




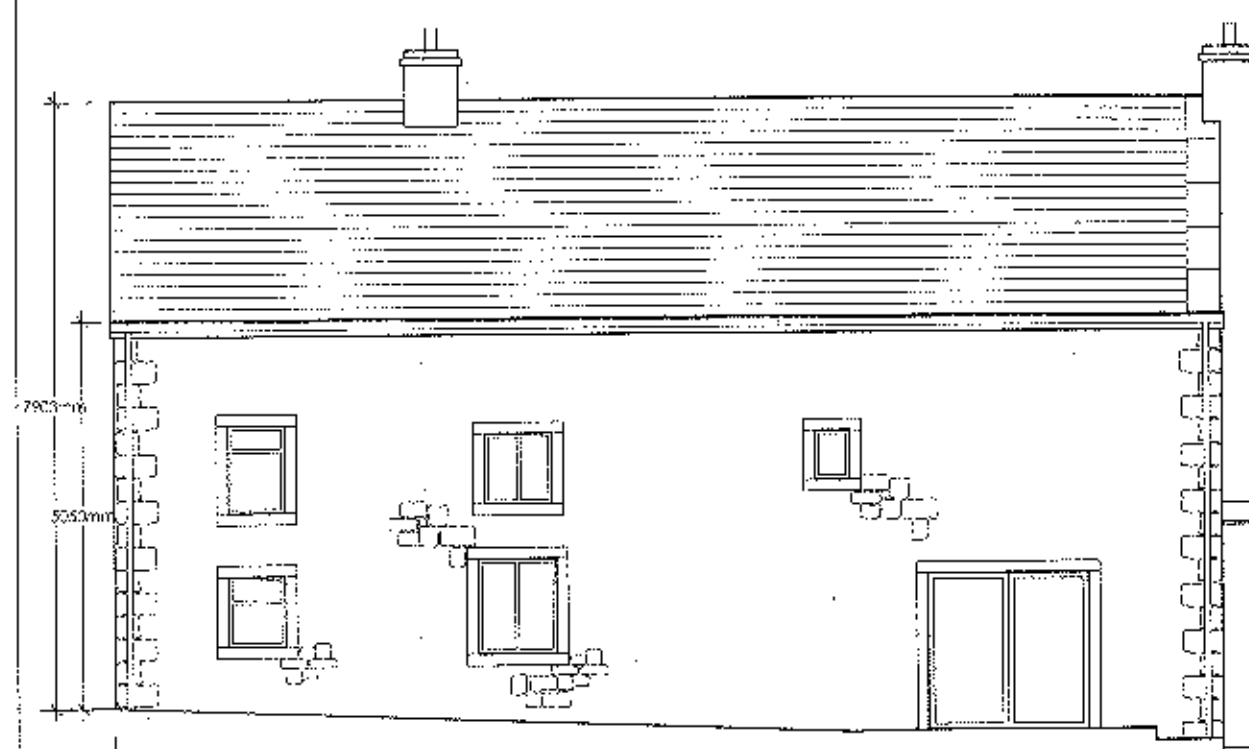


North Elevation - 1:100

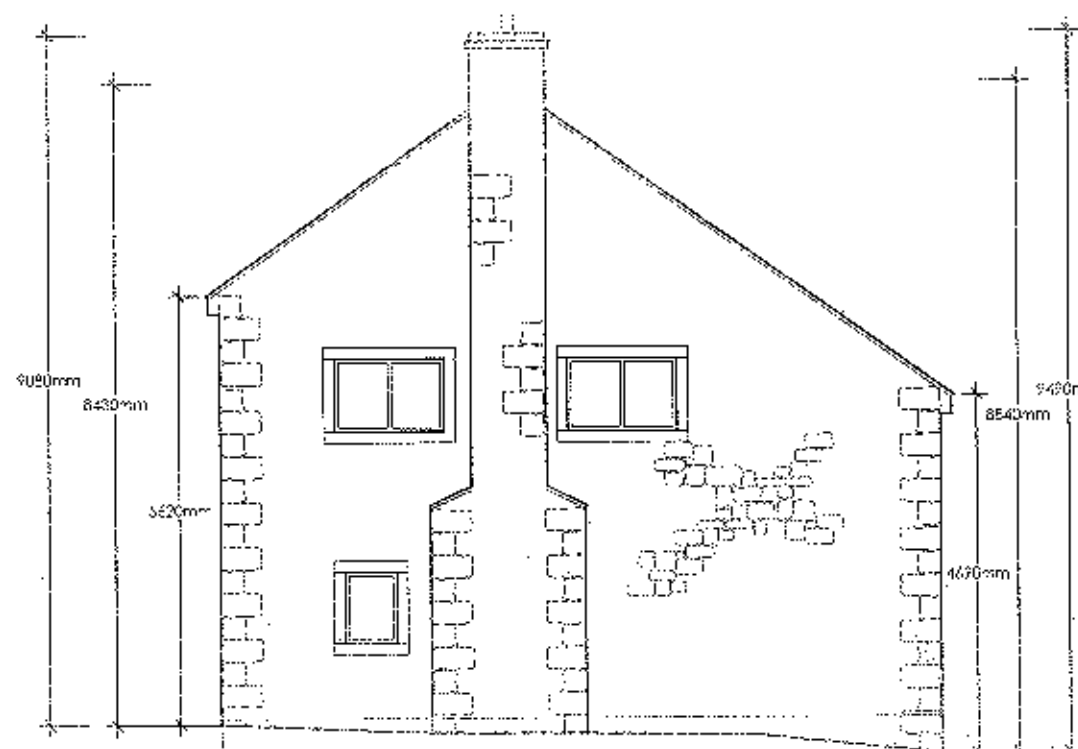


West Elevation - 1:100

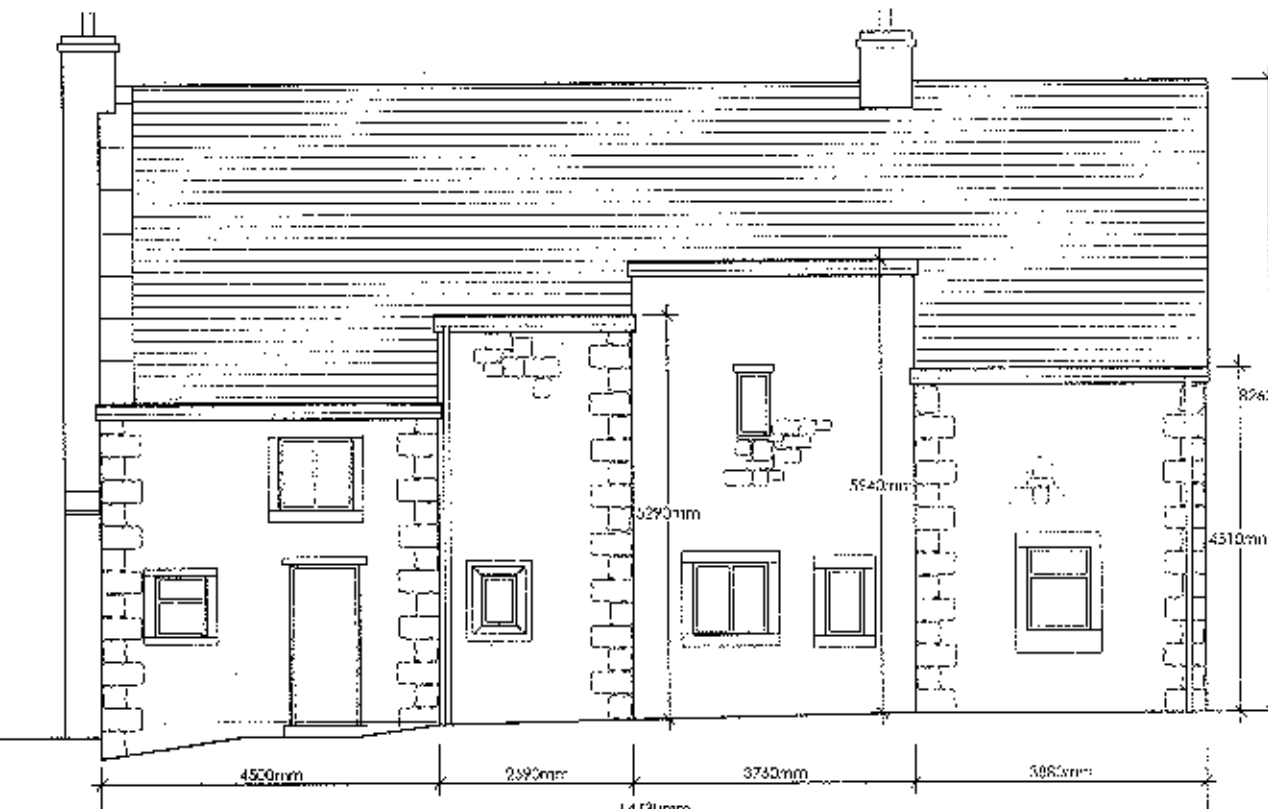

South Elevation - 1:100

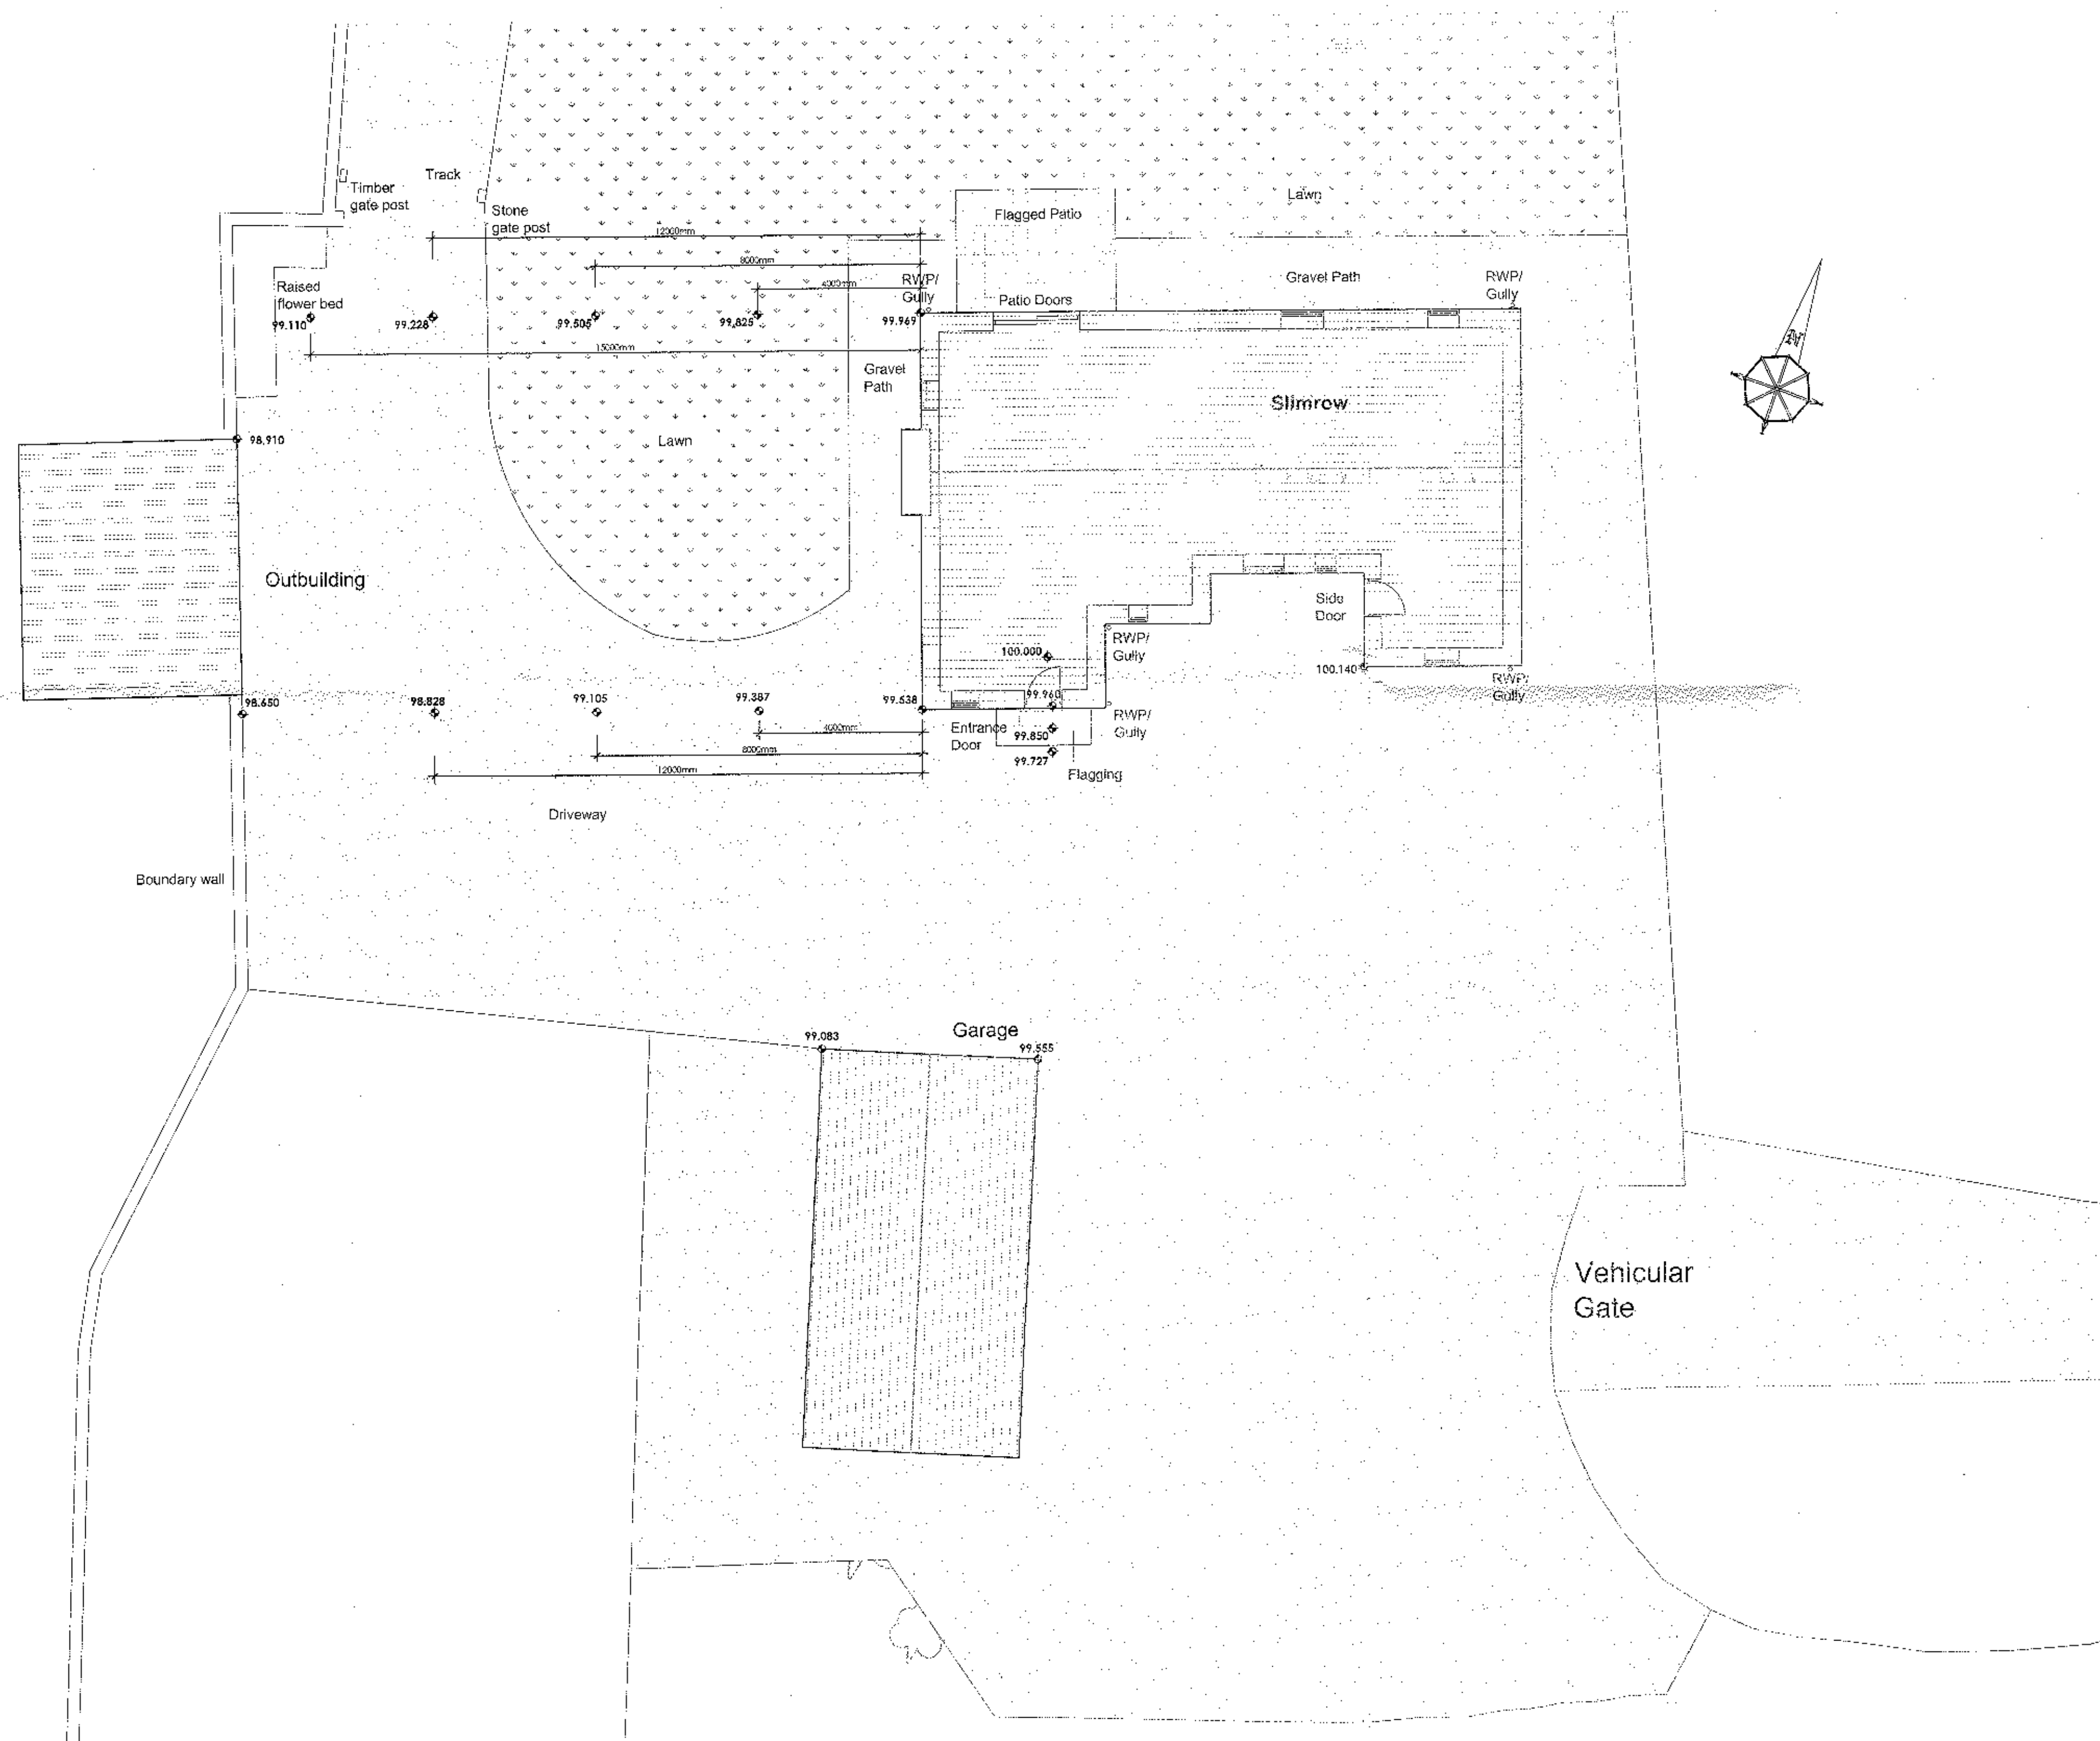

Part Site Plan - 1:100

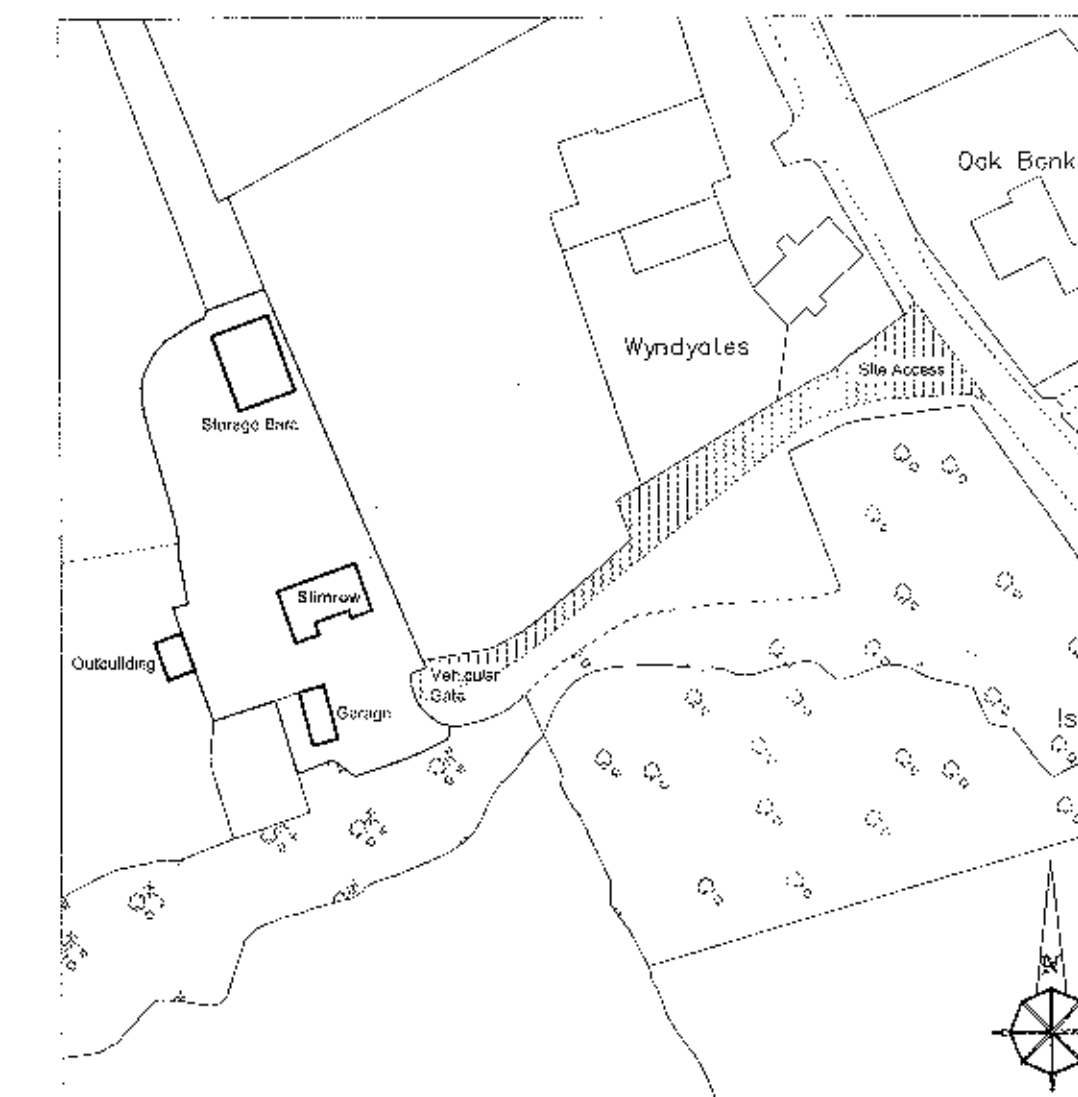

Existing Site Plan - 1:1250

320130321P

|   |                   |             |
|---|-------------------|-------------|
| Client<br>Mr C. Bamford                                                                                        |                   |             |
| Job Title<br>Proposed extension to<br>Slimrow<br>Slaiburn Road<br>Newton<br>Clitheroe<br>Lancashire<br>BB7 3DL |                   |             |
| Drawing Title<br>Existing Survey - Plan and Elevations                                                         |                   |             |
| Scale<br>1:100 @ A1                                                                                            | Date<br>July 2012 | Drawn<br>PC |

**spa**  
SUNDERLAND PEACOCK ARCHITECTS  
SUNDERLAND PEACOCK & ASSOCIATES LTD.  
HAZELBERRY, PARK, 200 TOWN, CLITHEROE  
LANCASHIRE, BB7 3AG  
T 01209 423115 F 01209 477538  
E info@sunderlandpeacock.com  
www.sunderlandpeacock.com

4263-01