




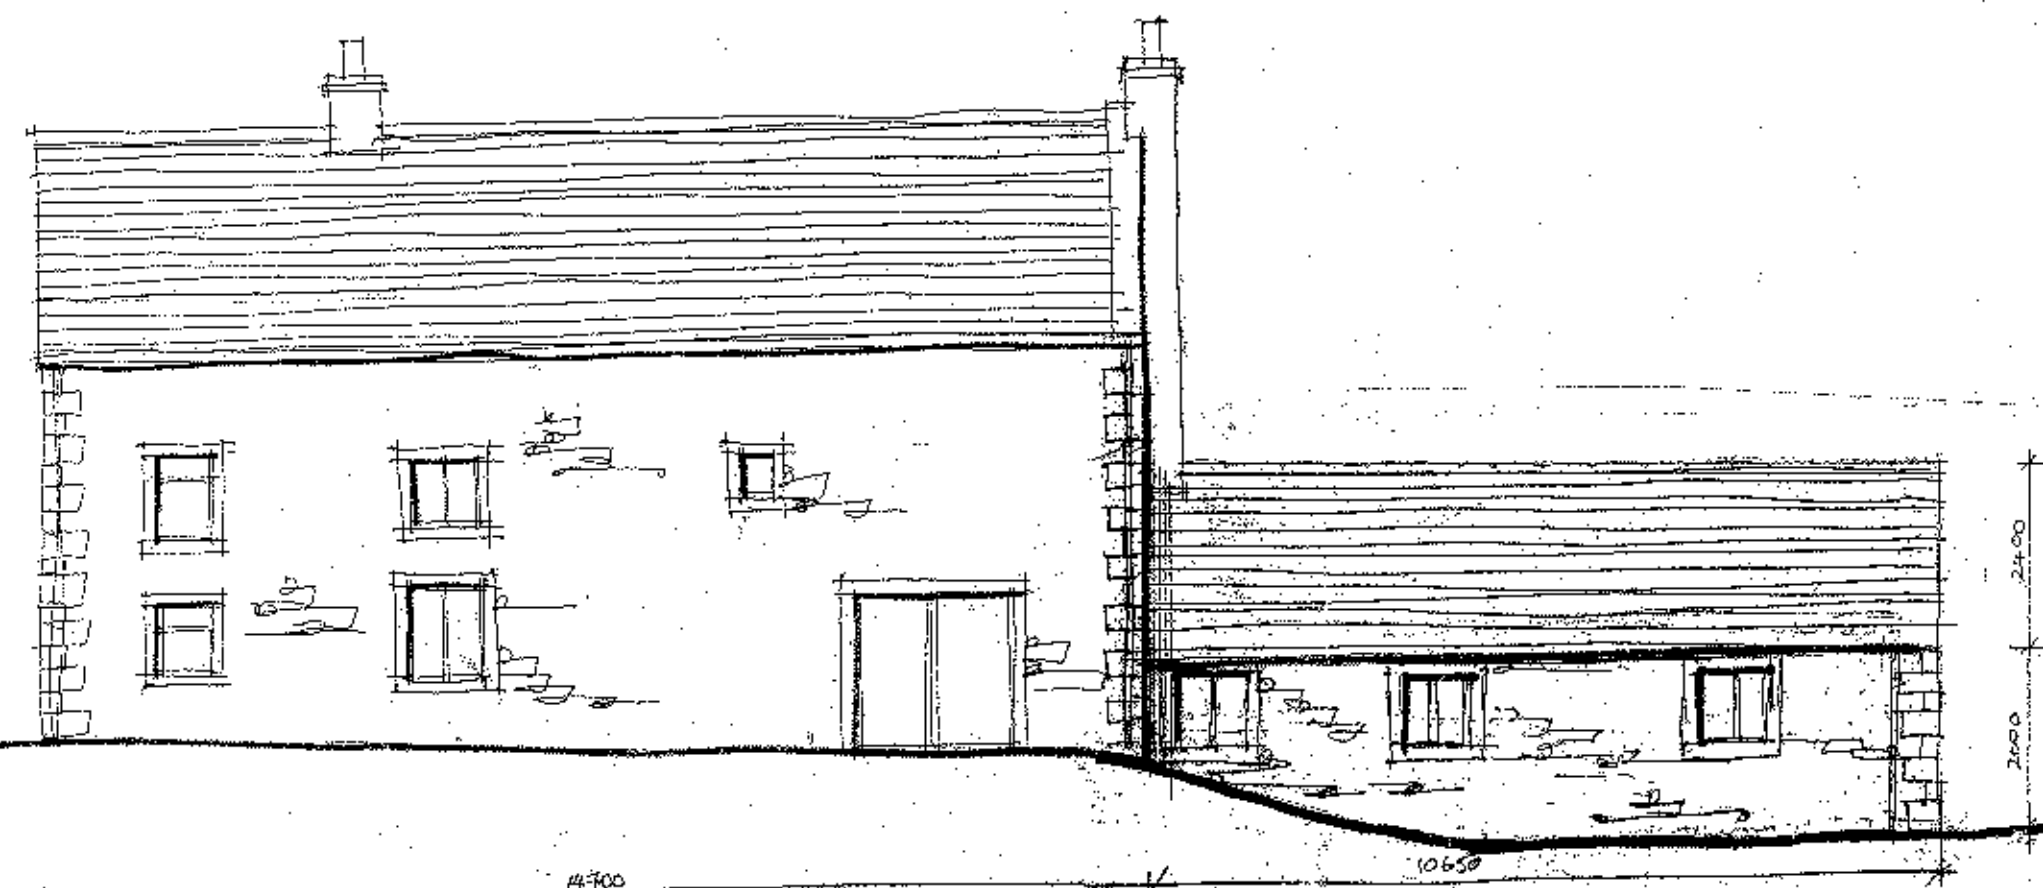


NORTH ELEVATION

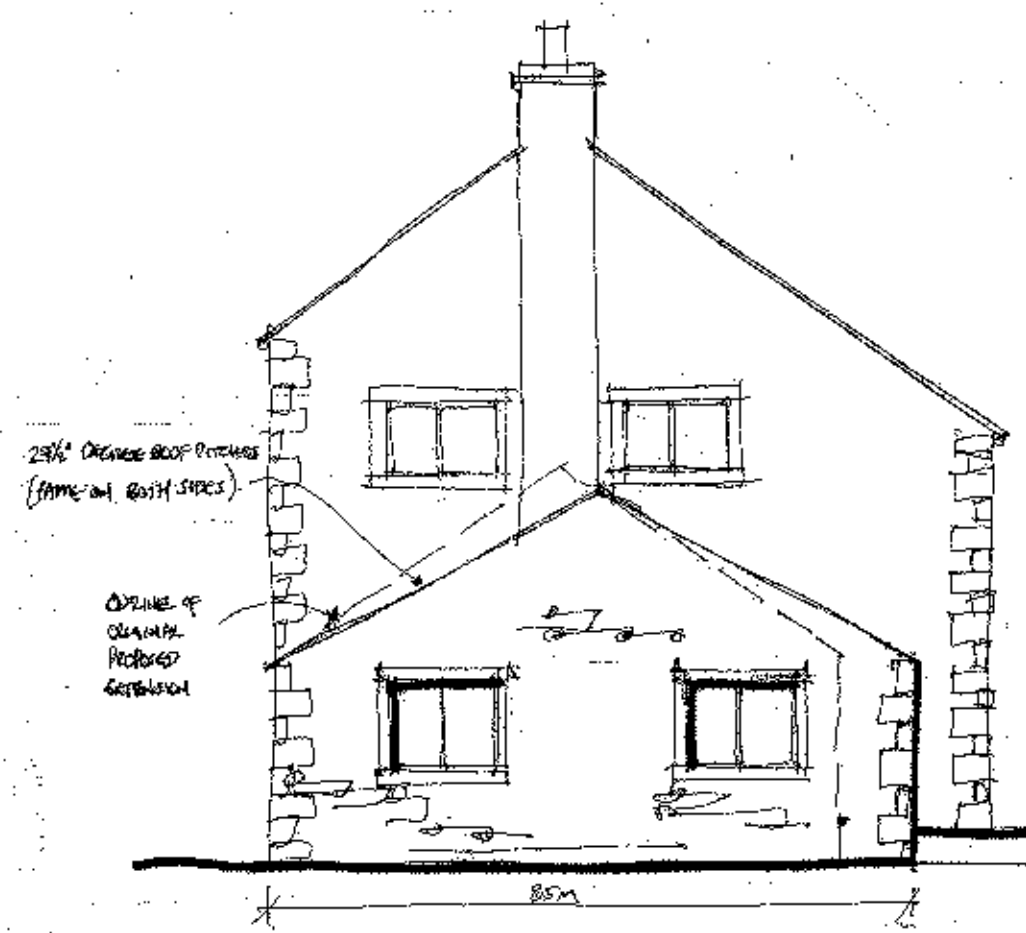

WEST ELEVATION

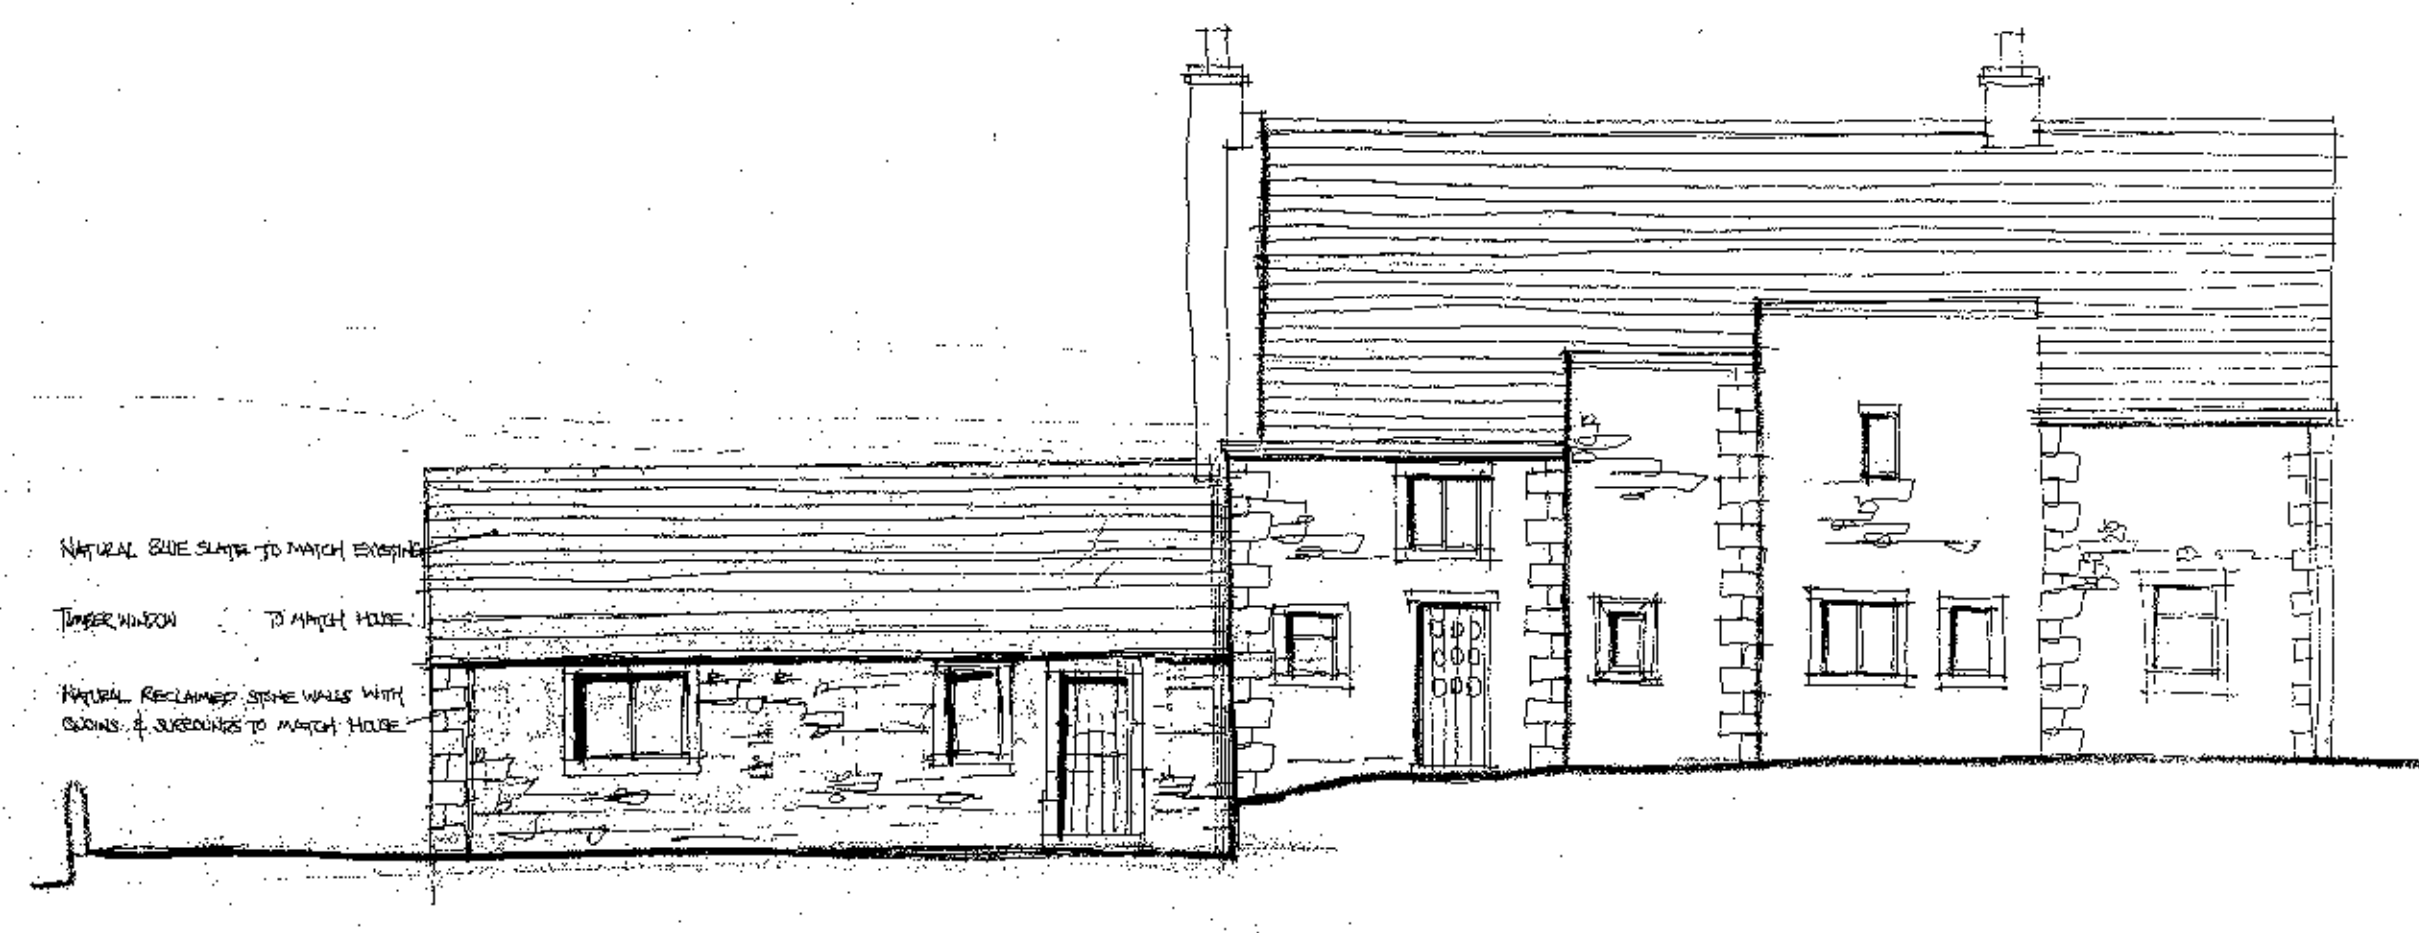

SOUTH ELEVATION

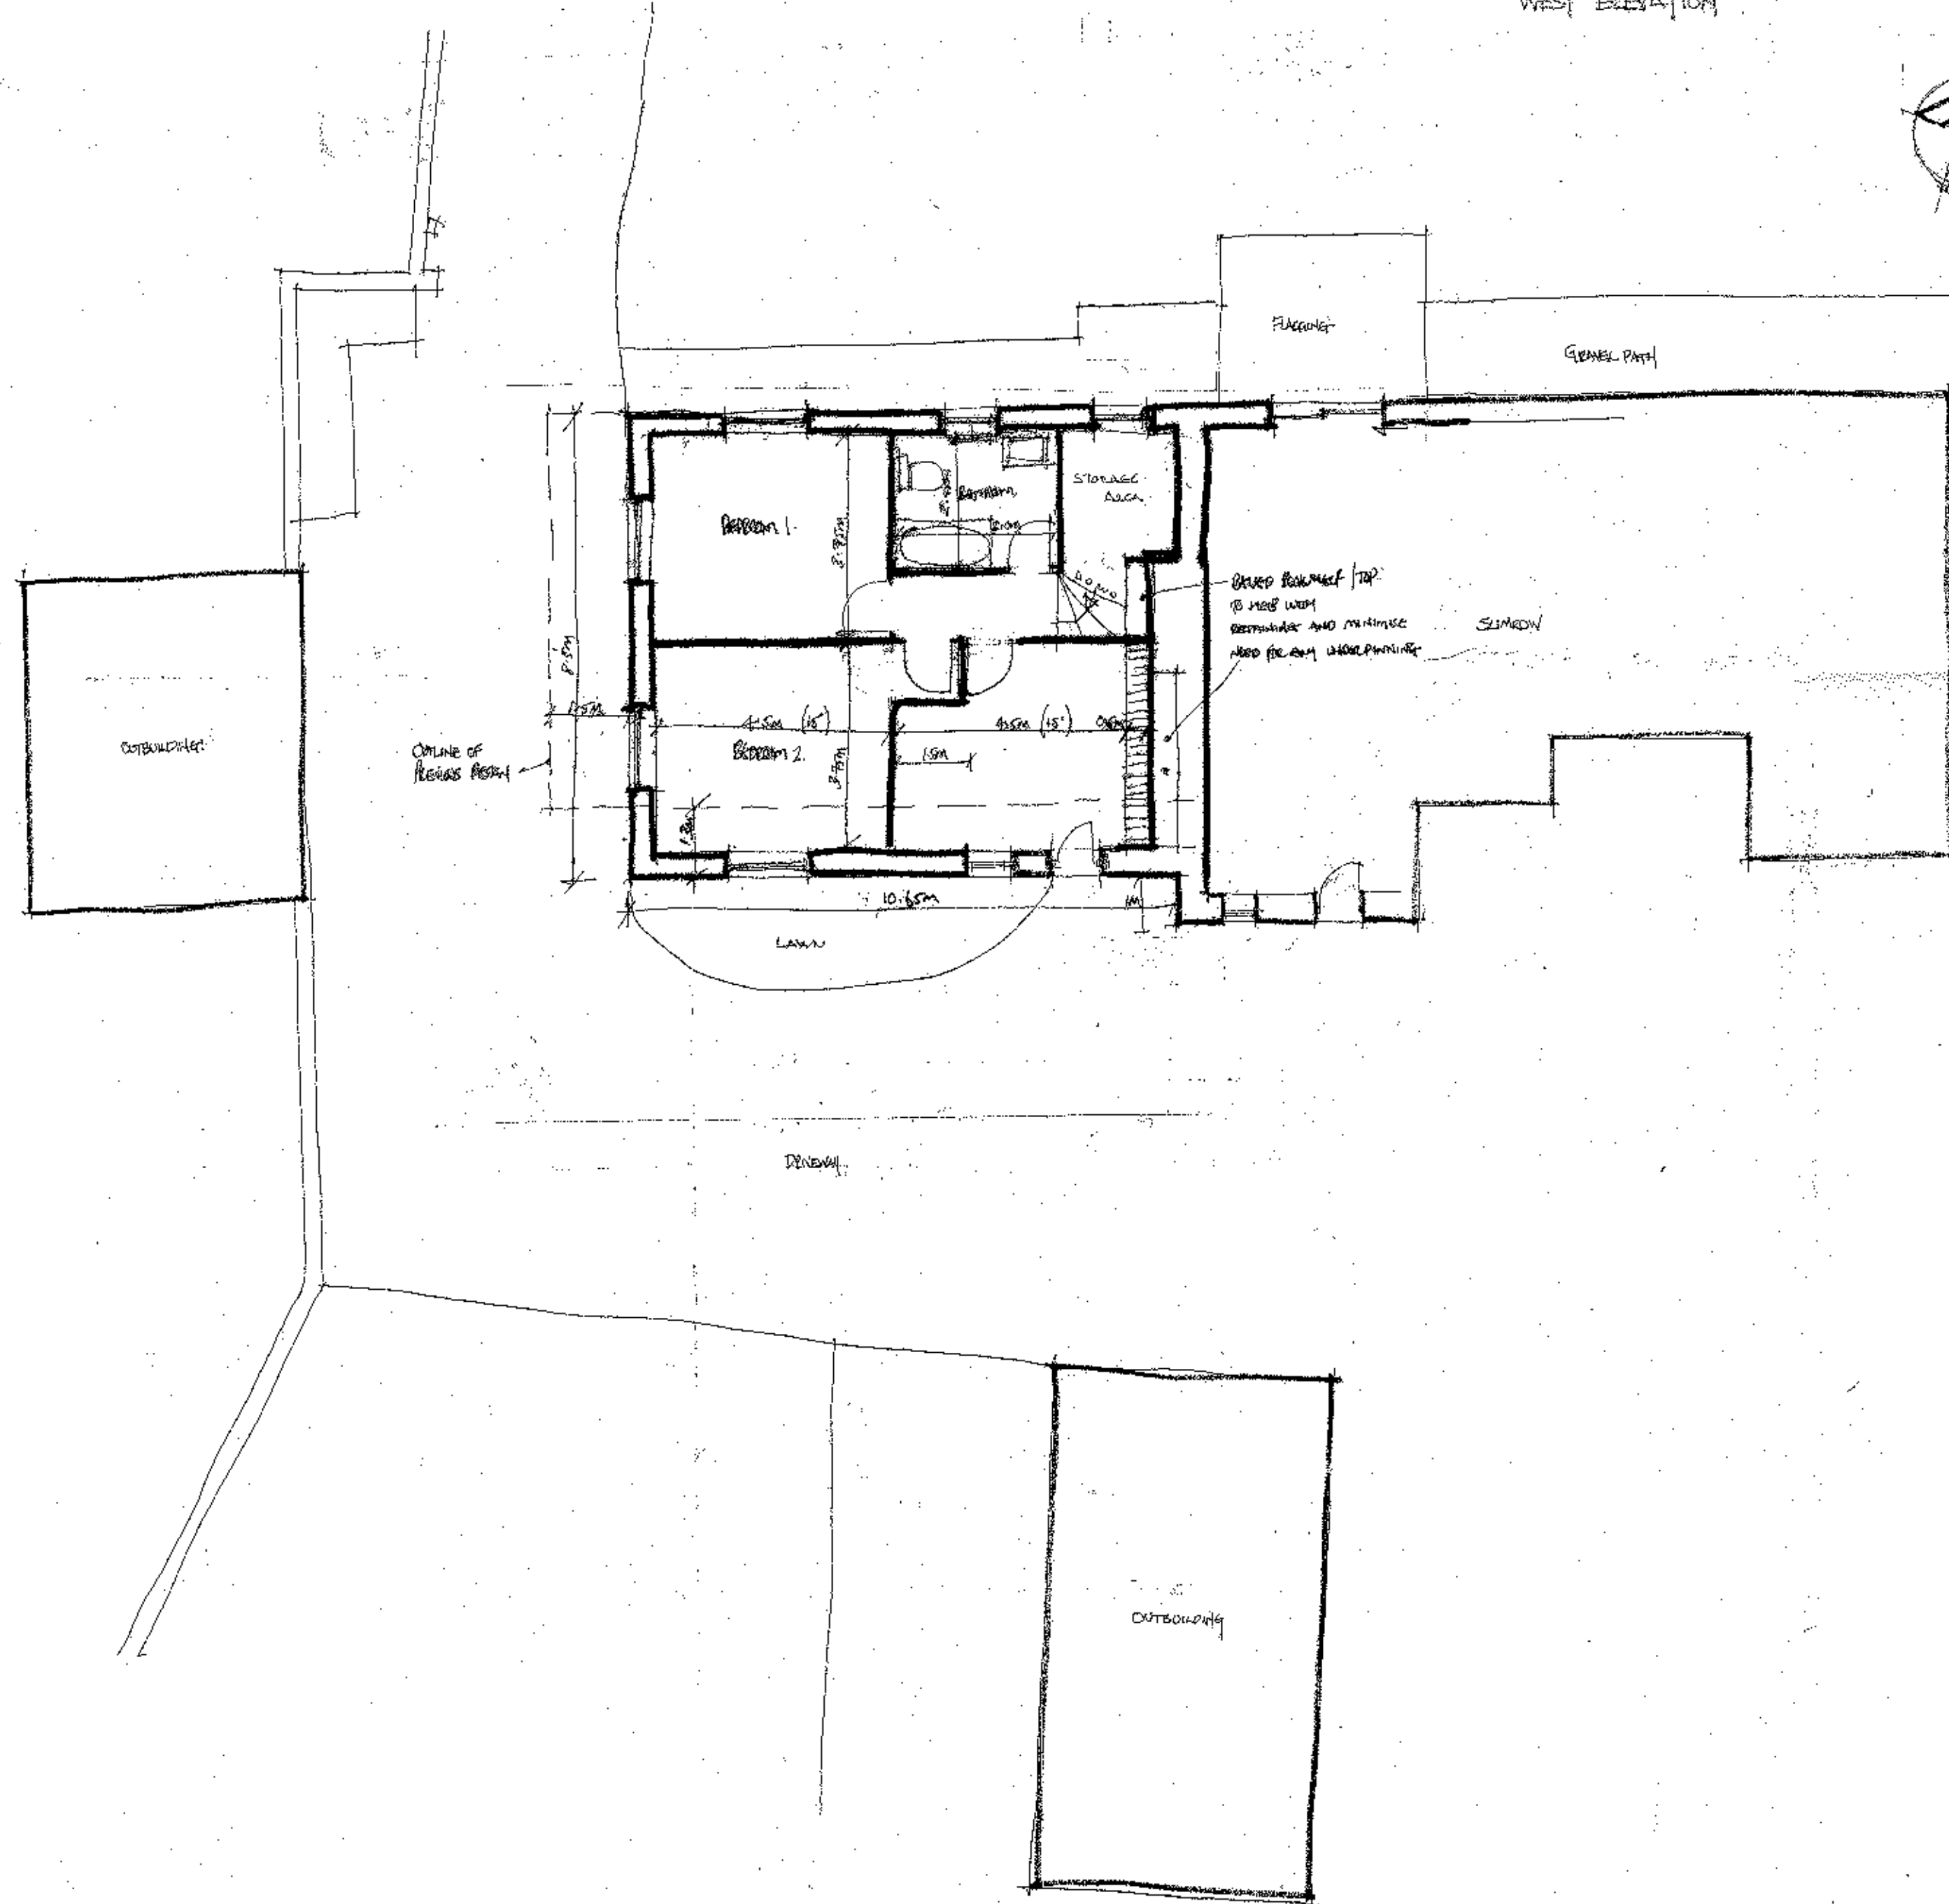

Rev A - Drawn ANDREW G. LLOYD
320130321P

320130321P

Client
MR. C. BARNFORD

Job Title
PROPOSED EXTENSION OF
SUMMERS HOUSE
NEWTON
MR. CLITHEROE

Drawing Title
PROPOSED PLAN & ELEVATIONS

Scale
1:100 C.A.L.

Date
AUGUST 12

Drawn
S.H.

spa
SUNDERLAND PEACOCK & ASSOCIATES LTD.
HAZELMEER, PRINCE ROAD, CLITHEROE,
LANCASHIRE, BB7 2AG
T 01200 421741 F 01200 427338
E info@sunderlandpeacock.co.uk
www.sunderlandpeacock.co.uk

4263 - 05A