


OAKWORTH
H O M E S


Oakworth Homes Ltd.
Sustainable Building Centre.
35 Handsworth Road, Handsworth, Sheffield. S9 4AA.
Tel: 0870 85 007 85 - Fax: 0114 243 8150

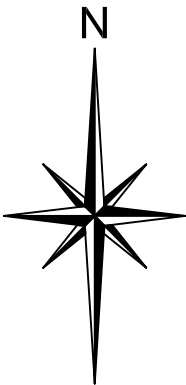


LEGEND:

- - AREA FOR DEVELOPMENT
- - OVERALL SITE BOUNDARY

Revision:	Description:	Date:
Customer Reference:	6214	
Client:	Mr. & Mrs. R Lofthouse	
Site Address:	The Bowling Green, Brockhall Village, Old Langho, Blackburn	
Project Name:	Proposed Residential Development.	
Drawing Title:	Location Plan & Existing Site Plan	
Scale:	1: 1250 / 1:500	Drawing No: 2A:01
Date:	Mar 2013	Revision:
Drawn By:	EF	Checked By: JC

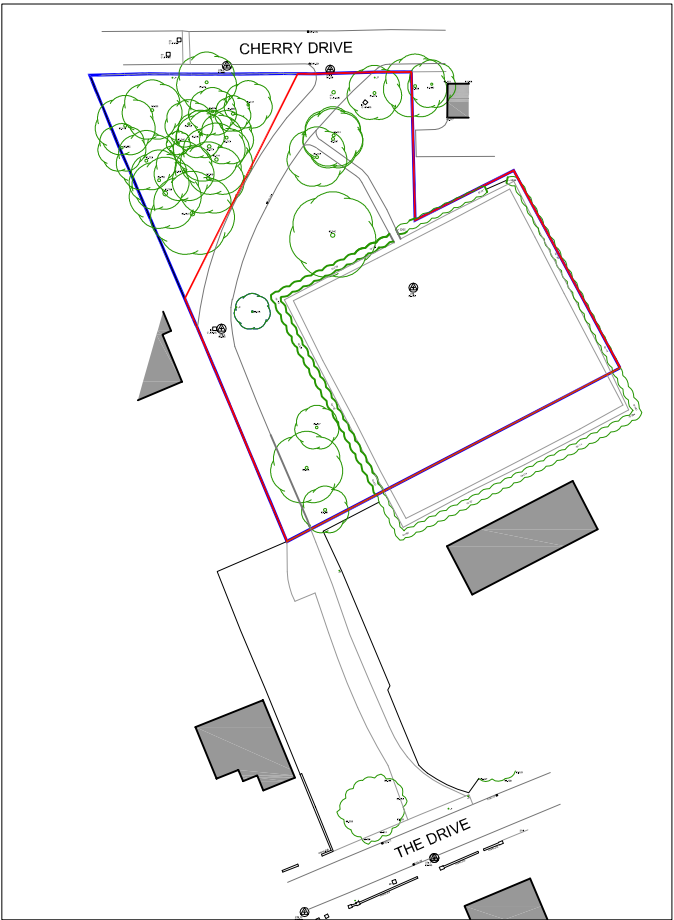

LOCATION PLAN: 1:1250 SCALE

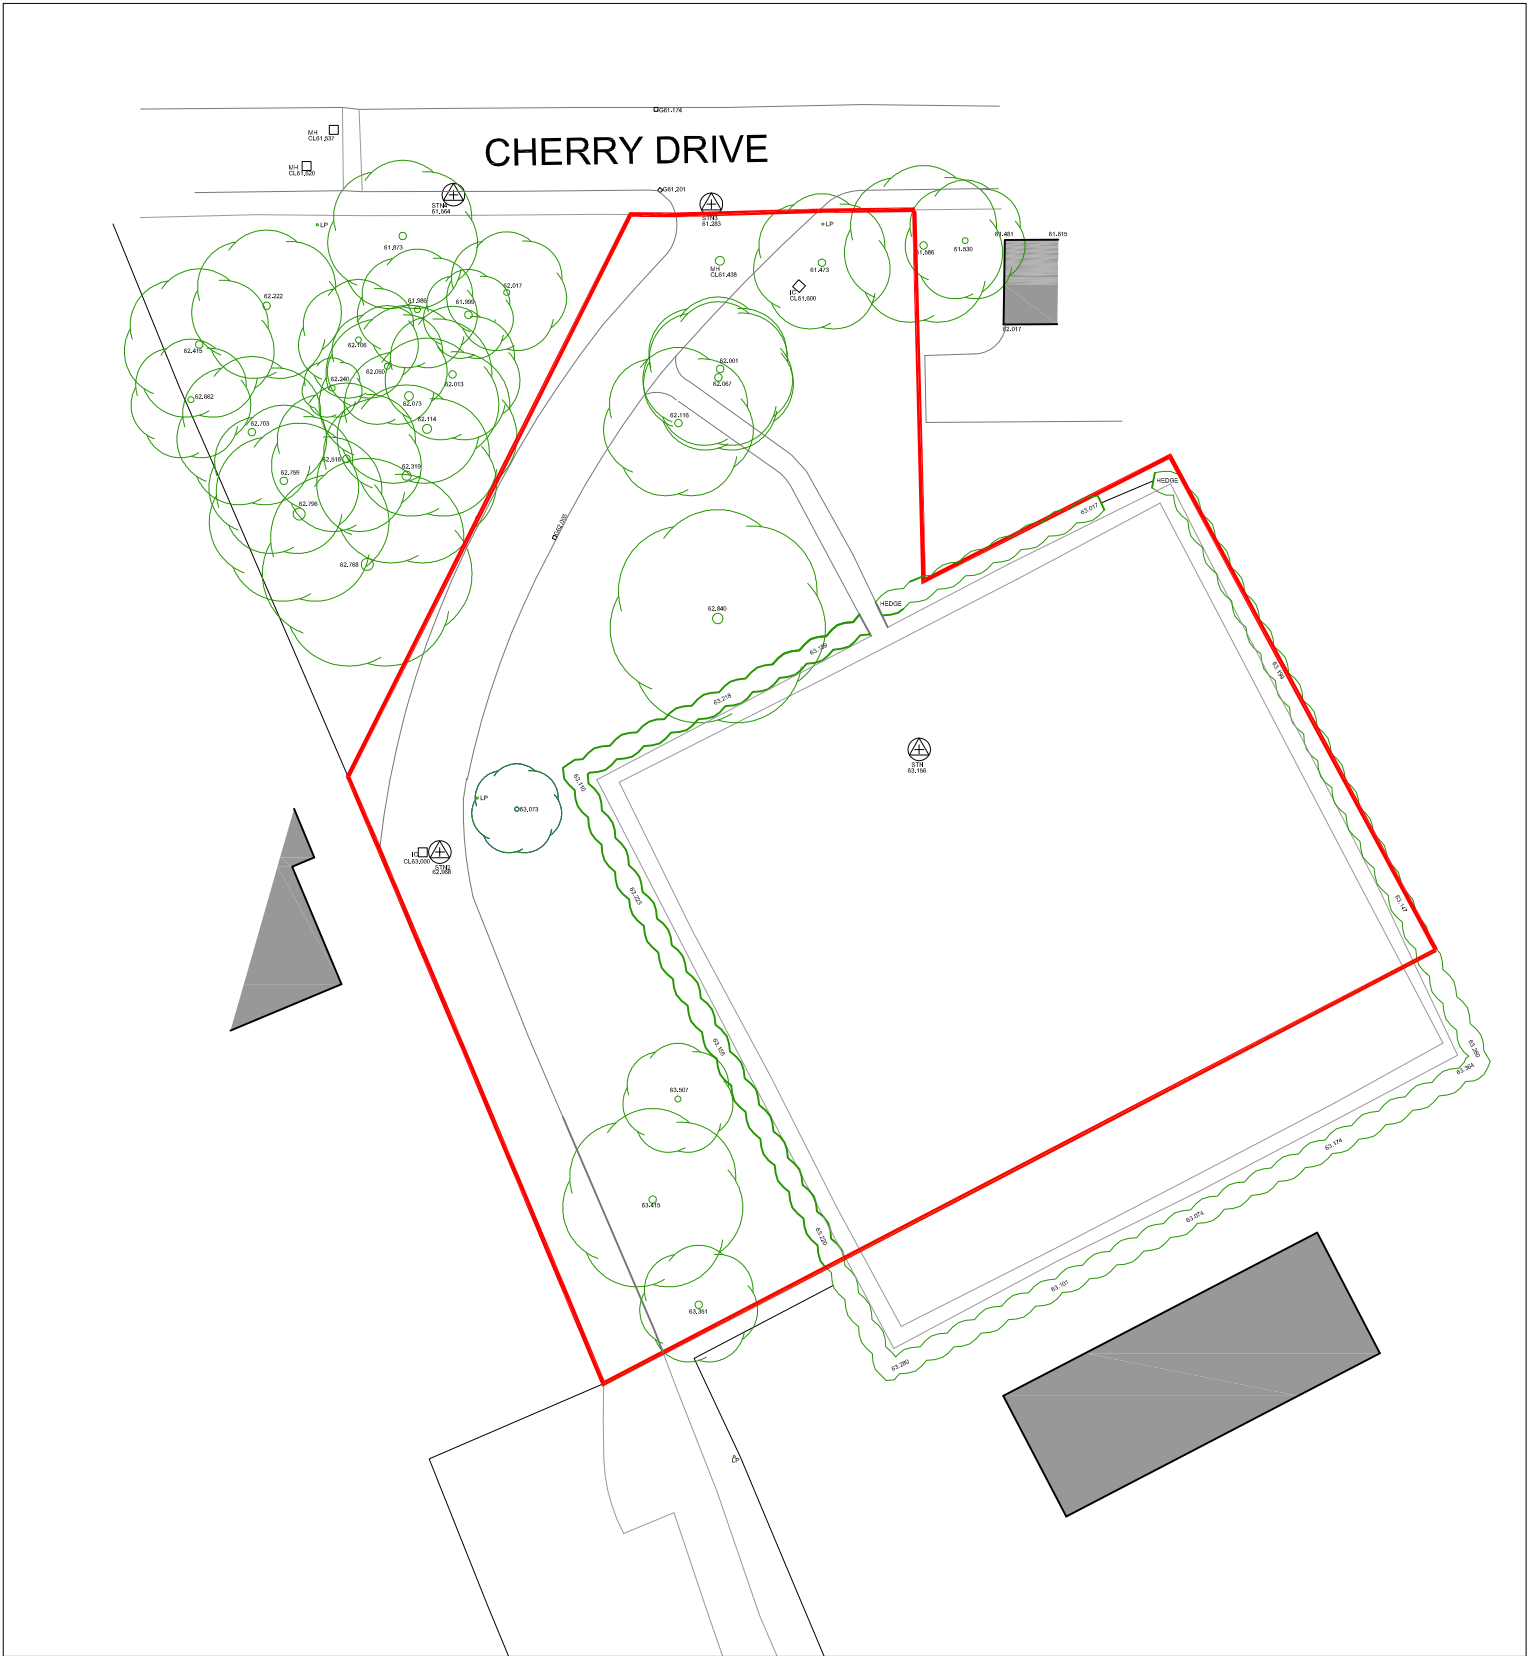

EXISTING SITE PLAN:

