

OAKWORTH


H O M E S

Oakworth Homes Ltd.

Sustainable Building Centre.


35 Handsworth Road, Handsworth, Sheffield, S9 4AA.

Tel: 0870 85 007 85 - Fax: 0114 243 8150

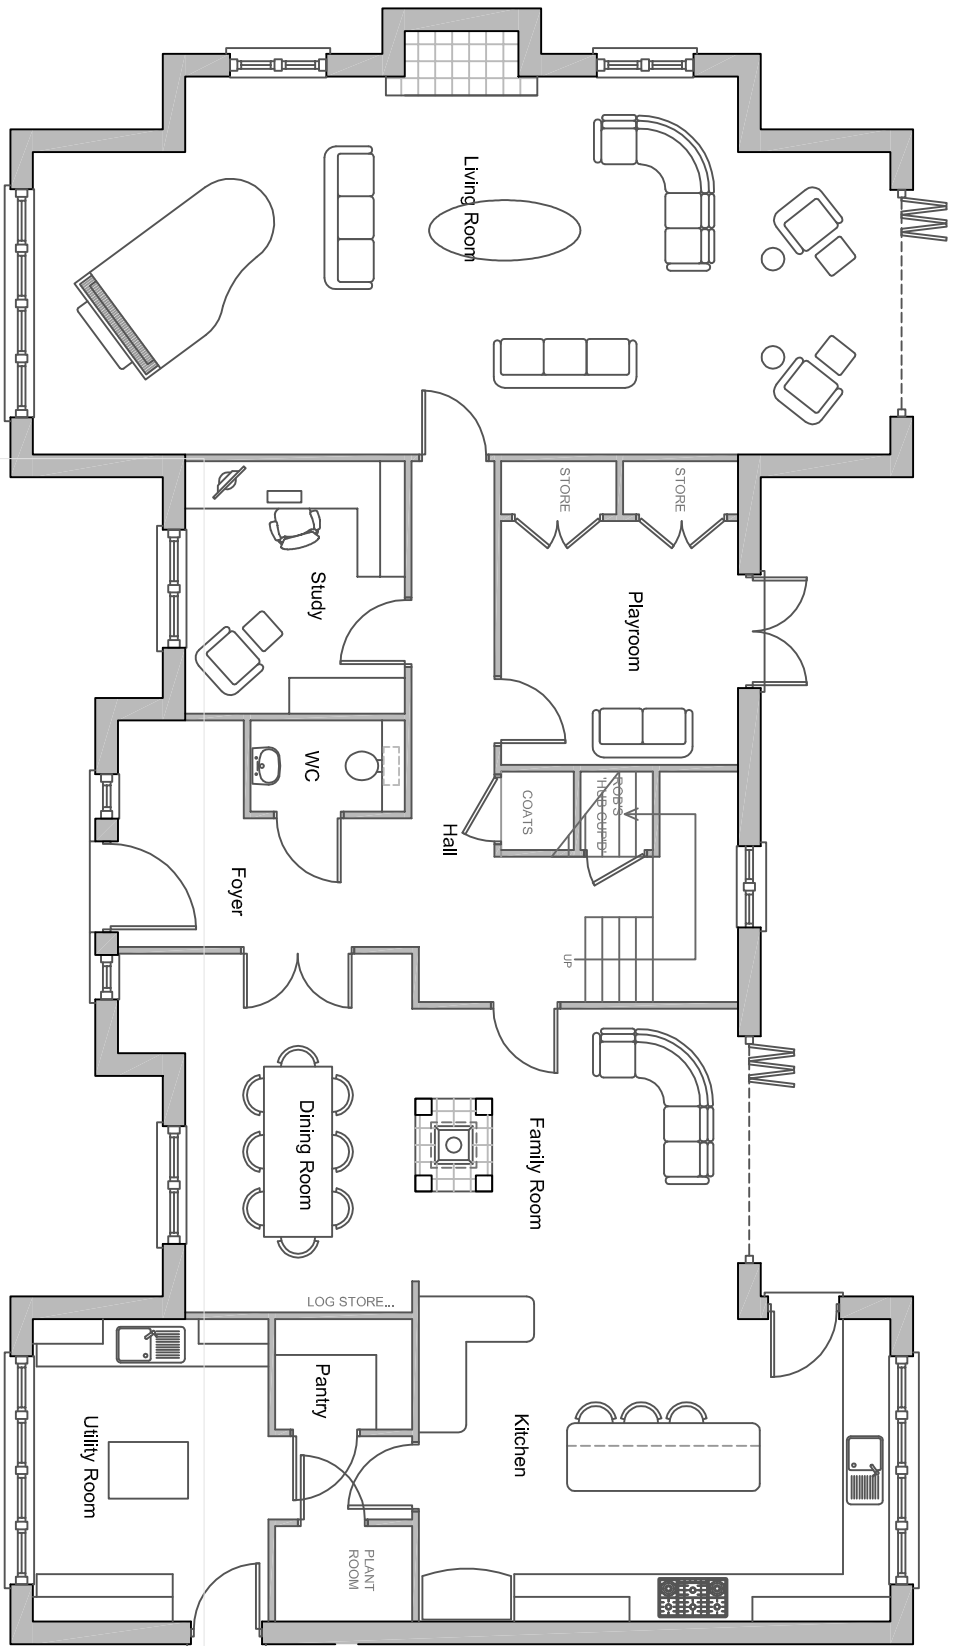

GROUND FLOOR:

21040 OVERALL

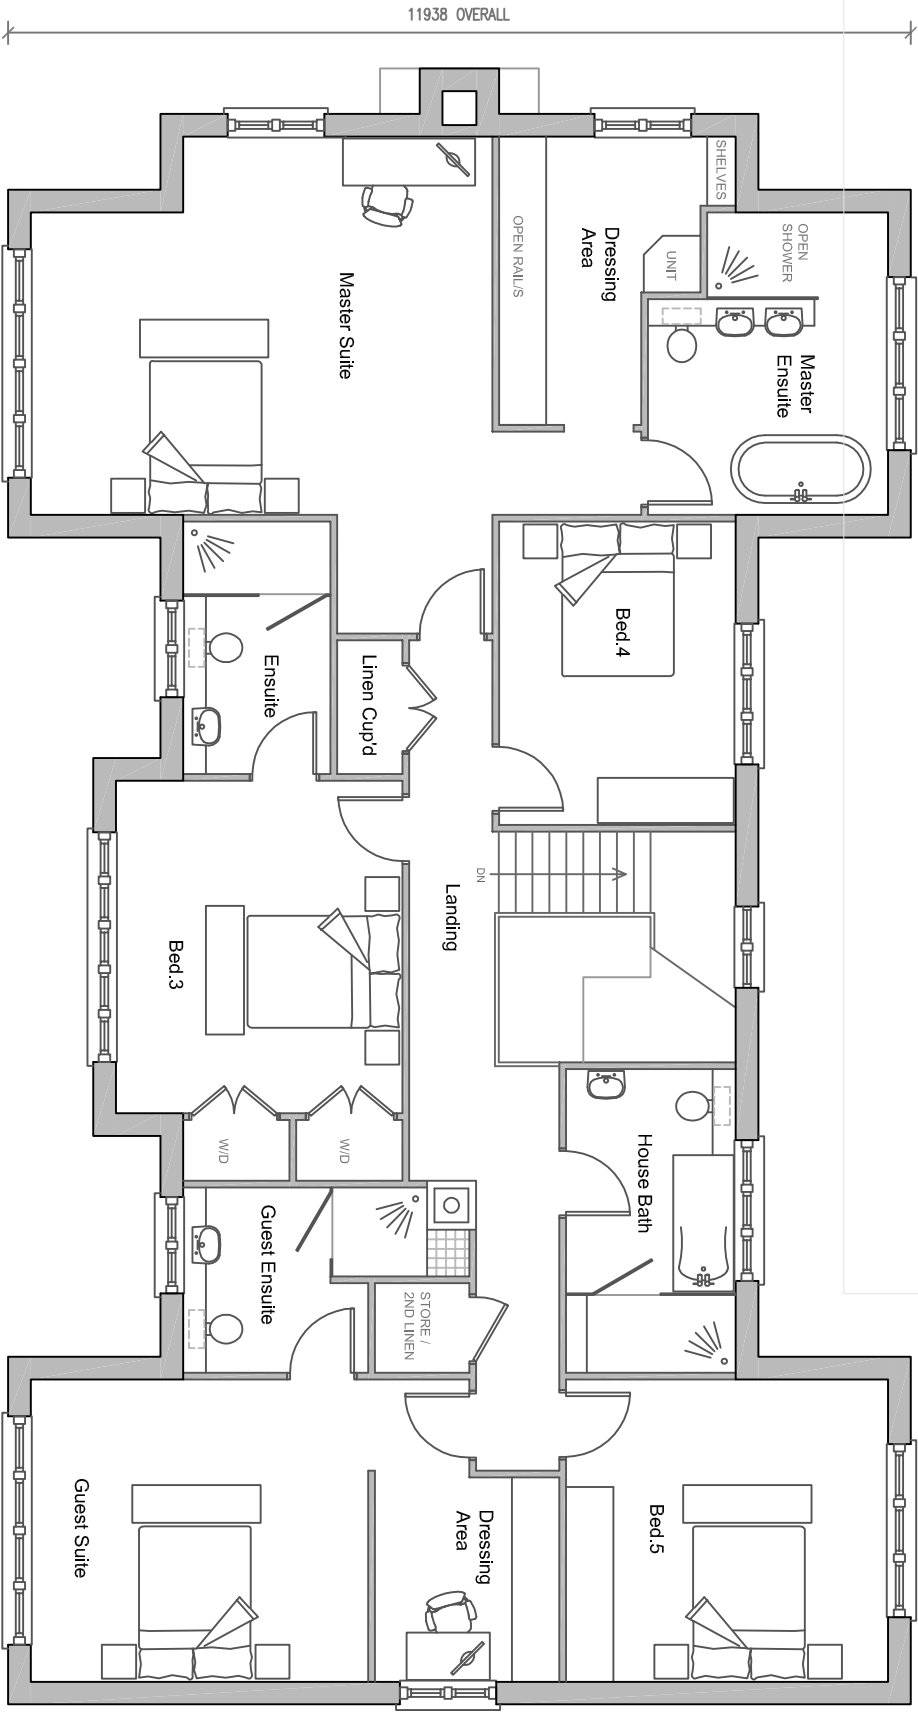

FIRST FLOOR:

11938 OVERALL



Customer Reference:	6234		
Client:	Mr. & Mrs. R Lofthouse		
Site Address:	The Bowling Green, Brockhall Village, Old Langho, Blackburn		
Project Name:	Proposed Residential Development.		
Drawing Title:	PLOT 1_Ground & First Floor Plans		
Scale:	1:100	Drawing No:	2A:03
Date:	Oct 2012	Revision:	
Drawn By:	EF	Checked By:	