

OAKWORTH


H O M E S

Oakworth Homes Ltd.


Sustainable Building Centre.

35 Handsworth Road, Handsworth, Sheffield, S9 4AA.

Tel: 0870 85 007 85 - Fax: 0114 243 8150

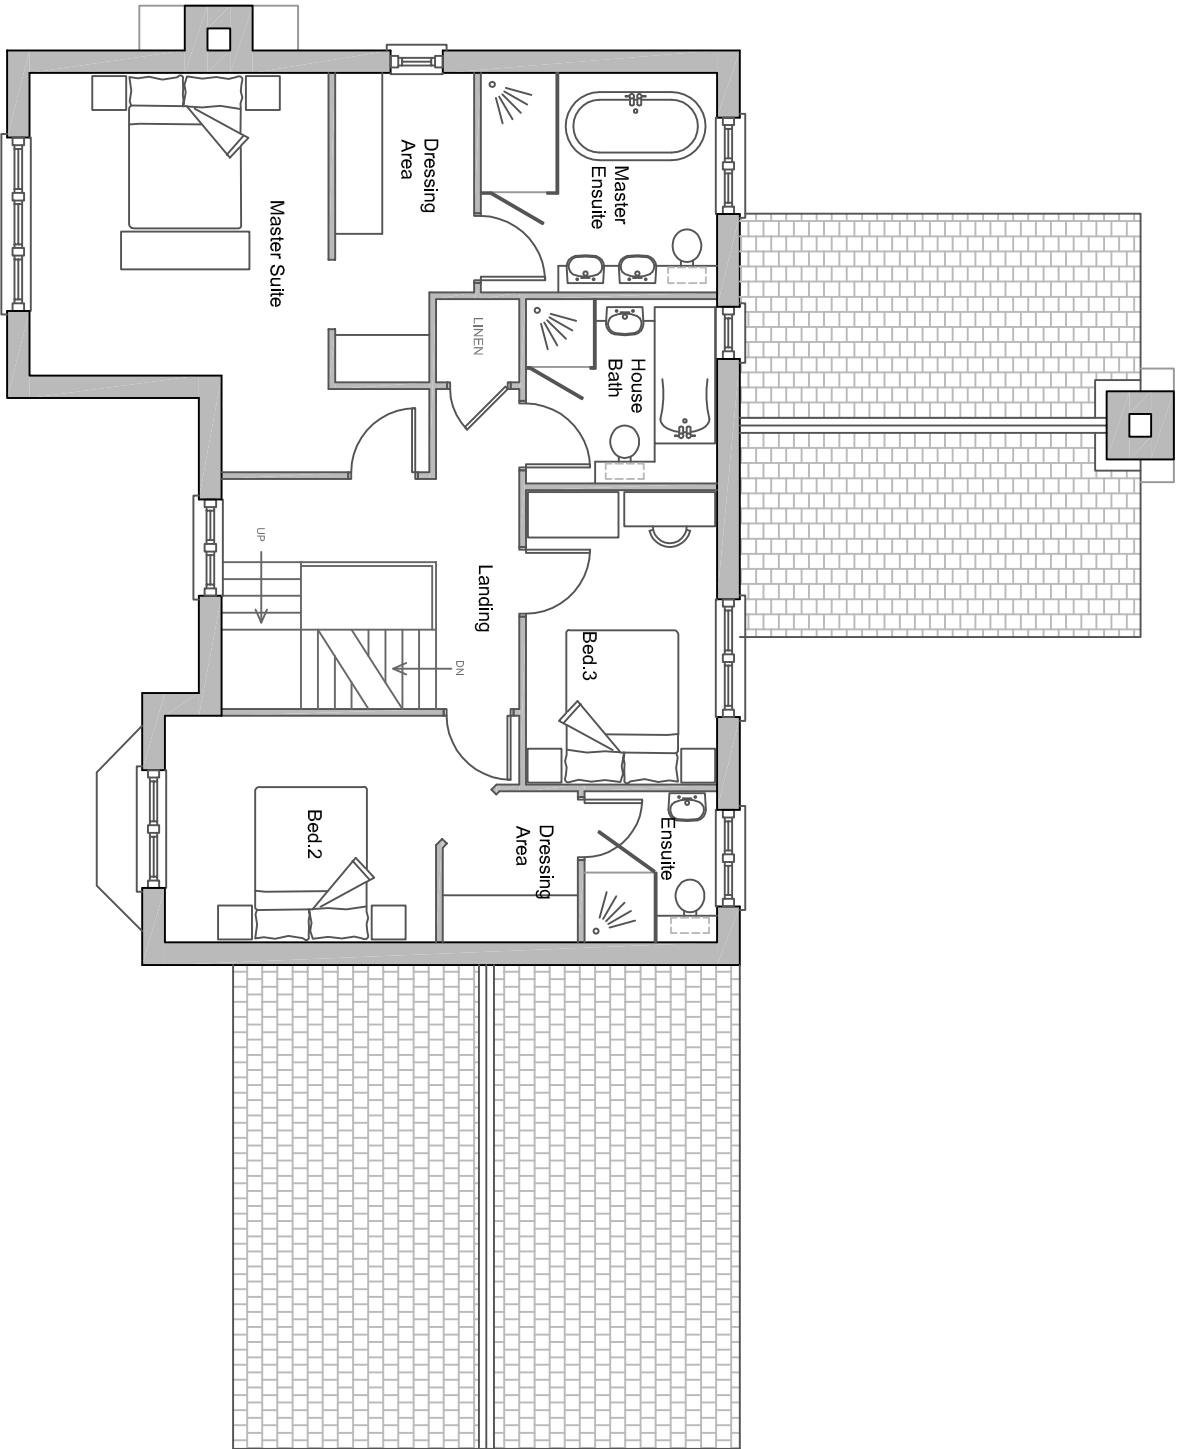

FIRST FLOOR:

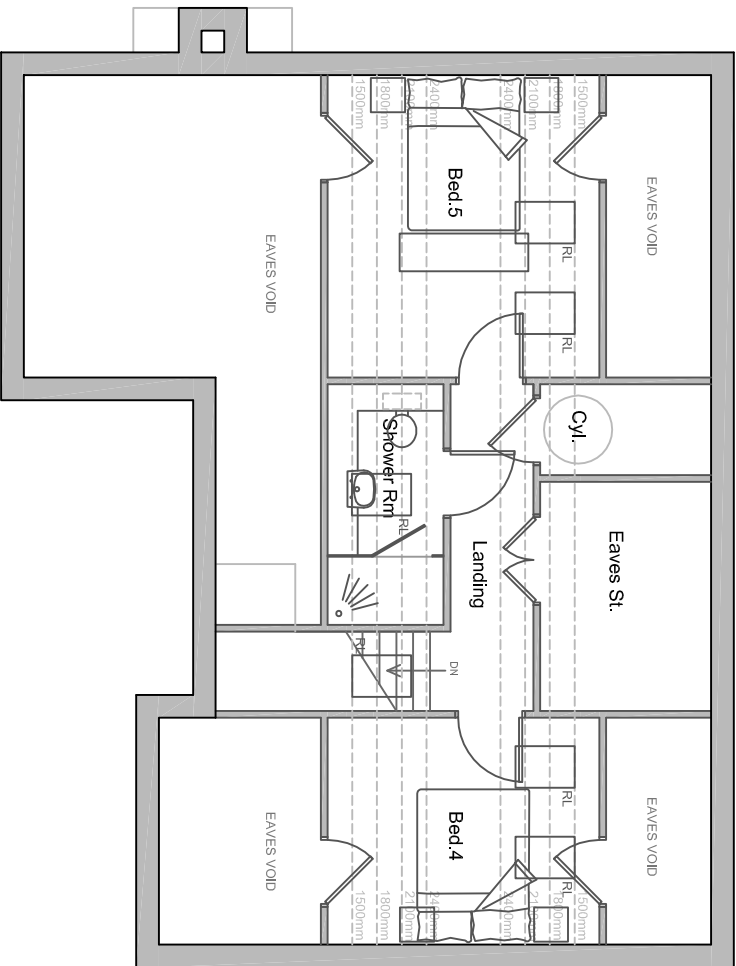

SECOND FLOOR:

Customer Reference:	6234		
Client:	Mr. & Mrs. R Lofthouse		
Site Address:	The Bowling Green, Brockhall Village, Old Langho, Blackburn		
Project Name:	Proposed Residential Development.		
Drawing Title:	PLOT 2 First & Second Floor Plans		
Scale:	1:100	Drawing No:	2A.13
Date:	Mar 2013	Revision:	
Drawn By:	EF	Checked By:	

