


OAKWORTH
H O M E S

Oakworth Homes Ltd.
Sustainable Building Centre.
35 Handsworth Road, Handsworth, Sheffield. S9 4AA.
Tel: 0870 85 007 85 - Fax: 0114 243 8150

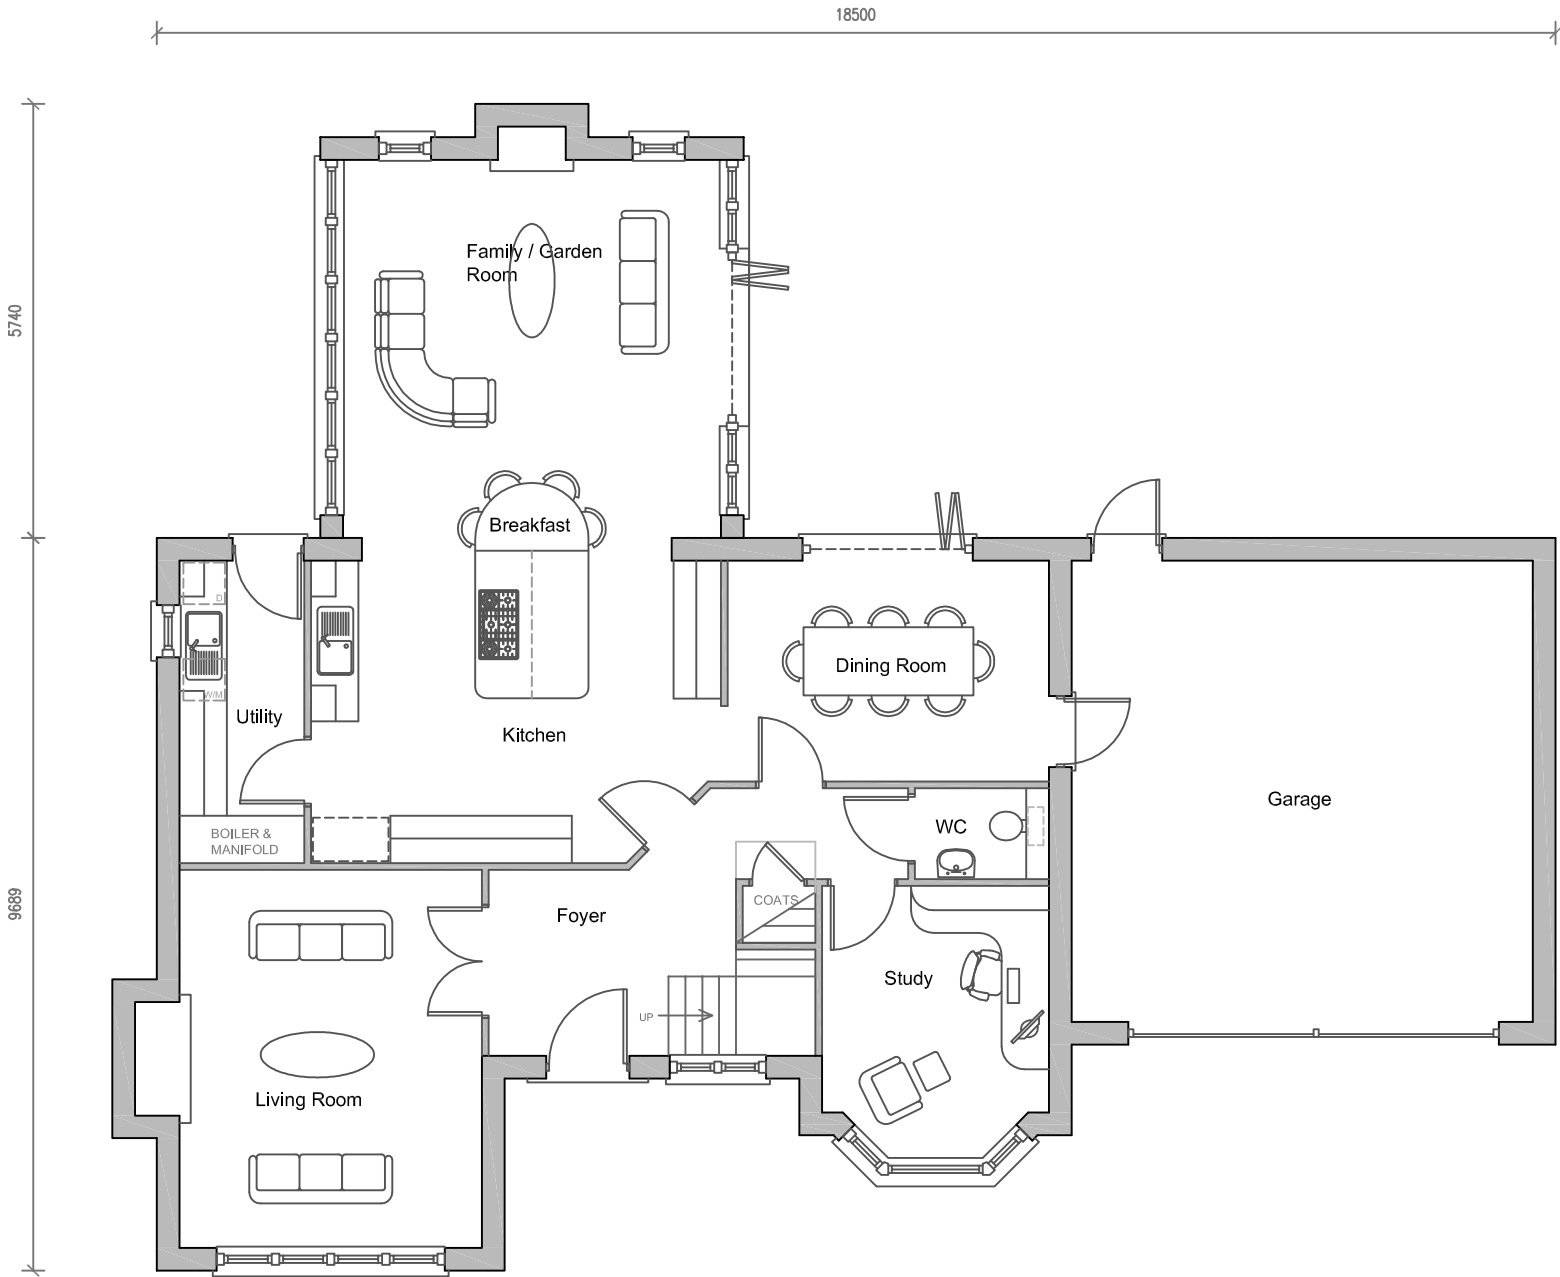

GROUND FLOOR:

Customer Reference:	6234		
Client:	Mr. & Mrs. R Lofthouse		
Site Address:	The Bowling Green, Brockhall Village, Old Langho, Blackburn		
Project Name:	Proposed Residential Development.		
Drawing Title:	PLOT 2_Ground Floor Plan		
Scale:	1:100	Drawing No:	2A:12
Date:	Mar 2013	Revision:	
Drawn By:	EF	Checked By:	

