

OAKWORTH

H O M E S




RTH

Oakworth Homes Ltd.


Sustainable Building Centre.

35 Handsworth Road, Handsworth, Sheffield, S9 4AA.

Tel: 0870 85 007 85 - Fax: 0114 243 8150

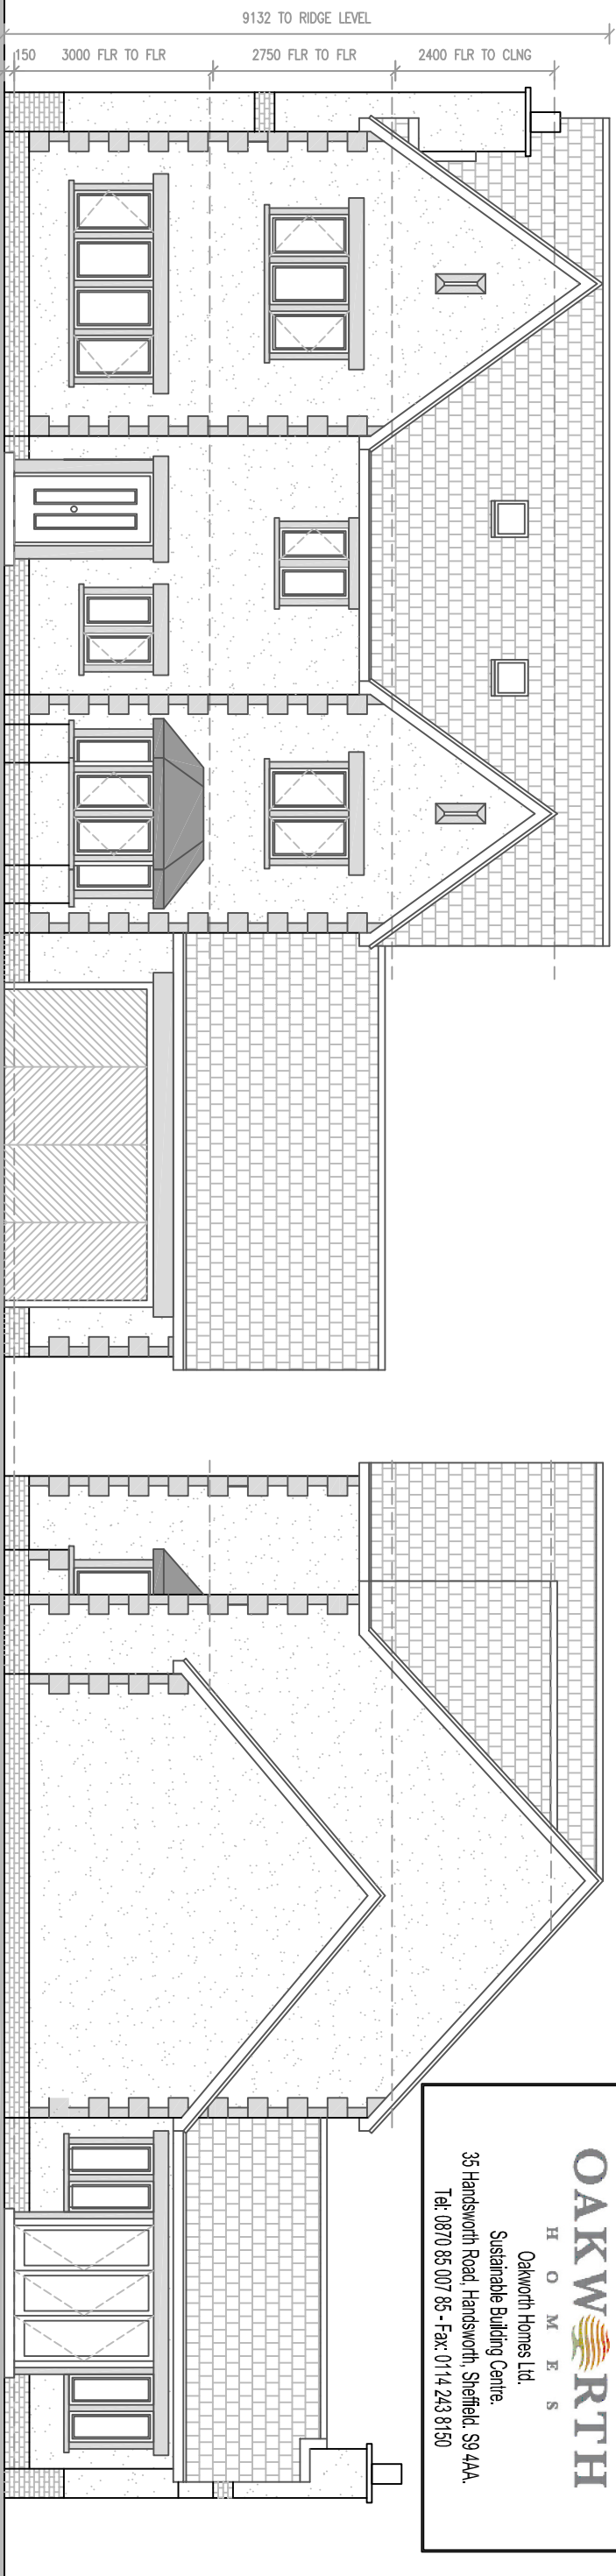

FRONT ELEVATION:

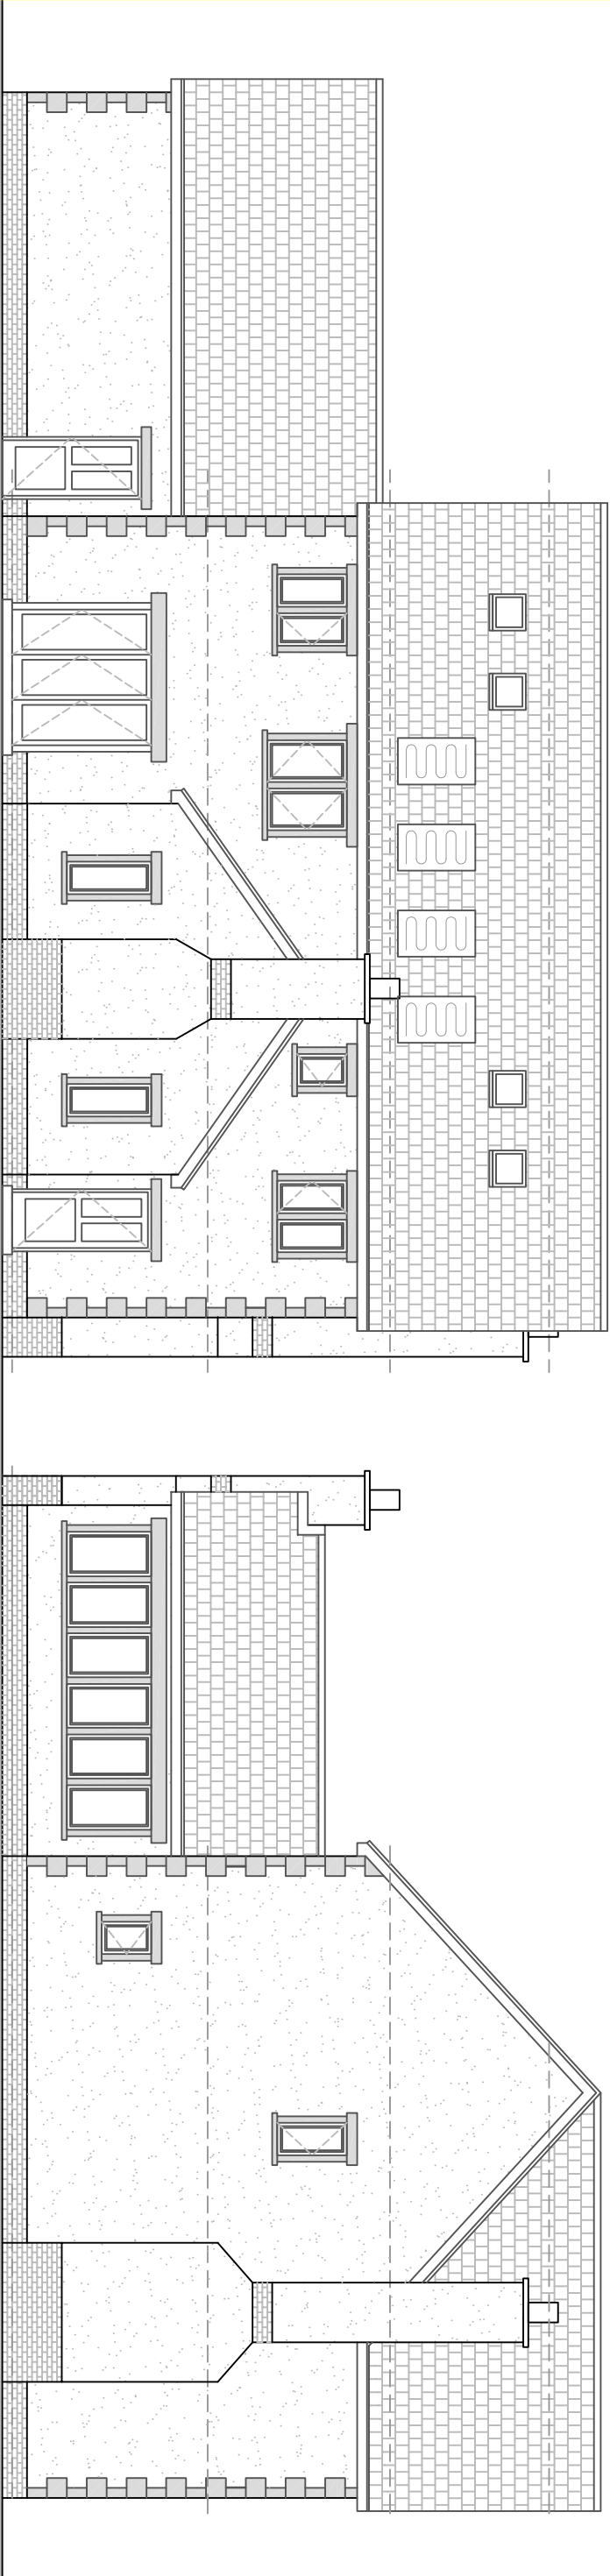

REAR ELEVATION:

SIDE ELEVATION:

Client:	Mr. & Mrs. R Loftthouse	Site Address:	The Bowling Green, Brockhall Village, Old Langho, Blackburn		
Customer Reference:	6234	Drawing Title:	PLOT 2 Elevations		
		Scale:	1:100	Drawing No:	2A-14
		Date:	Mar 2013	Revision:	
Project Name:	Proposed Residential Development	Drawn By:	EF	Checked By:	

