

OAKWORTH

TH


H O M E S

Oakworth Homes Ltd.

Sustainable Building Centre.

35 Handsworth Road, Handsworth, Sheffield, S9 4AA.


Tel: 0870 85 007 85 - Fax: 0114 243 8150

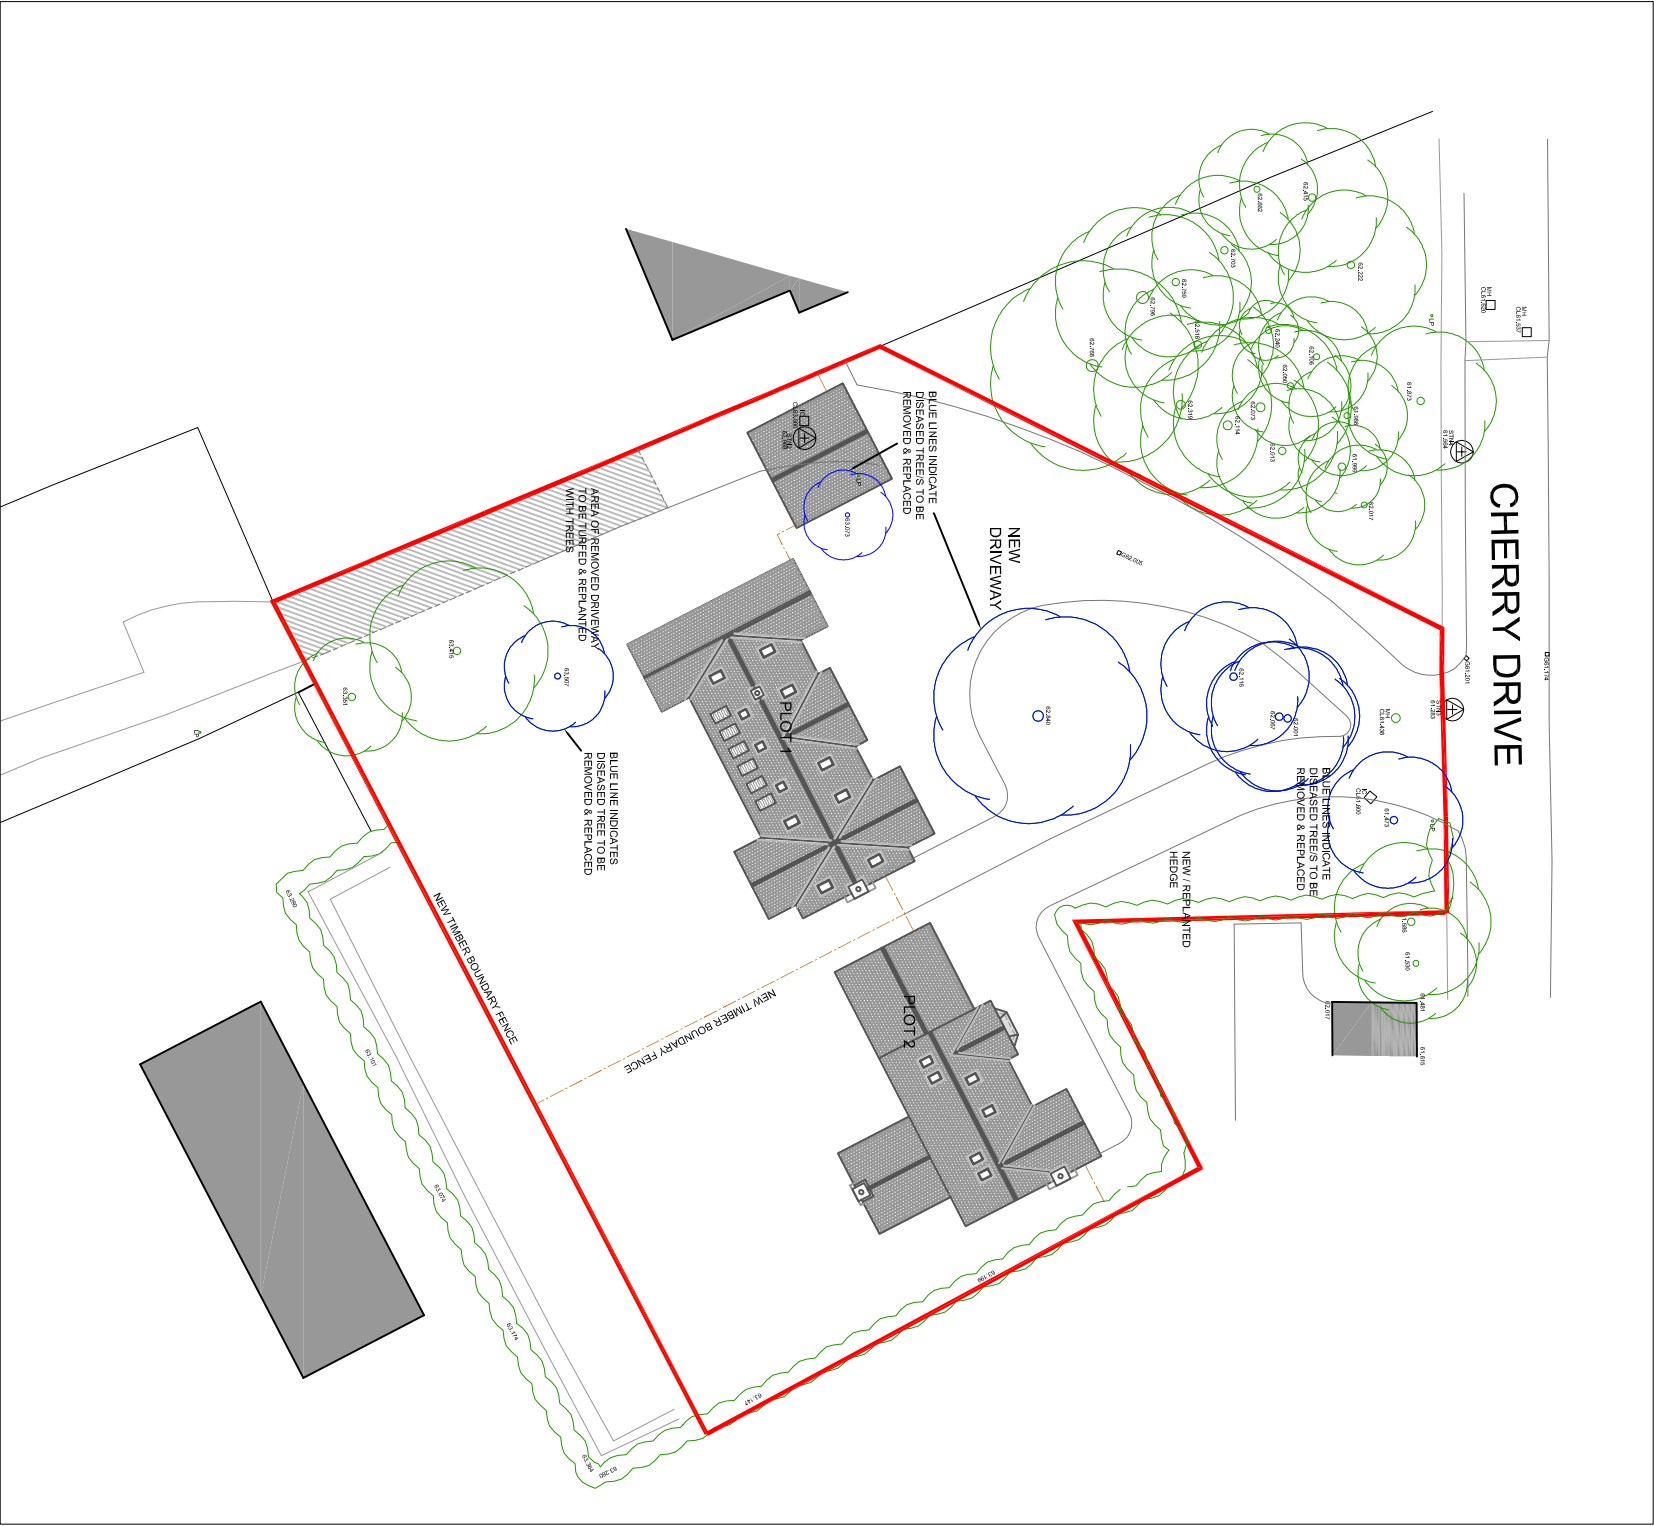

PROPOSED SITE PLAN:

LEGEND:

AREA FOR DEVELOPMENT

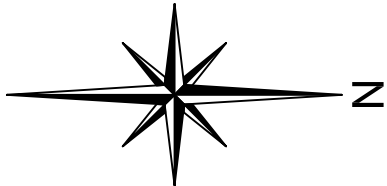

|                     |                                                                   |             |       |
|---------------------|-------------------------------------------------------------------|-------------|-------|
| Revision:           | Description:                                                      |             | Date: |
| Customer Reference: | 6234                                                              |             |       |
| Client:             | Mr. & Mrs. R Lofthouse                                            |             |       |
| Site Address:       | The Bowling Green,<br>Brockhall Village,<br>Old Langho, Blackburn |             |       |
| Project Name:       | Proposed Residential Development.                                 |             |       |
| Drawing Title:      | Proposed Site Plan                                                |             |       |
| Scale:              | 1: 500                                                            | Drawing No: | 2A02  |
| Date:               | Mar 13                                                            | Revision:   |       |
| Drawn By:           | EF                                                                | Checked By: |       |

