



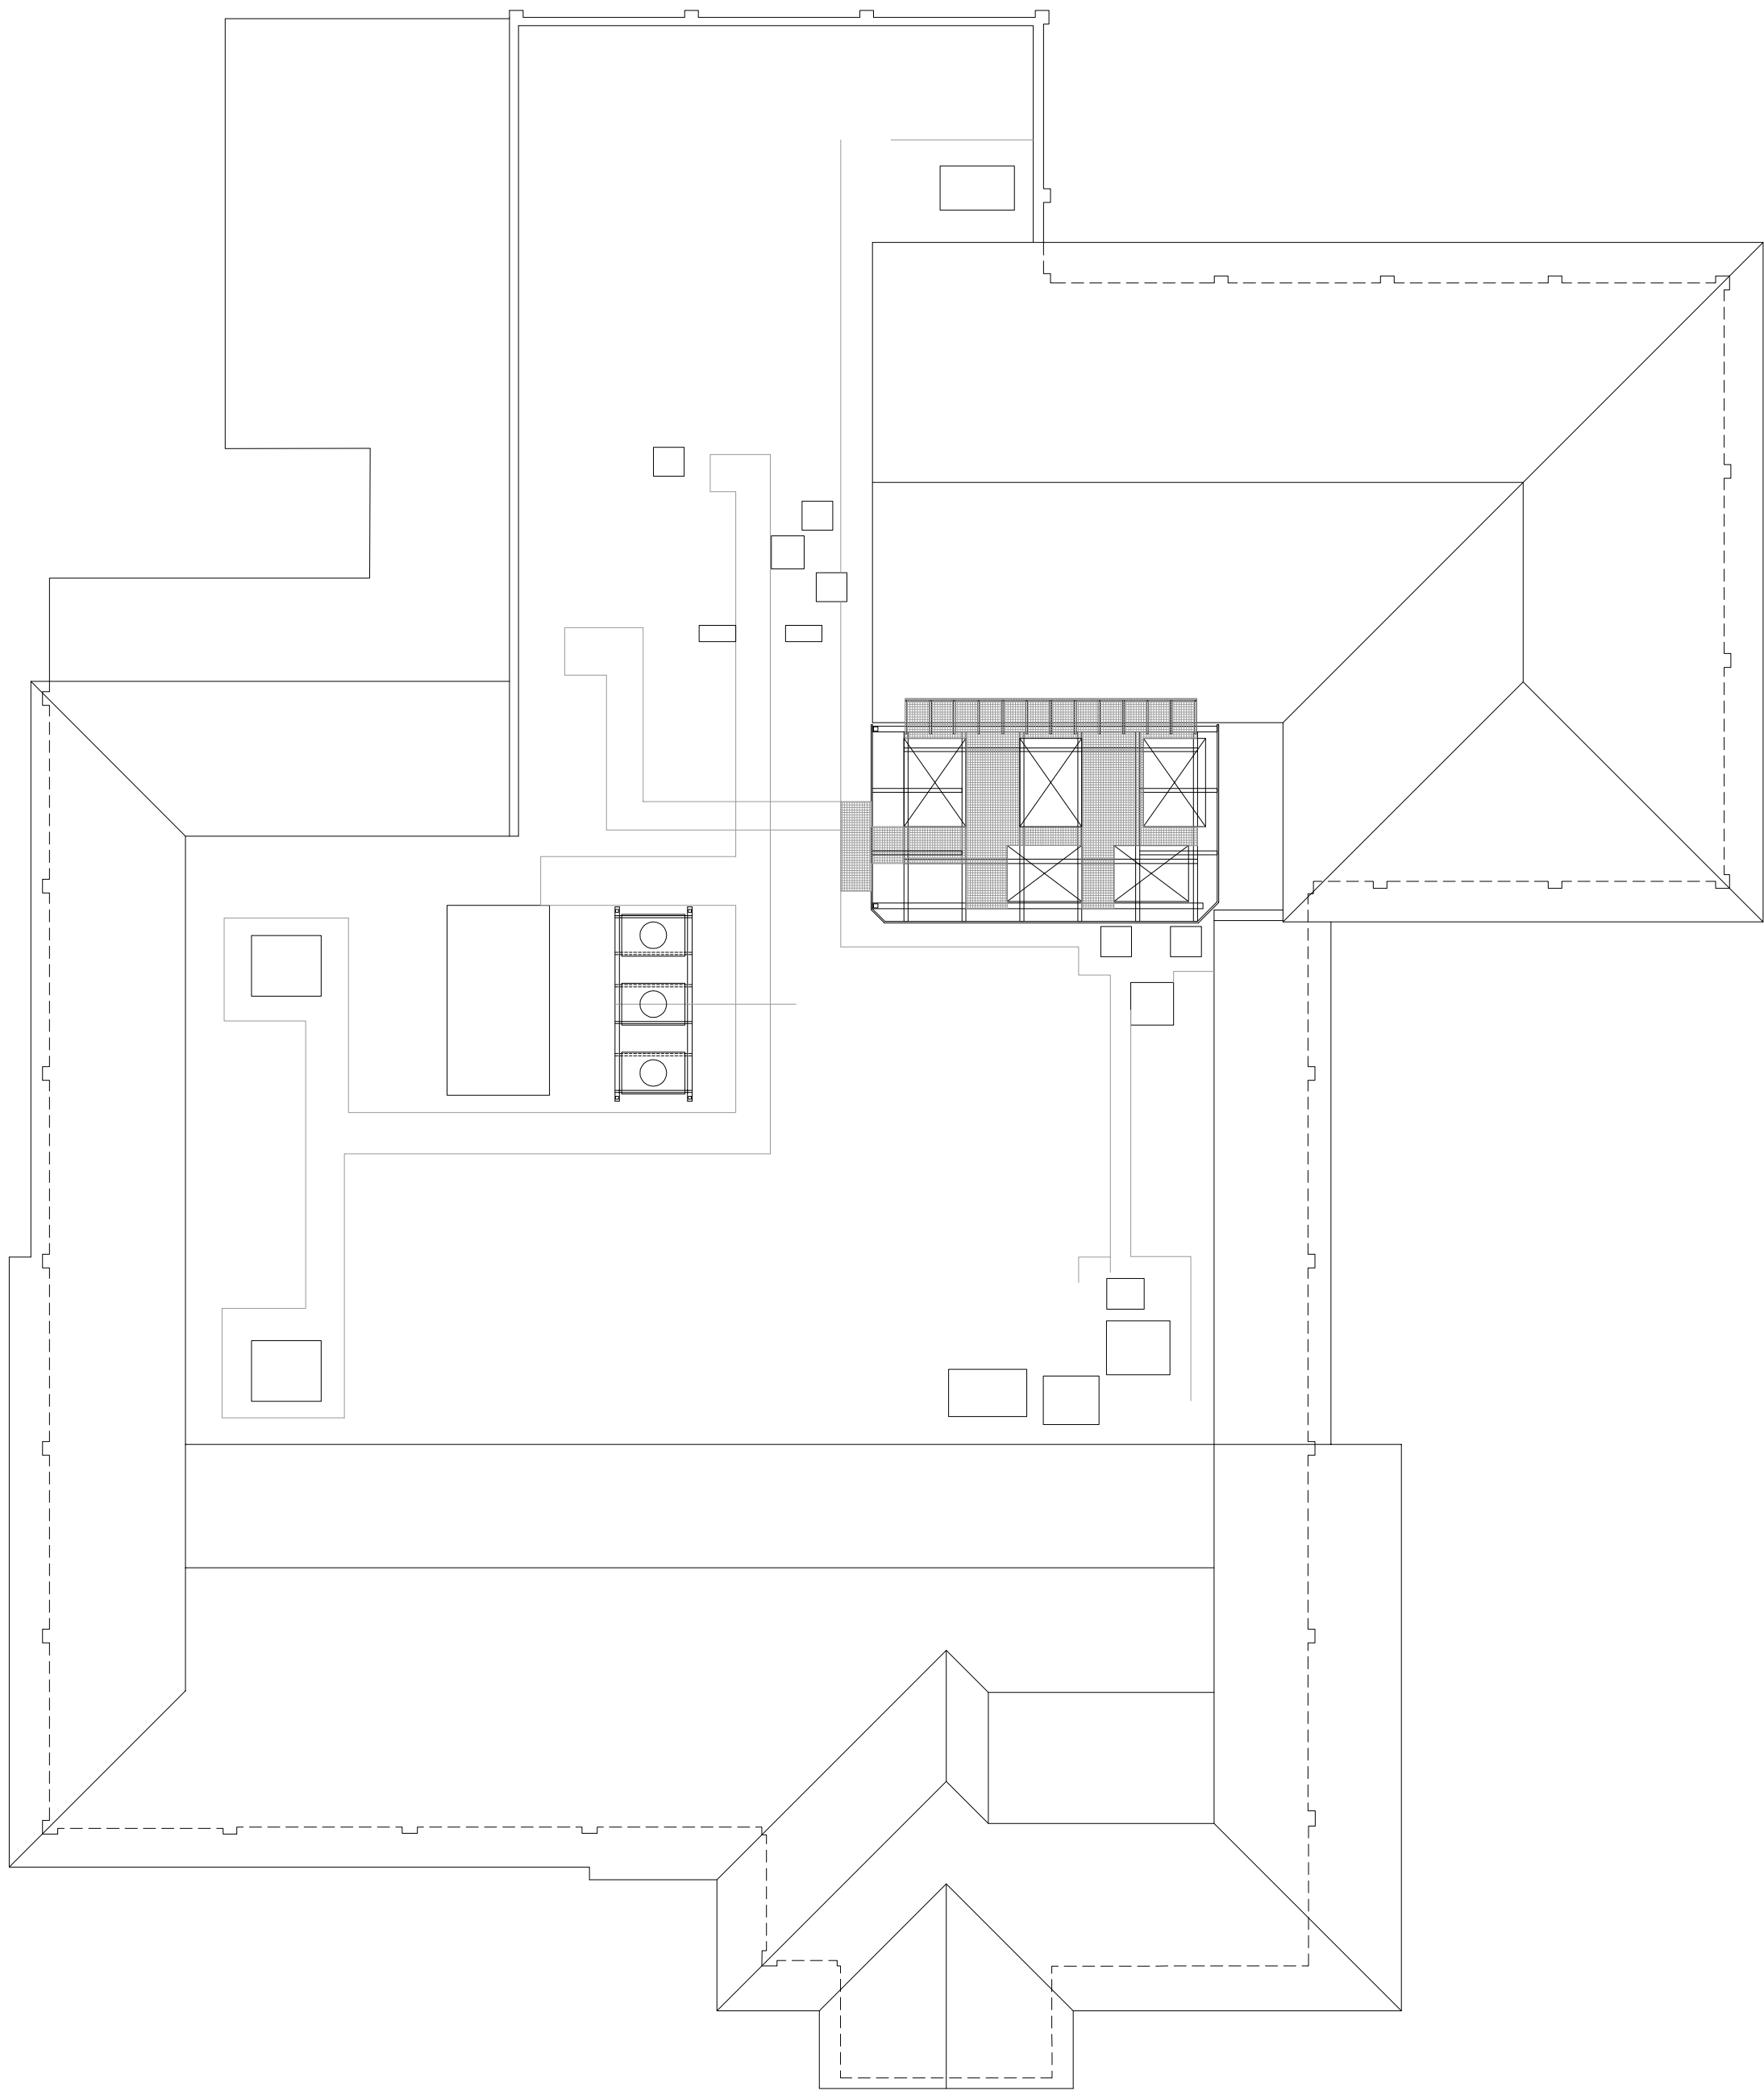


EXISTING ROOF PLAN

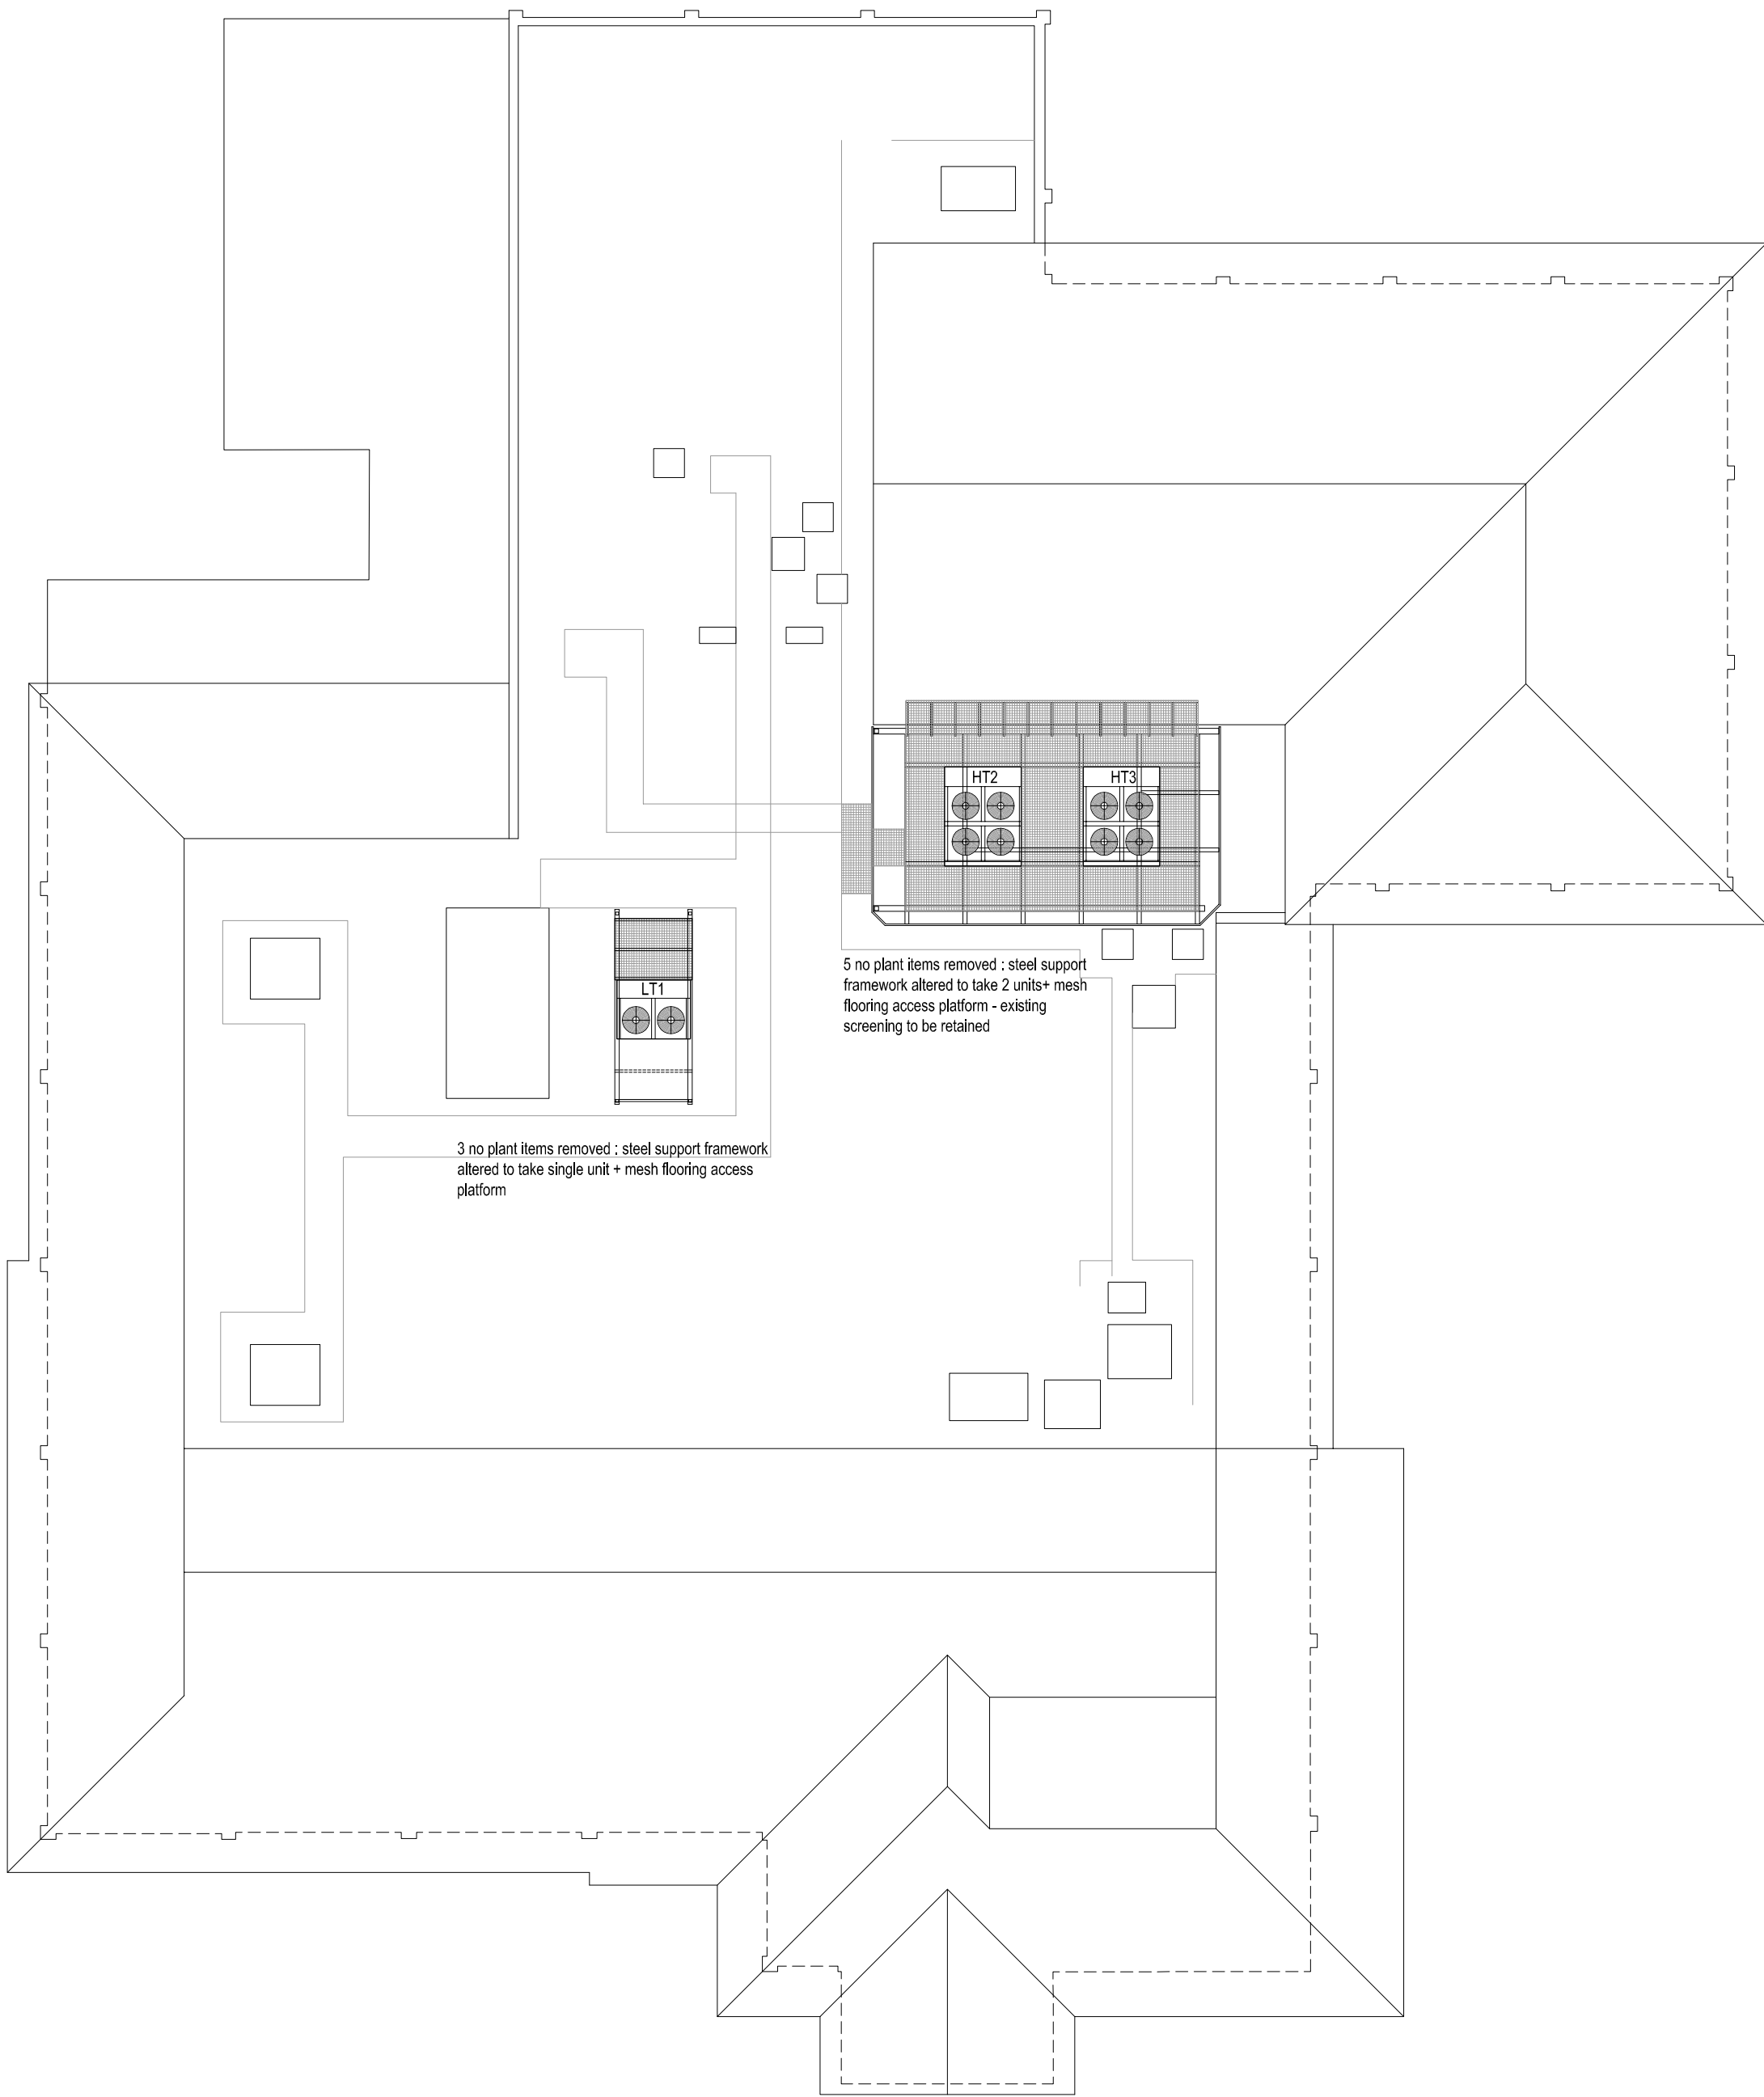


PROPOSED ROOF PLAN

0	SCALE 1:50	5m
0	SCALE 1:100	10m
0	SCALE 1:200	20m
0	SCALE 1:500	50m
0	SCALE 1:1250	125m

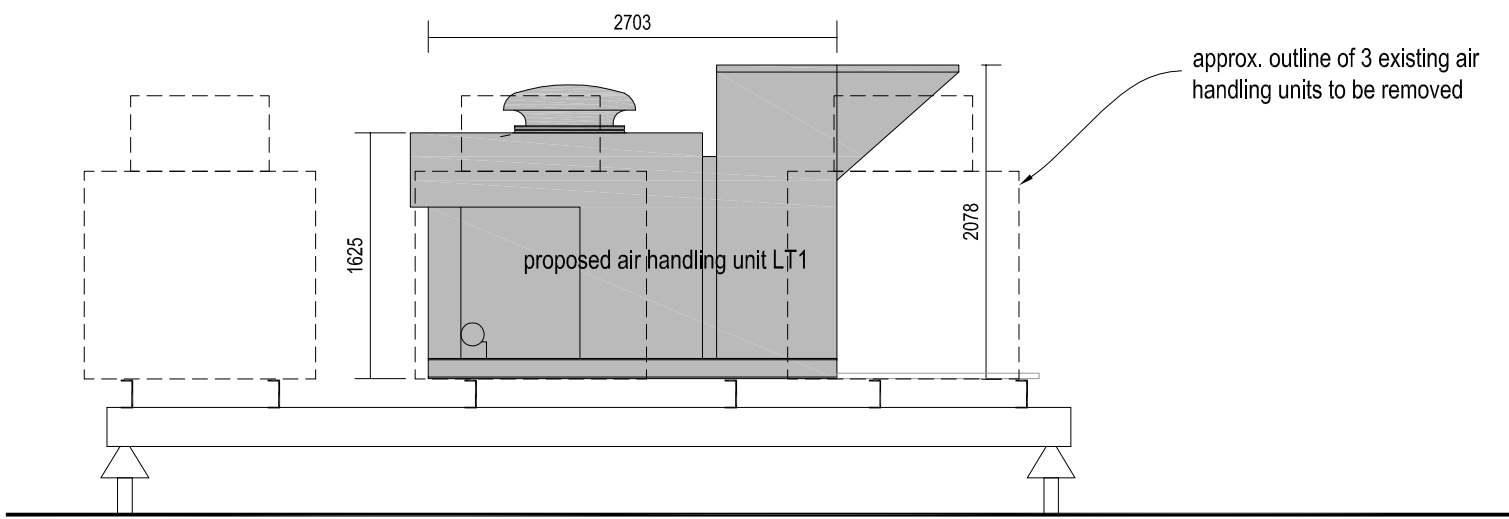

ELEVATION OF NEW AIR HANDLING UNIT LT1 1:50

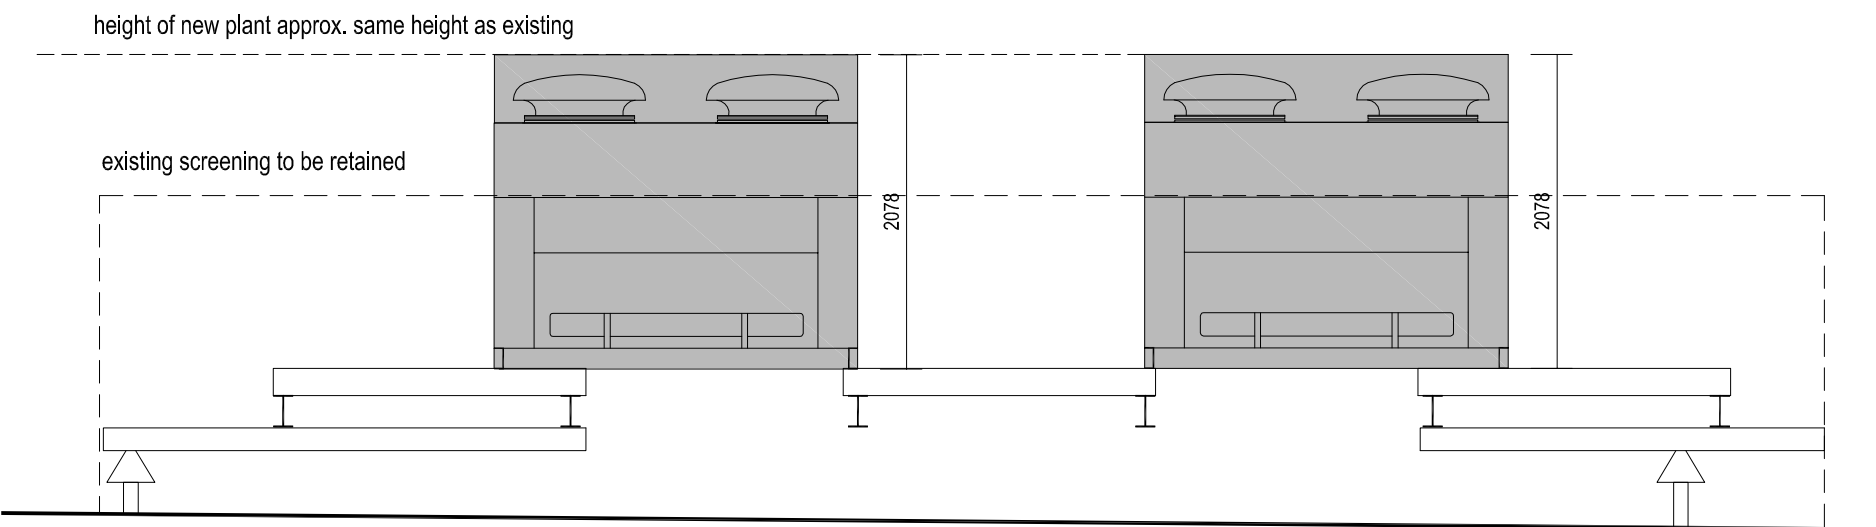

ELEVATION OF NEW AIR HANDLING UNITS HT2 AND HT3 1:50

REV	NOTE	DR	CH	DATE
0	SCALE 1:50			5m
0	SCALE 1:100			10m
0	SCALE 1:200			20m
0	SCALE 1:500			50m
0	SCALE 1:1250			125m

darntonegs
BUILT ENVIRONMENT CONSULTANCY
LEEDS LONDON BRISTOL WARWICK

Leeds Office:
The Coach House, Monk Fryston Hall, Monk Fryston, Leeds, LS25 5DU
T: 01977 681001 F: 01977 681006 www.darntonegs.com

CLIENT	Tesco Stores Ltd
PROJECT	CLITHEROE
DRAWING	ROOF PLAN
SCALE @ A1	1:200 1:50
DATE	MAR 2013
DRAWN	BJ
CHECKED	-
8630 (20) 03	
© COPYRIGHT: ALL RIGHTS RESERVED. THIS DRAWING MUST NOT BE REPRODUCED WITHOUT PERMISSION. THIS DRAWING MUST BE READ IN CONJUNCTION WITH ALL RELEVANT CONSULTANT/SPECIALIST DRAWINGS/INFORMATION. THIS DRAWING MUST NOT BE USED FOR CONSTRUCTION UNLESS ISSUED FOR CONSTRUCTION. ALL DIMENSIONS ON THIS DRAWING ARE IN MILLIMETRES UNLESS OTHERWISE STATED. DO NOT SCALE FROM THIS DRAWING.	