



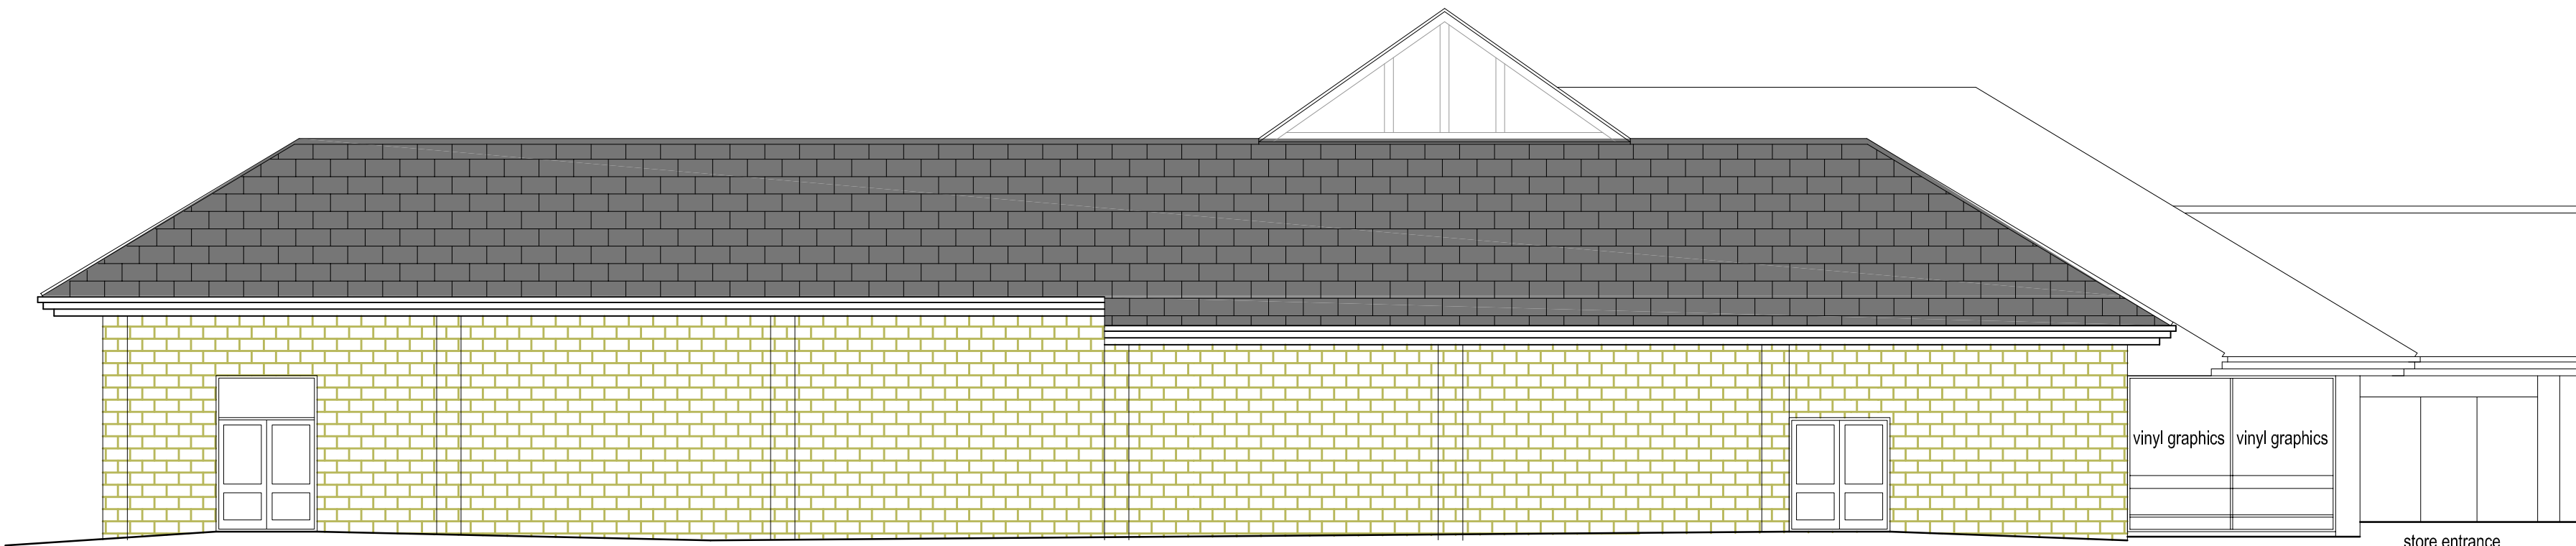


EXISTING SOUTH WEST SIDE ELEVATION

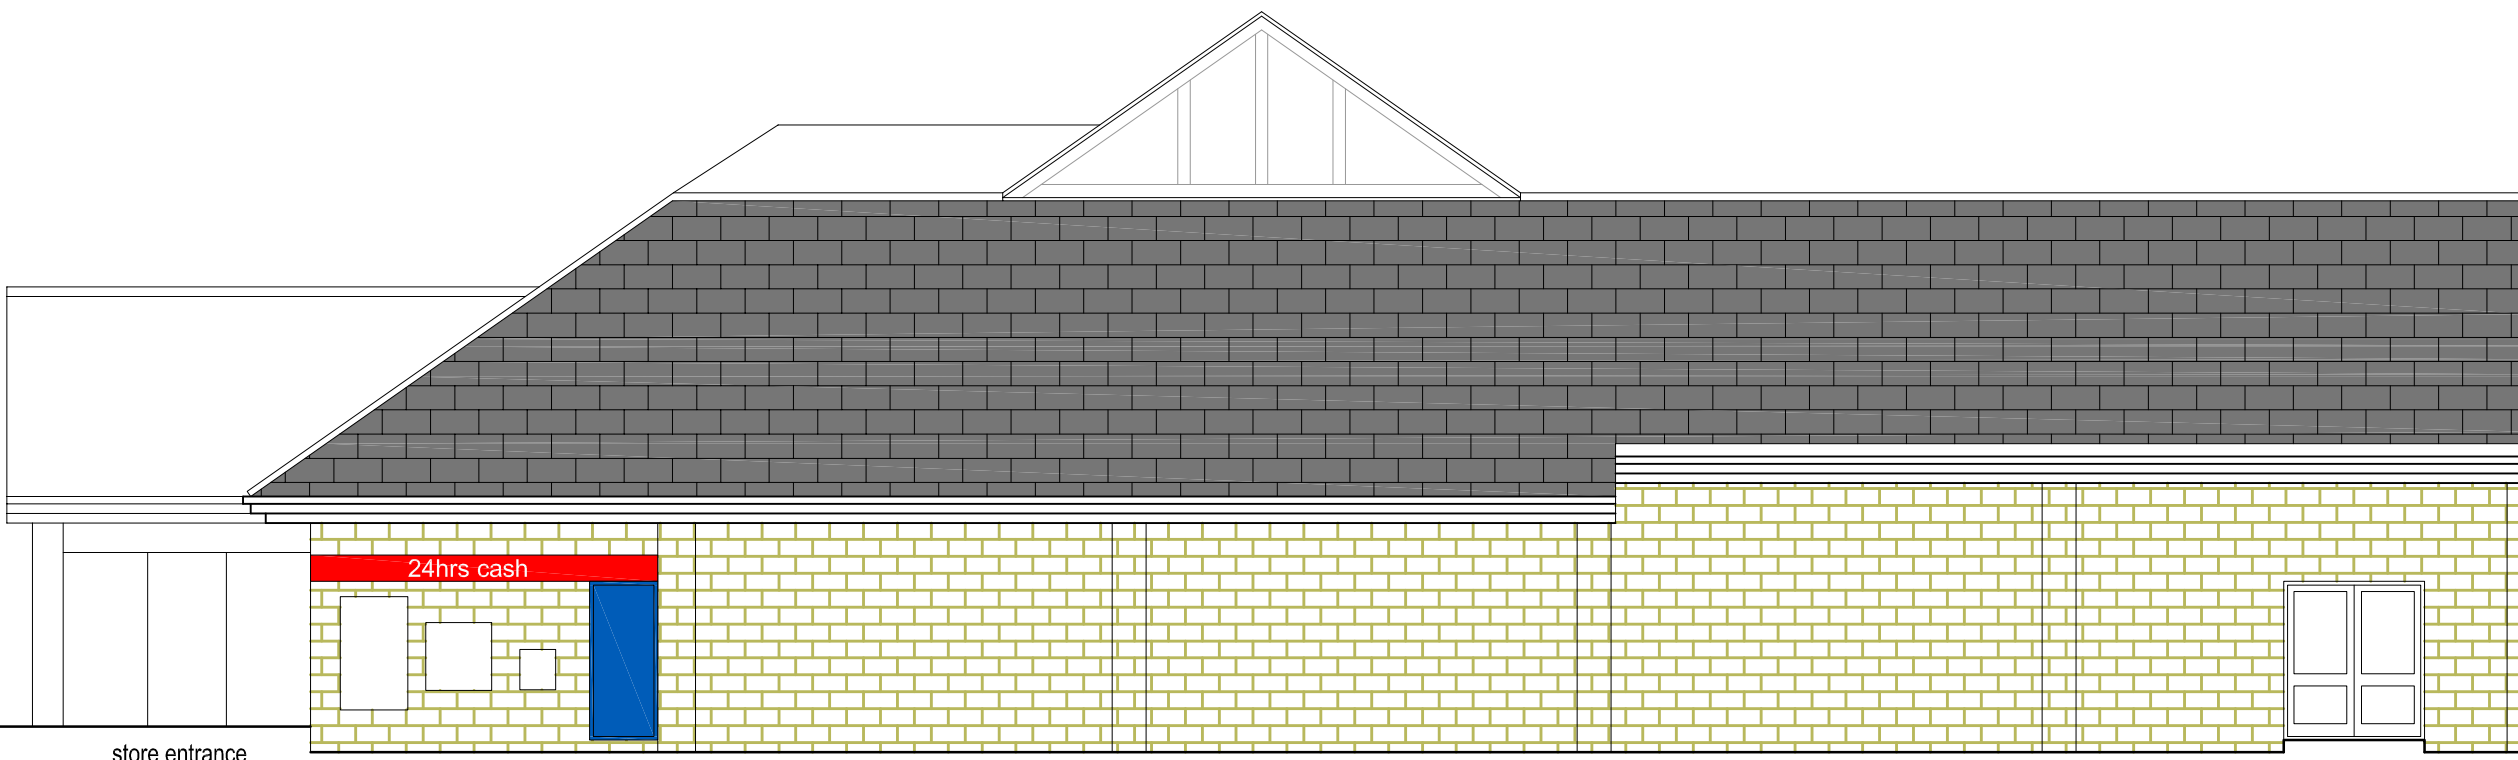


EXISTING NORTH EAST SIDE ELEVATION



EXISTING FRONT ELEVATION

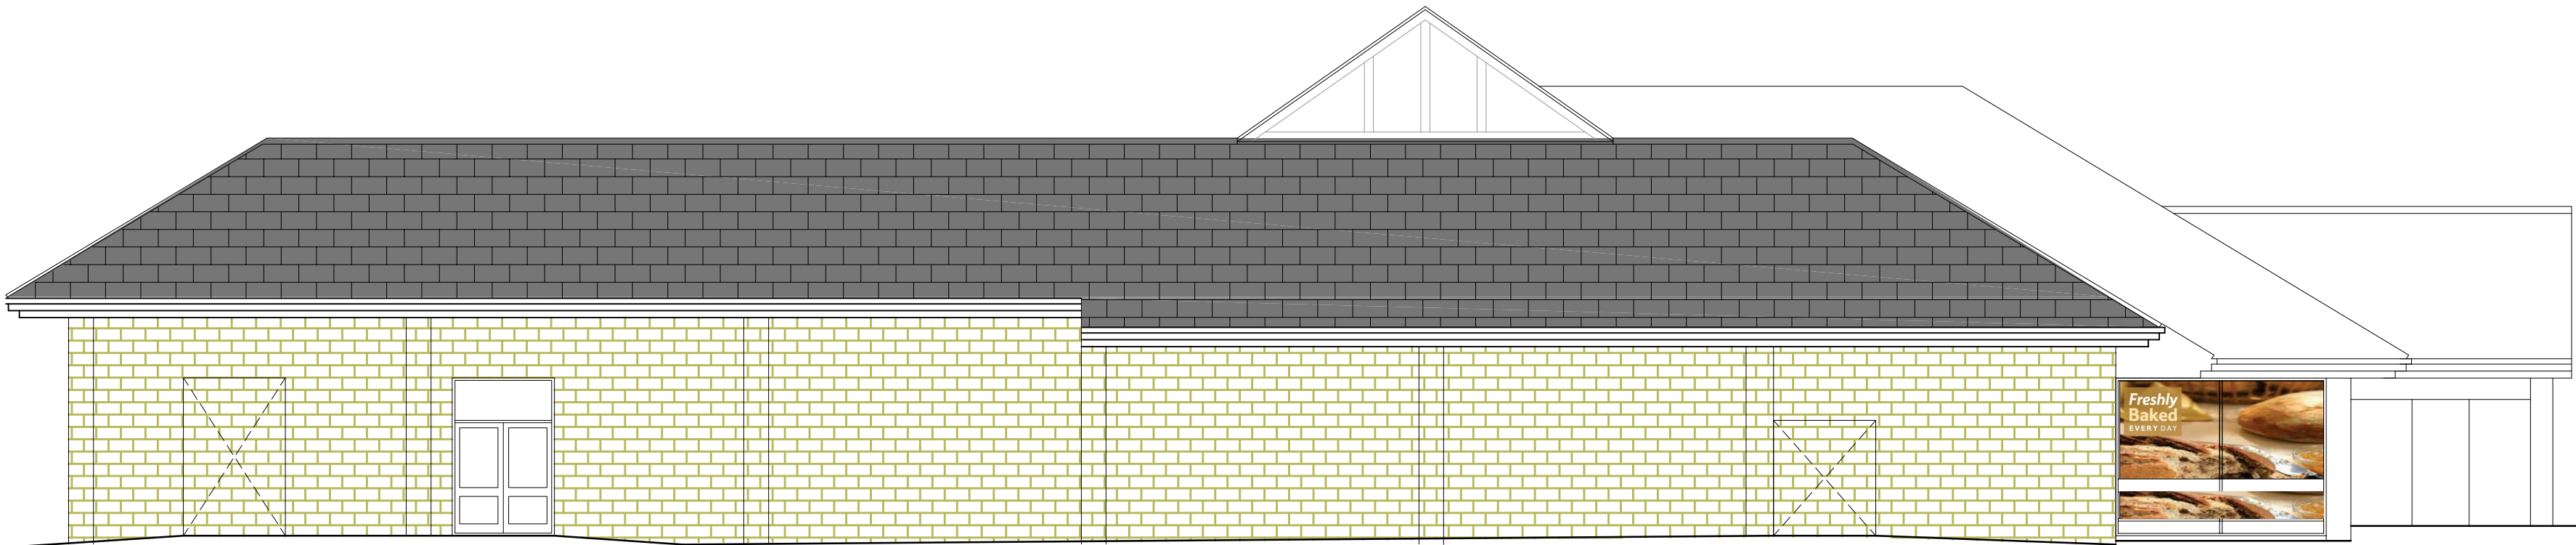

PROPOSED SOUTH WEST SIDE ELEVATION

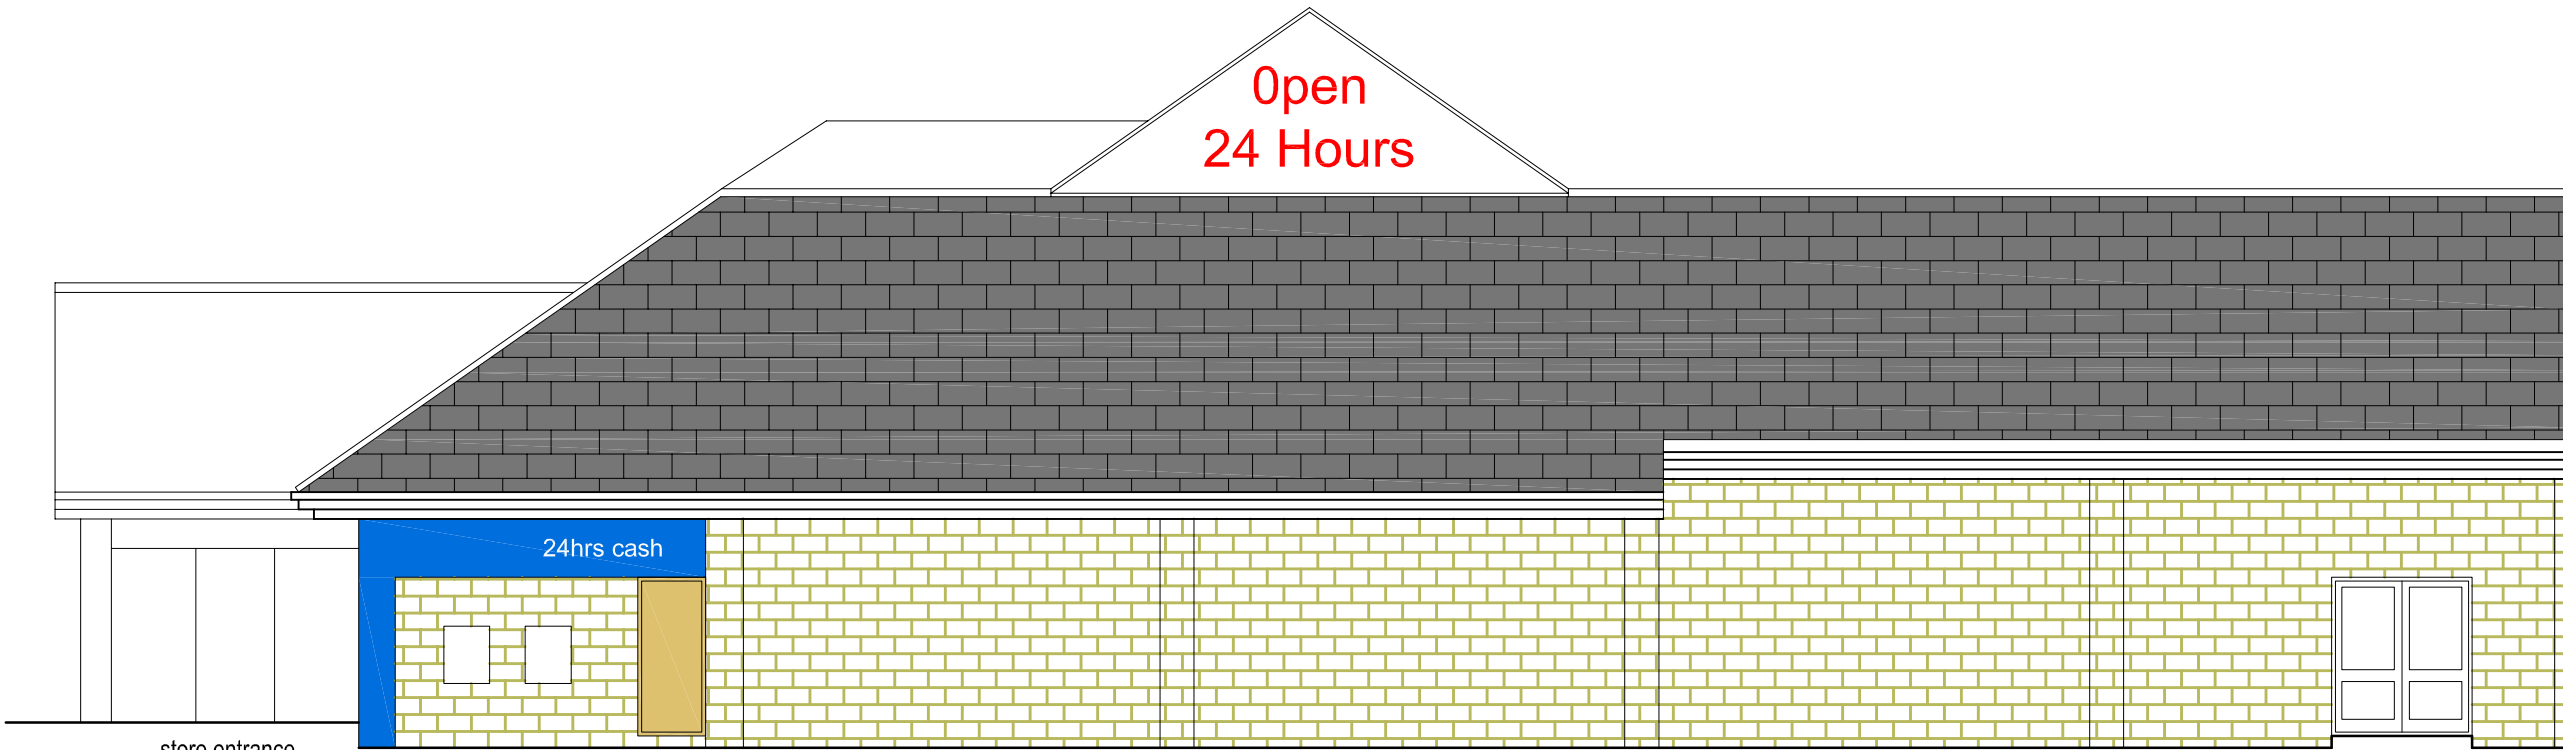

PROPOSED NORTH EAST SIDE ELEVATION



PROPOSED FRONT ELEVATION

REV	NOTE	DR	CH	DATE
DRAWING STATUS				
SKETCH				BUILDING REGS
PRELIMINARY				TENDER
APPROVAL				CONSTRUCTION
PLANNING				AS BUILT

darnton**egs**
BUILT ENVIRONMENT CONSULTANCY
LEEDS LONDON BRISTOL WARWICK
Leeds Office:
The Coach House, Monk Frysion Hall, Monk Frysion, Leeds, LS25 5DU
T: 01977 661001 F: 01977 661006 www.darntonegs.com

CLIENT	Tesco Stores Ltd		
PROJECT	CLITHEROE		
DRAWING	ELEVATIONS-PLANT		
SCALE @ A1	1:100		
DATE	DRAWN	CHECKED	
FEB 2013	BJ	-	
8630 (20) 04			
© COPYRIGHT: ALL RIGHTS RESERVED. THIS DRAWING MUST NOT BE REPRODUCED WITHOUT PERMISSION. THIS DRAWING MUST BE READ IN CONJUNCTION WITH ALL RELEVANT CONSULTANT SPECIALIST DRAWINGS/NOTES. FOR CONSTRUCTION. ALL DIMENSIONS ON THIS DRAWING ARE IN MILLIMETRES UNLESS OTHERWISE STATED. DO NOT SCALE FROM THIS DRAWING.			

