



roof: slates walls: plinth wall 900 high, with fissured render above

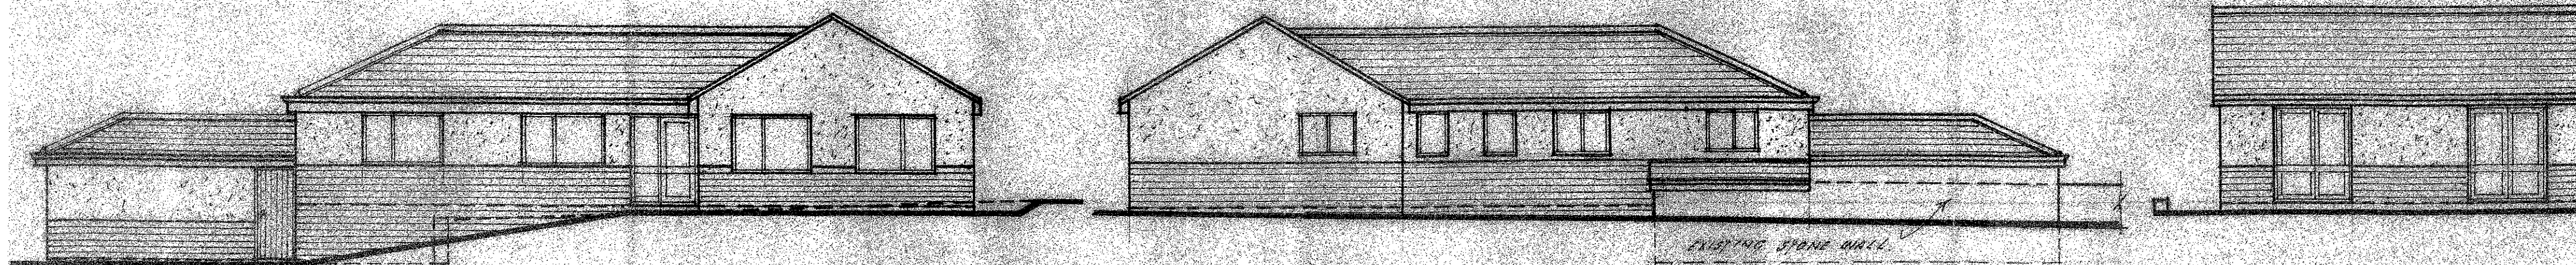

proposed front / west elevation

proposed rear / east elevation

proposed south elevation

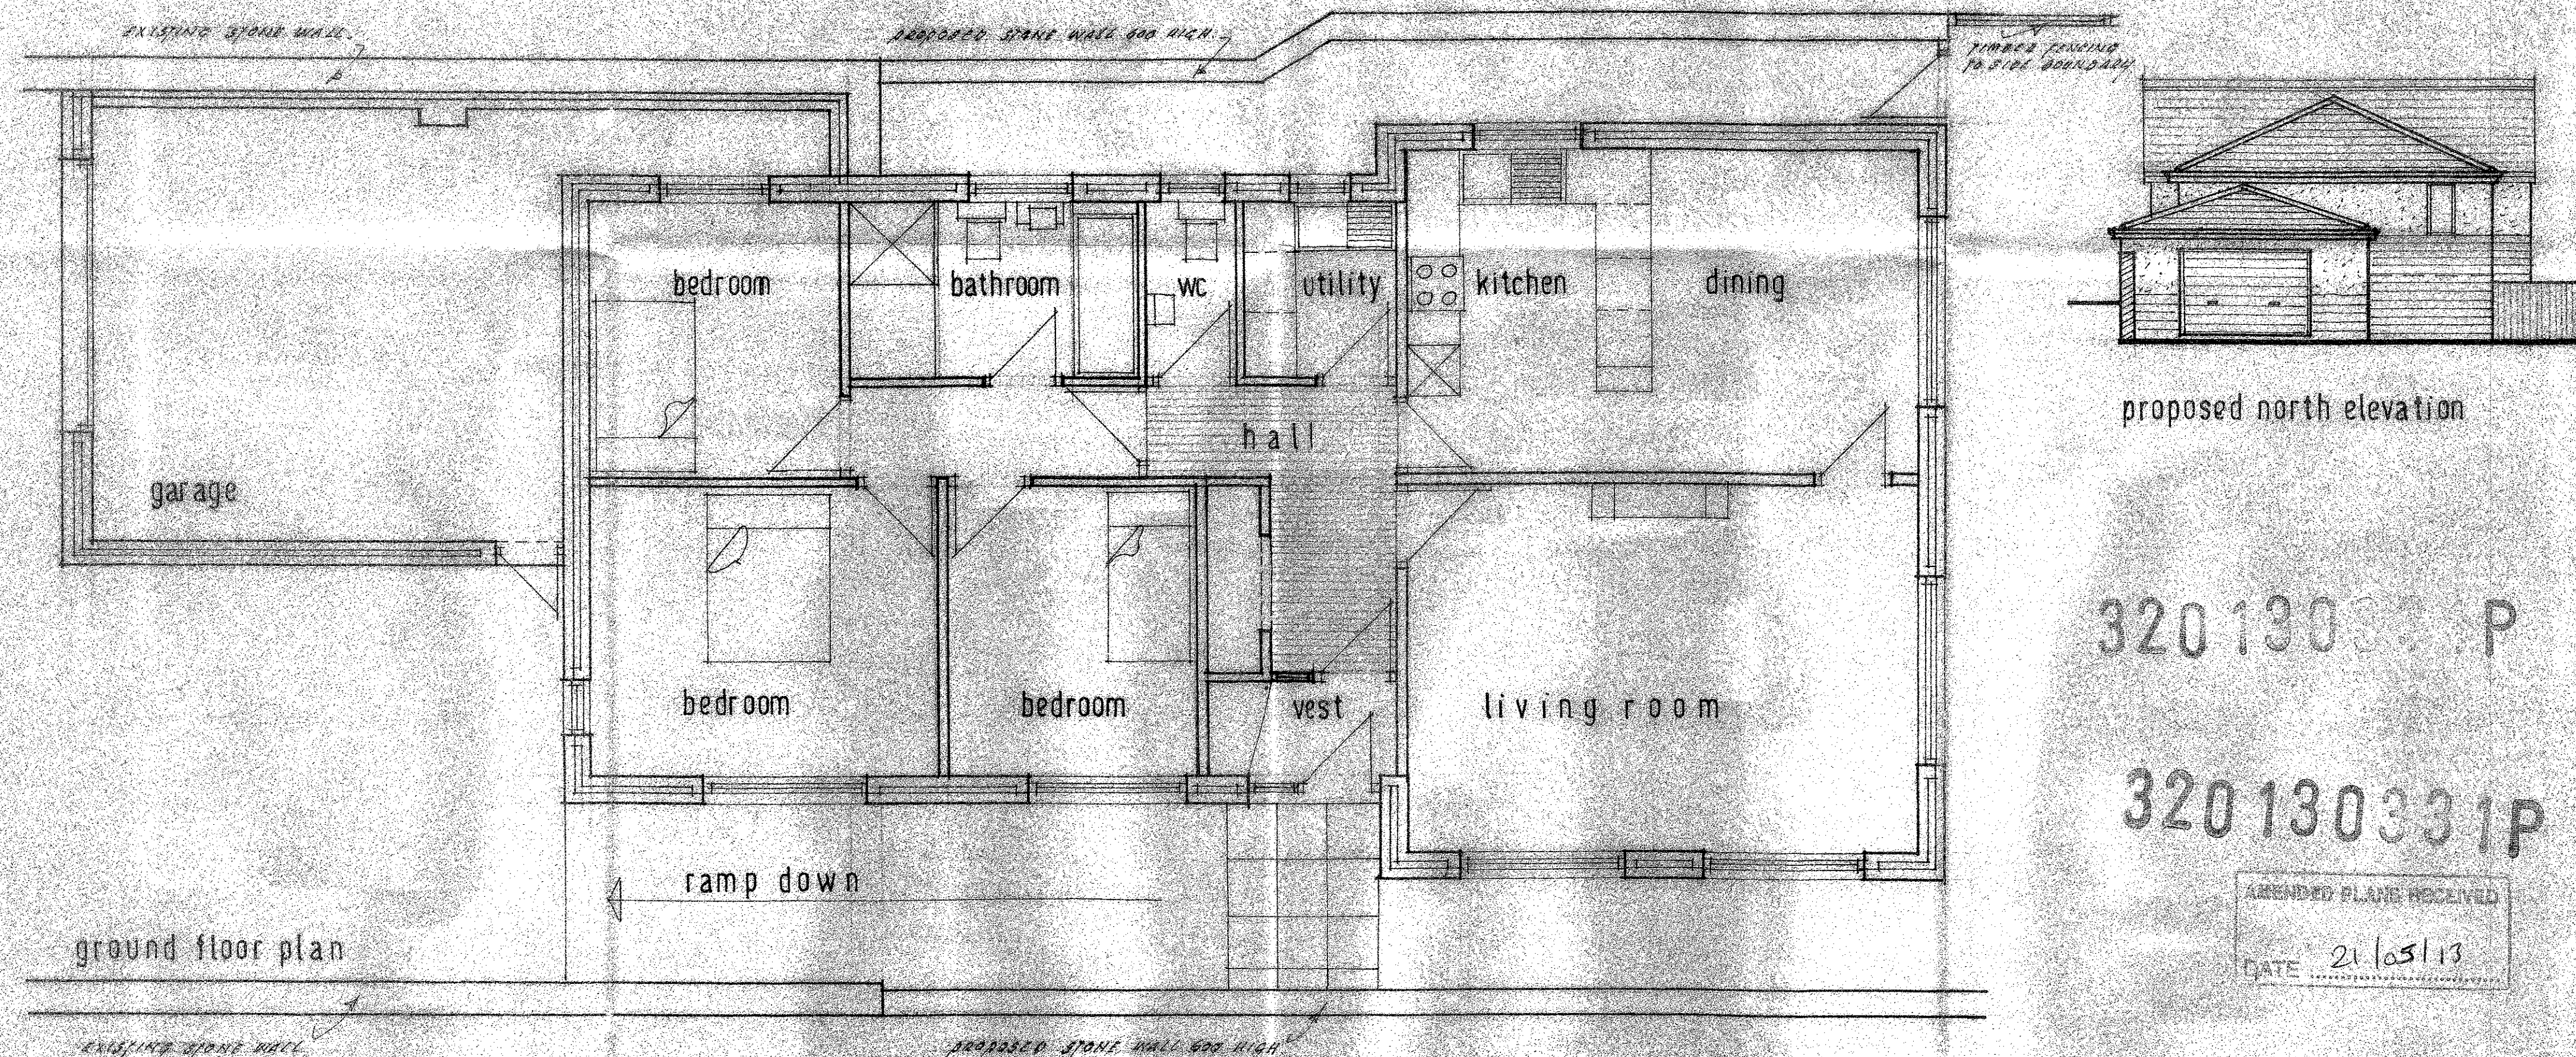

ground floor plan

proposed north elevation

32013033P

320130331P

AMENDED PLANS RECEIVED
DATE 21/05/13

PROPOSED NEW BUNGALOW ON LAND AT N° 197 RIBCHESTER ROAD CLAYTON LE DALE FOR MRS. B. LIVESEY.

REVISION A. HIGGINS/2005
WINDOWS REDUCED IN SIZE 17.8.12
drg.ref.93/13.sheet 2 of 2.march 2013, scale:1:100, 1:50