




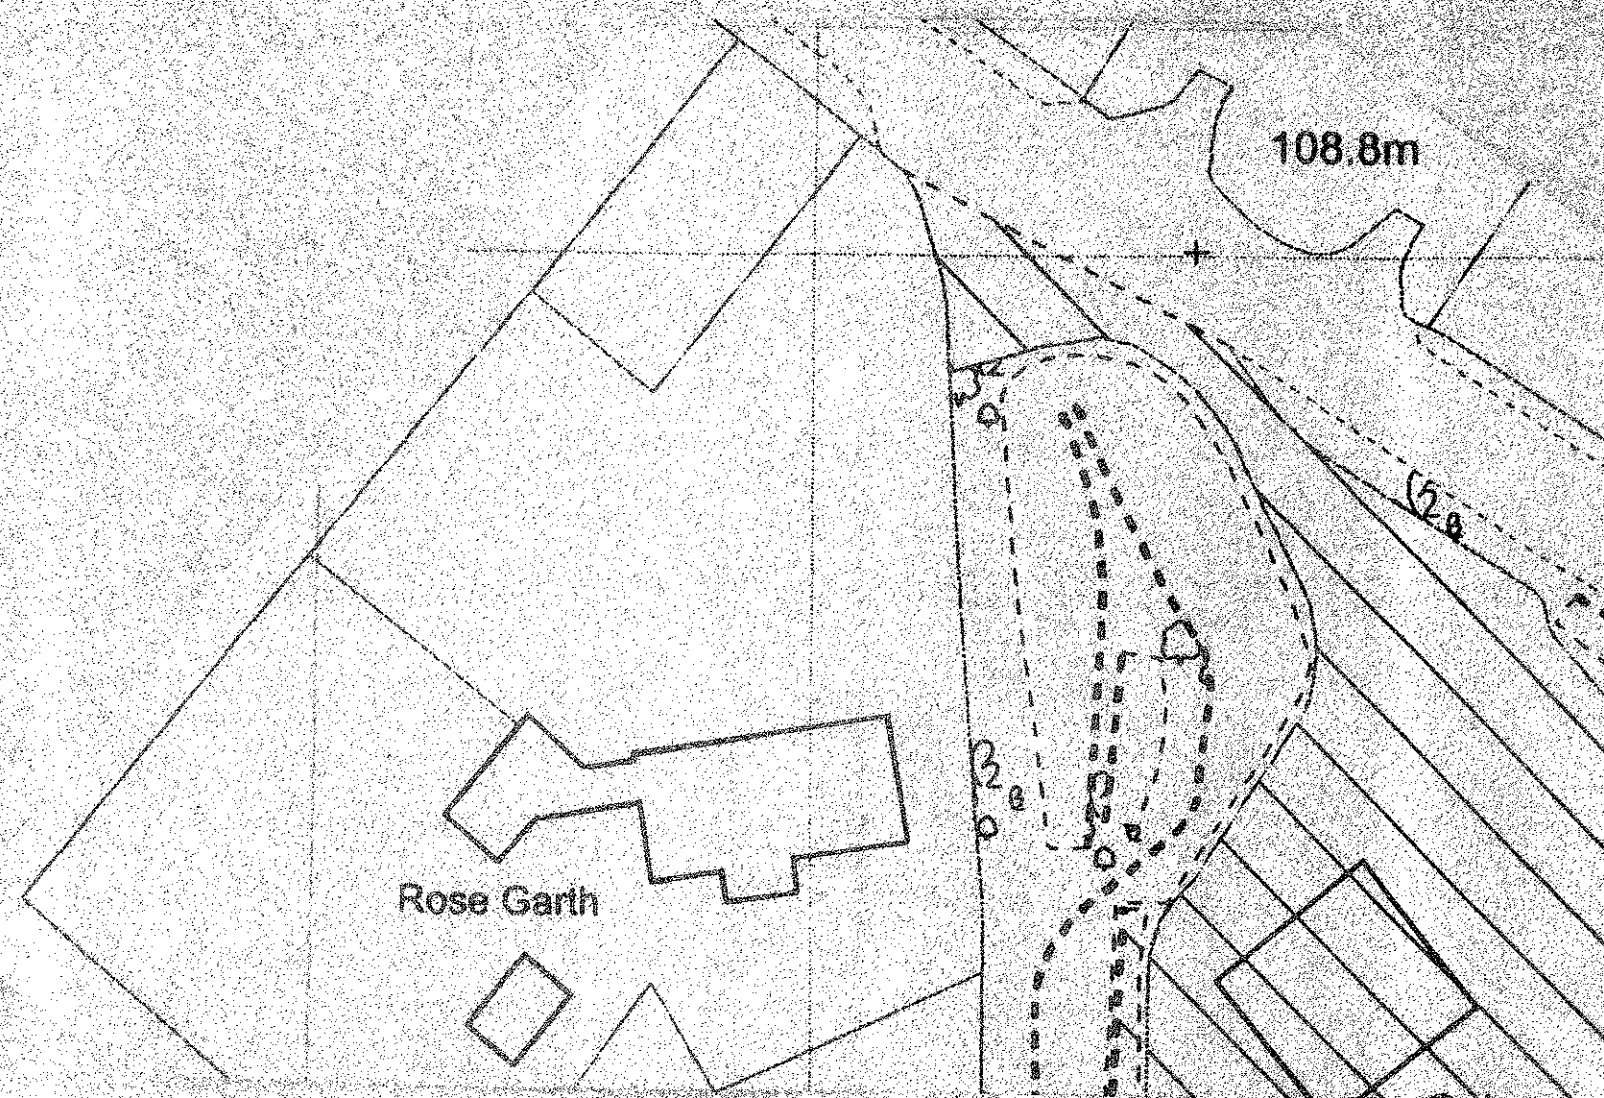

site plan. scale: 1:500

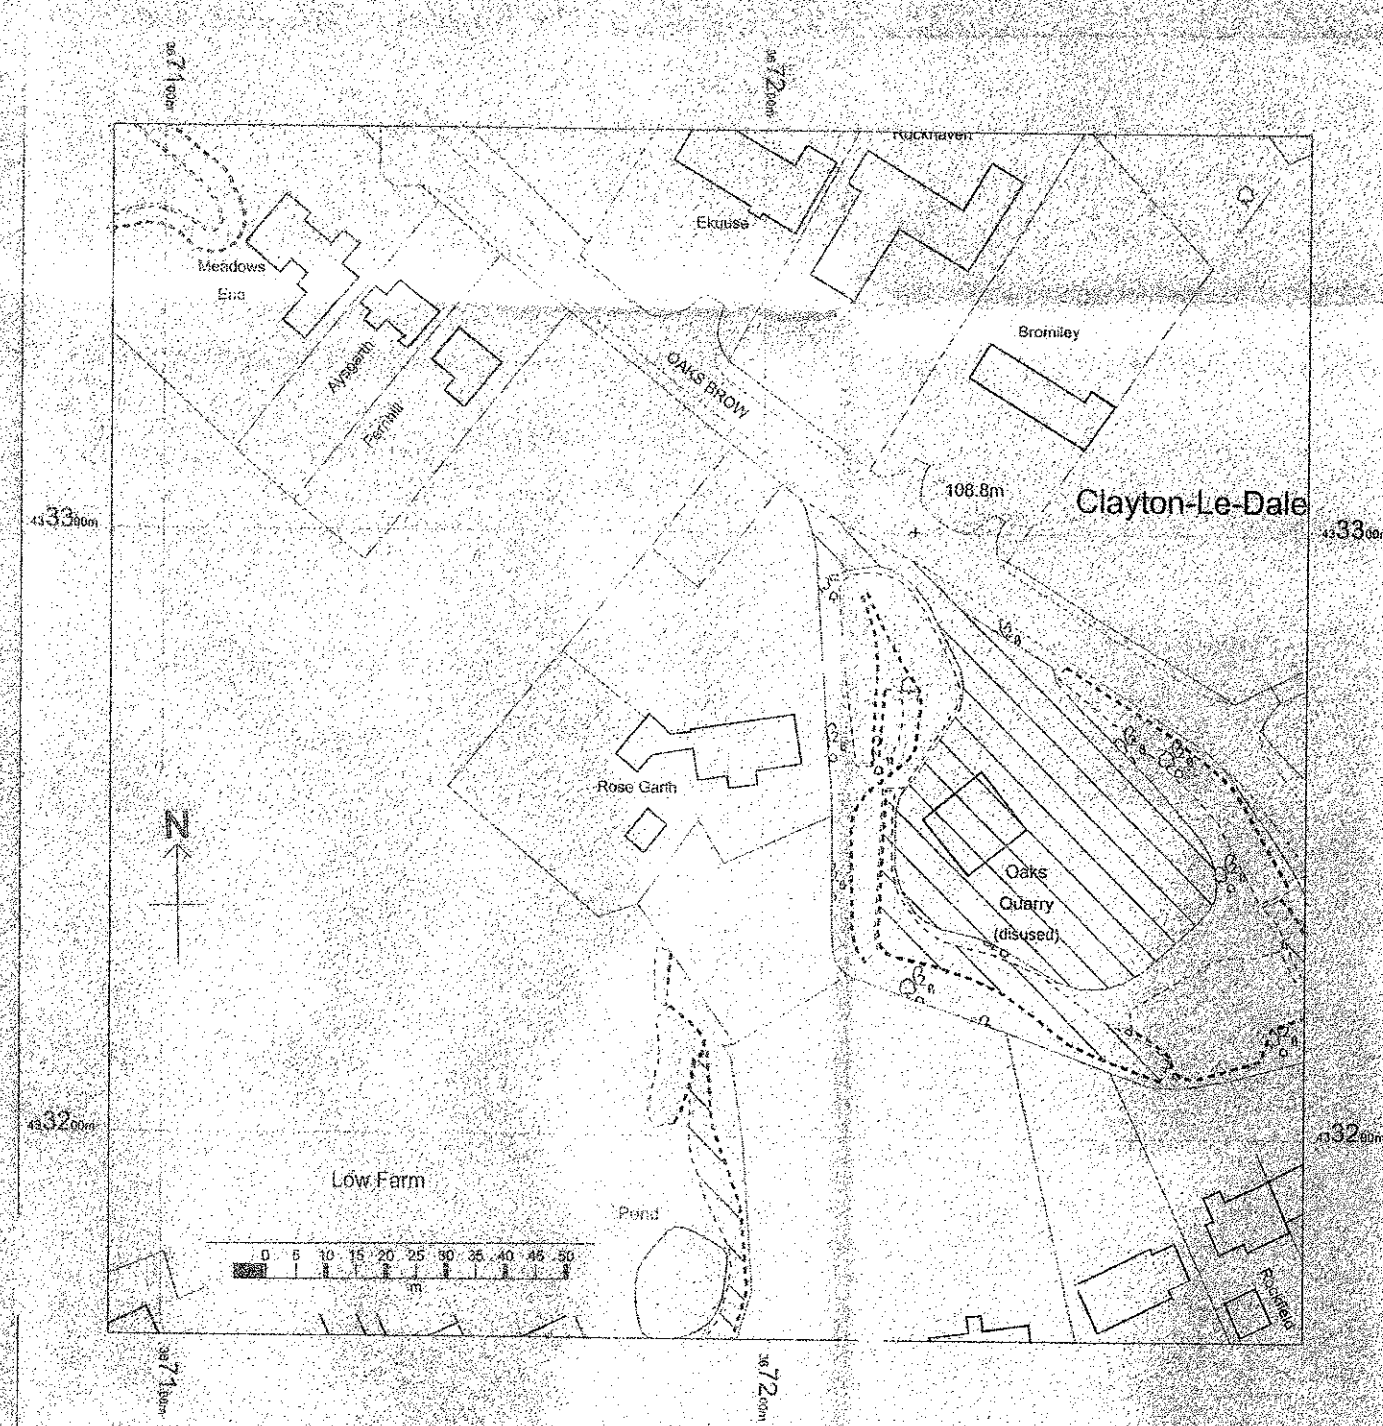

location plan. scale: 1:1250

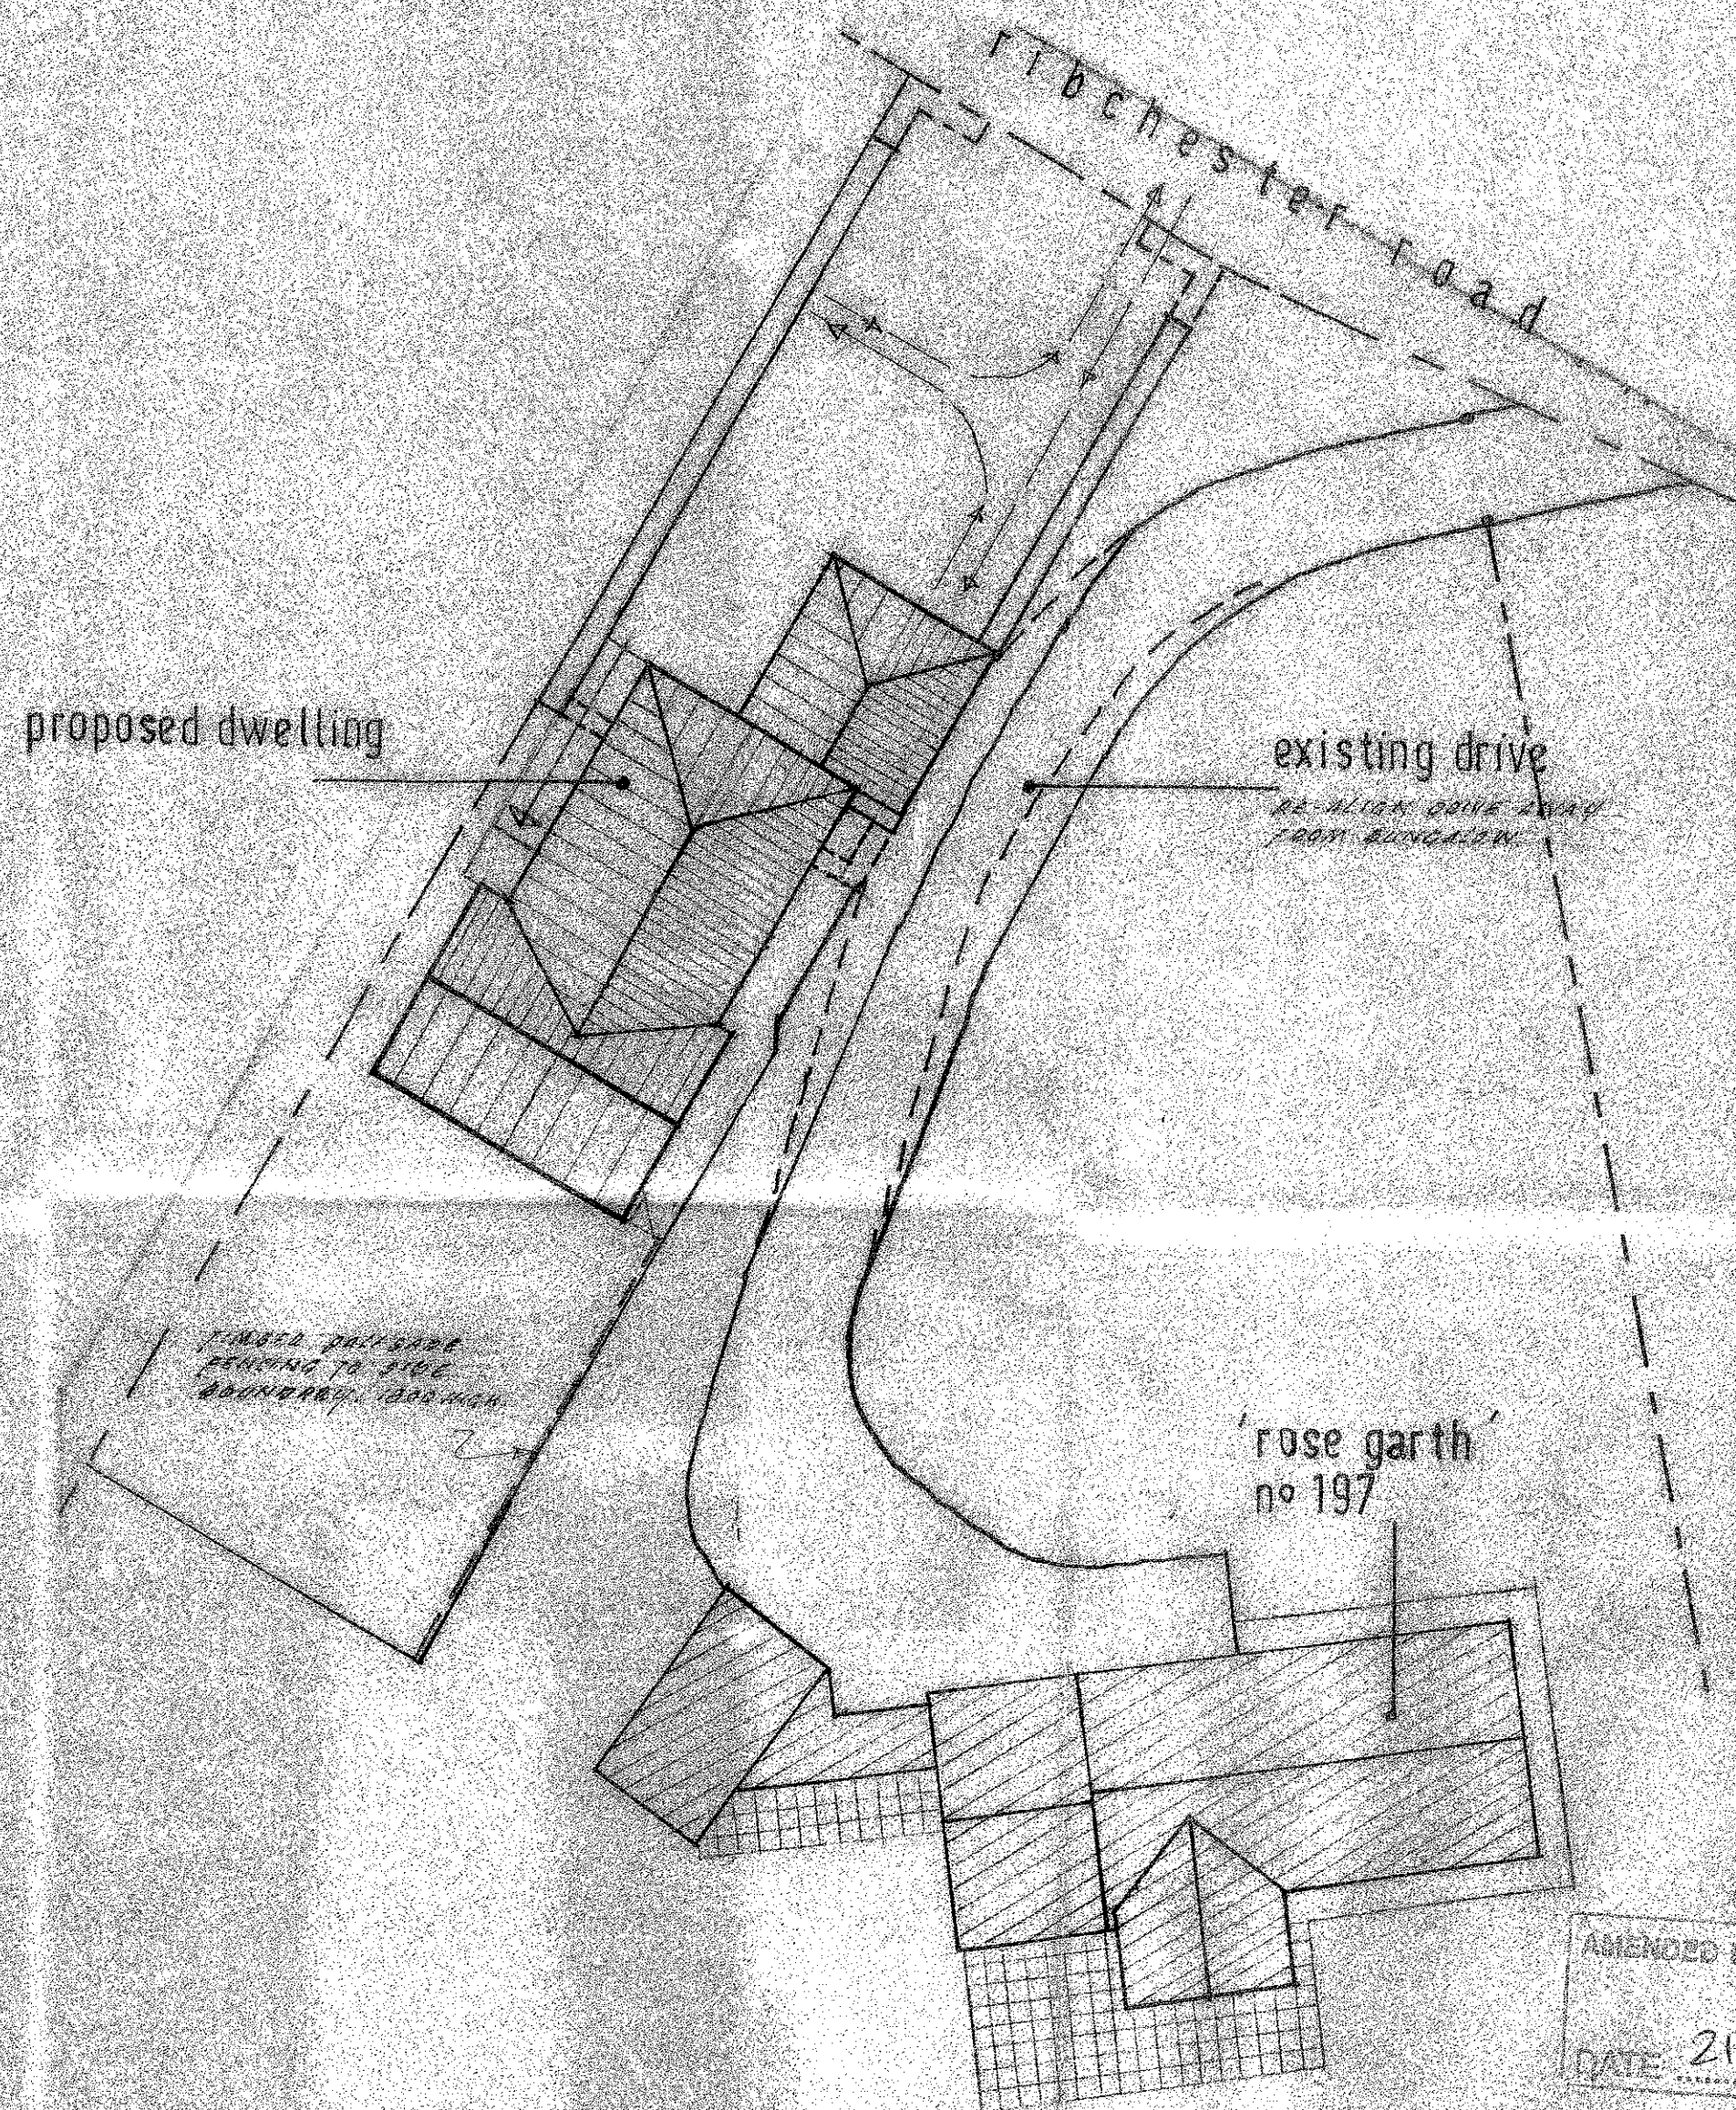

site plan. scale: 1:200

AMENDED PLANS REDRAWN
DATE 21/05/13

320130331P