




roof: conc. tiles walls: plinth wall 900 high, with fissured render above.

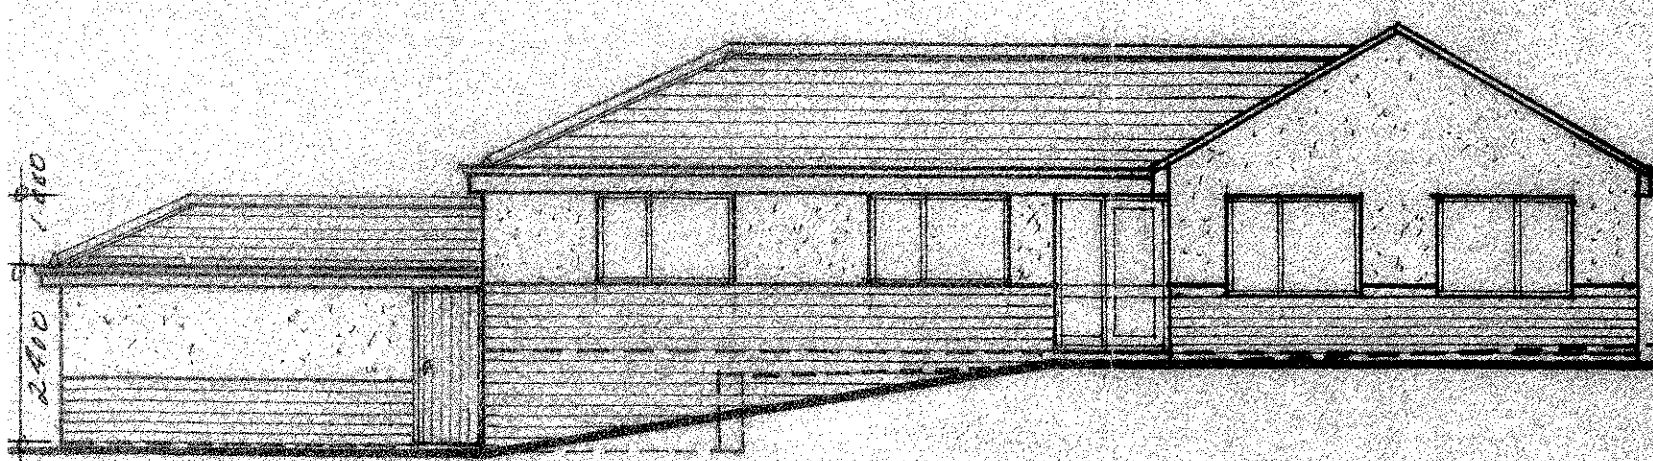


proposed front / west elevation

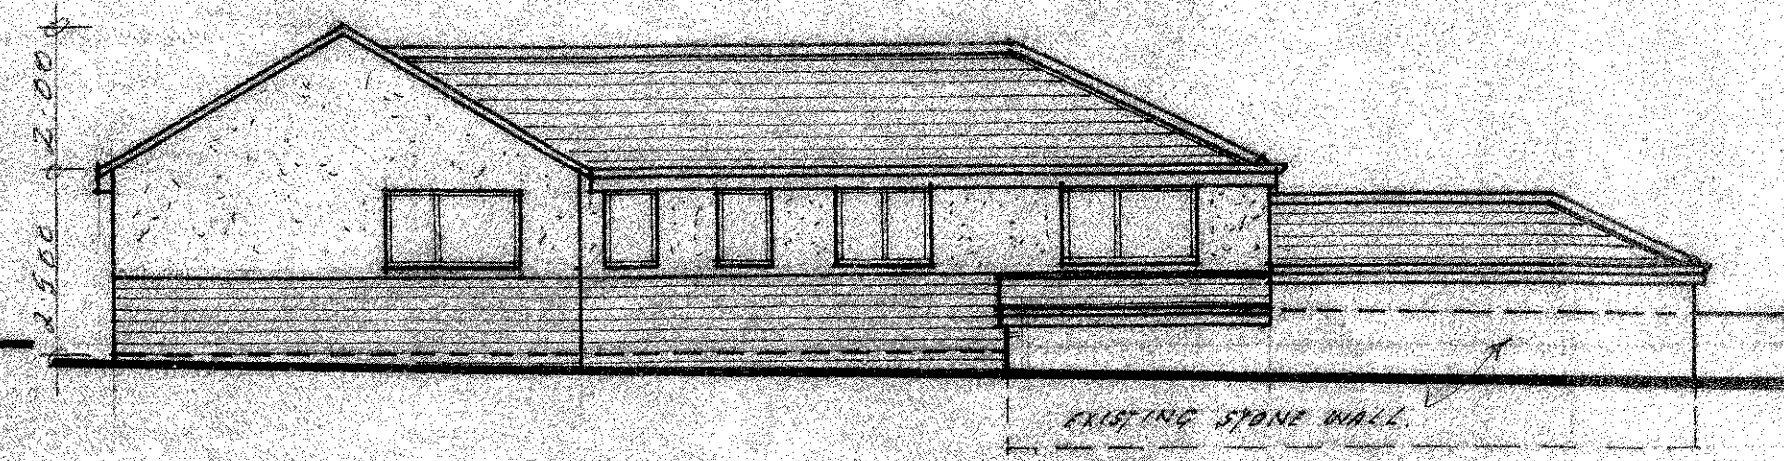


proposed rear / east elevation

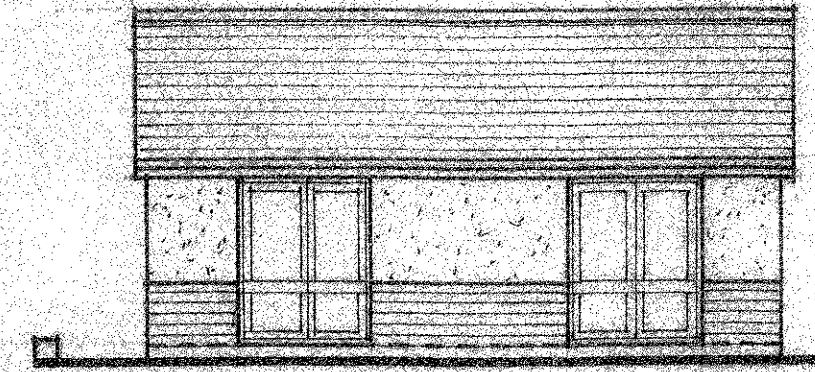

proposed south elevation

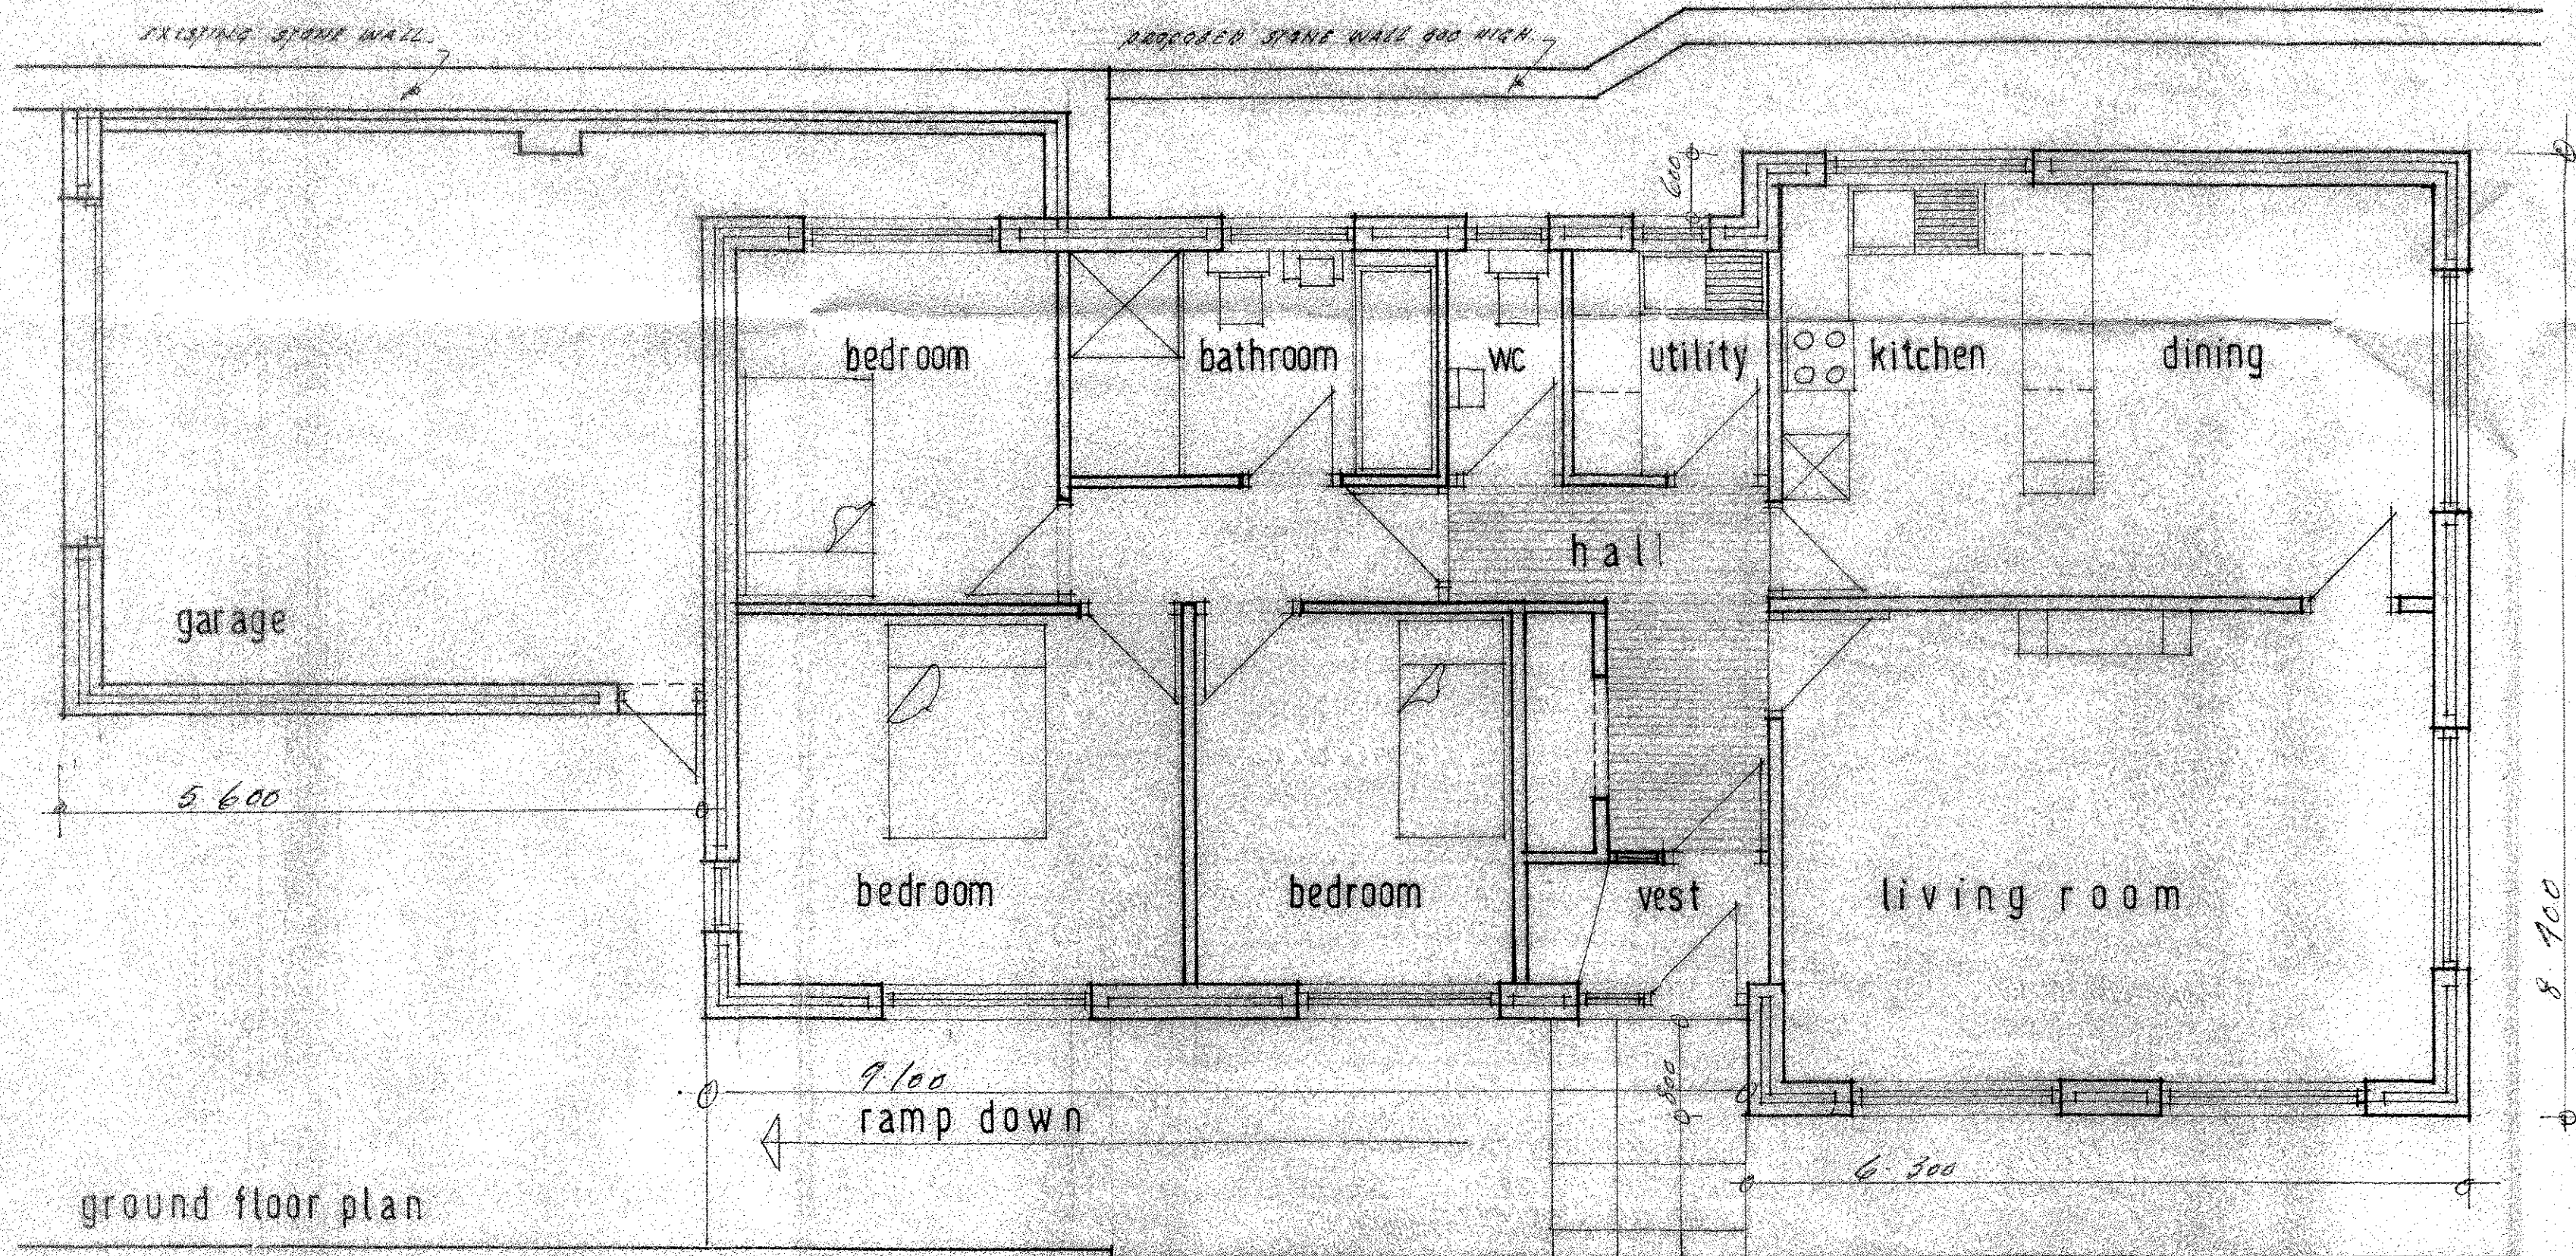


ground floor plan

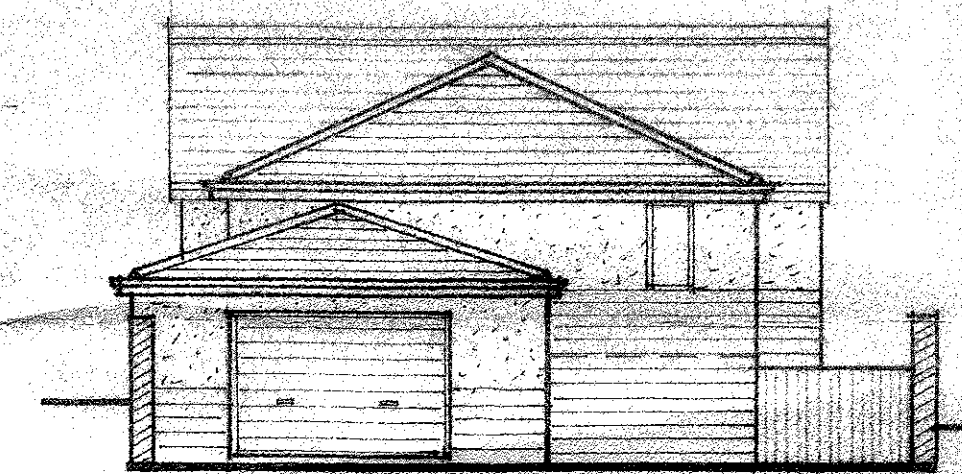


proposed north elevation

320130331P


320130331P

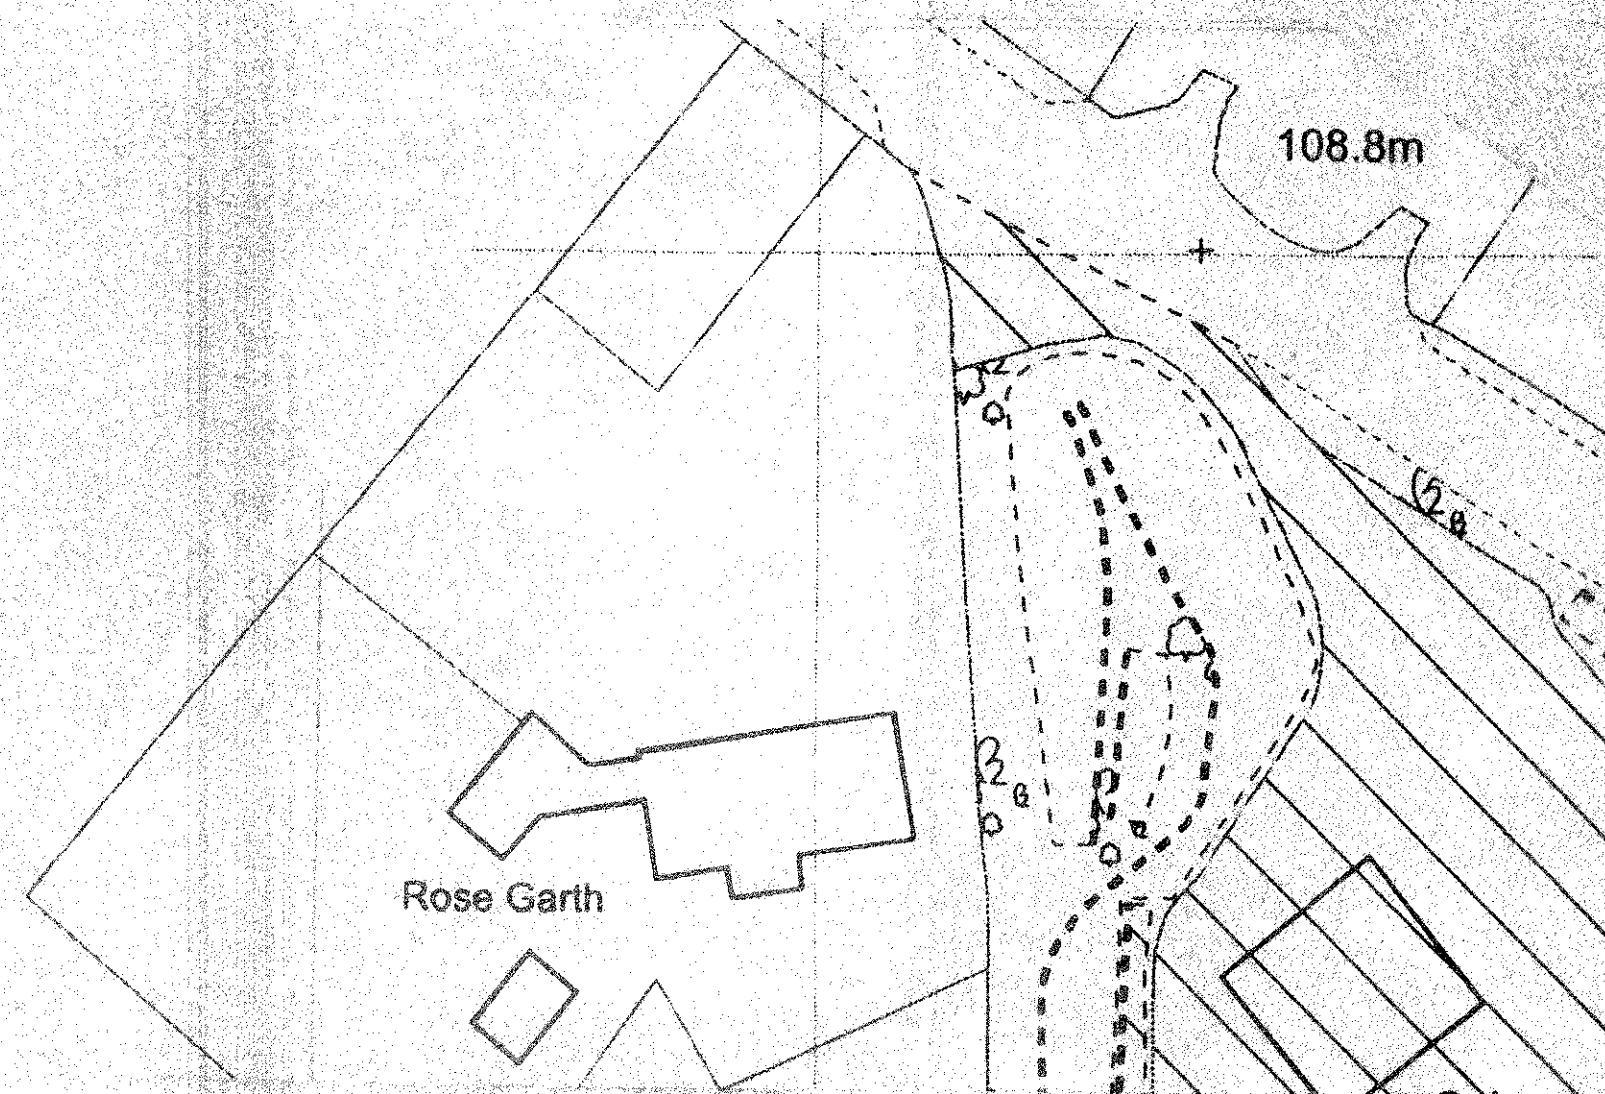

site plan. scale: 1:500.

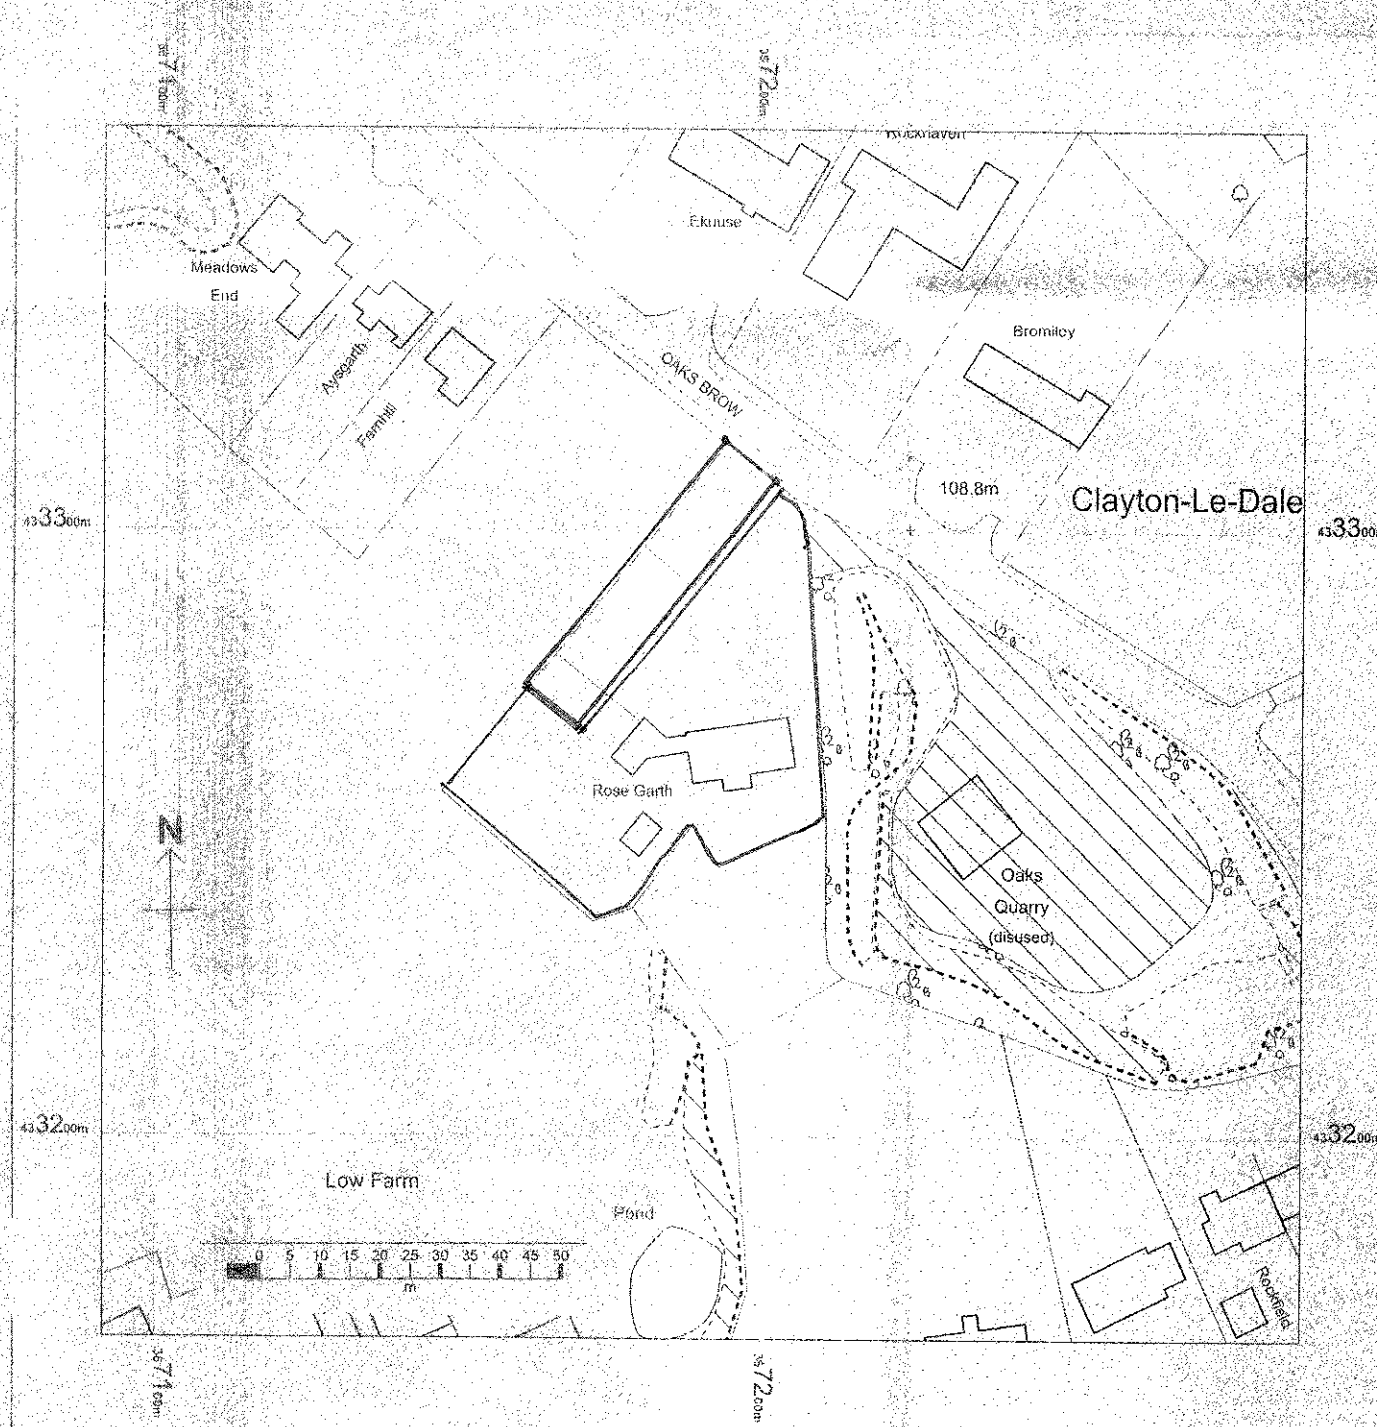

location plan. scale: 1:1250.

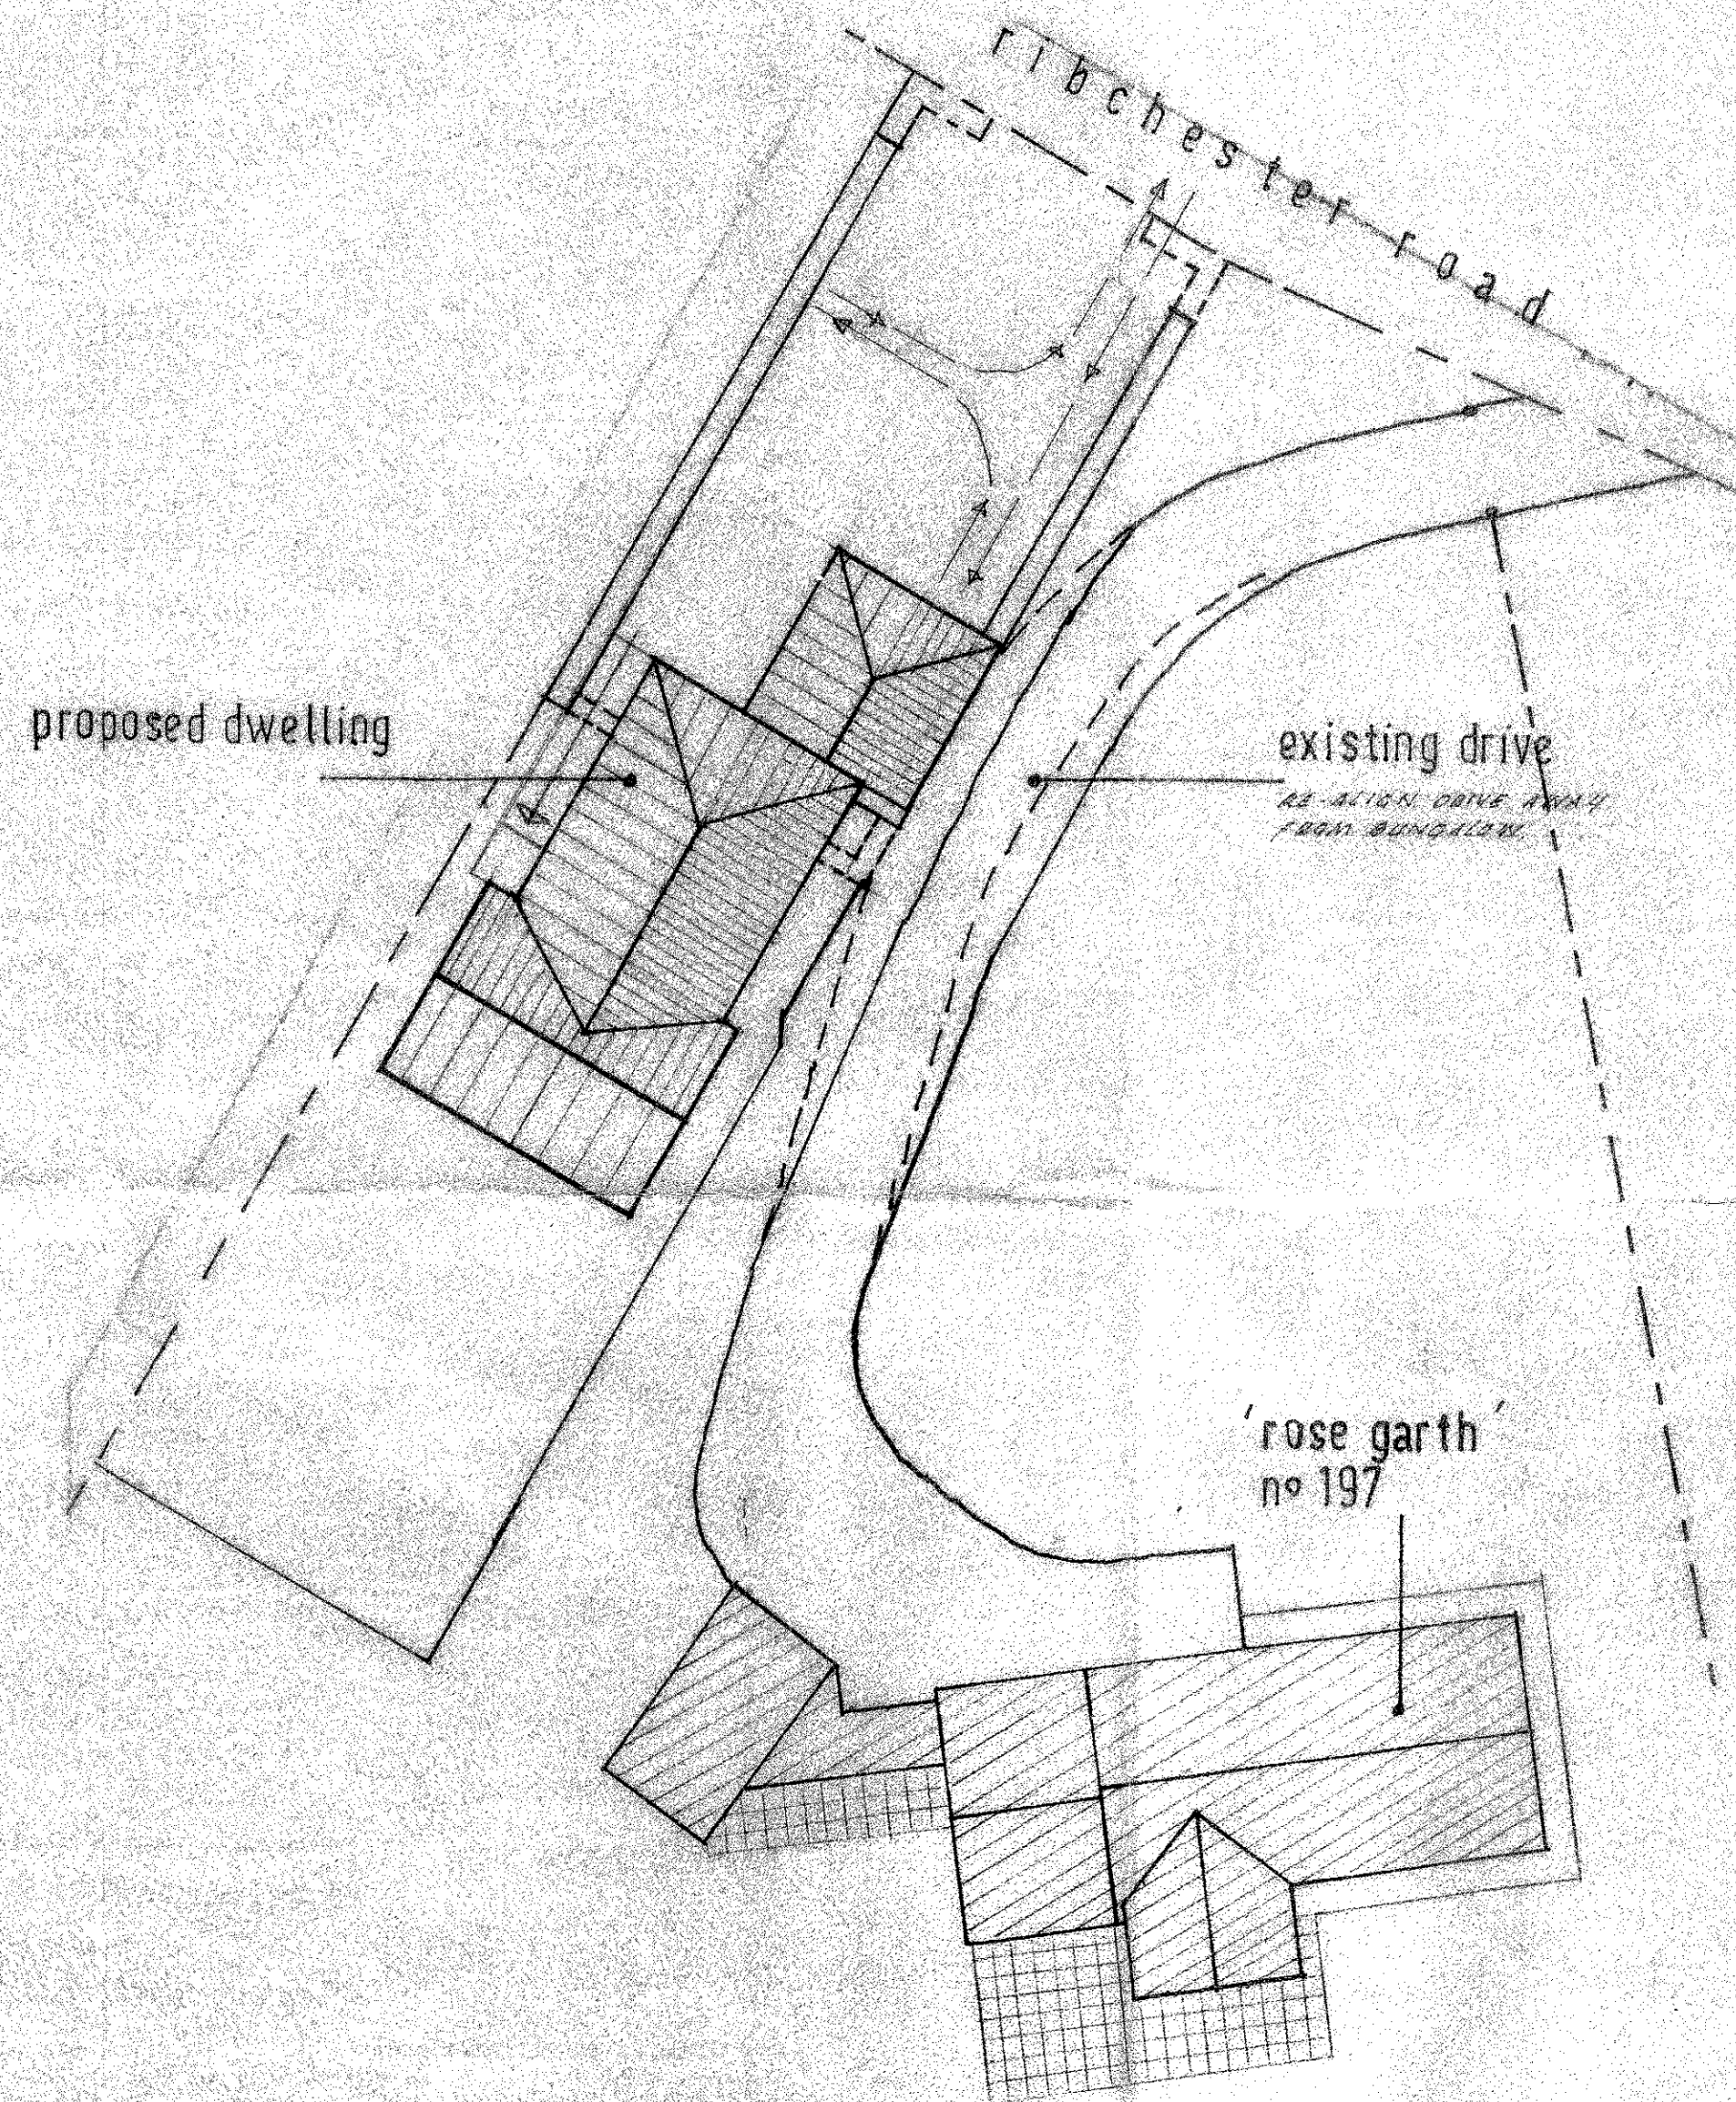

site plan. scale: 1:200.