



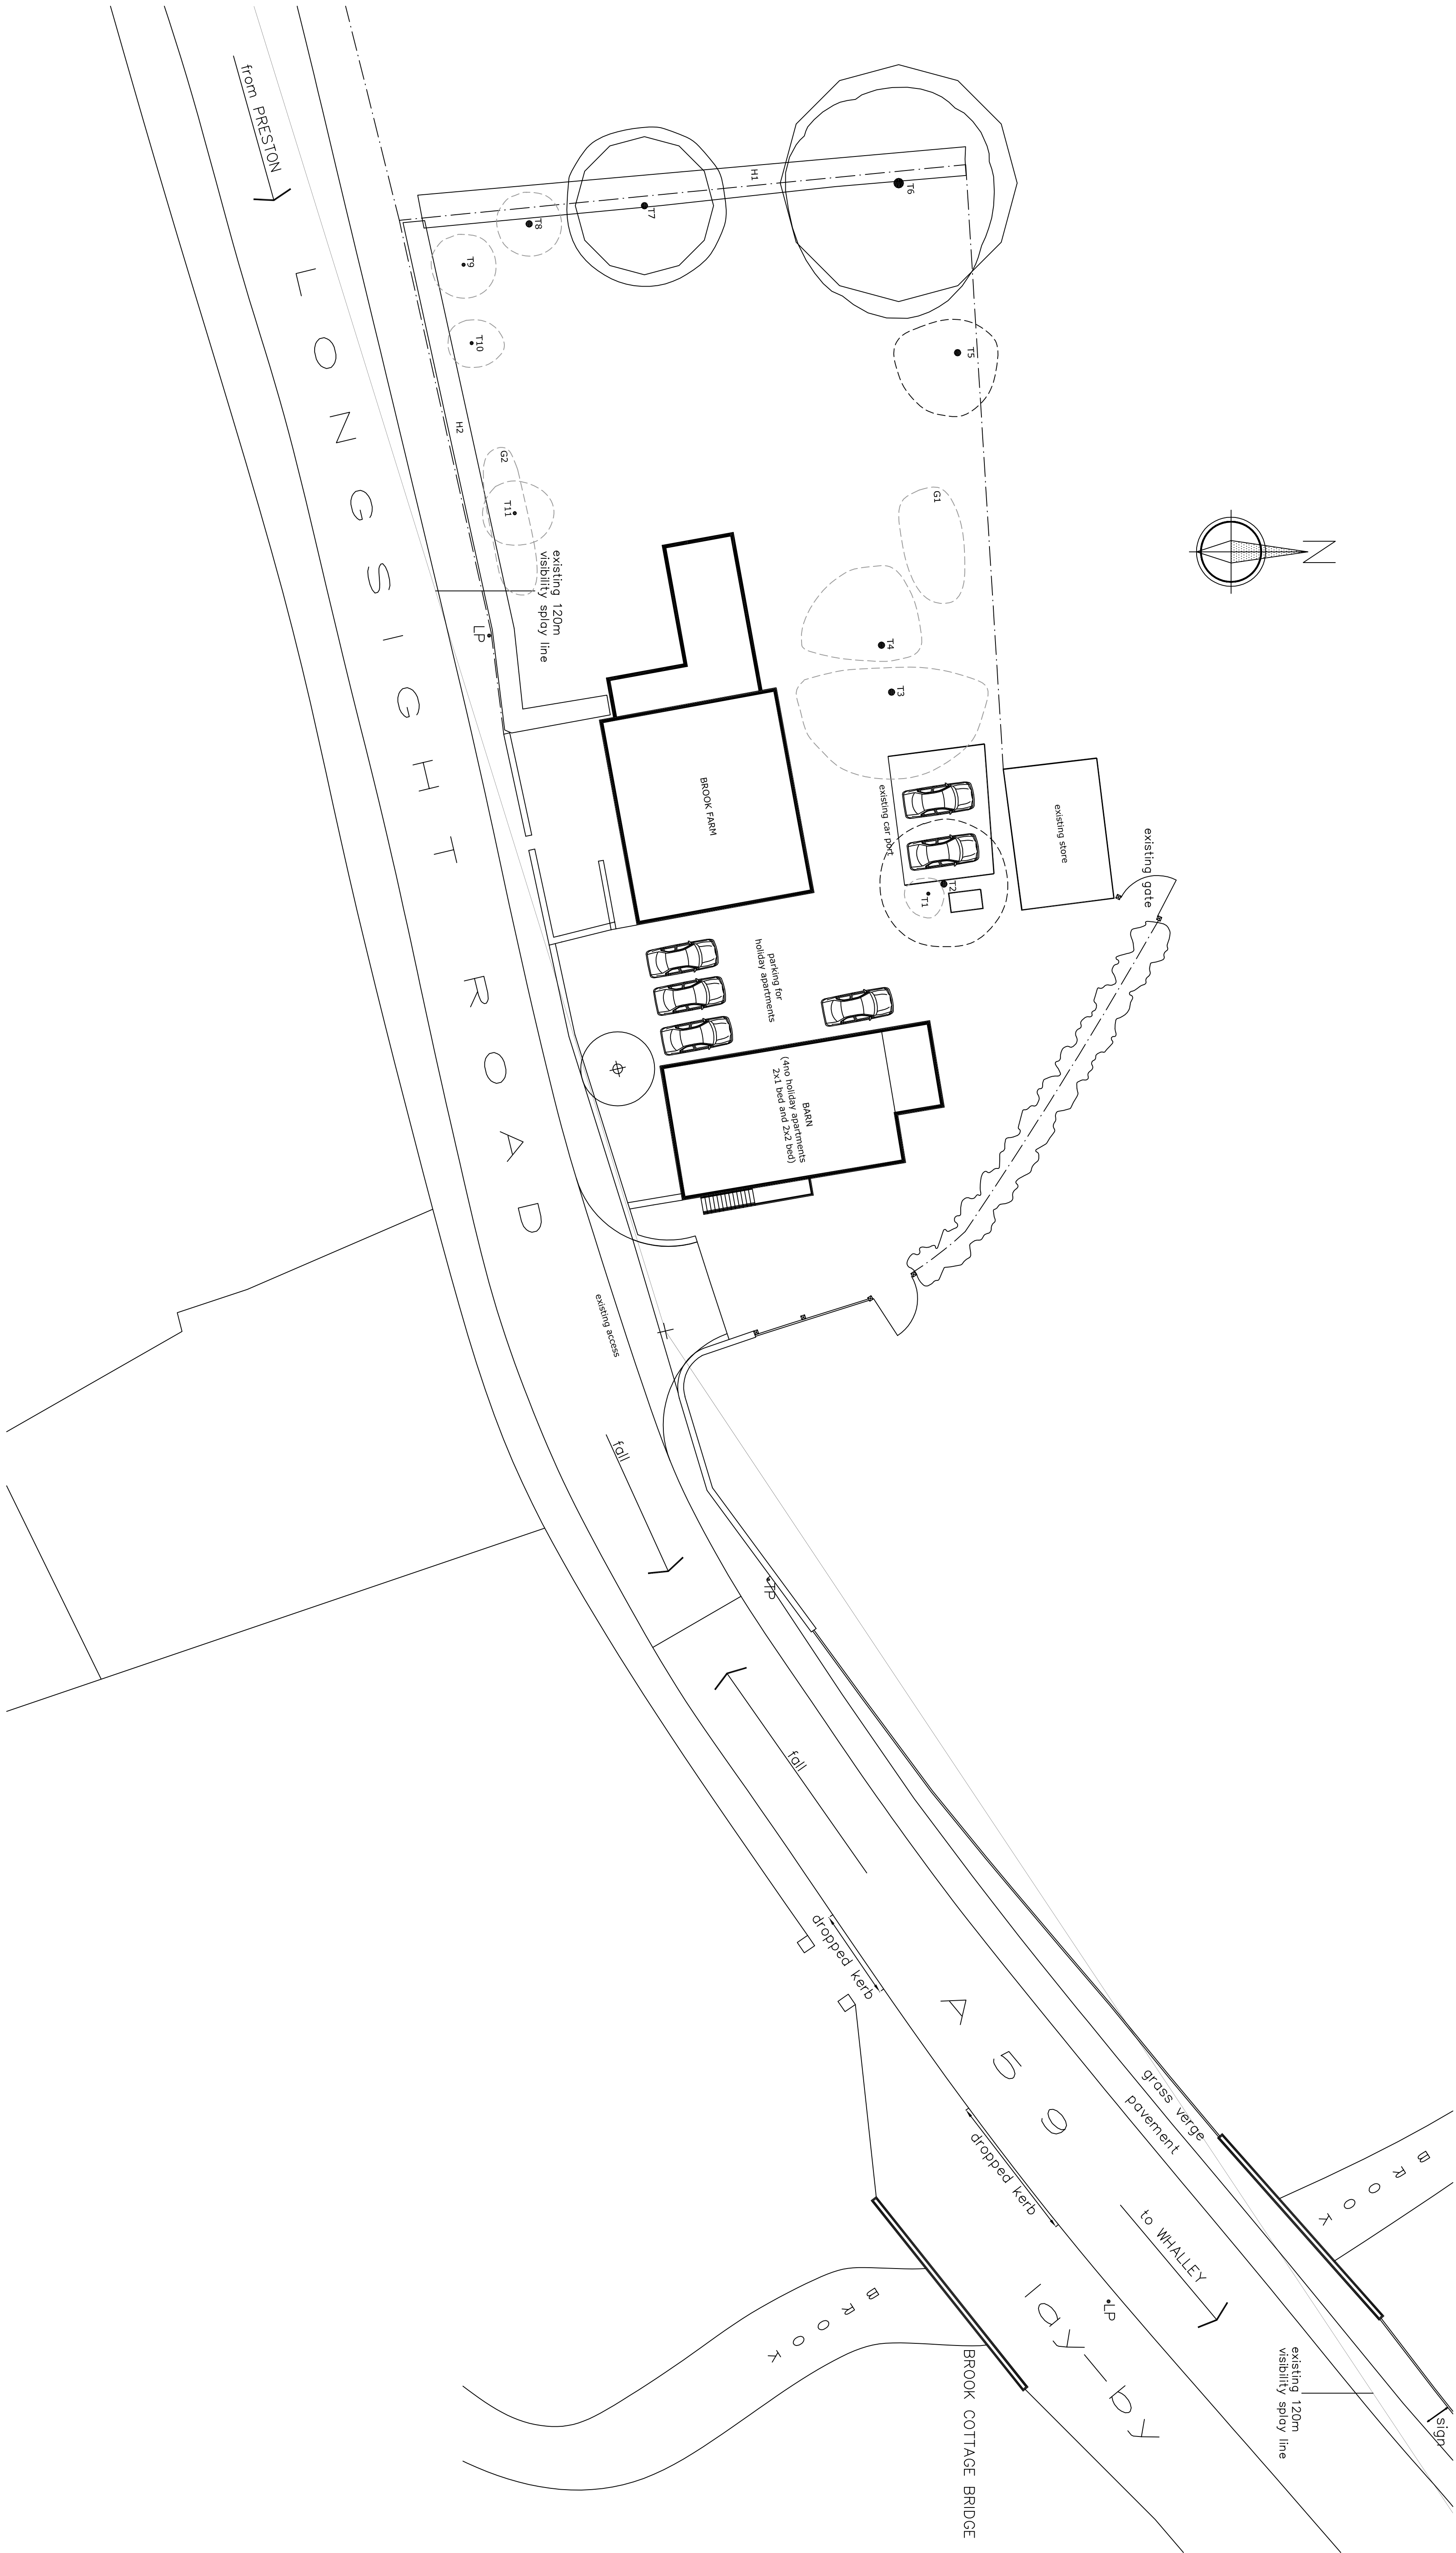

Revisions
A - 26/03/13 - Trees added following arboricultural appraisal.

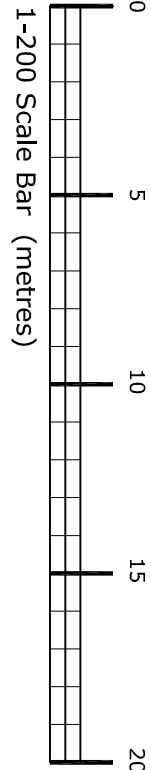

Client
Mr & Mrs G Church

Project
Brook Farm

the
tfp
fowler
partnership
architects

Longsight Road
Clayton-le-Dale
BB1 9EX

Scale

1:200@A1

Date
07/12/12

Drawn
KF

Sheet

Existing Site Plan

Drawing No.
12 | 121 | 001

© Copyright in this drawing is vested in the Fowler Partnership

Brook Lodge, Clitheroe Road, Waddington, Lancashire, BB7 3HN
Telephone: +44(0)1200 426 716 Facsimile: +44(0)1200 426 716 Email: info@tfp-architects.co.uk Website: www.tfp-architects.co.uk