




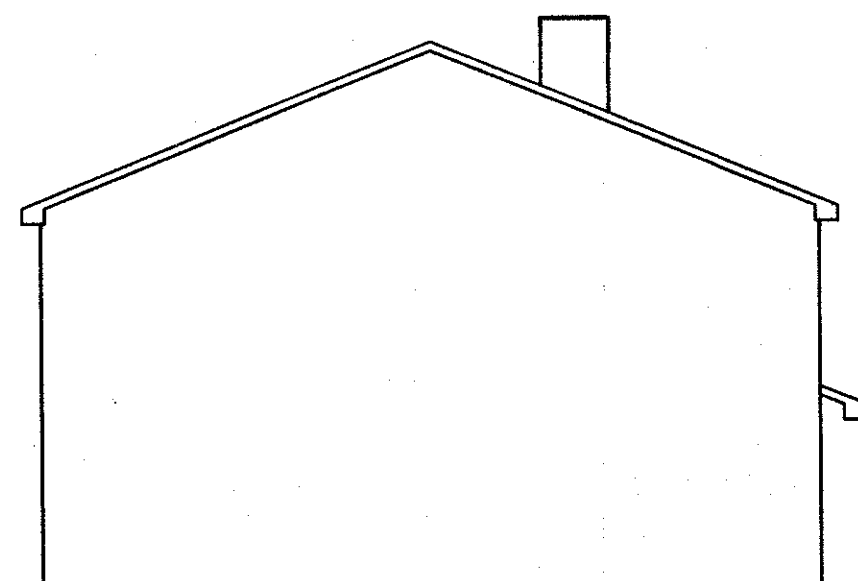


SIDE ELEVATION
North East

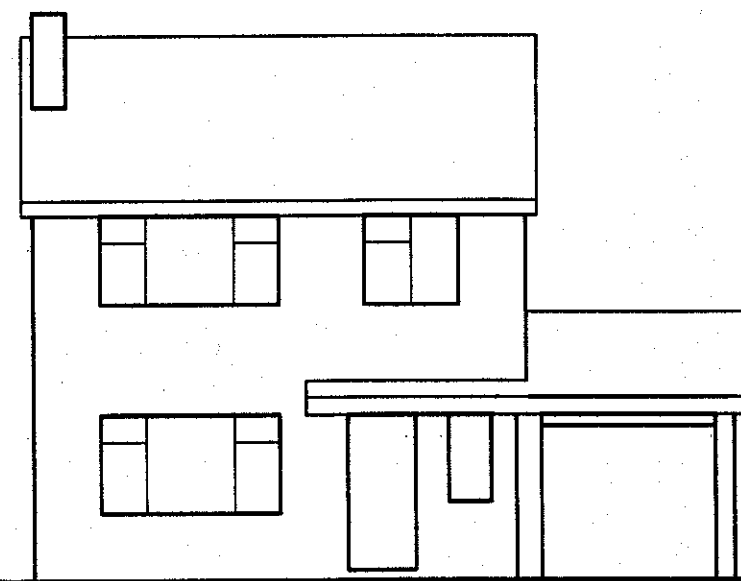


FRONT ELEVATION
North West

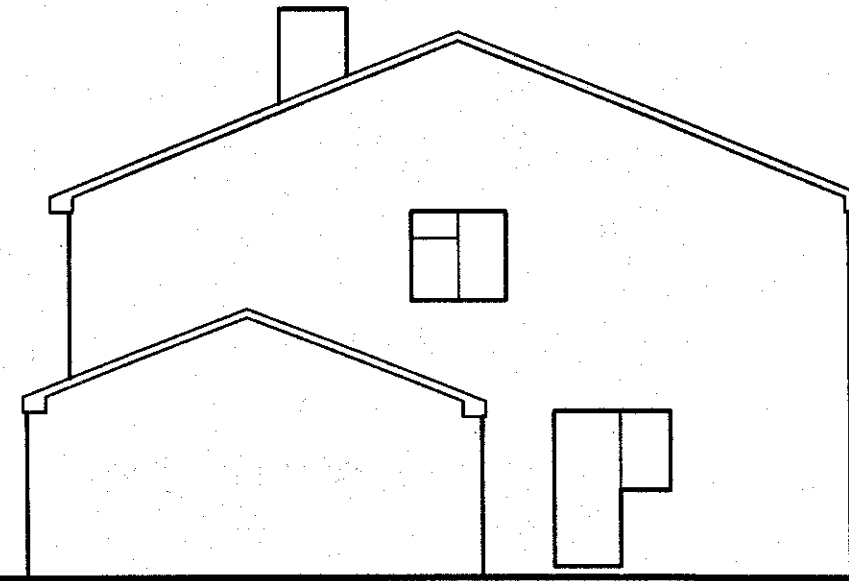


SIDE ELEVATION
South West

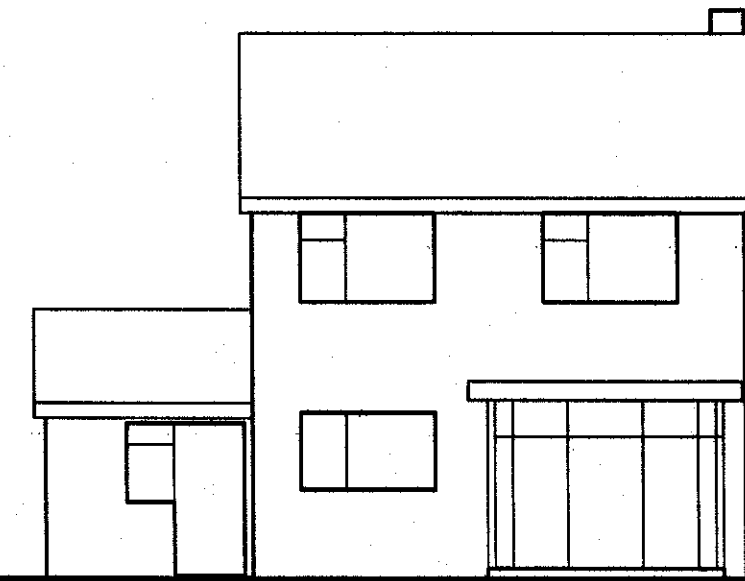


REAR ELEVATION
South East

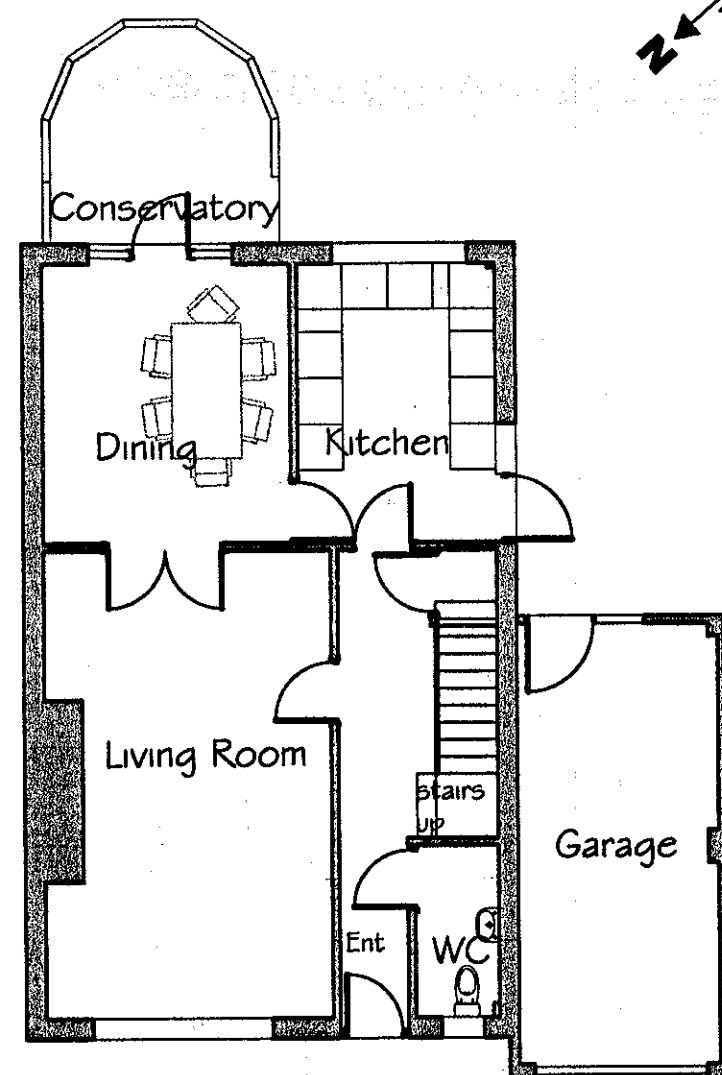

GROUND FLOOR PLAN

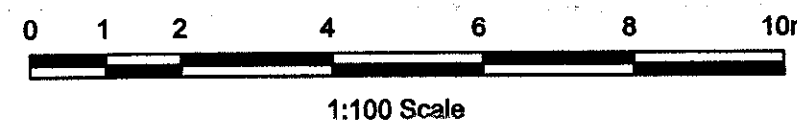

SITE LOCATION PLAN
SCALE 1:1250

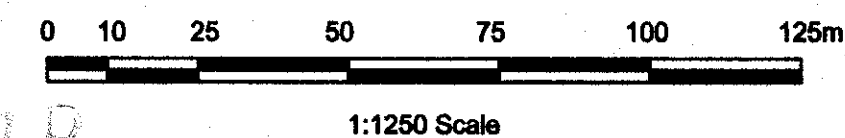

Reproduced from Superplan Data® by the permission of
Ordnance Survey® on behalf of the Controller of Her Majesty's
Stationery Office. © Crown Copyright 2002. All rights reserved.
Licence number AL100034996.

320130347P

Mr & Mrs Barber			
Existing Plans and Elevations 26 Willows Park Lane, Longridge		Scale 1:100 @ A2	
		Drawn DME	Checked - Approved
www.psadesign.co.uk mail@psadesign.co.uk		PSA DESIGN engineering your environment CIVIL, STRUCTURAL, GEOTECHNICAL, TRANSPORT	
PSA Design The Old Bank House 6 Berry Lane, Longridge Preston, PR3 3JA Tel. 01772 786066 Fax. 01772 786265		Drwg No. A—/PL01 Date Nov 2012 Rev.	

P:\Jobs\Architecture\Dave-Emma\CAD Drawings\client comments.dwg