



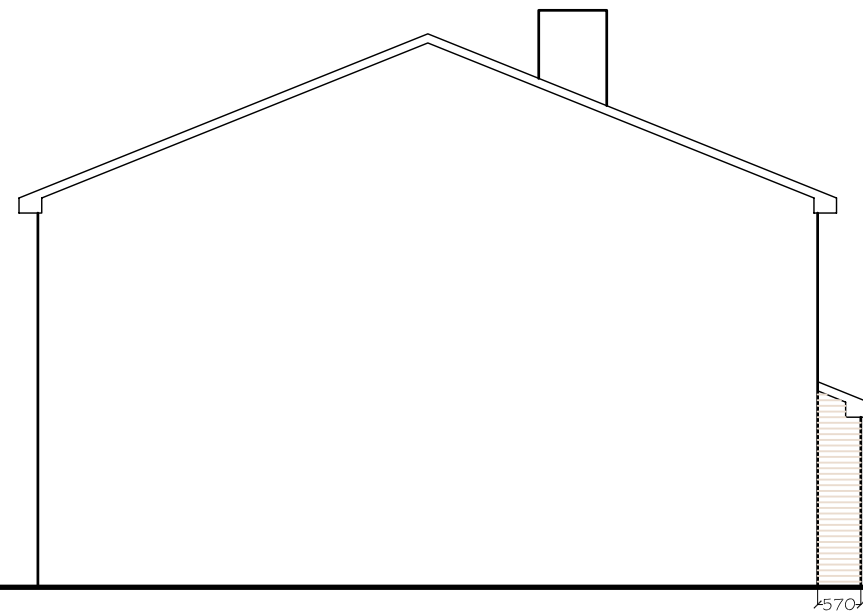


SIDE ELEVATION
North East




FRONT ELEVATION
North West

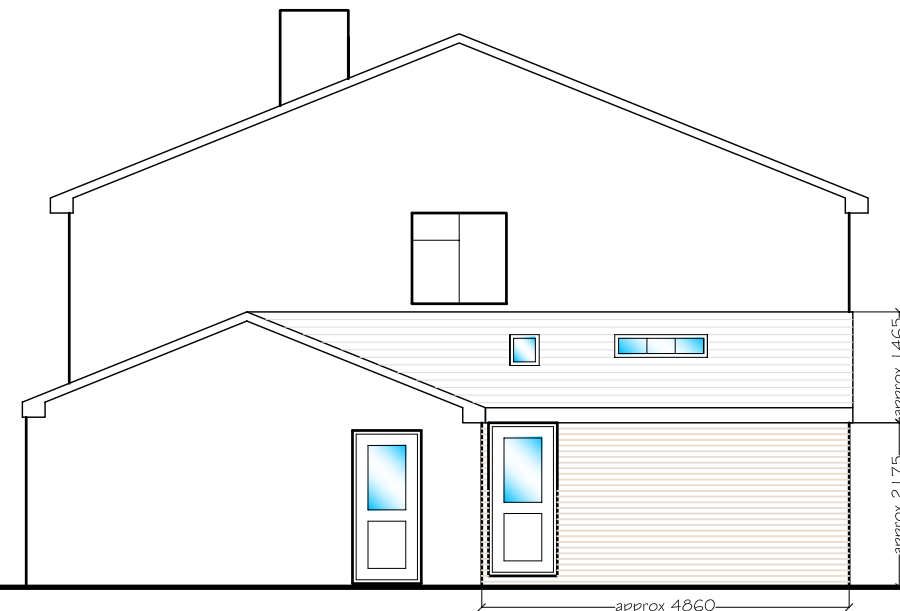


SIDE ELEVATION
South West

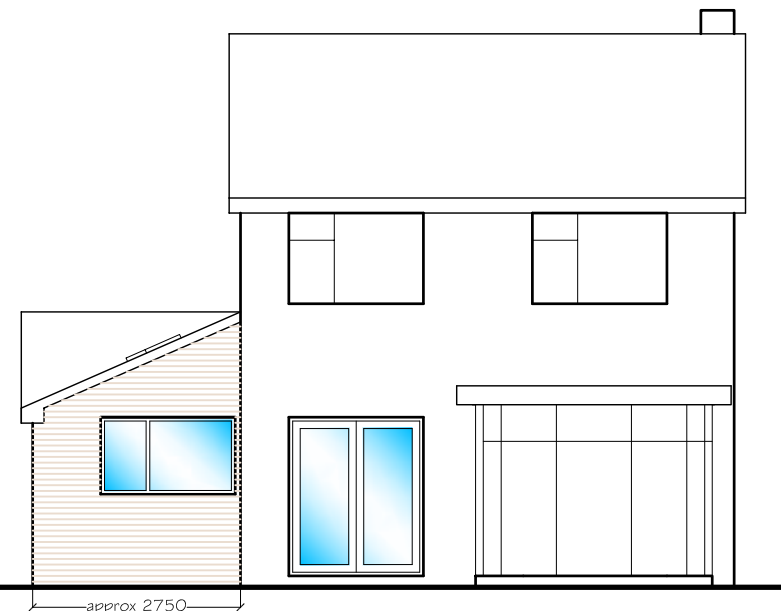



REAR ELEVATION
South East

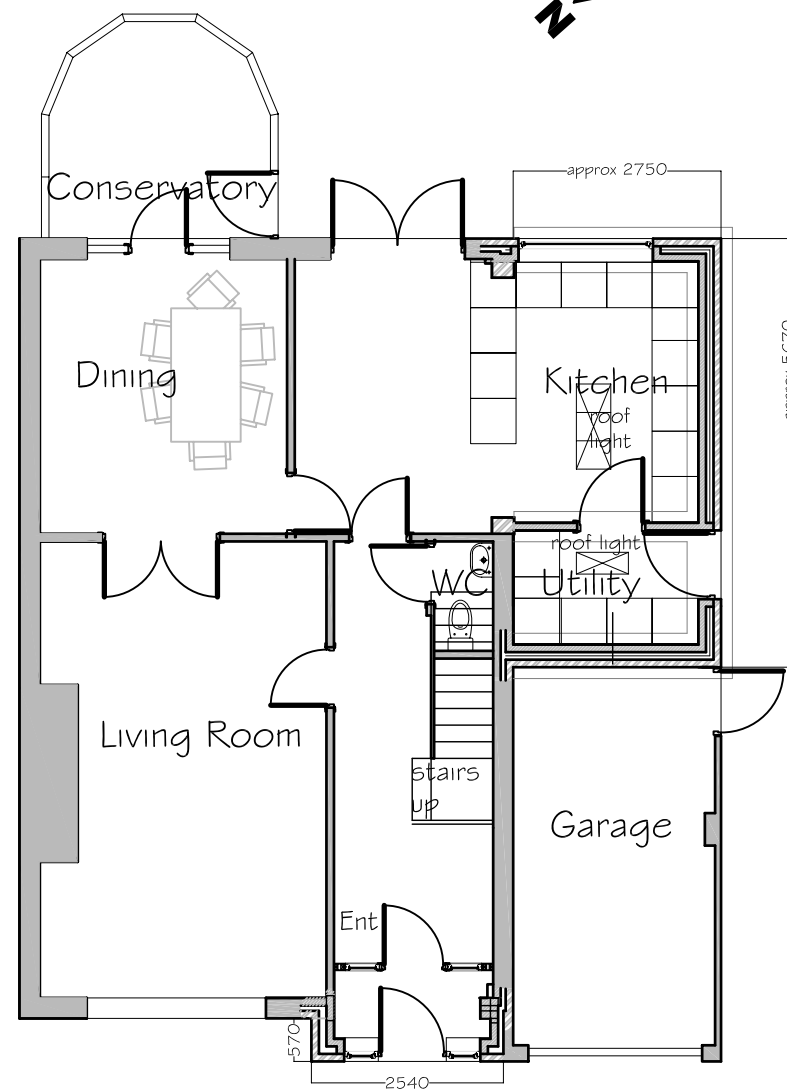


GROUND FLOOR PLAN

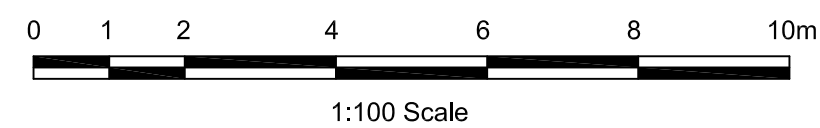

1:100 Scale

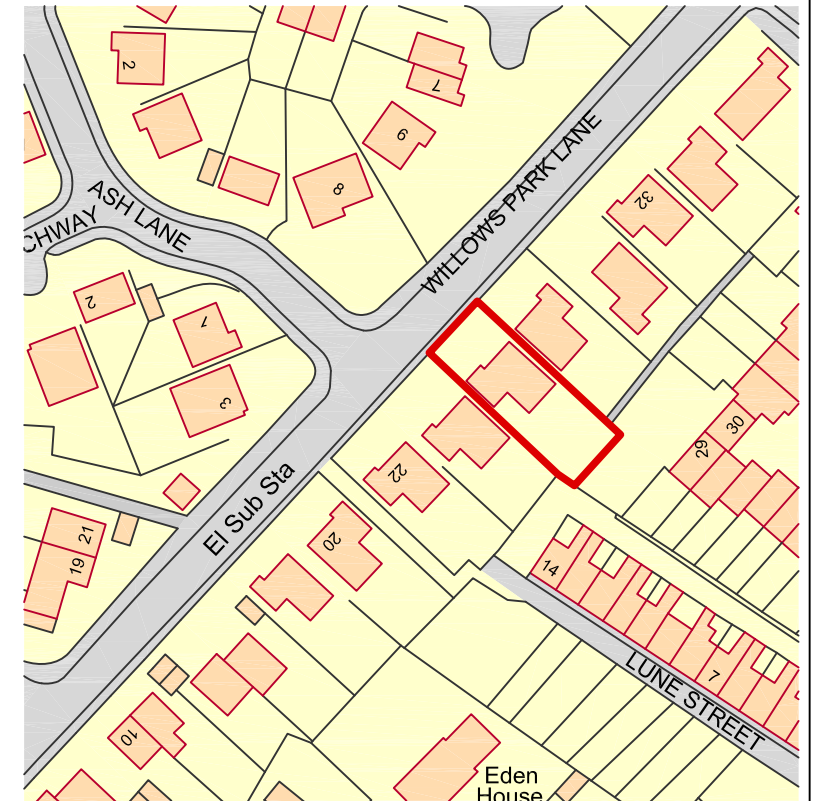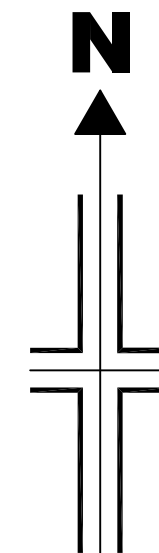

SITE LOCATION PLAN
SCALE 1:1250

 

1:1250 Scale

All dimensions are approximate and must be checked on site prior to commencement of construction. New construction to line through and be tied to existing. Cavities to be maintained.

Reproduced from Superplan Data® by the permission of Ordnance Survey® on behalf of the Controller of Her Majesty's Stationery Office. © Crown Copyright 2002. All rights reserved. Licence number AL100034996.

Mr & Mrs Barber

Proposed Plans and Elevations
26 Willows Park Lane,
Longridge

Scale

1:100
@ A2

Drawn	Checked	Approved
DME	-	

Drwg No. A----/PL02

Date Nov 2012

Rev.	A				
------	---	--	--	--	--

Rev A - Dimensions added

www.psadesign.co.uk
mail@psadesign.co.uk

PSA
DESIGN

engineering your environment
CIVIL, STRUCTURAL, GEOTECHNICAL, TRANSPORT

PSA Design
The Old Bank House
6 Berry Lane, Longridge
Preston, PR3 3JA
Tel. 01772 786066
Fax. 01772 786265

P:\Jobs\Architecture\Dave-Emma\CAD Drawings\client comments.dwg