


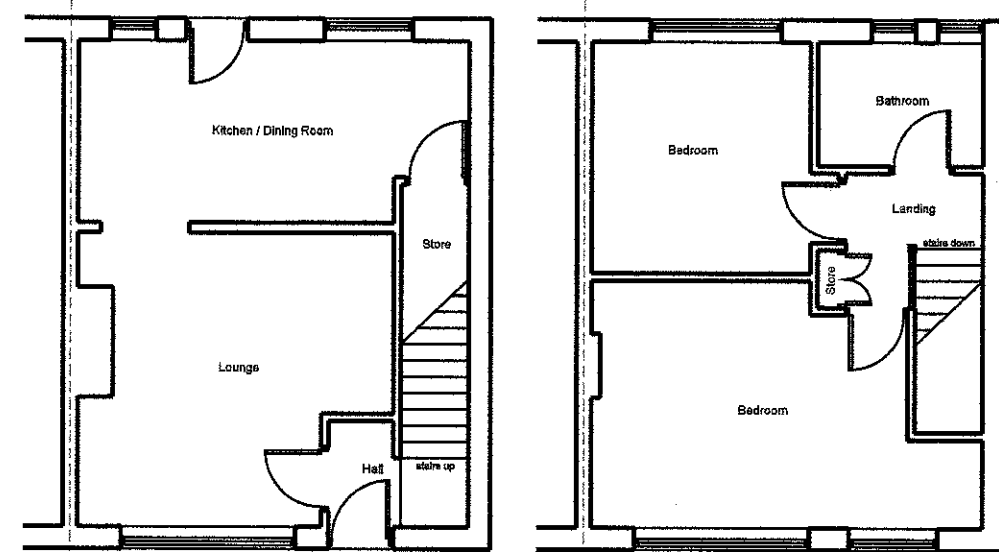


Existing Ground Floor Plan


Existing First Floor Plan




Existing Front Elevation

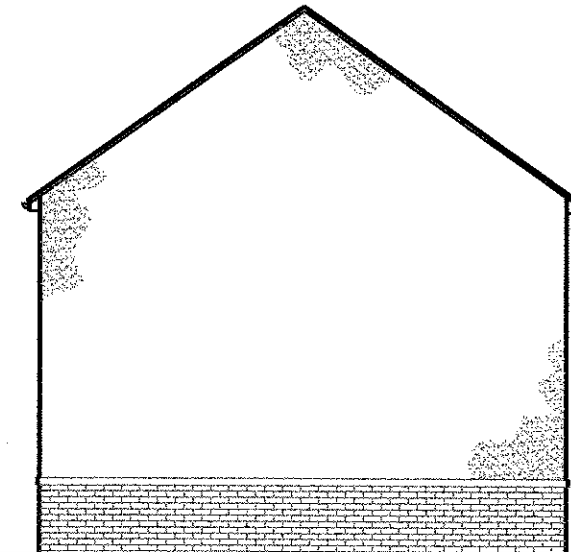


Existing Gable Elevation

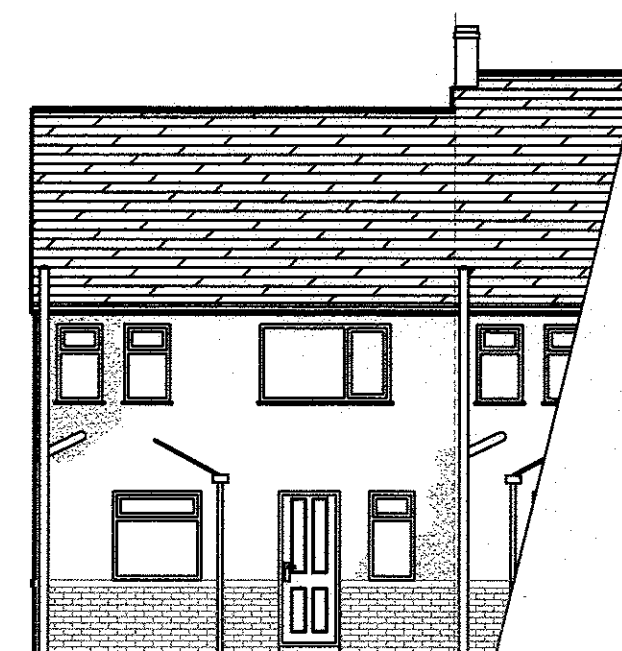


Existing Rear Elevation

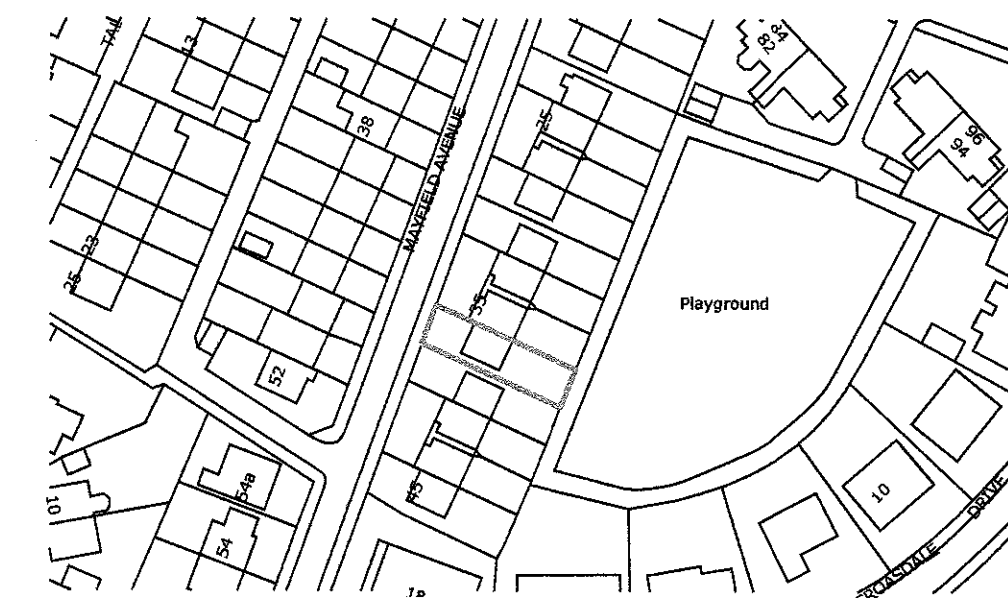


Existing Location Plan 1:1250

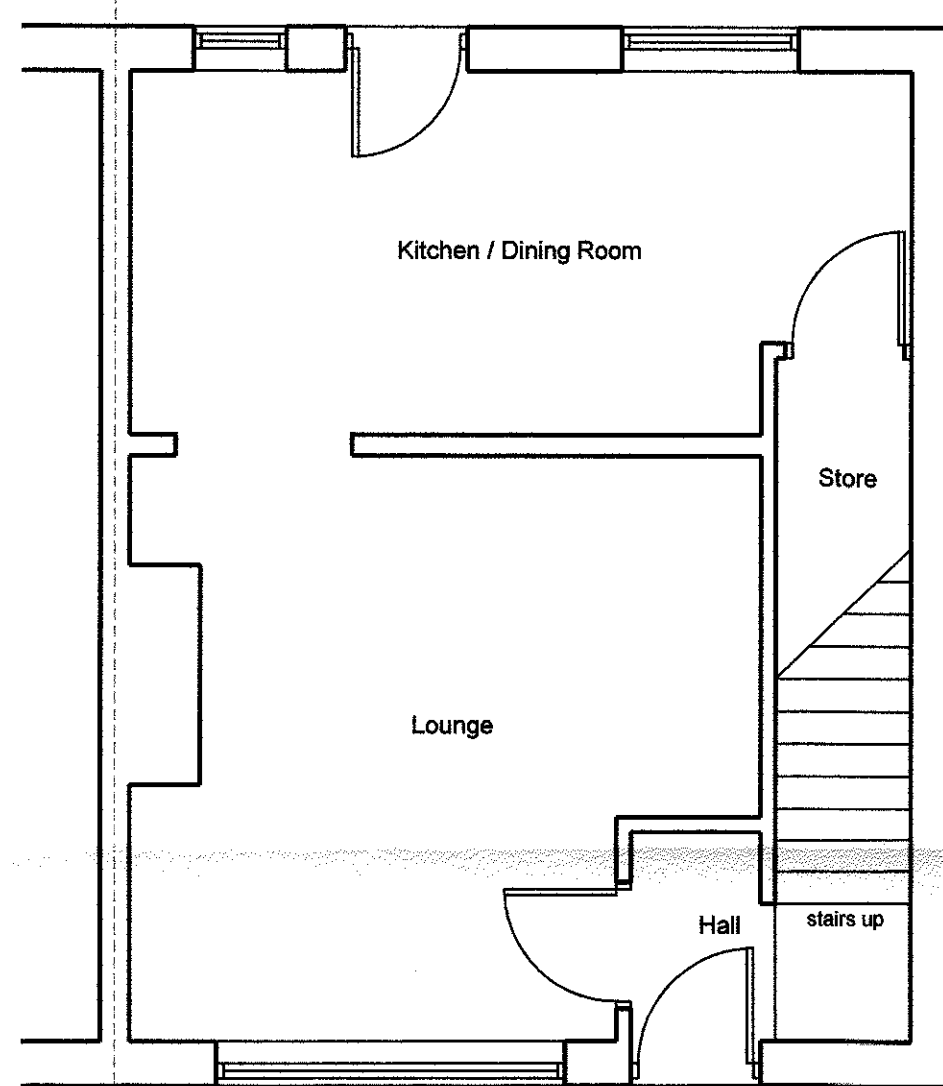


Existing First Floor Plan

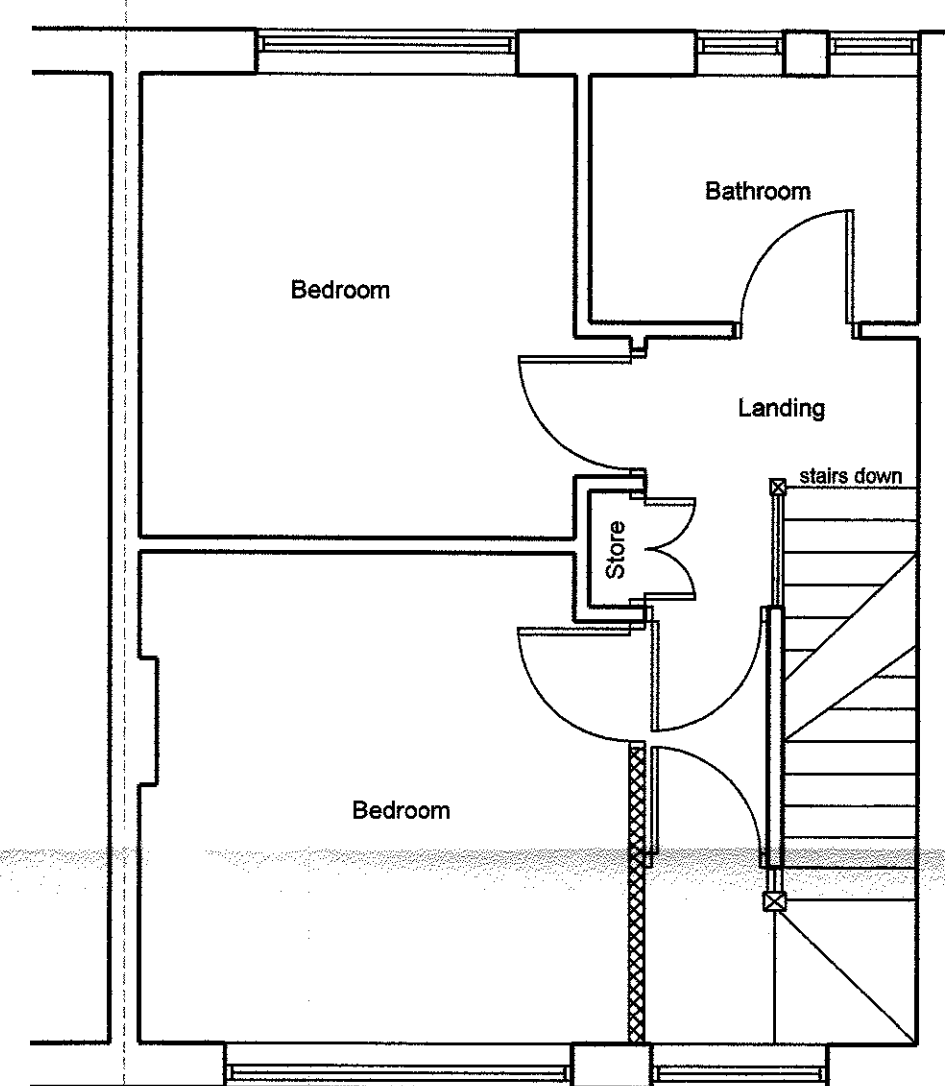


Proposed First Floor Plan

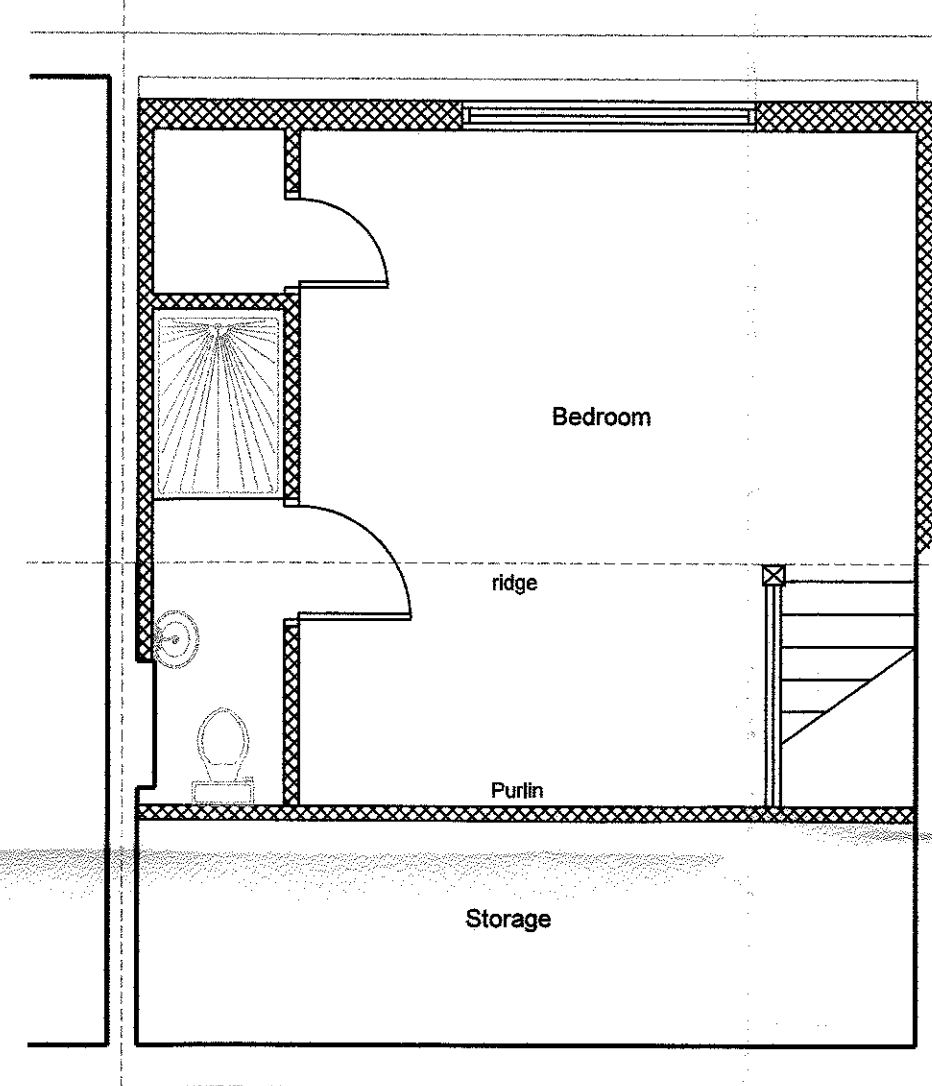

Proposed Second Floor Plan

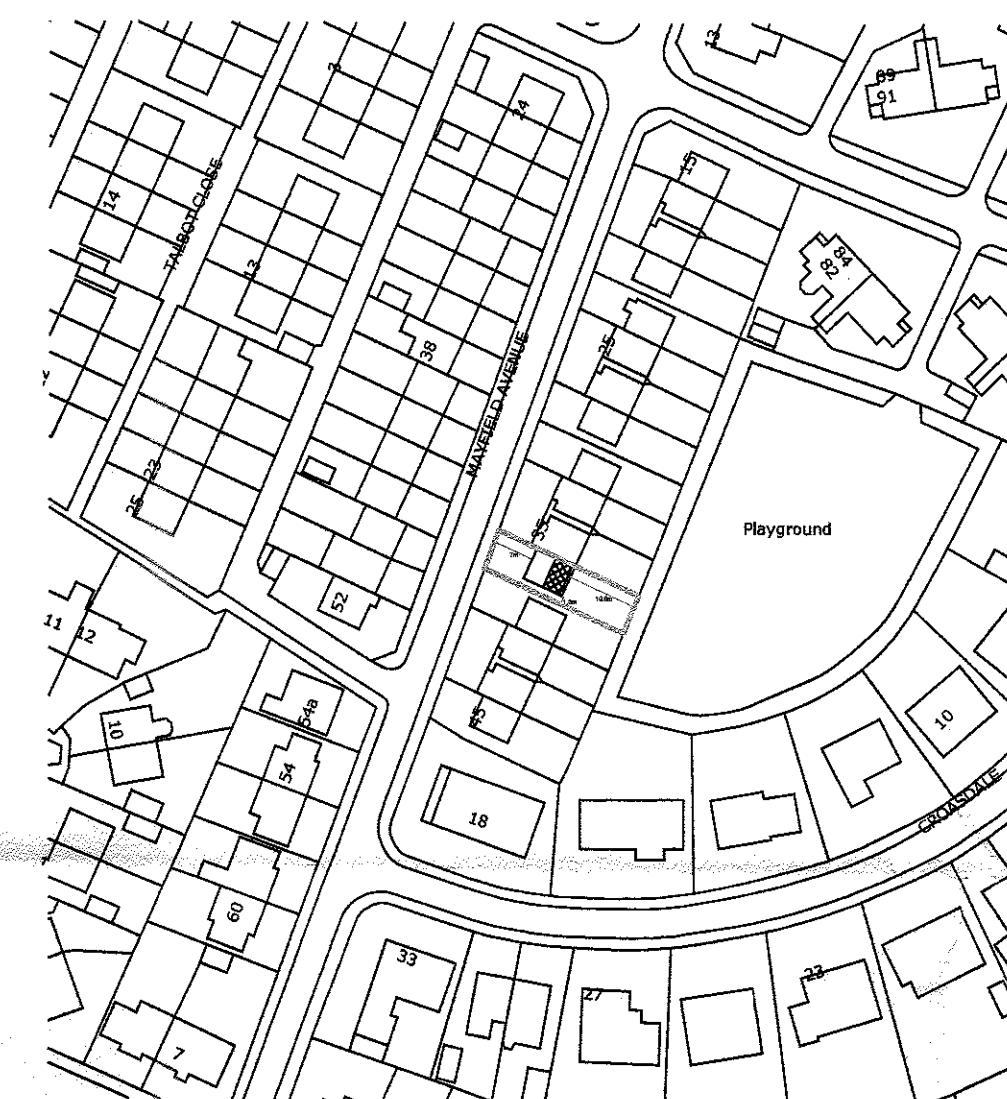


Proposed Location Plan 1:1250

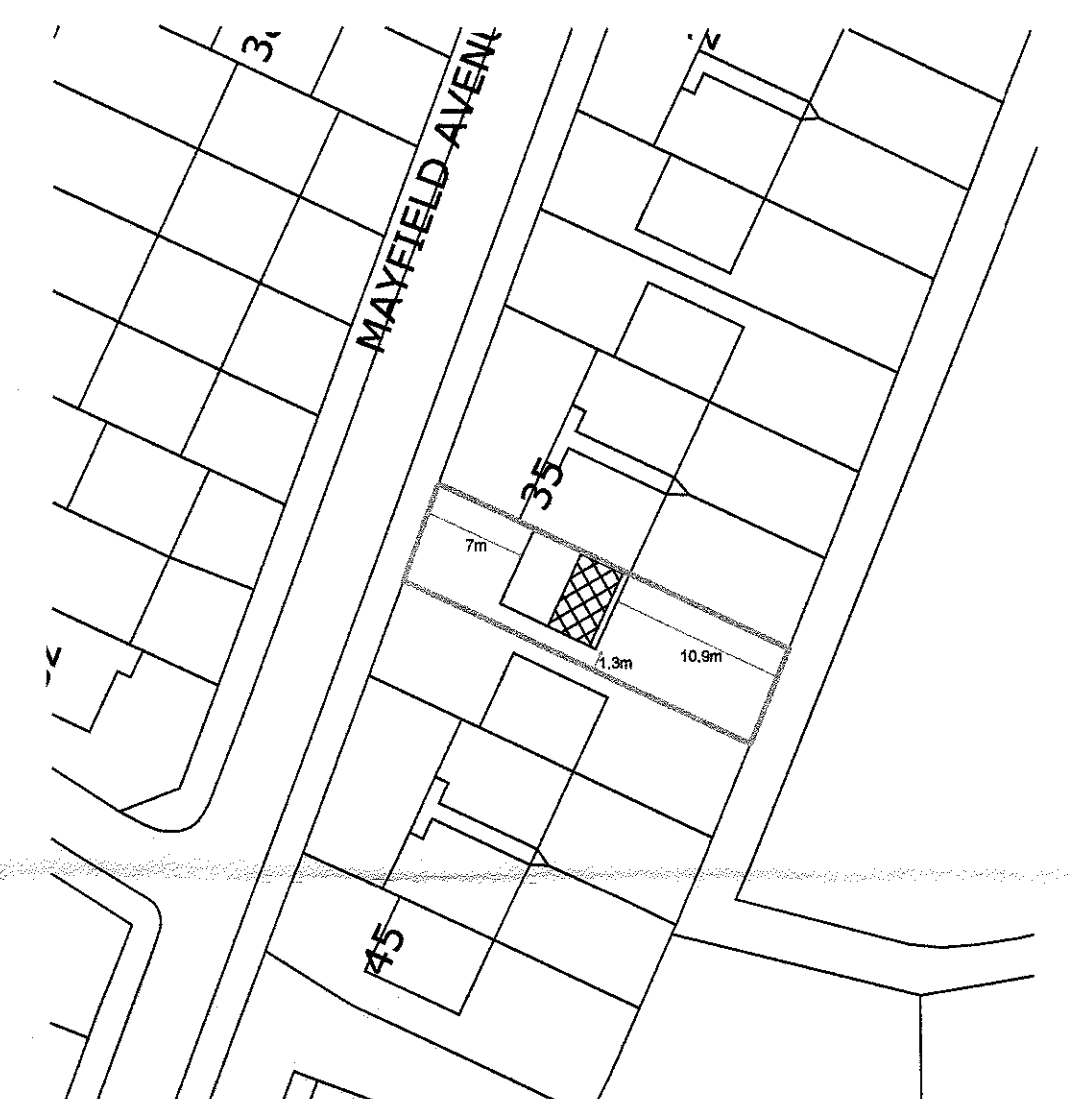

Proposed Site Plan 1:500



Existing Front Elevation

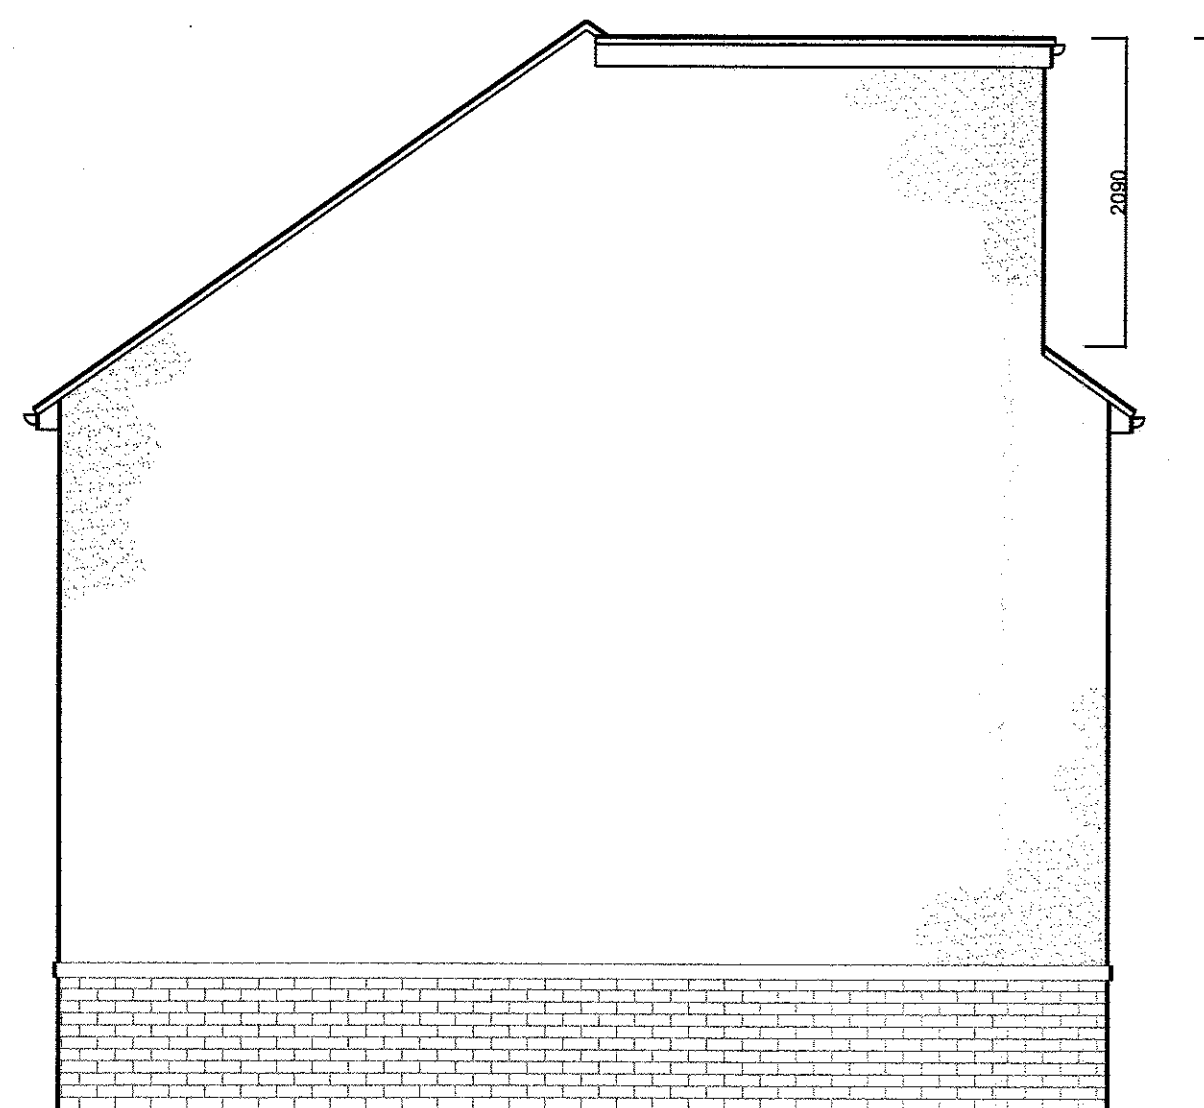

Proposed Gable Elevation



Proposed Rear Elevation

320130532P

*Amended Plan
received 5/6/13*

Project
Planning Application:
37 Mayfield Avenue, Clitheroe, Lancs

Description
Existing Plans and Elevations
Proposed Plans and Elevations

Client

Scale 1:100 / 1:50 @ A1	Date May 13	Drawn NC
-----------------------------------	-----------------------	--------------------

Drawing Number
01 REV A