






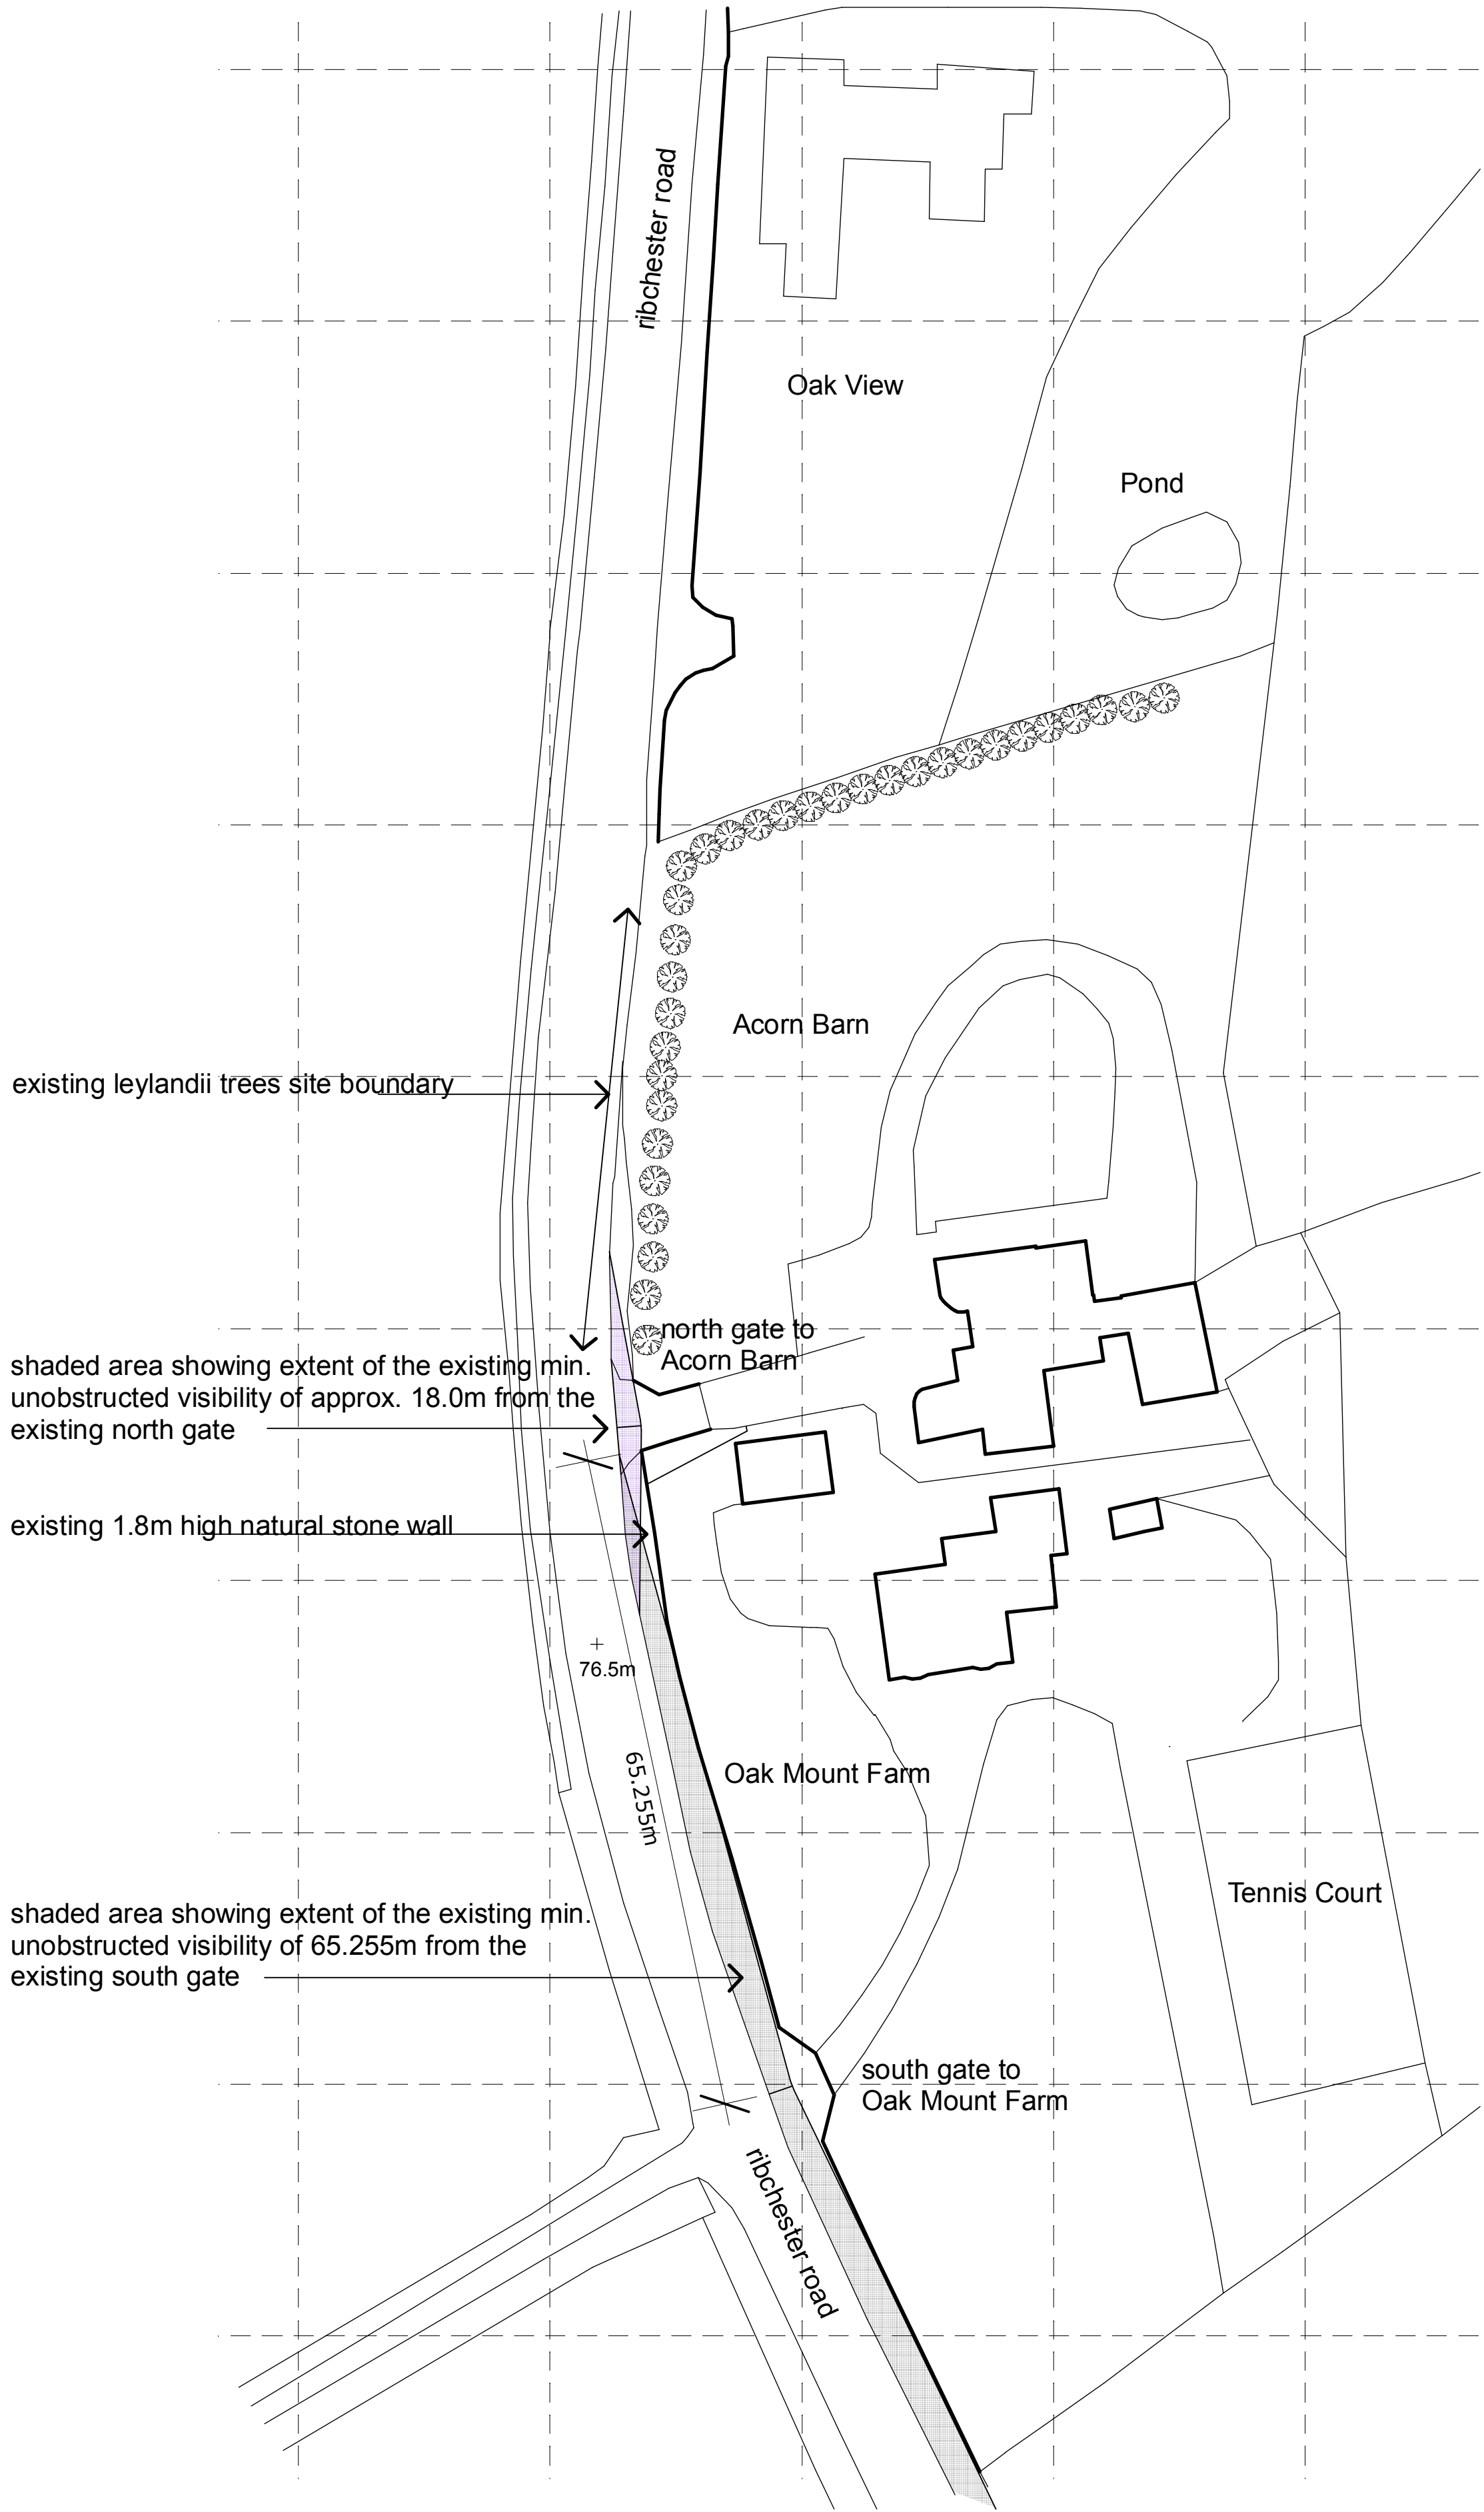


existing site plan

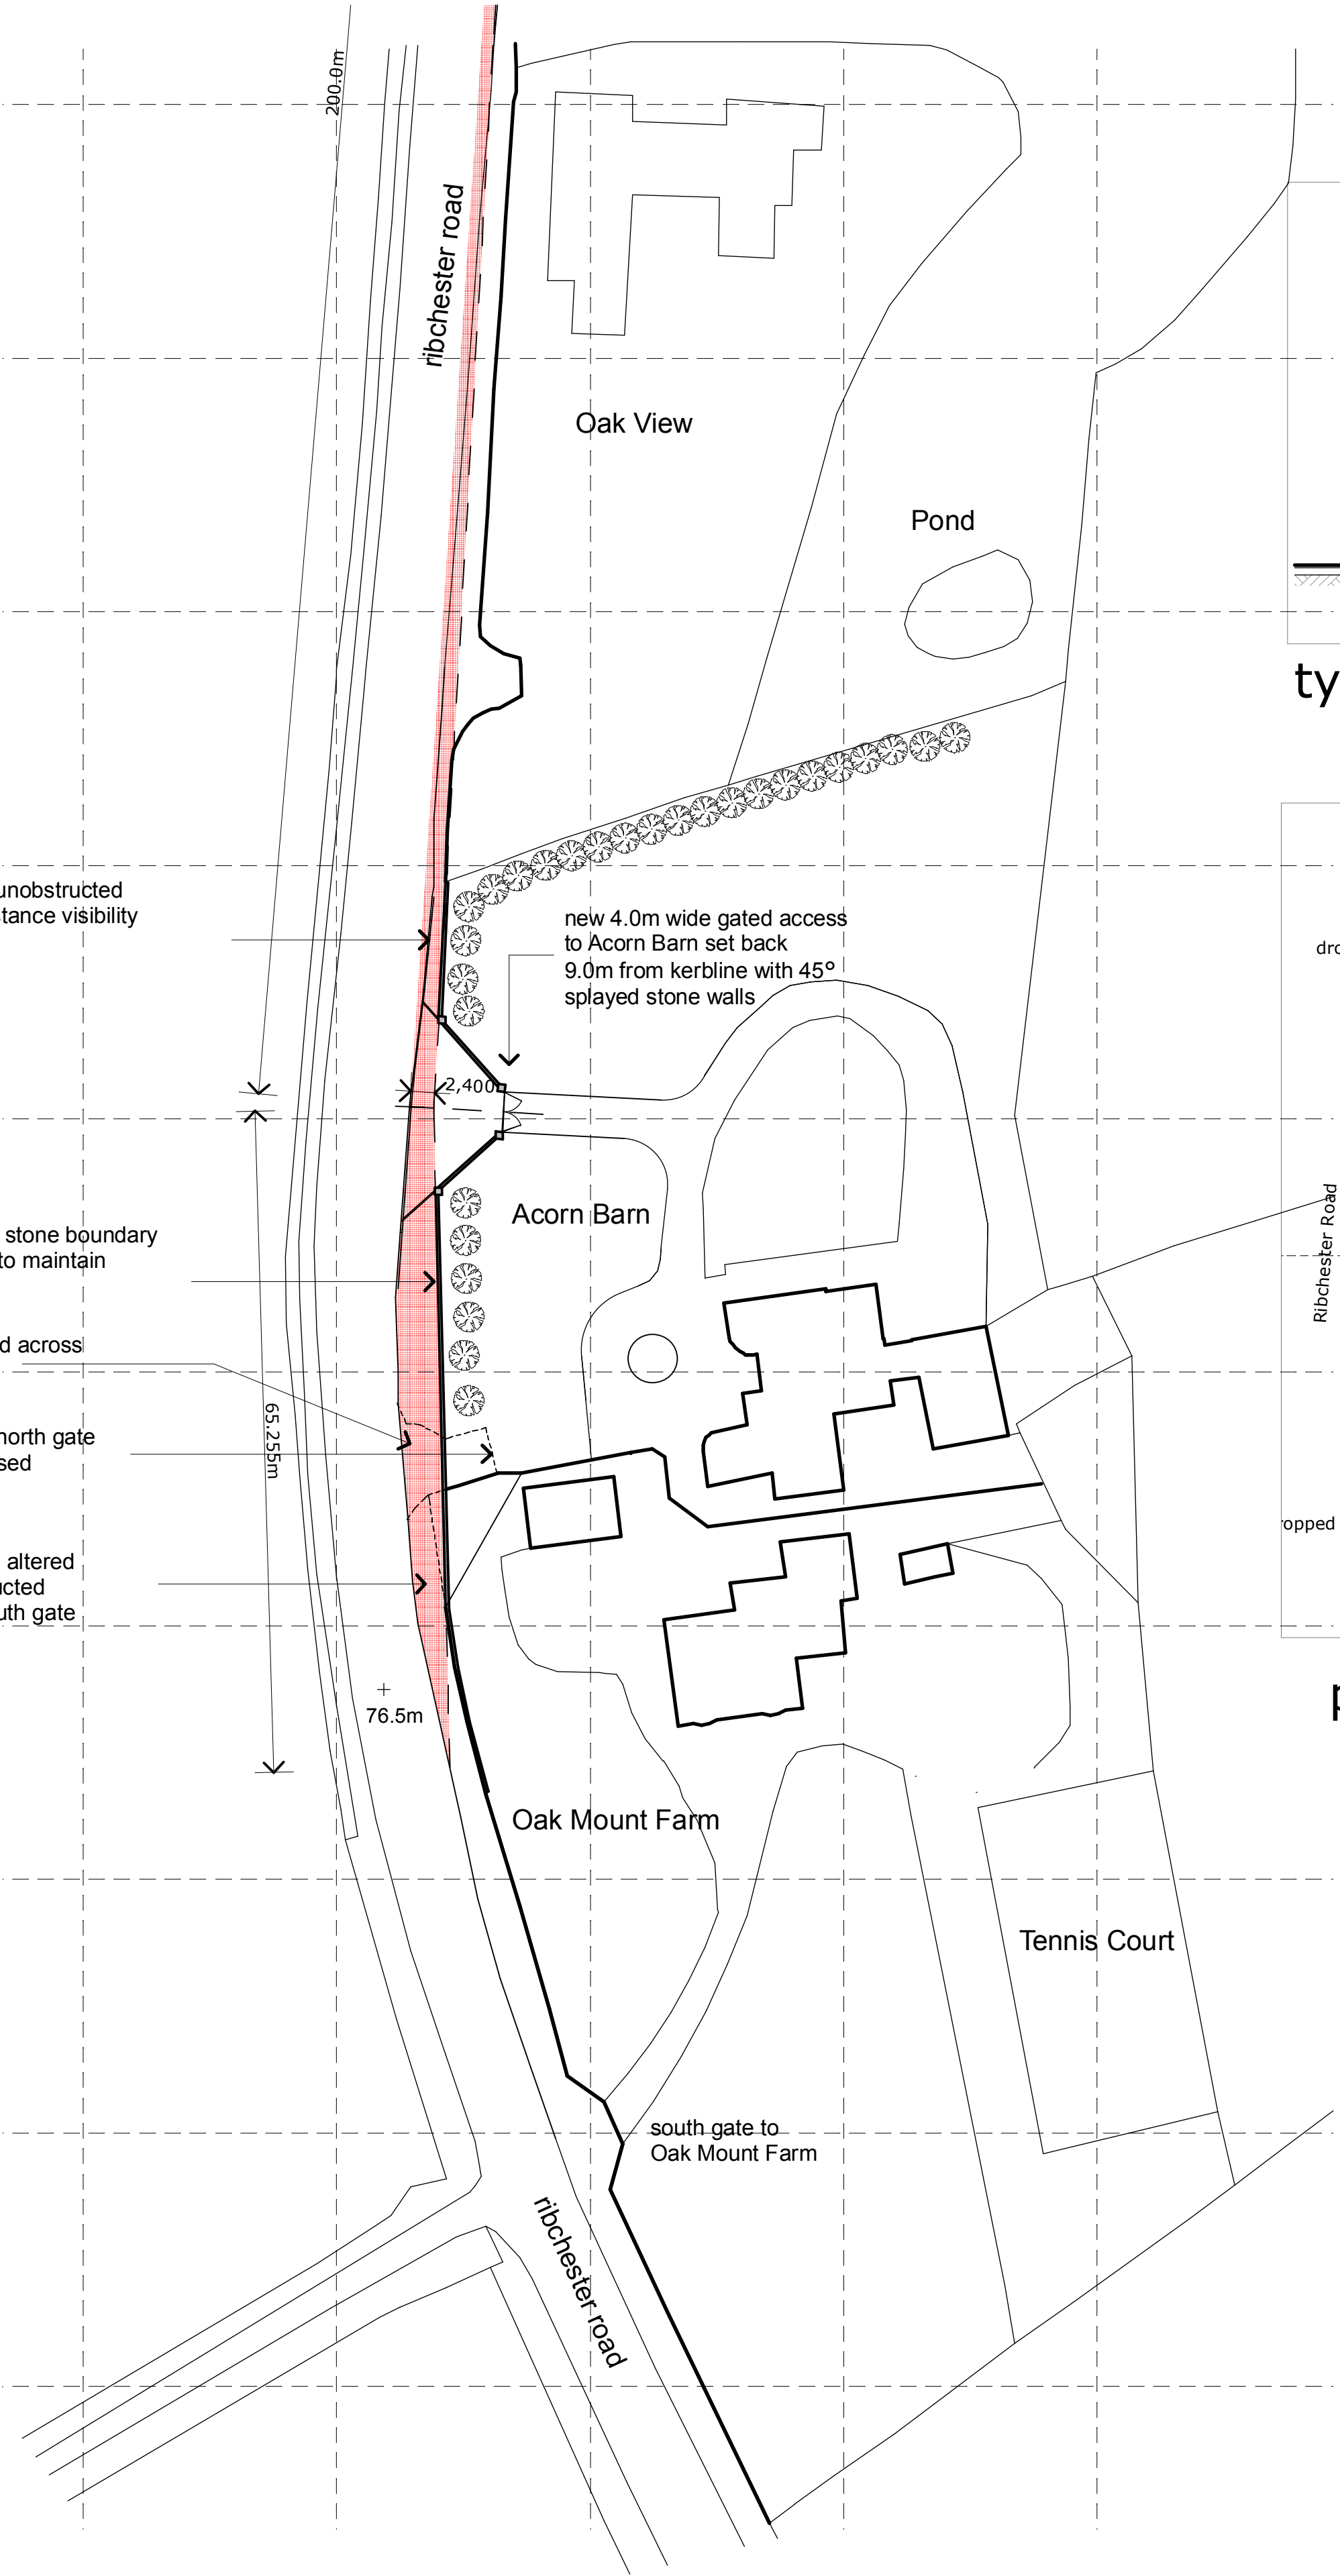

proposed site plan

revisions:
Rev. A - 19.03.13/sc - existing and proposed site plans titles revised
Rev. B - 02.04.13/sc - new access revised; dimensions and notes added/revsied

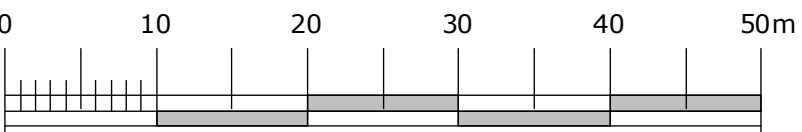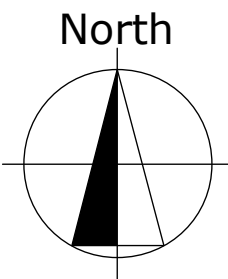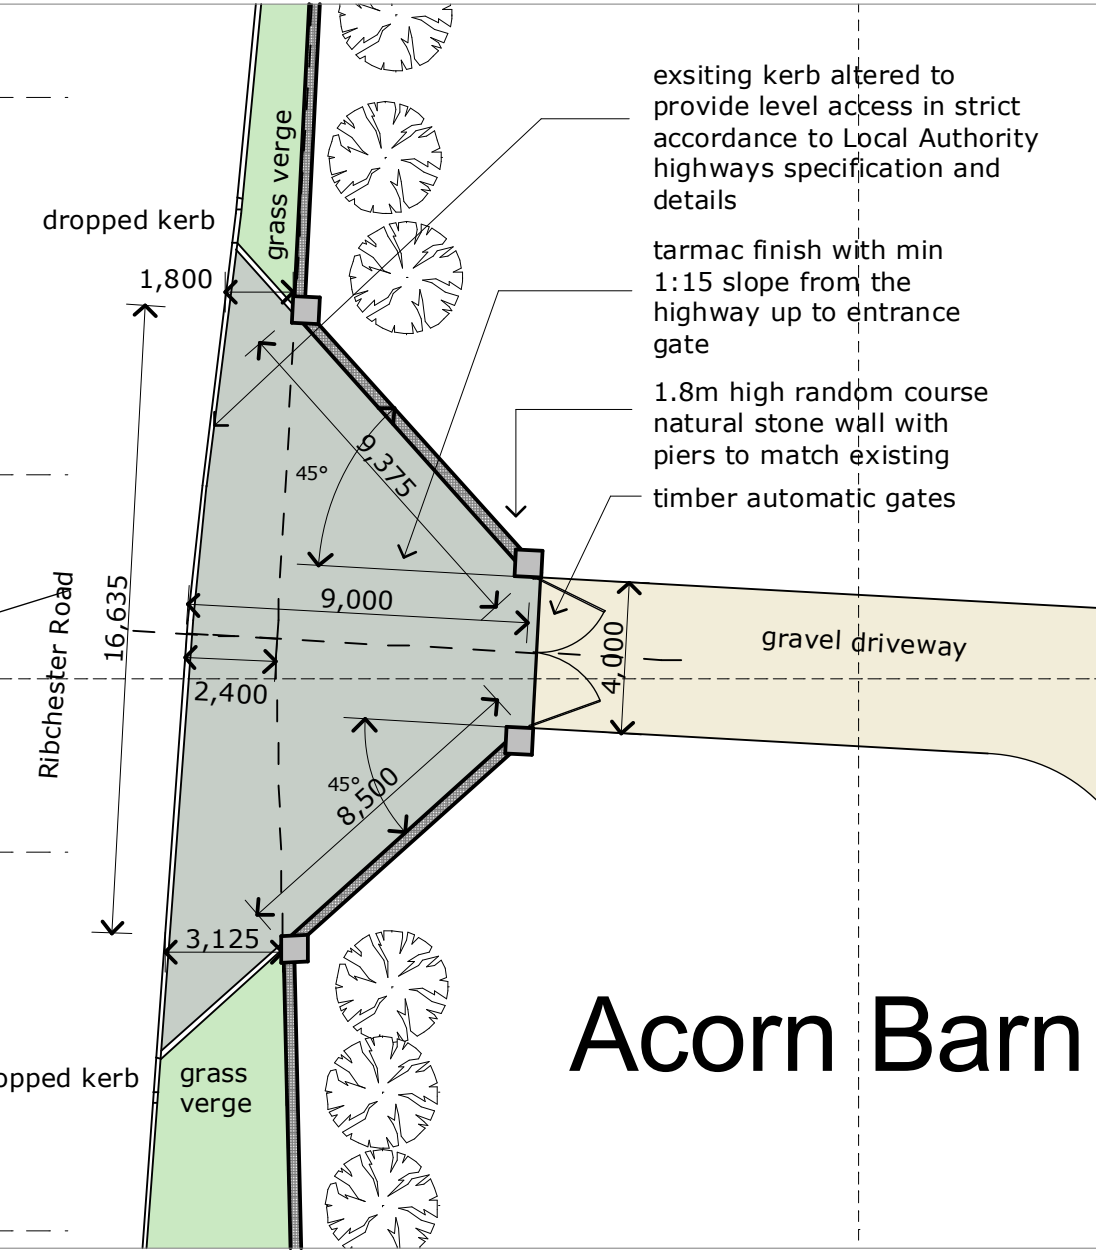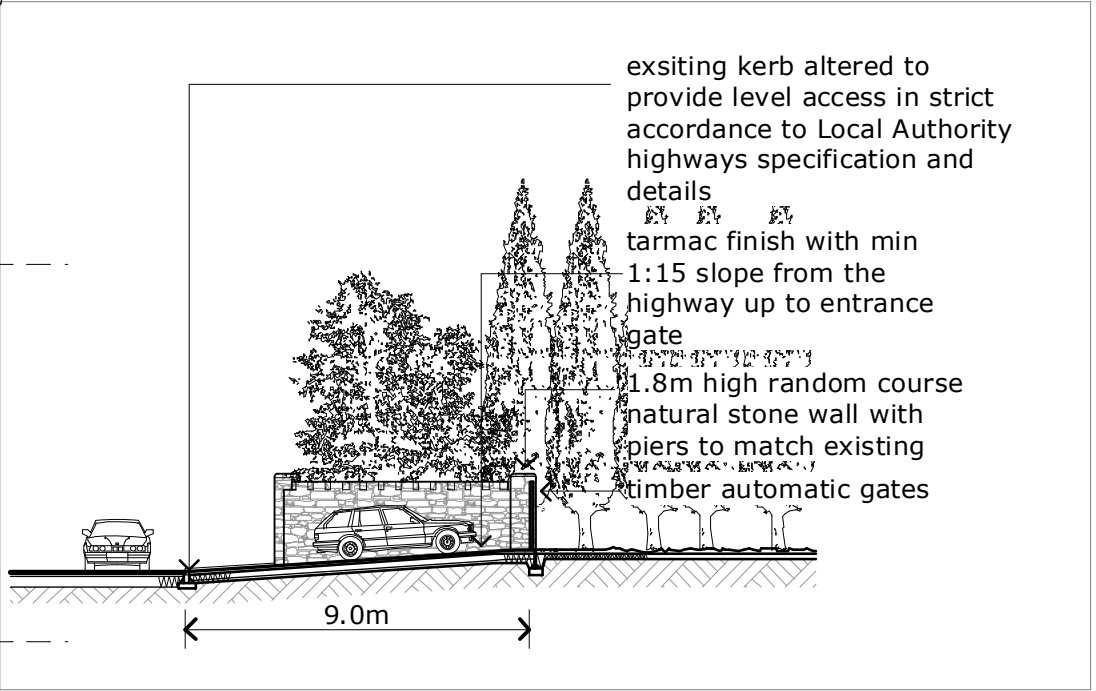

scale 1:500
campbell driver partnership
architects designers surveyors

client: mr and mrs brown

project: acorn barn/oak mount farm
ribchester road, clayton-le-dale

sheet: existing and proposed site plan

dwg no: 13.124	02	B
----------------	----	---

scale: 1:500 @ A1
date: 18.03.13
drawn: SC
capricorn park
blackwater road
blackburn bb1 5qr
t: 01254 297700
f: 01254 297701
email: design@cdparchitects.co.uk