



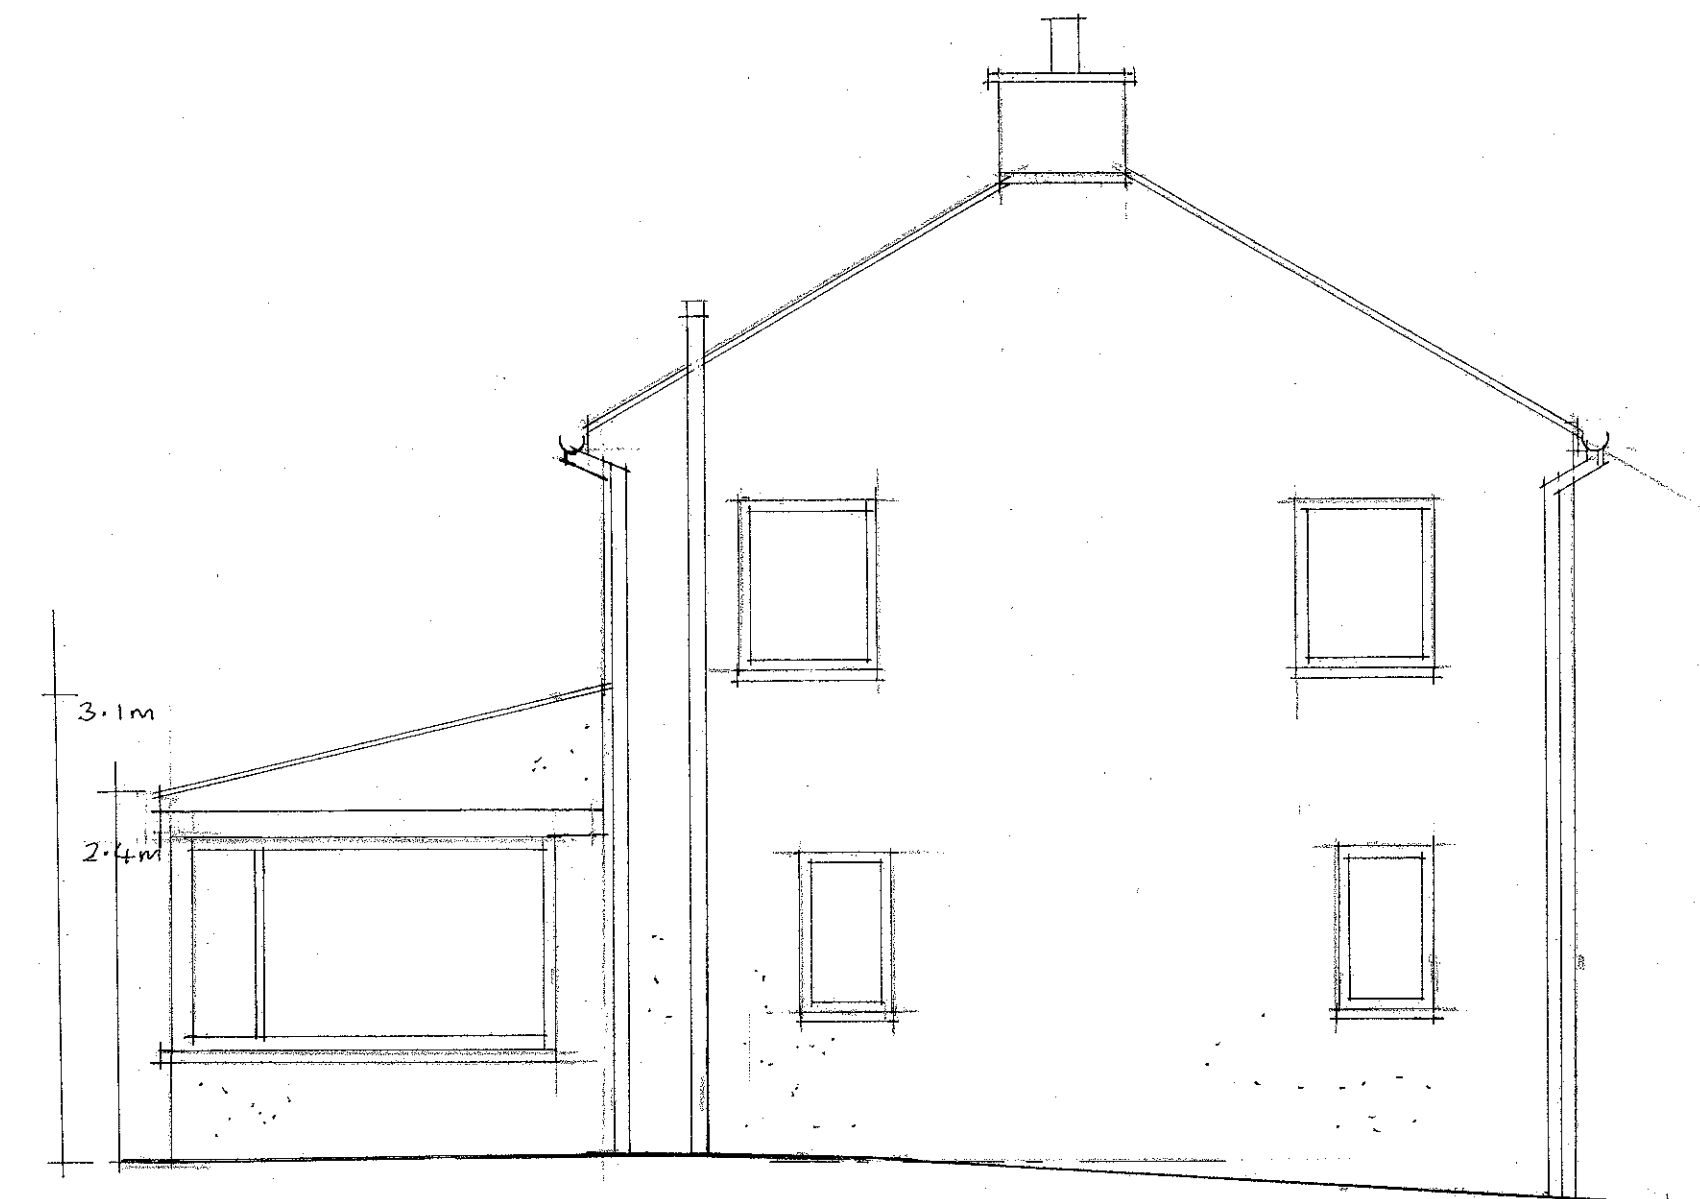


WEST ELEVATION

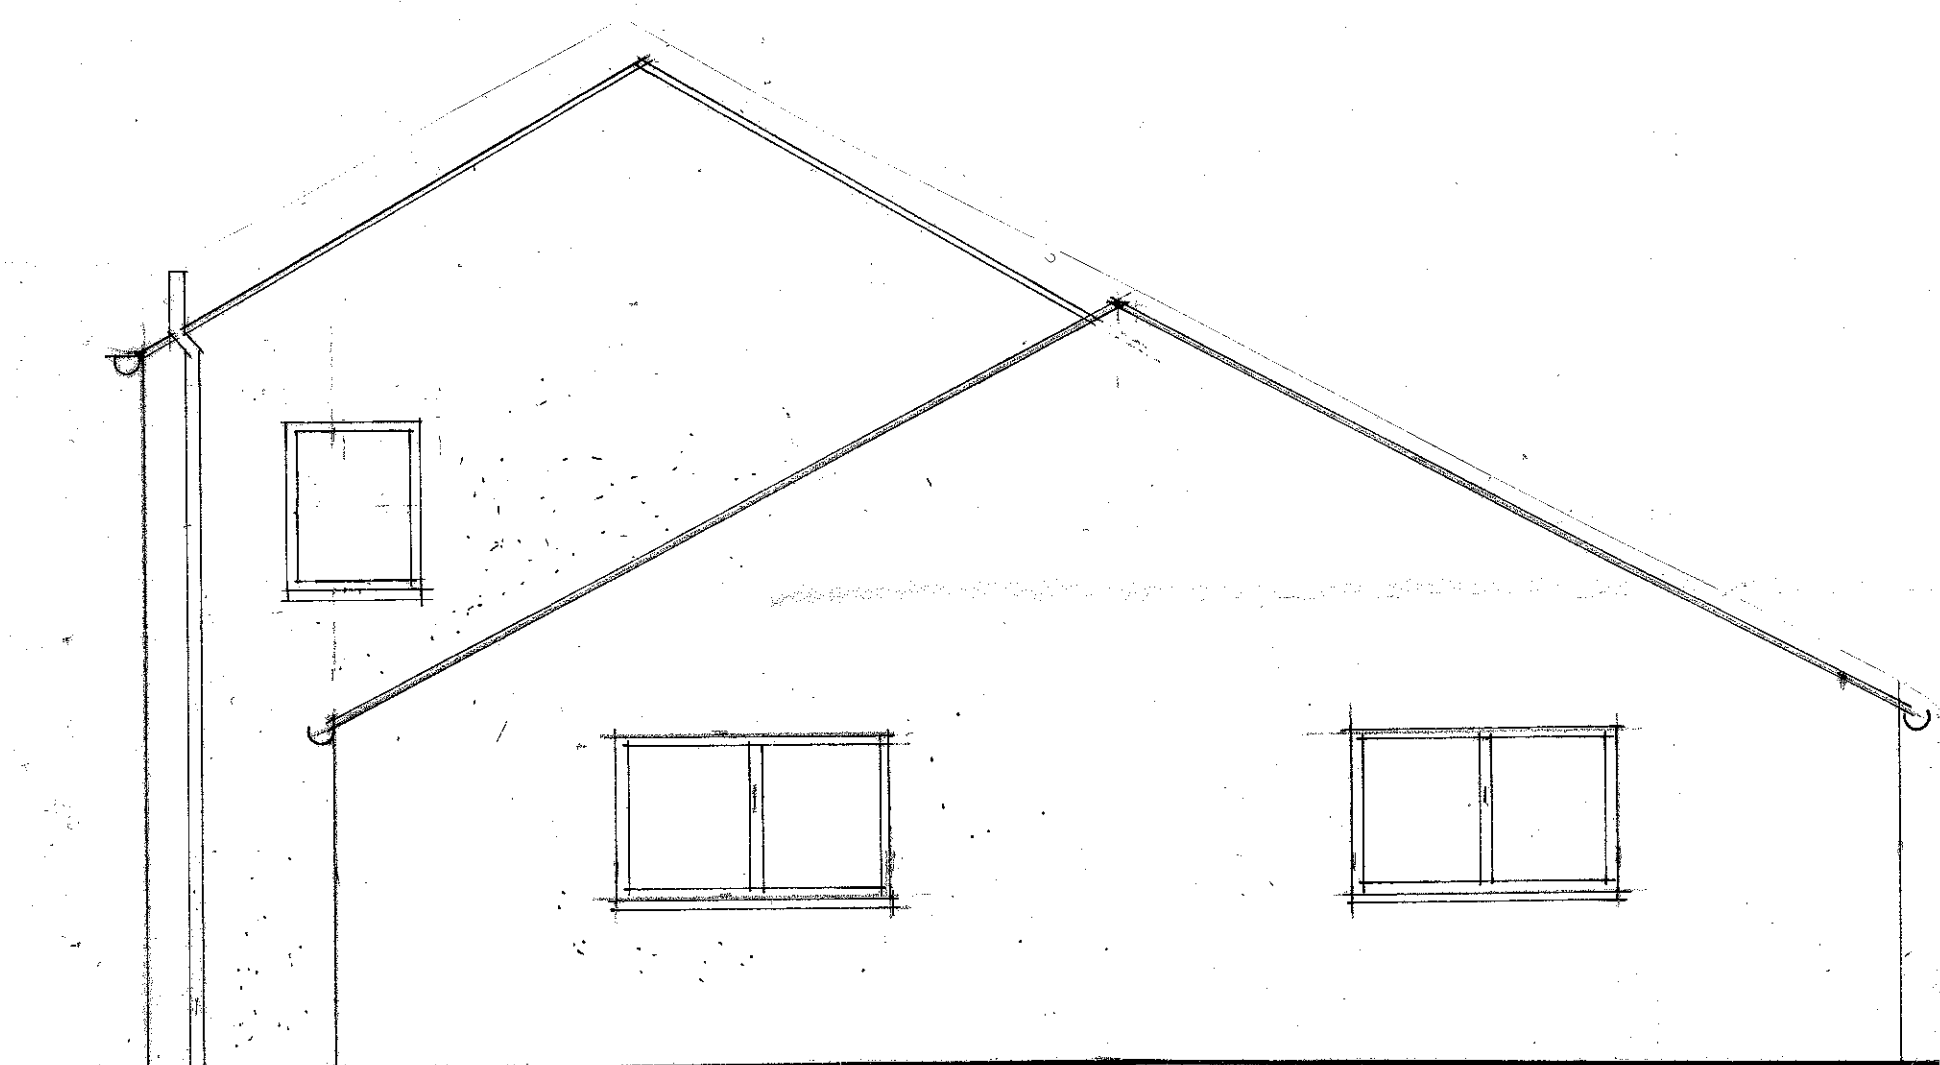

SOUTH ELEVATION



NORTH ELEVATION

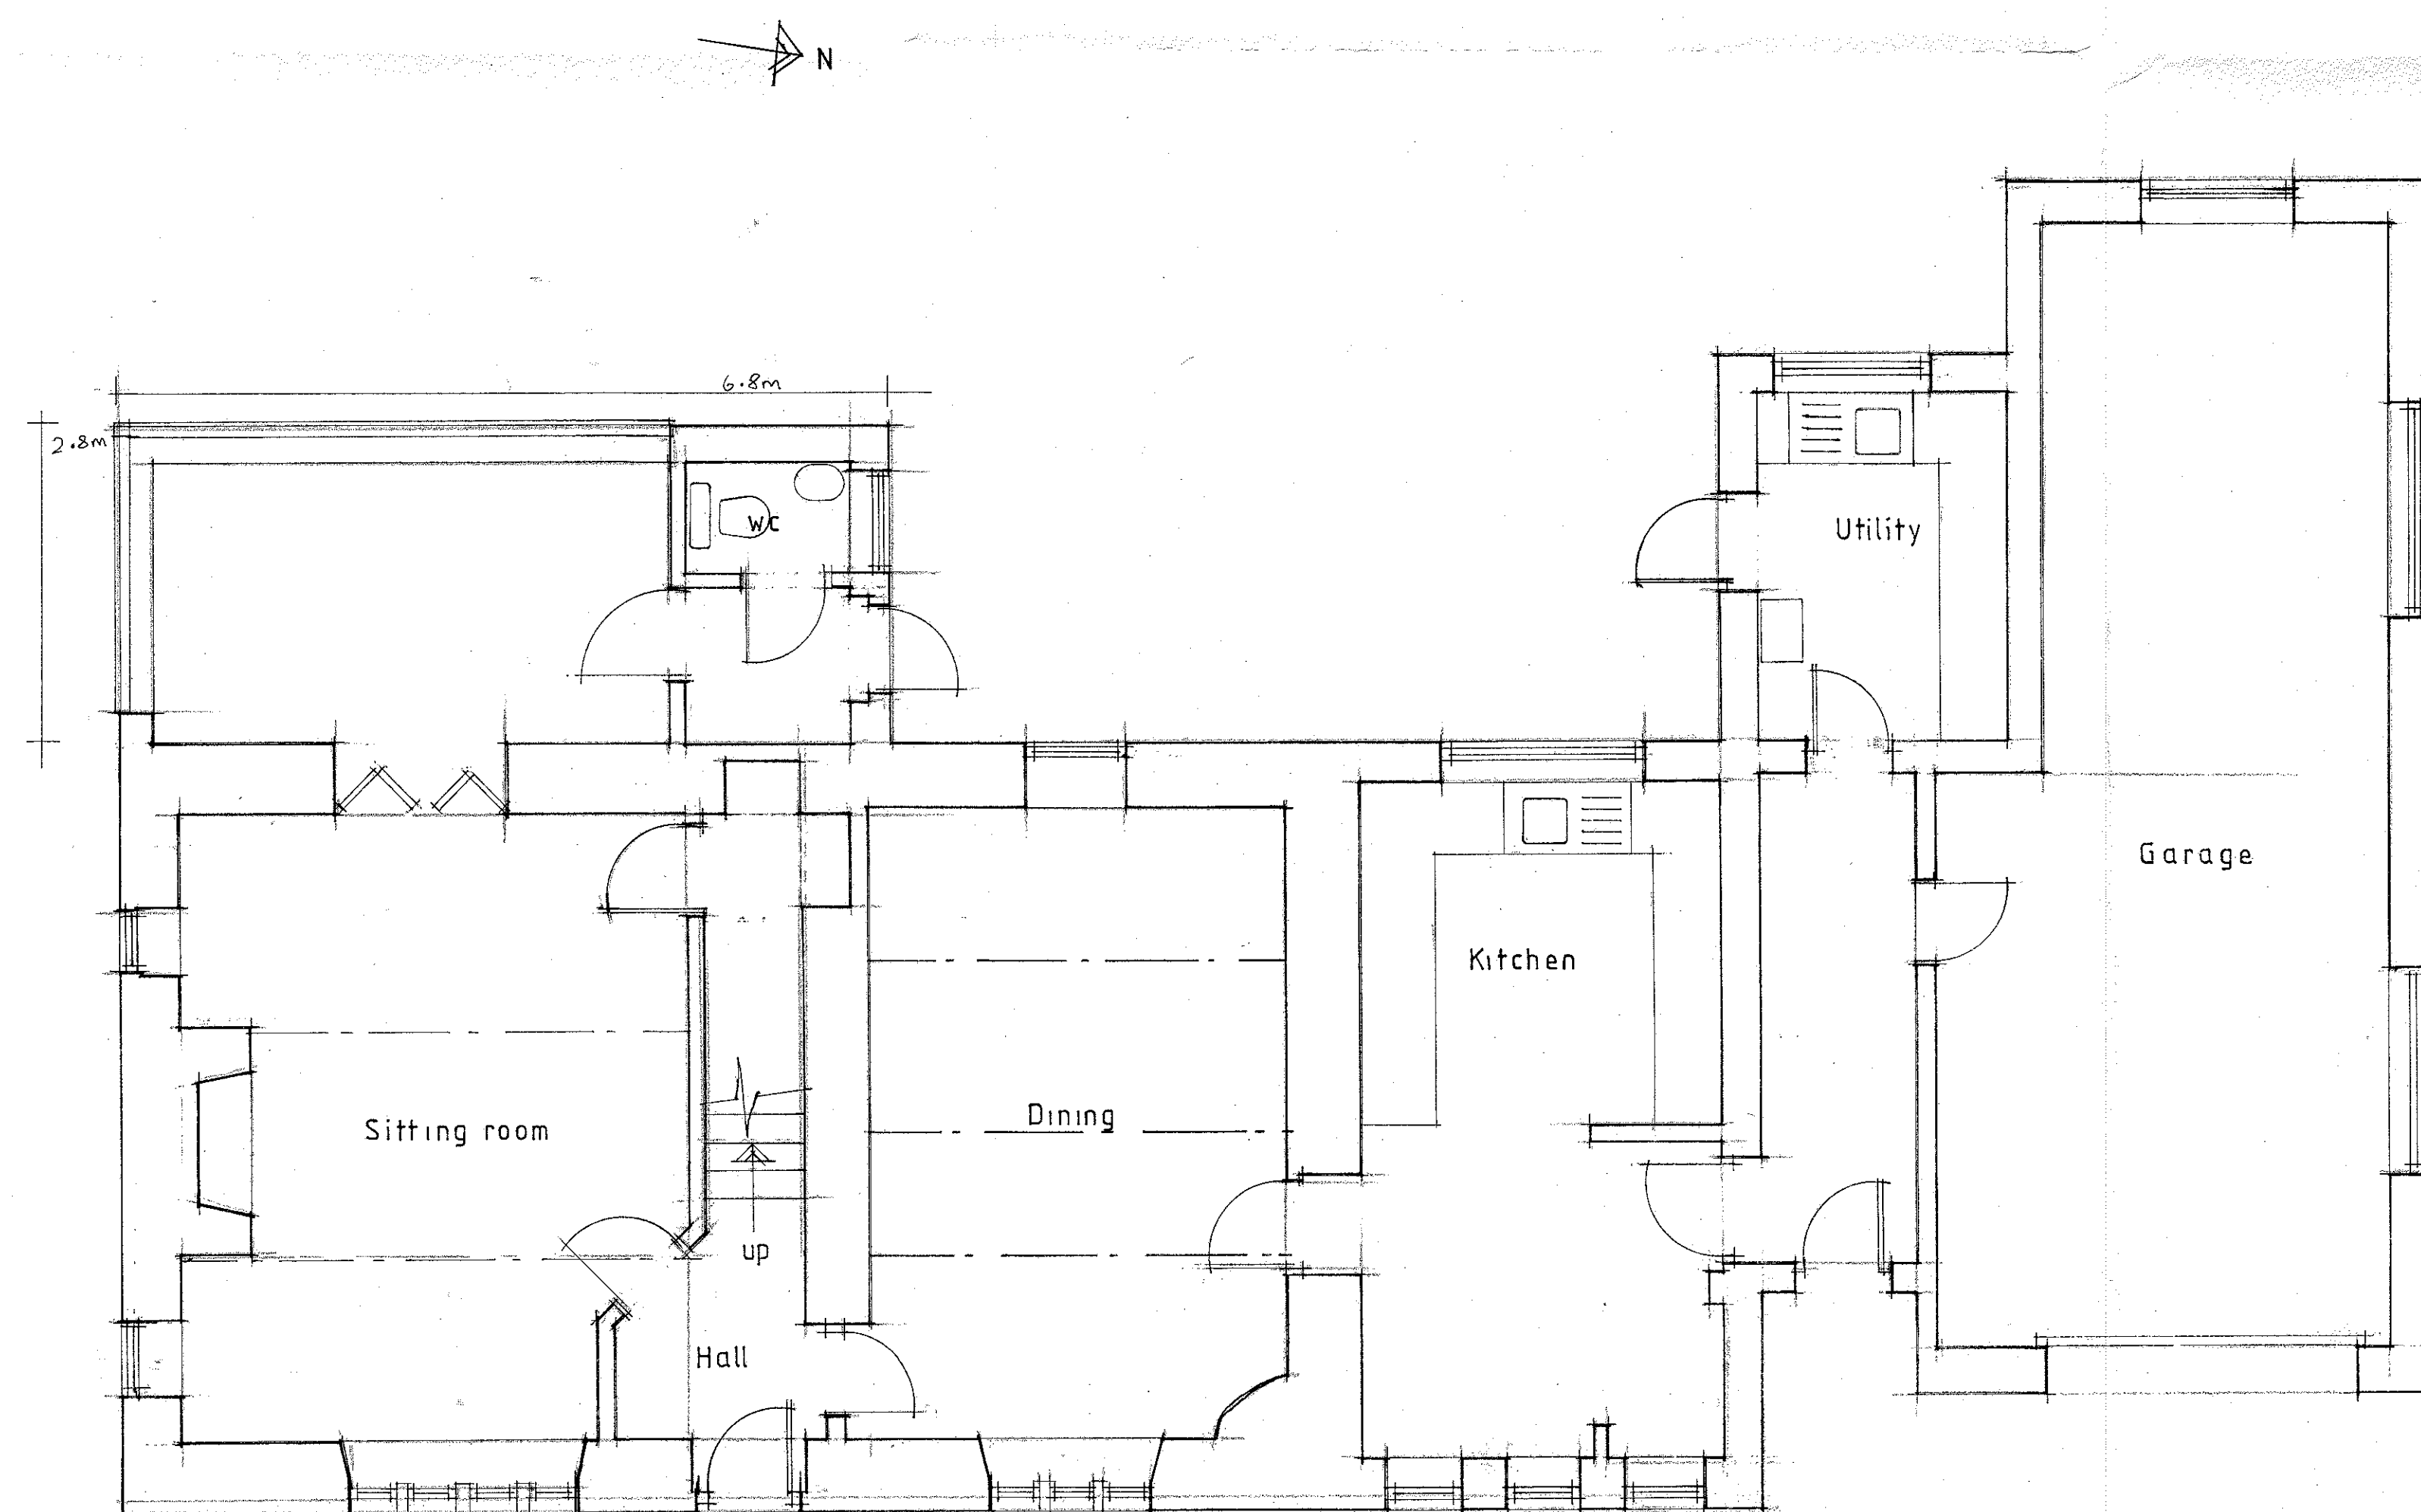

GROUND FLOOR PLAN


Client Mr D BOVINGDON		
Job Title PROPOSED ALTERATIONS TO WILKINSONS FARM SIMONSTONE LANE READ 320130360P		
Drawing Title EXISTING PLAN AND ELEVATIONS		
Scale 1:50	Date MAR 13	Drawn LKR
spa ARCHITECTS SUNDERLAND PEACOCK & ASSOCIATES LTD. HAZELHIRE, FIMLICO ROAD, CLITHEROE, LANCASHIRE, BB7 2AG T 01200 423176 F 01200 423228 E info@sunderlandpeacock.com www.sunderlandpeacock.com		
4371 - 1		




WEST ELEVATION



SOUTH ELEVATION

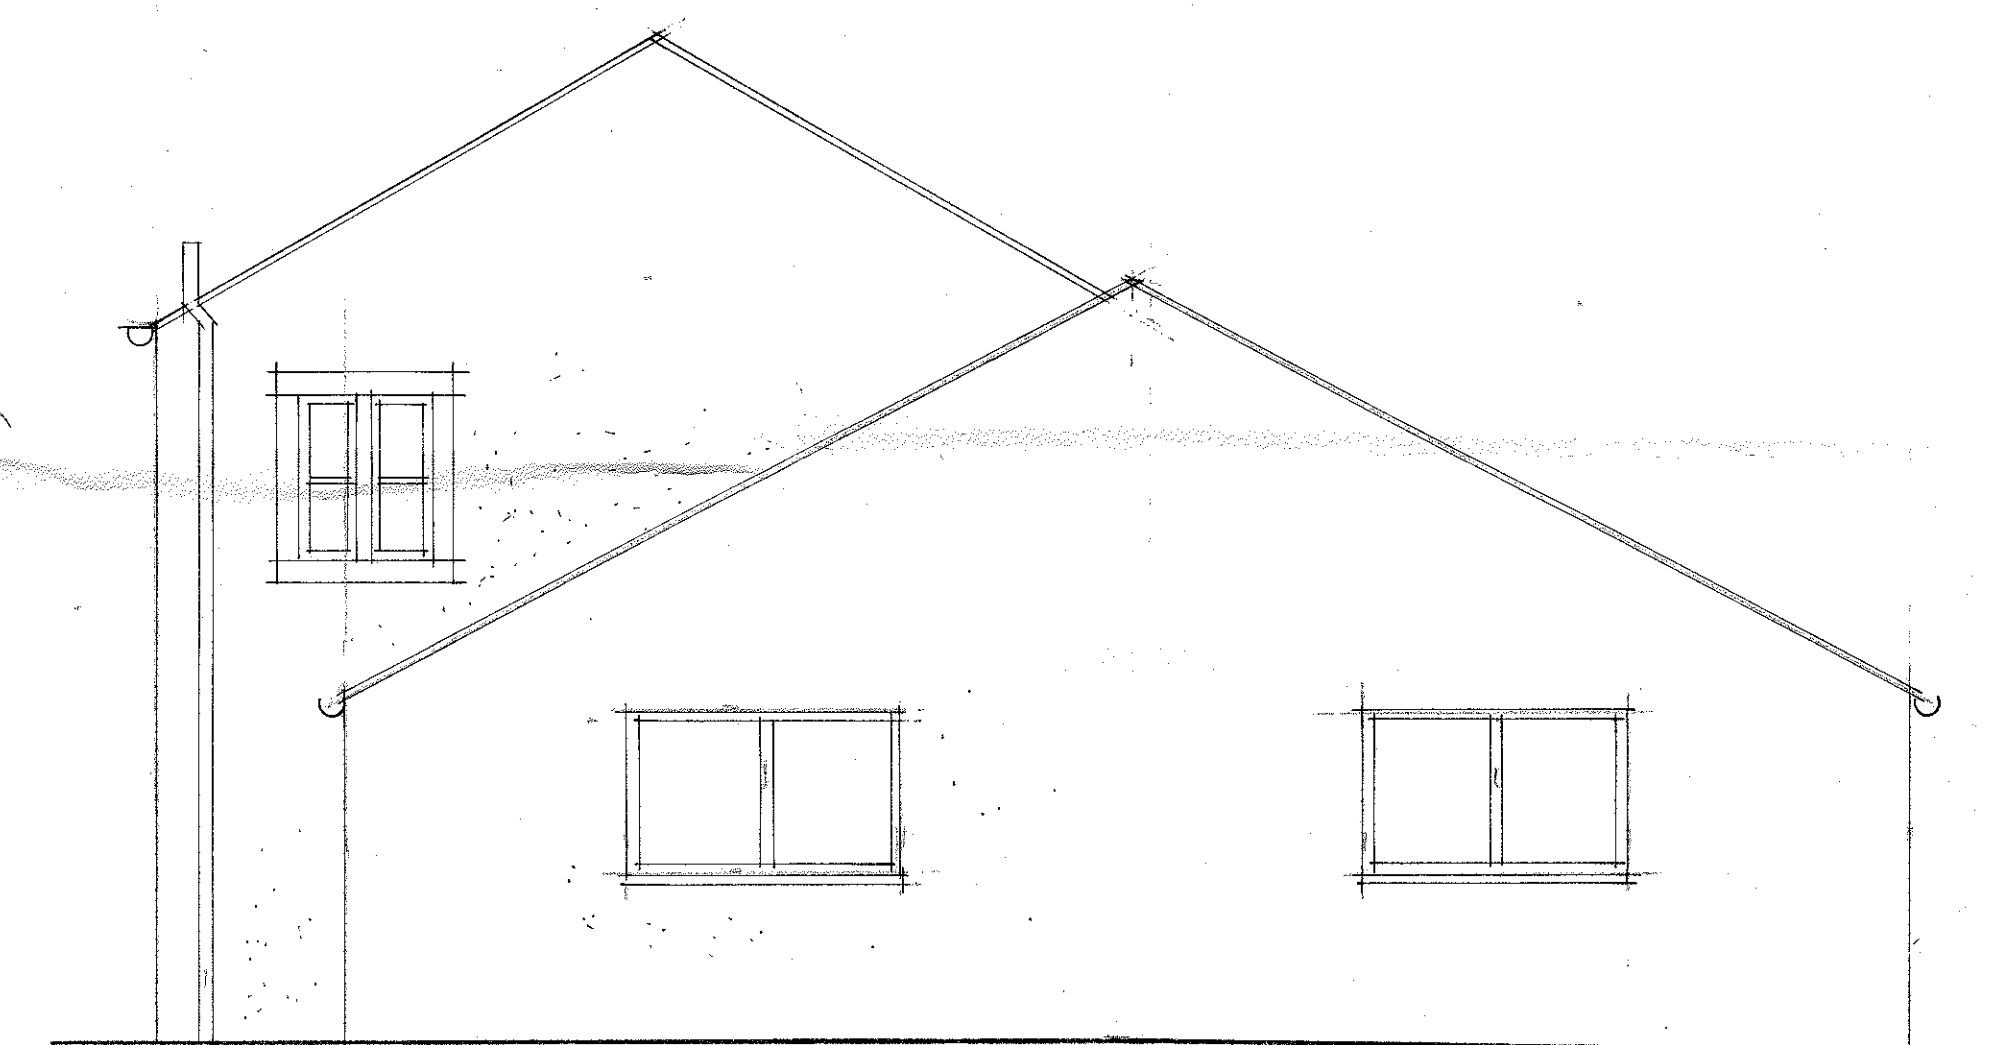

NORTH ELEVATION

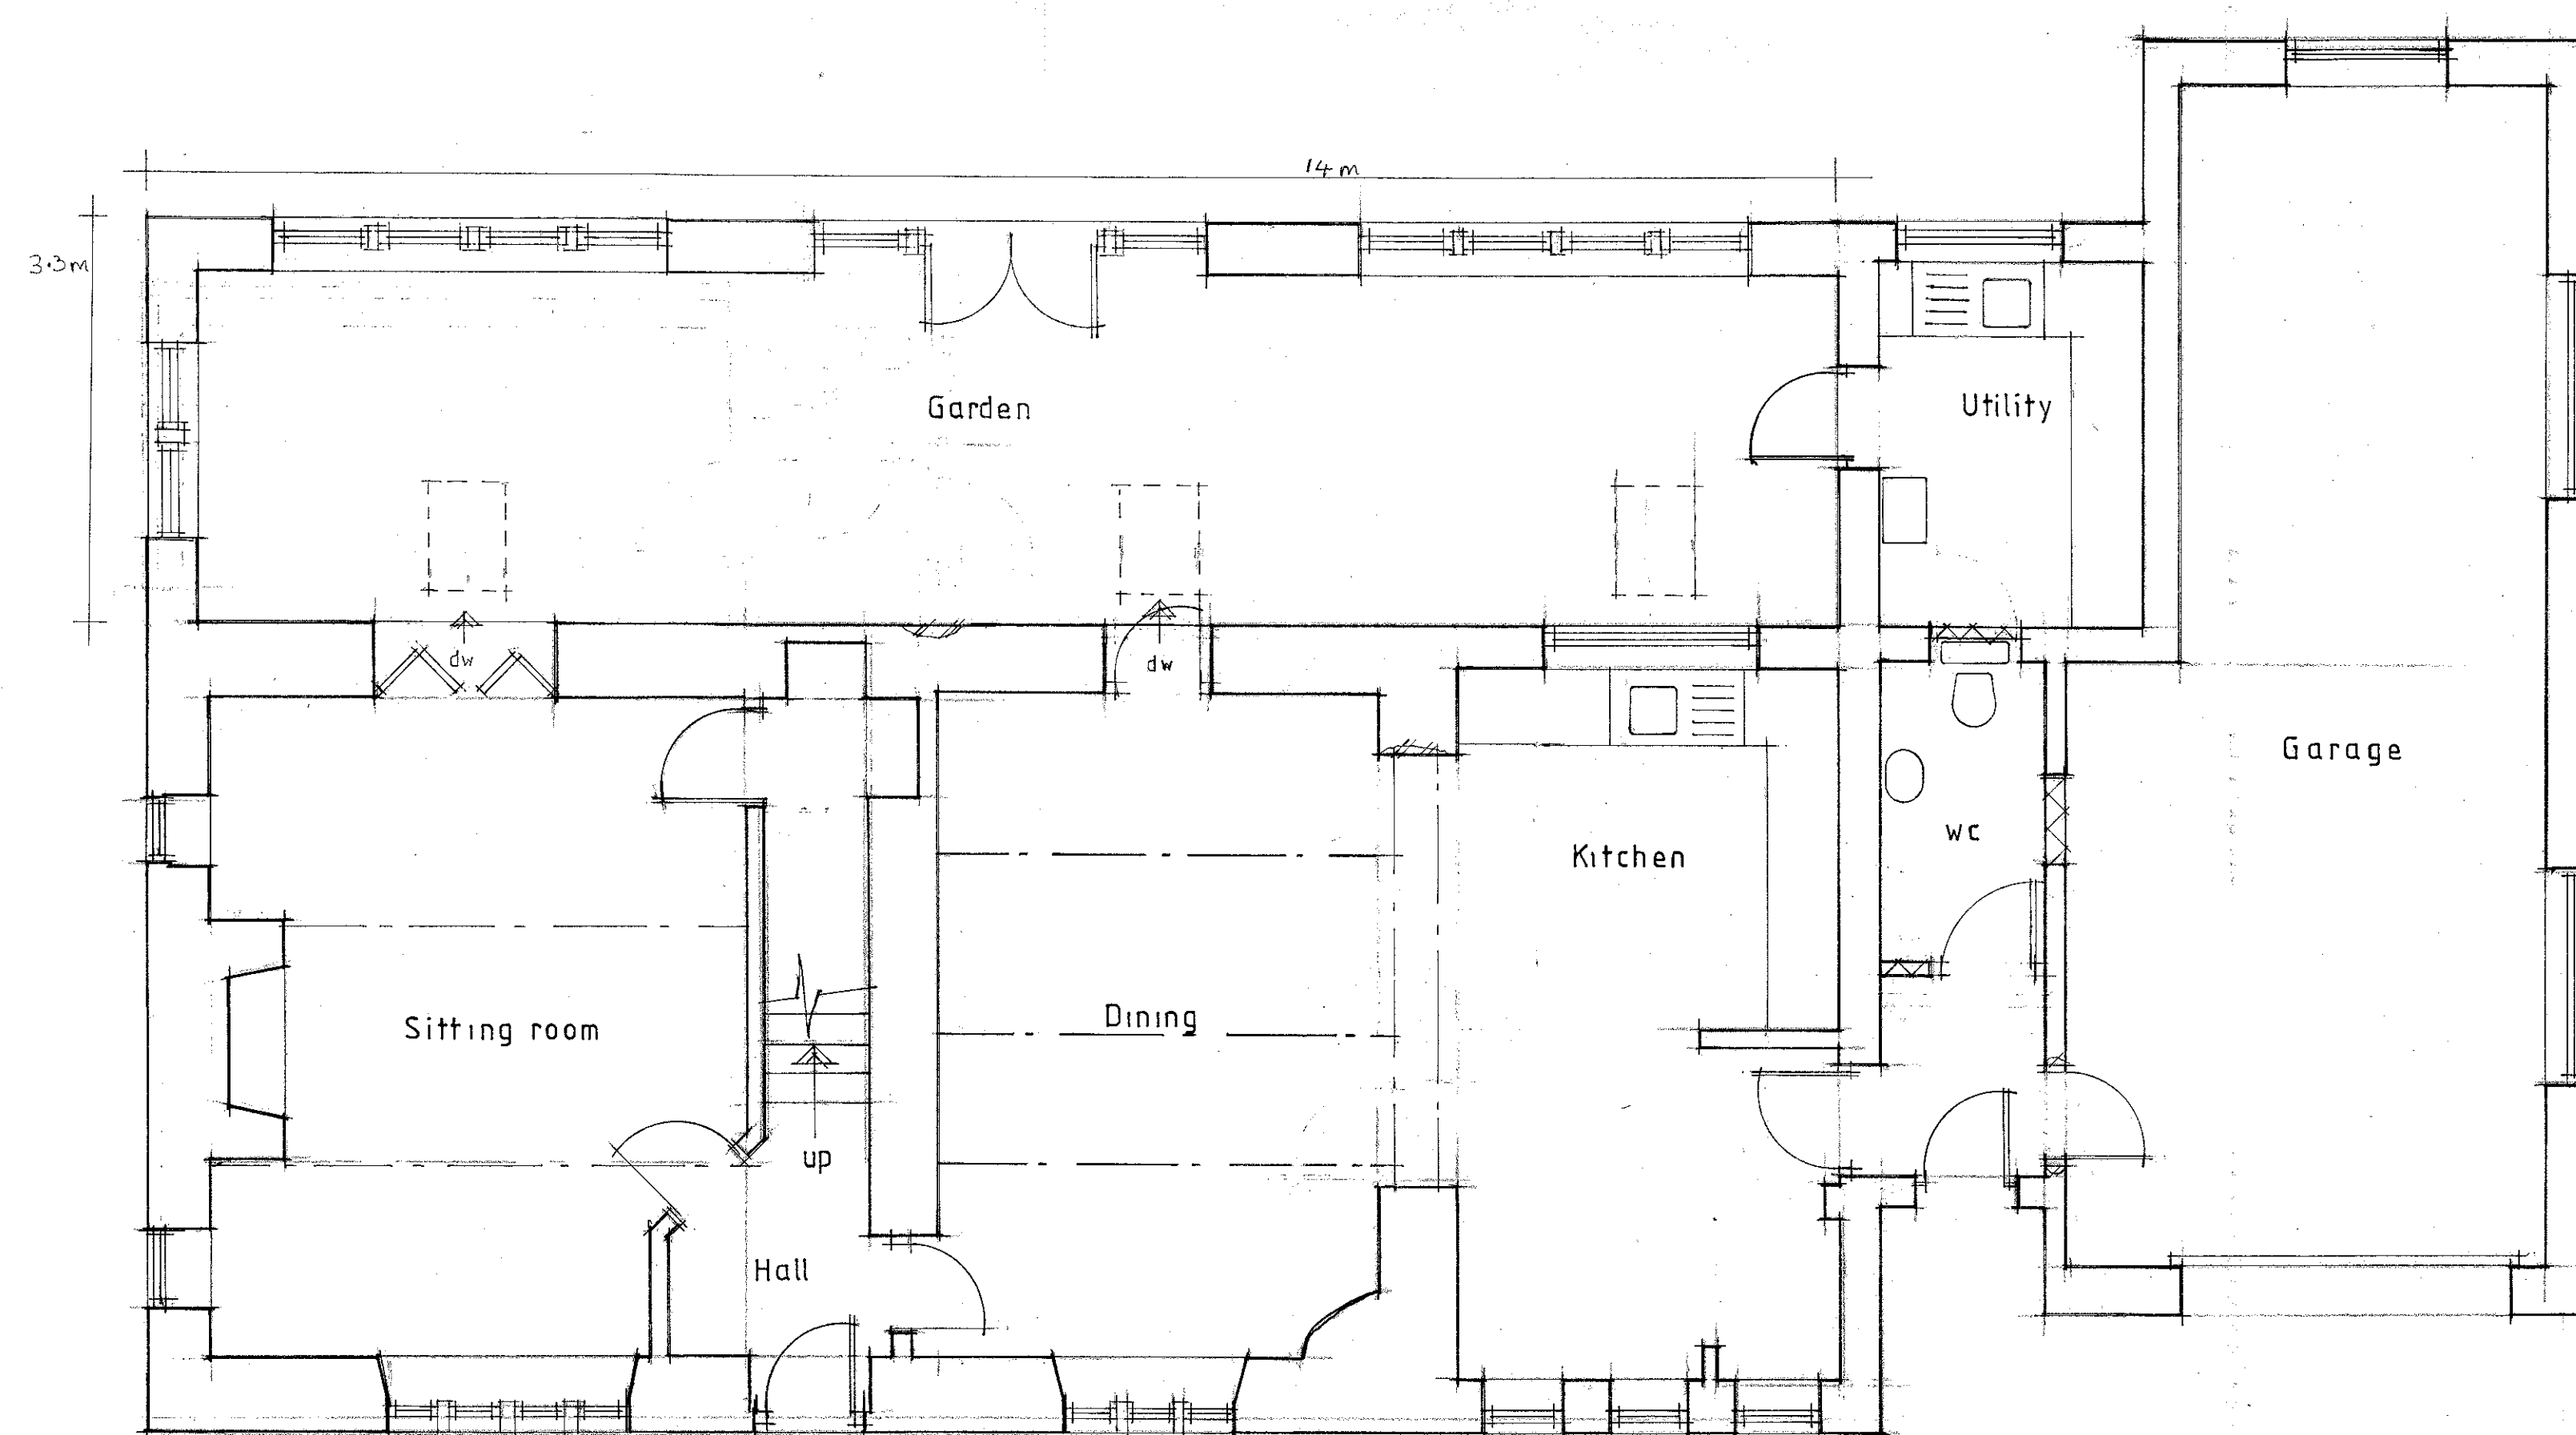

GROUND FLOOR PLAN

Client
Mr D BOVINGDON

Job Title
PROPOSED ALTERATIONS TO
WILKINSONS FARM
SIMONSTONE LANE
READ

320130360P

Drawing Title
PROPOSED PLAN AND ELEVATIONS

Scale 1:50 Date MAR 13 Drawn LKR

spa ARCHITECTS
SUNDERLAND PEACOCK & ASSOCIATES LTD.
HAZELWIRE, PIMLICO ROAD, CLITHEROE,
LANCASHIRE, BB7 2AG
T 01200 423178 F 01200 427328
E info@sunderlandpeacock.com
www.sunderlandpeacock.com

