

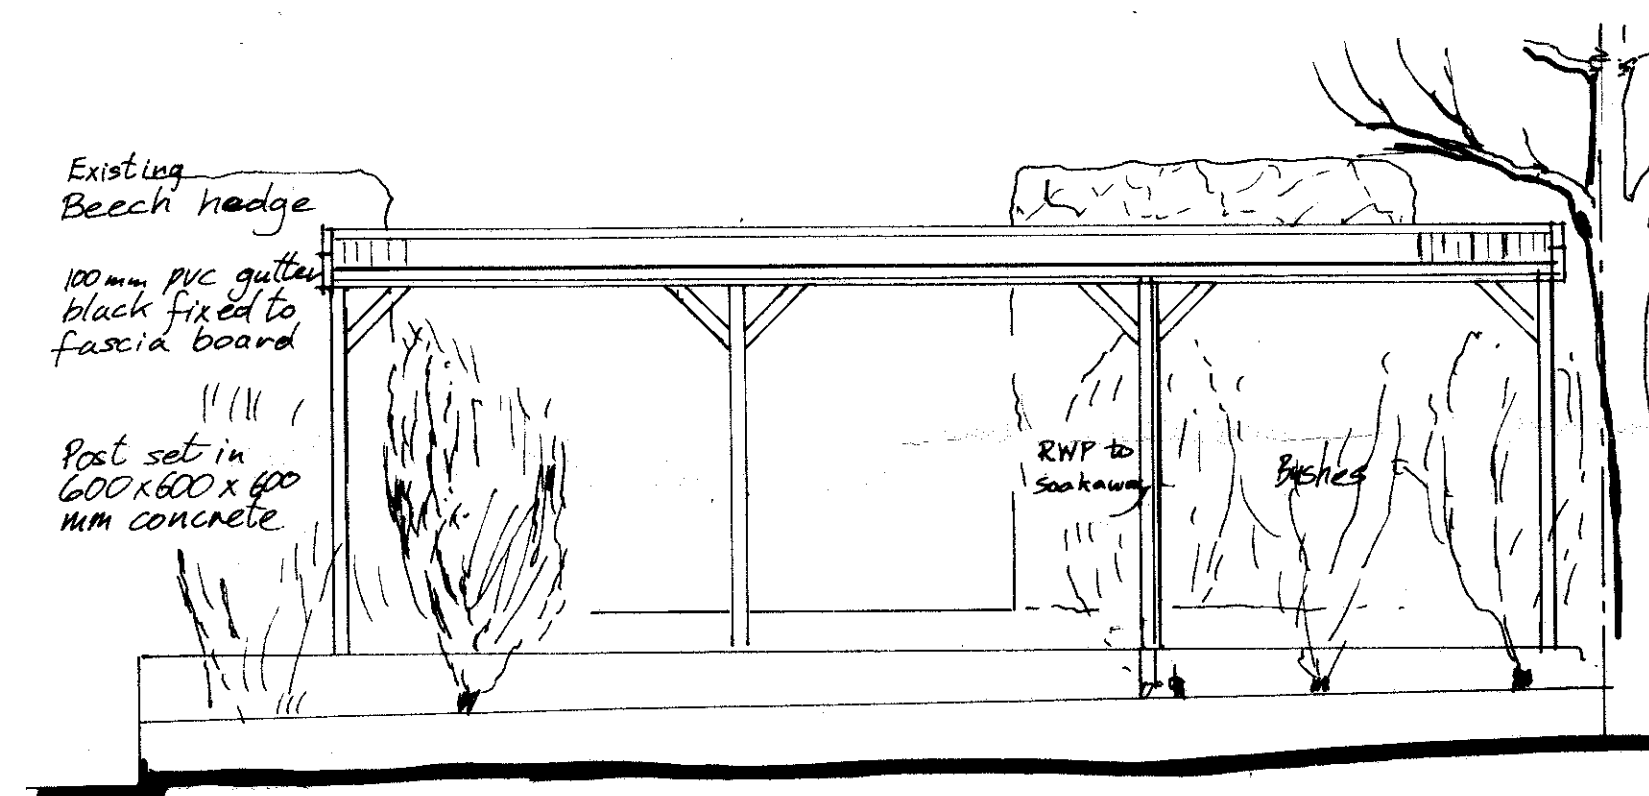


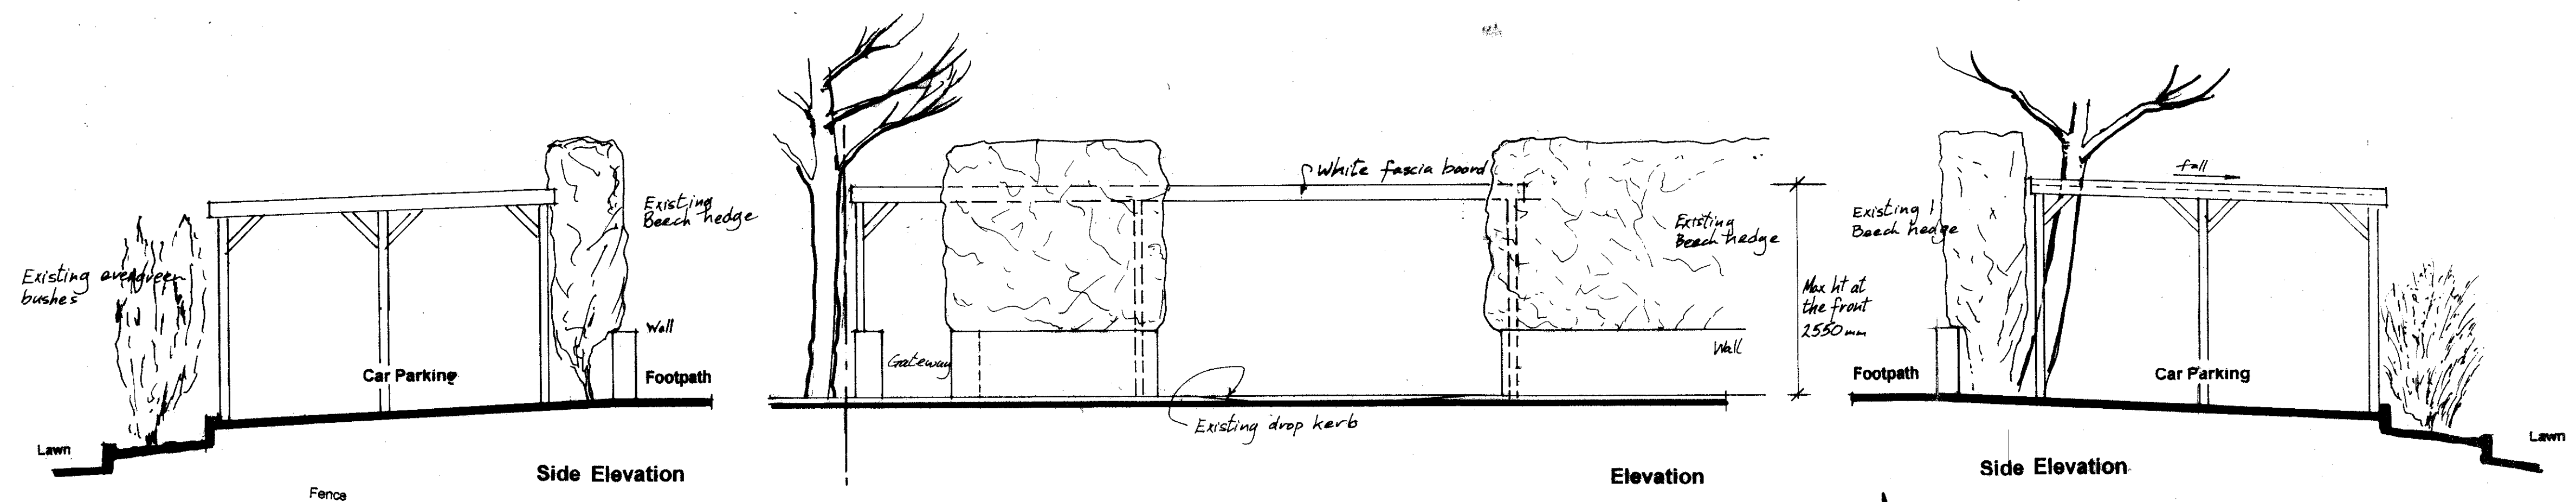

Rear Elevation

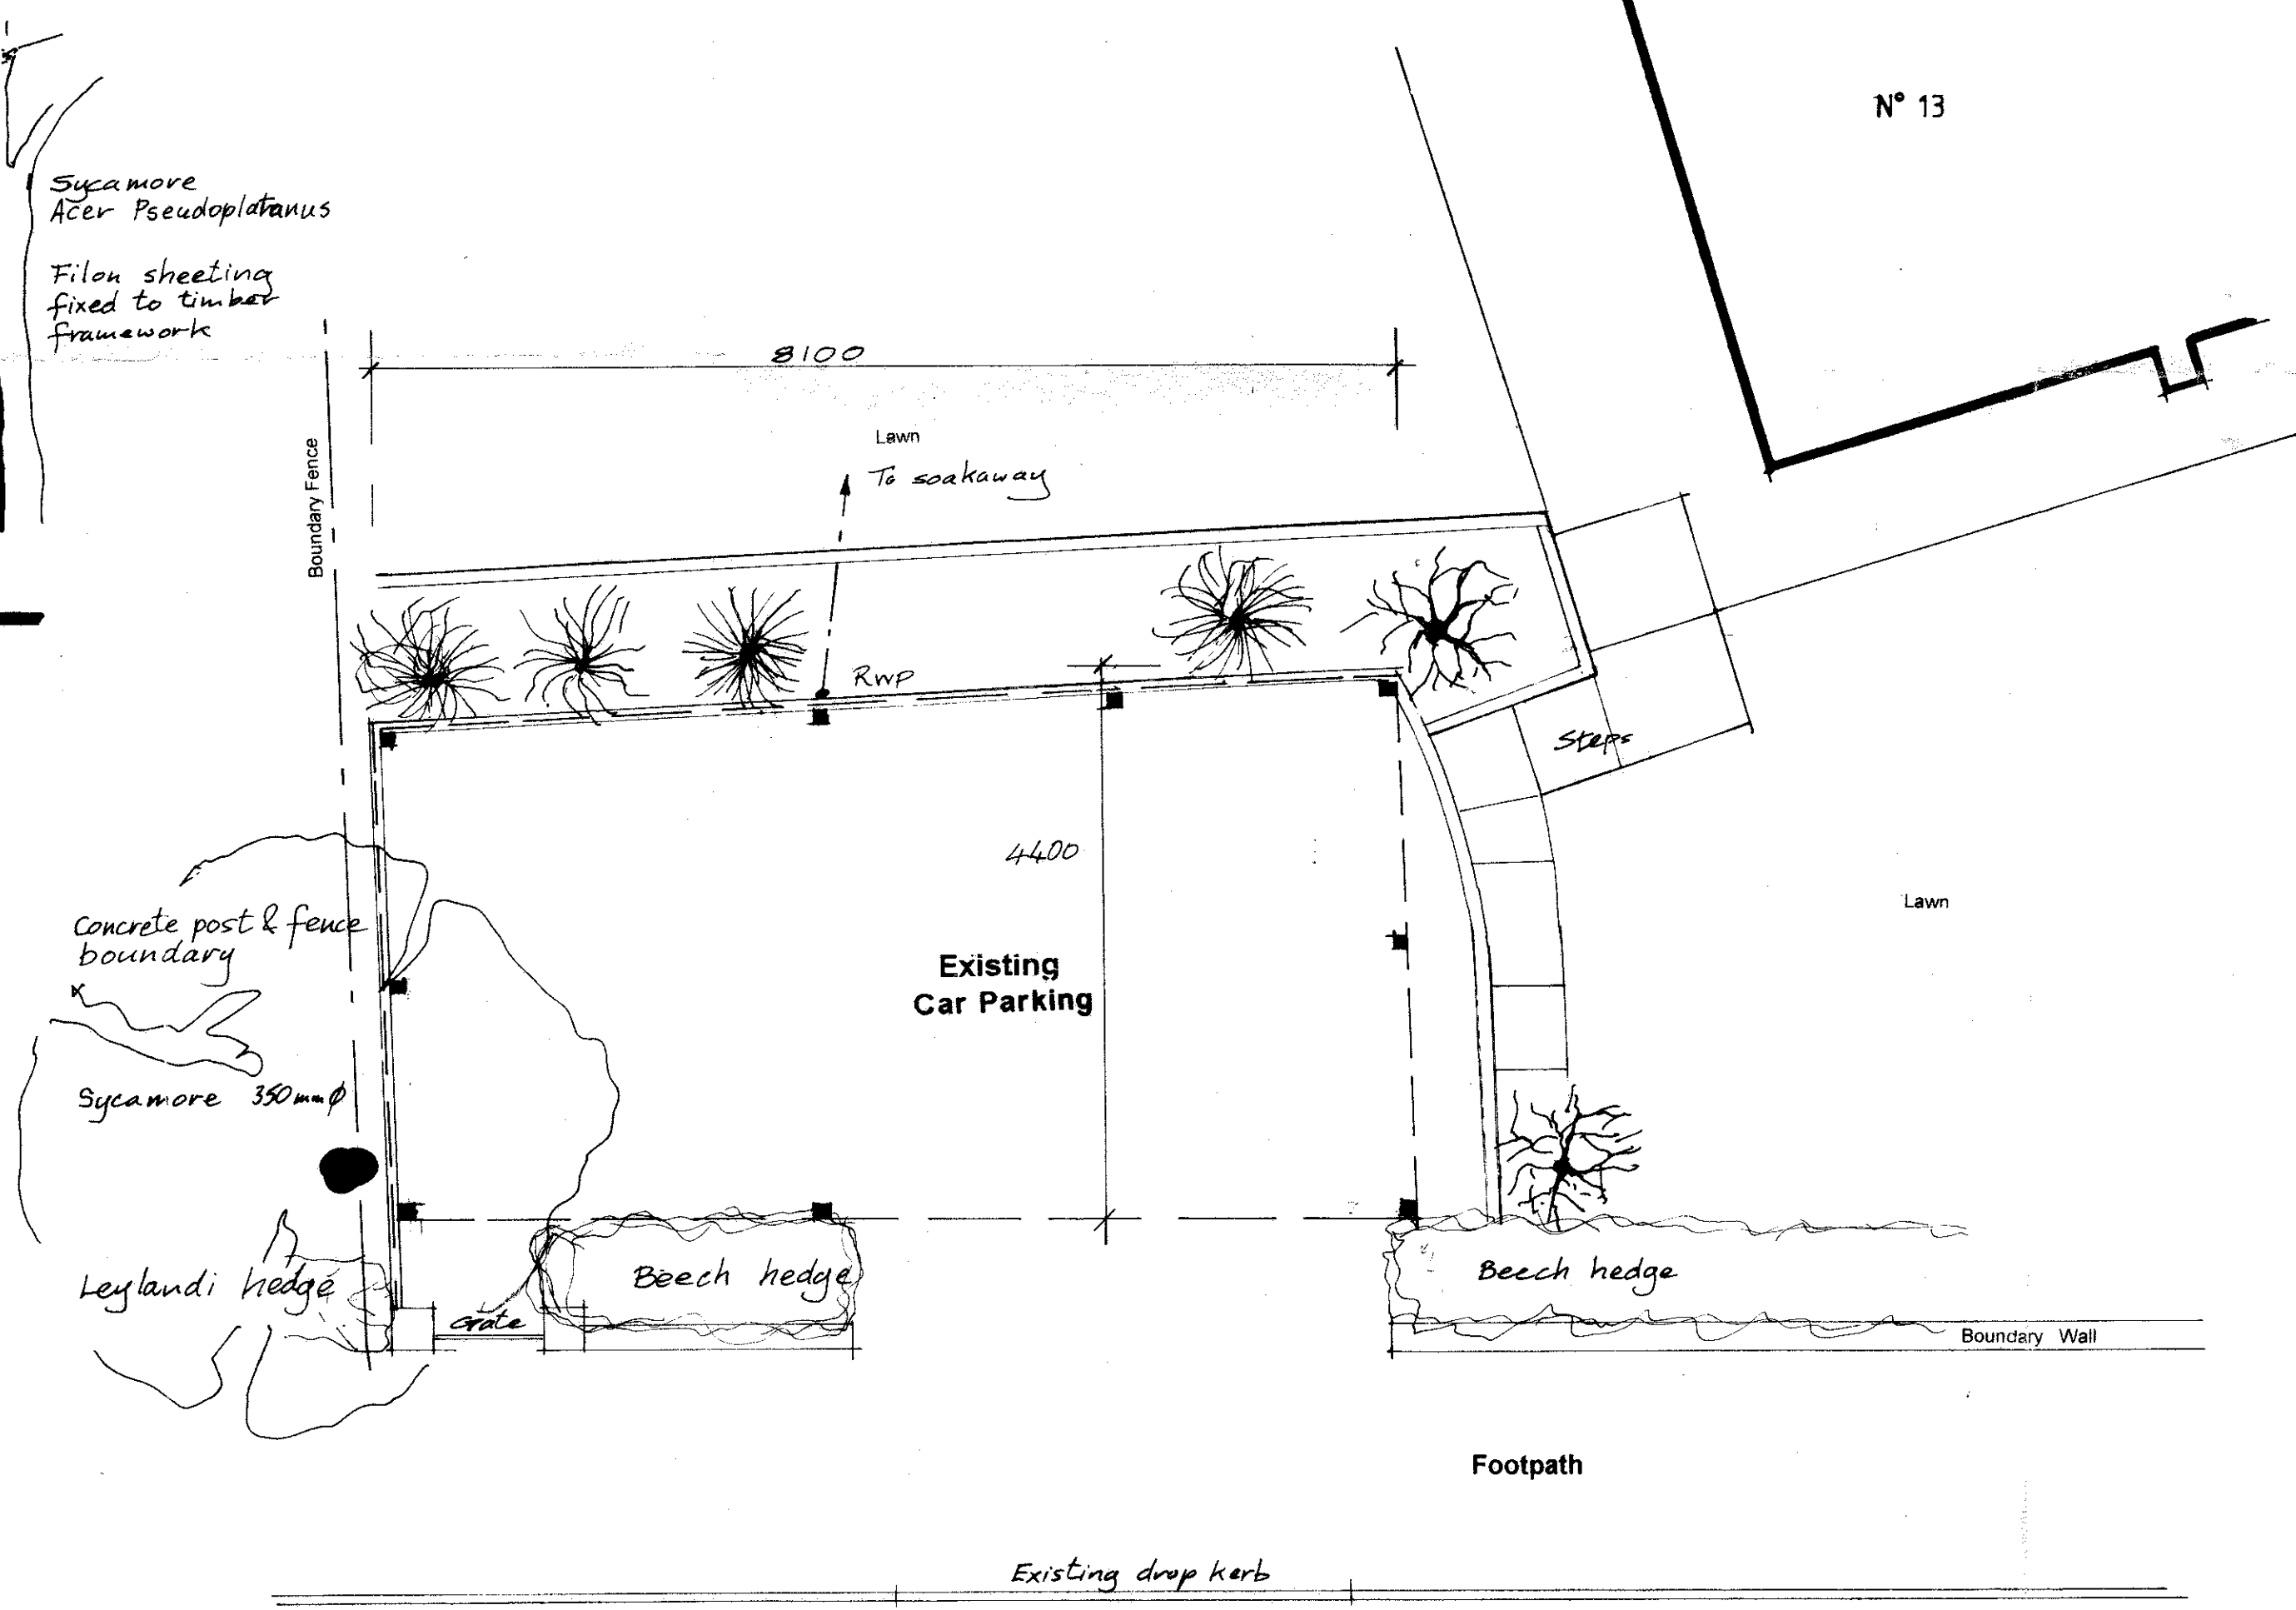

Road

Site Plan

320130362P

Jeff Marshall & Associates Architectural Designers and Surveyors, Swindlehurst Barn, Back Lane, Grindleton, Nr. Clitheroe, Lancs. BB7 4RW. Tel. 01200 440157	
Project	Proposed Carport
Client	Mr & Mrs S. Witts Witts End, 13 Harewood Ave, Simonstone.
Title	Scheme Drawing
Scale 1:50	Date 18 th Mar 13 Drn <i>TM</i>
Drg N°	266/2/2