




This drawing is the property of IWA Architects. Copyright is reserved by them and the drawing is issued on condition that it is not copied either wholly or in part without the consent in writing of IWA Architects.
Dimensions should not be scaled. All dimensions to be checked on site by the contractor before commencement of the relevant part of the work

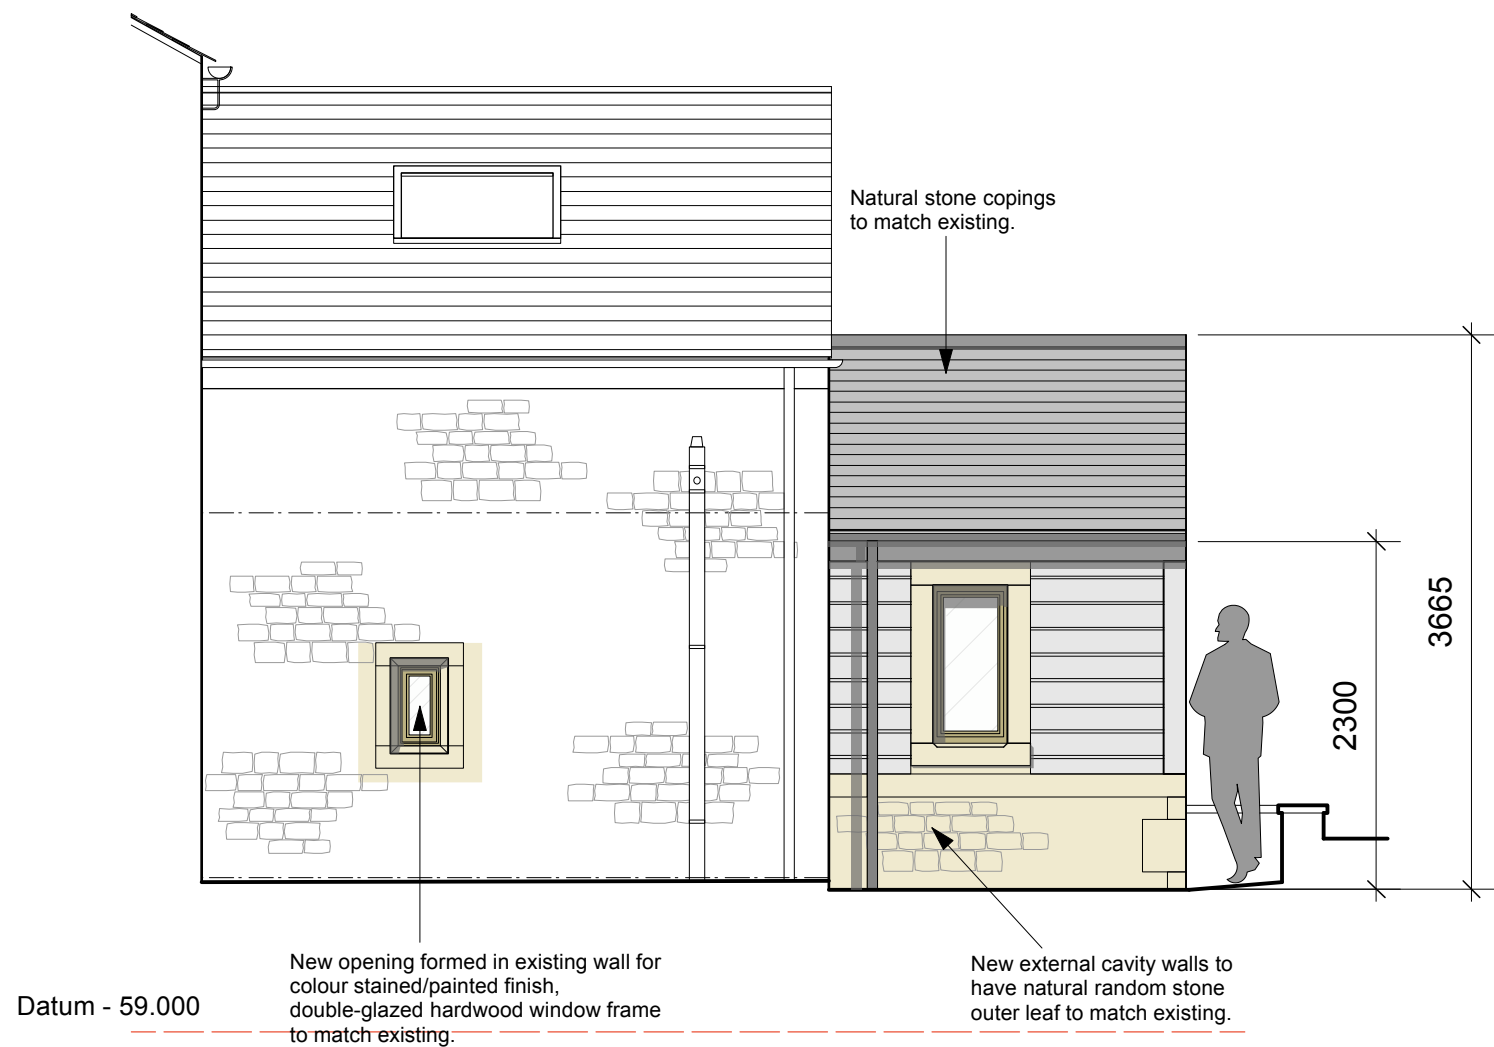

Proposed North Elevation

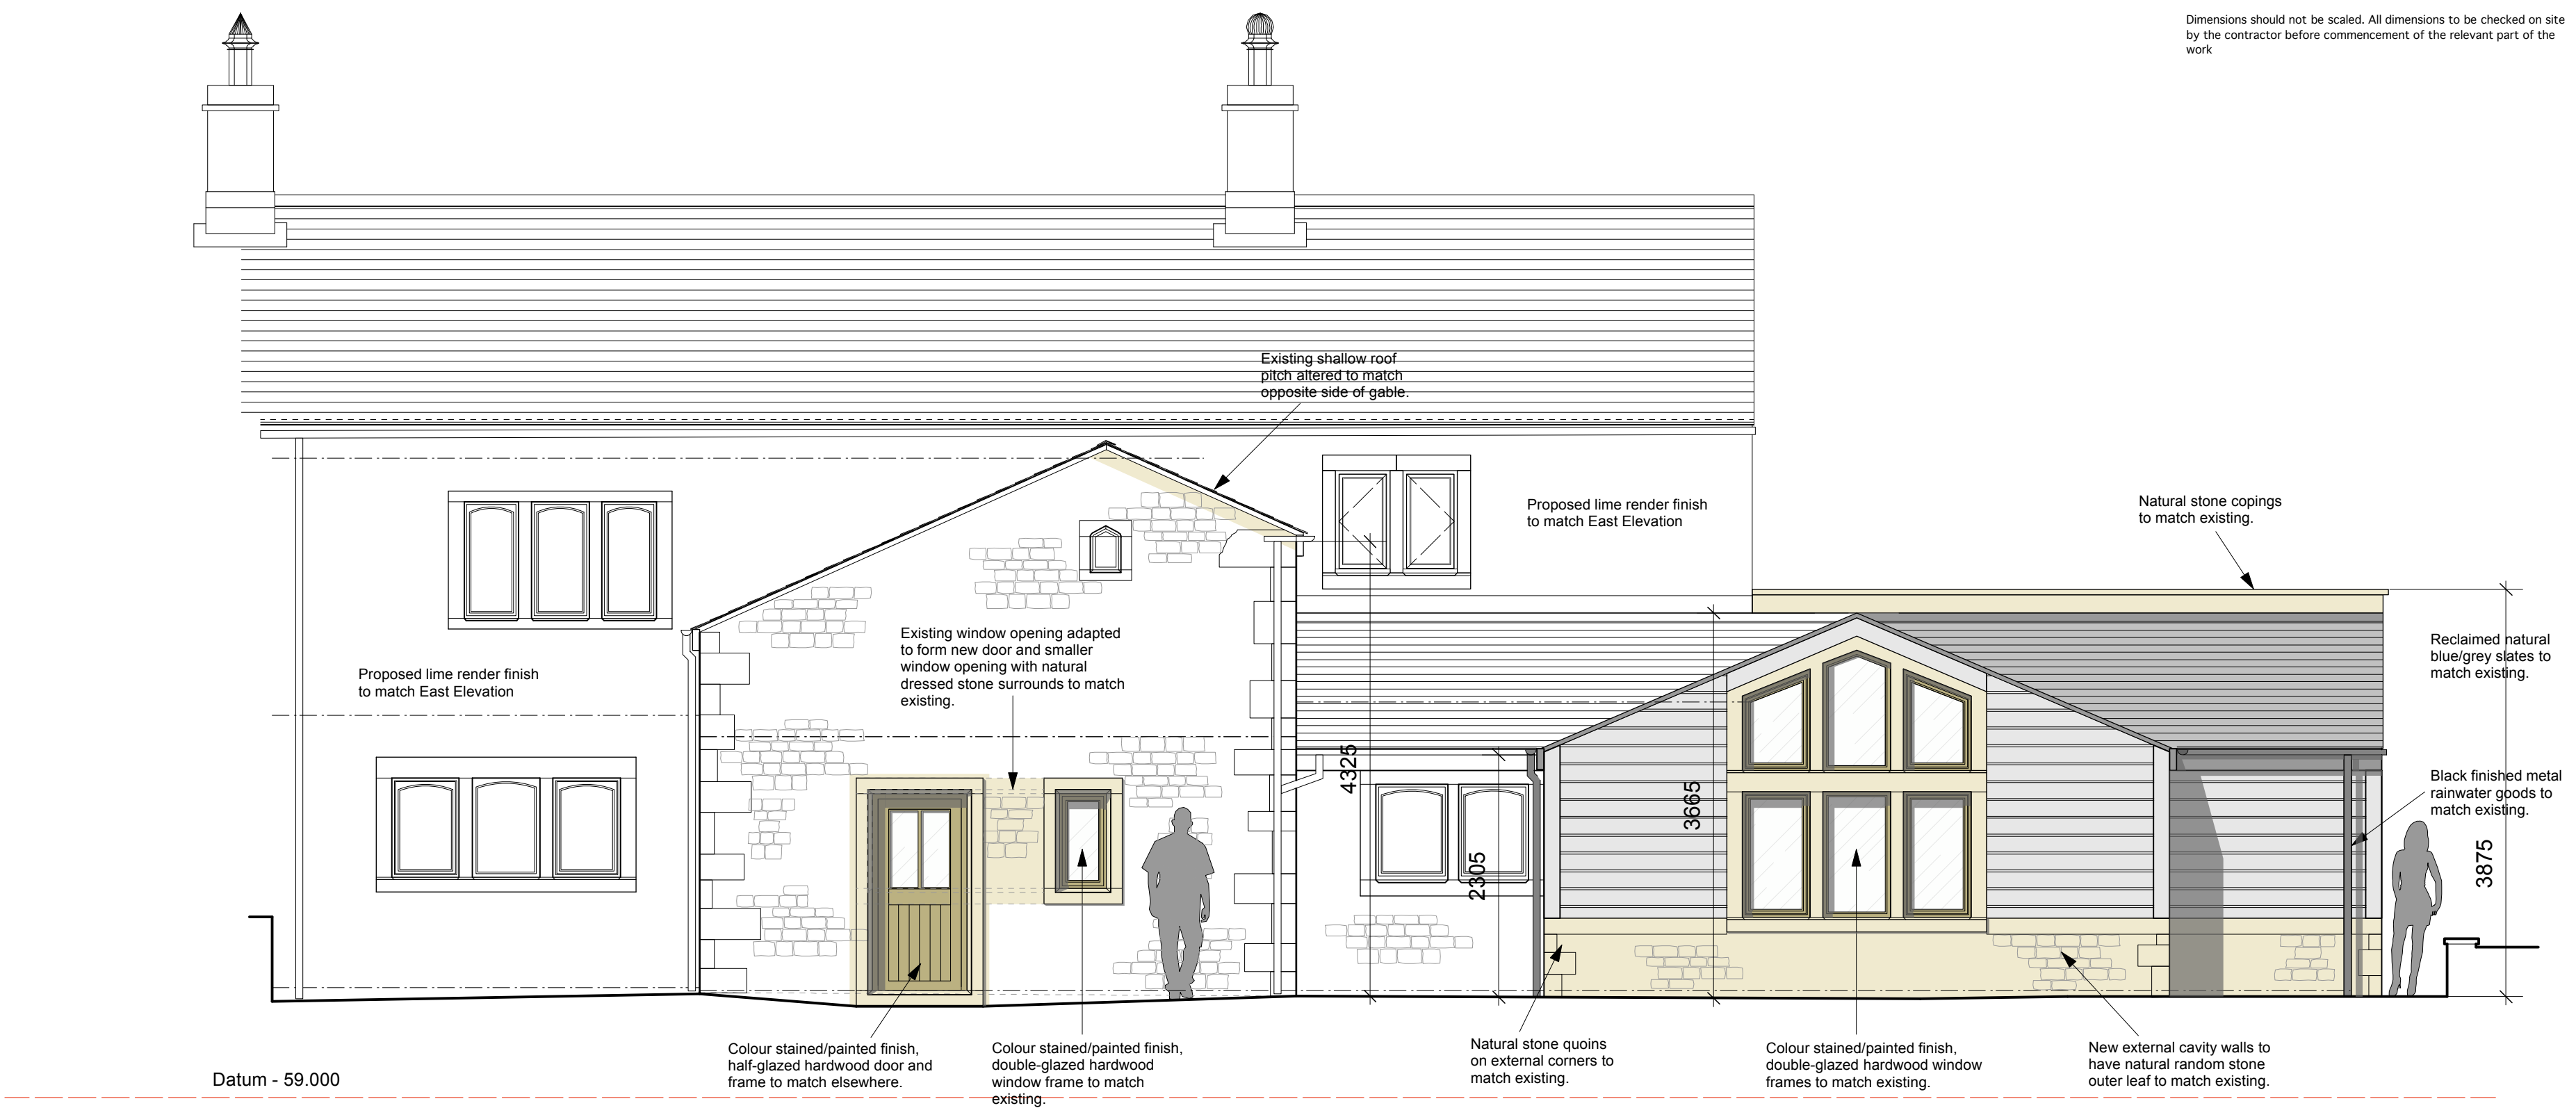

Proposed West Elevation

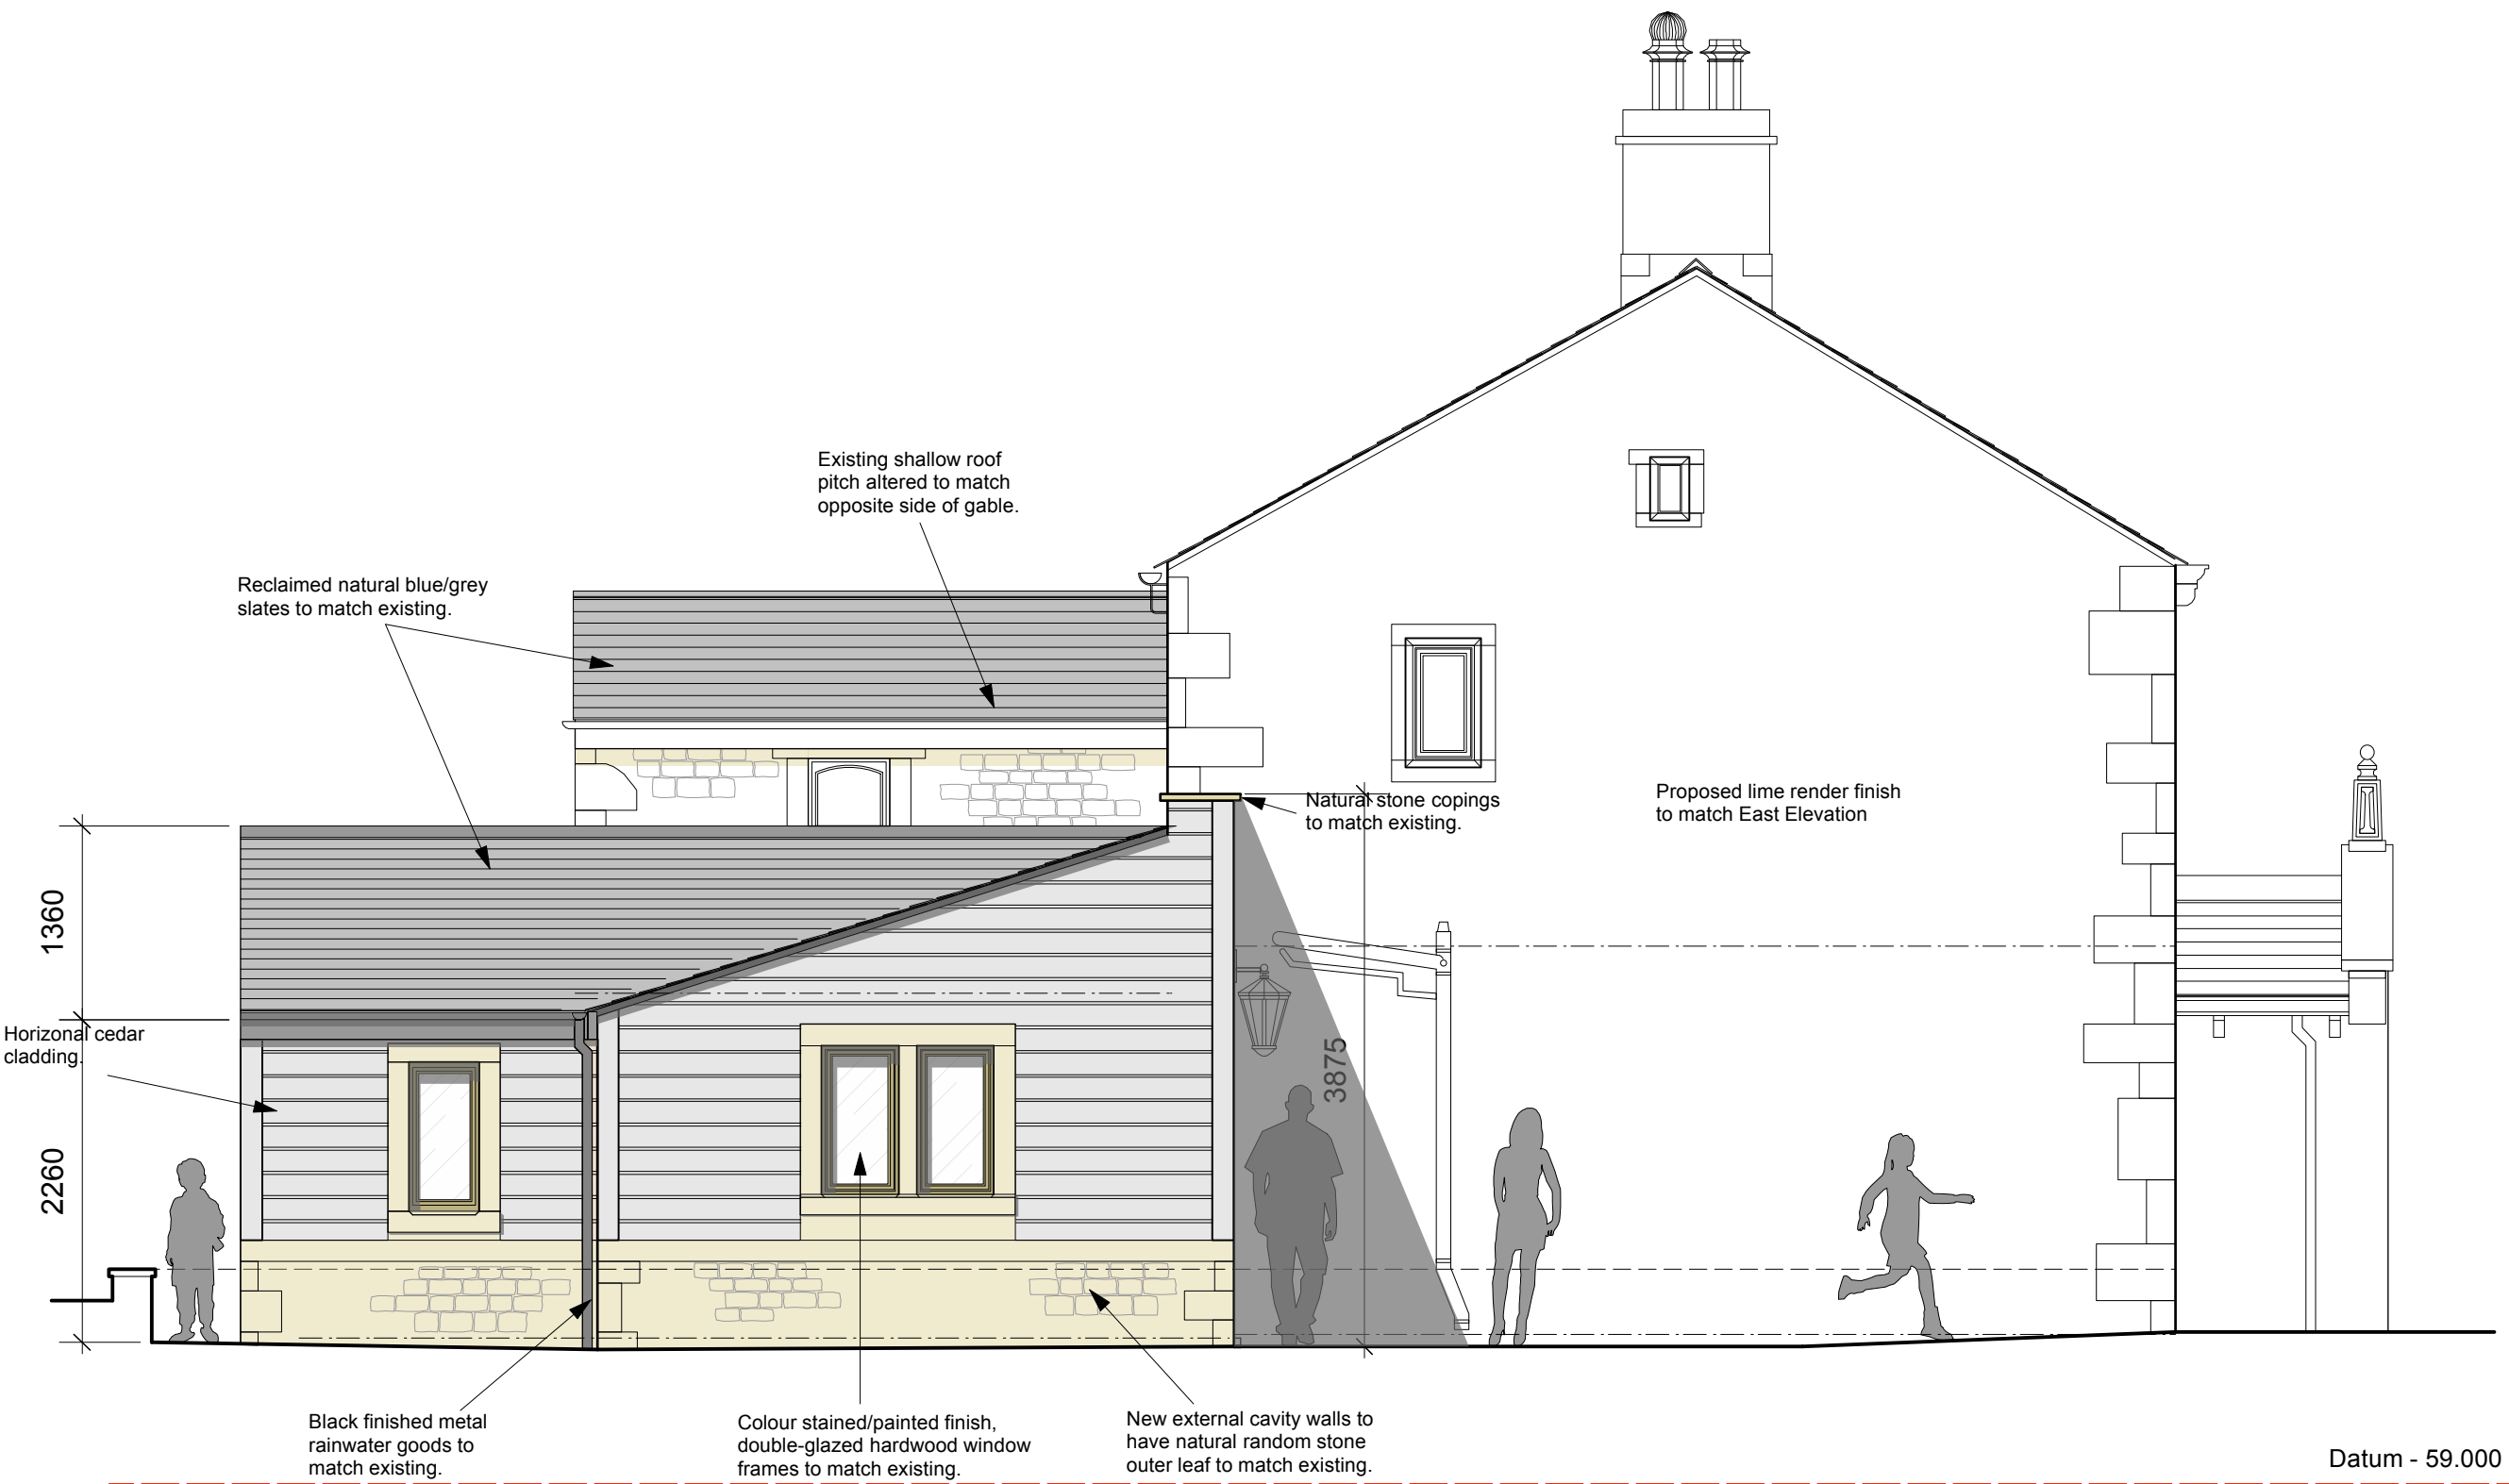

Proposed South Elevation



Proposed East Elevation

Edisford Hall Farmhouse
Great Mitton

Proposed Elevations

Drwg. No.: 1826.P.002 Rev.: K

Date: Dec '11 Scale: 1:50@A1

IWA Architects

Rev	Date	Description
G	18.02.13	Redrawn to amended layout further to Conservation Officer's comments.
H	21.02.13	Amended subsequent to client meeting on 21.02.13
J	05.03.13	Minor amendments to suit client's comments.
K	25.03.13	Note about Lime Render finish to elevations and dimensions added.

Waterloo Mill, Waterloo Road, Clitheroe, Lancashire, BB7 1LR.
t: +44 (0) 1200 422487
f: +44 (0) 1200 458278
e: admin@iwaarchitects.co.uk
w: www.iwaarchitects.co.uk