





This drawing is the property of IWA Architects. Copyright is reserved by them and the drawing is issued on condition that it is not copied either wholly or in part without the consent in writing of IWA Architects.

Dimensions should not be scaled. All dimensions to be checked on site by the contractor before commencement of the relevant part of the work.

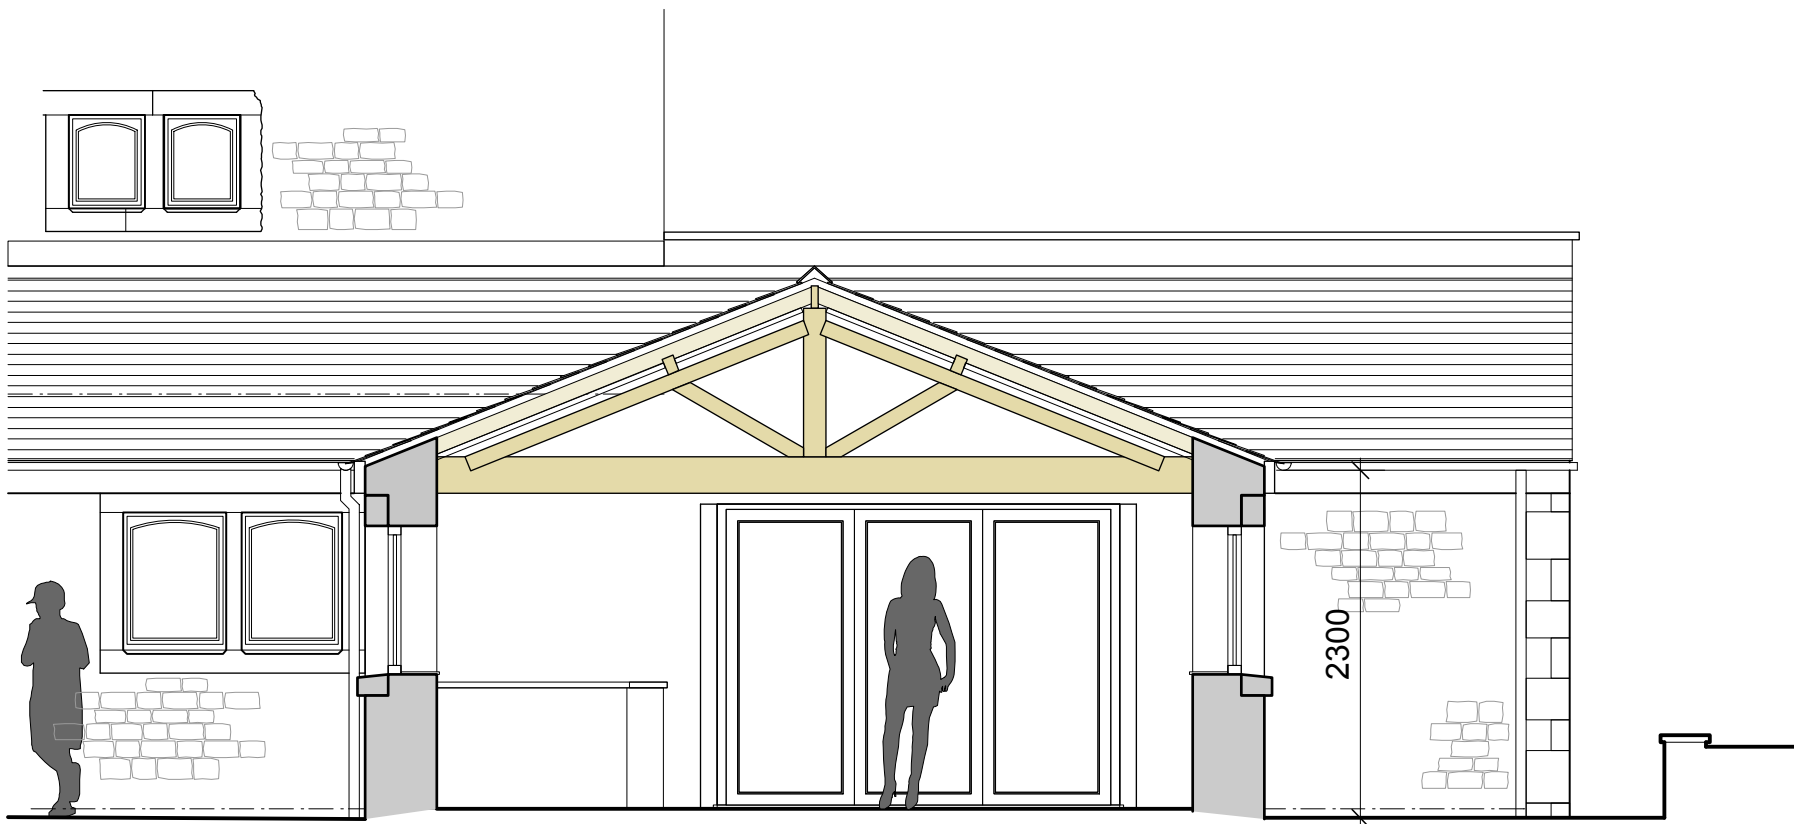


Datum - 59.000


Proposed Section A-A

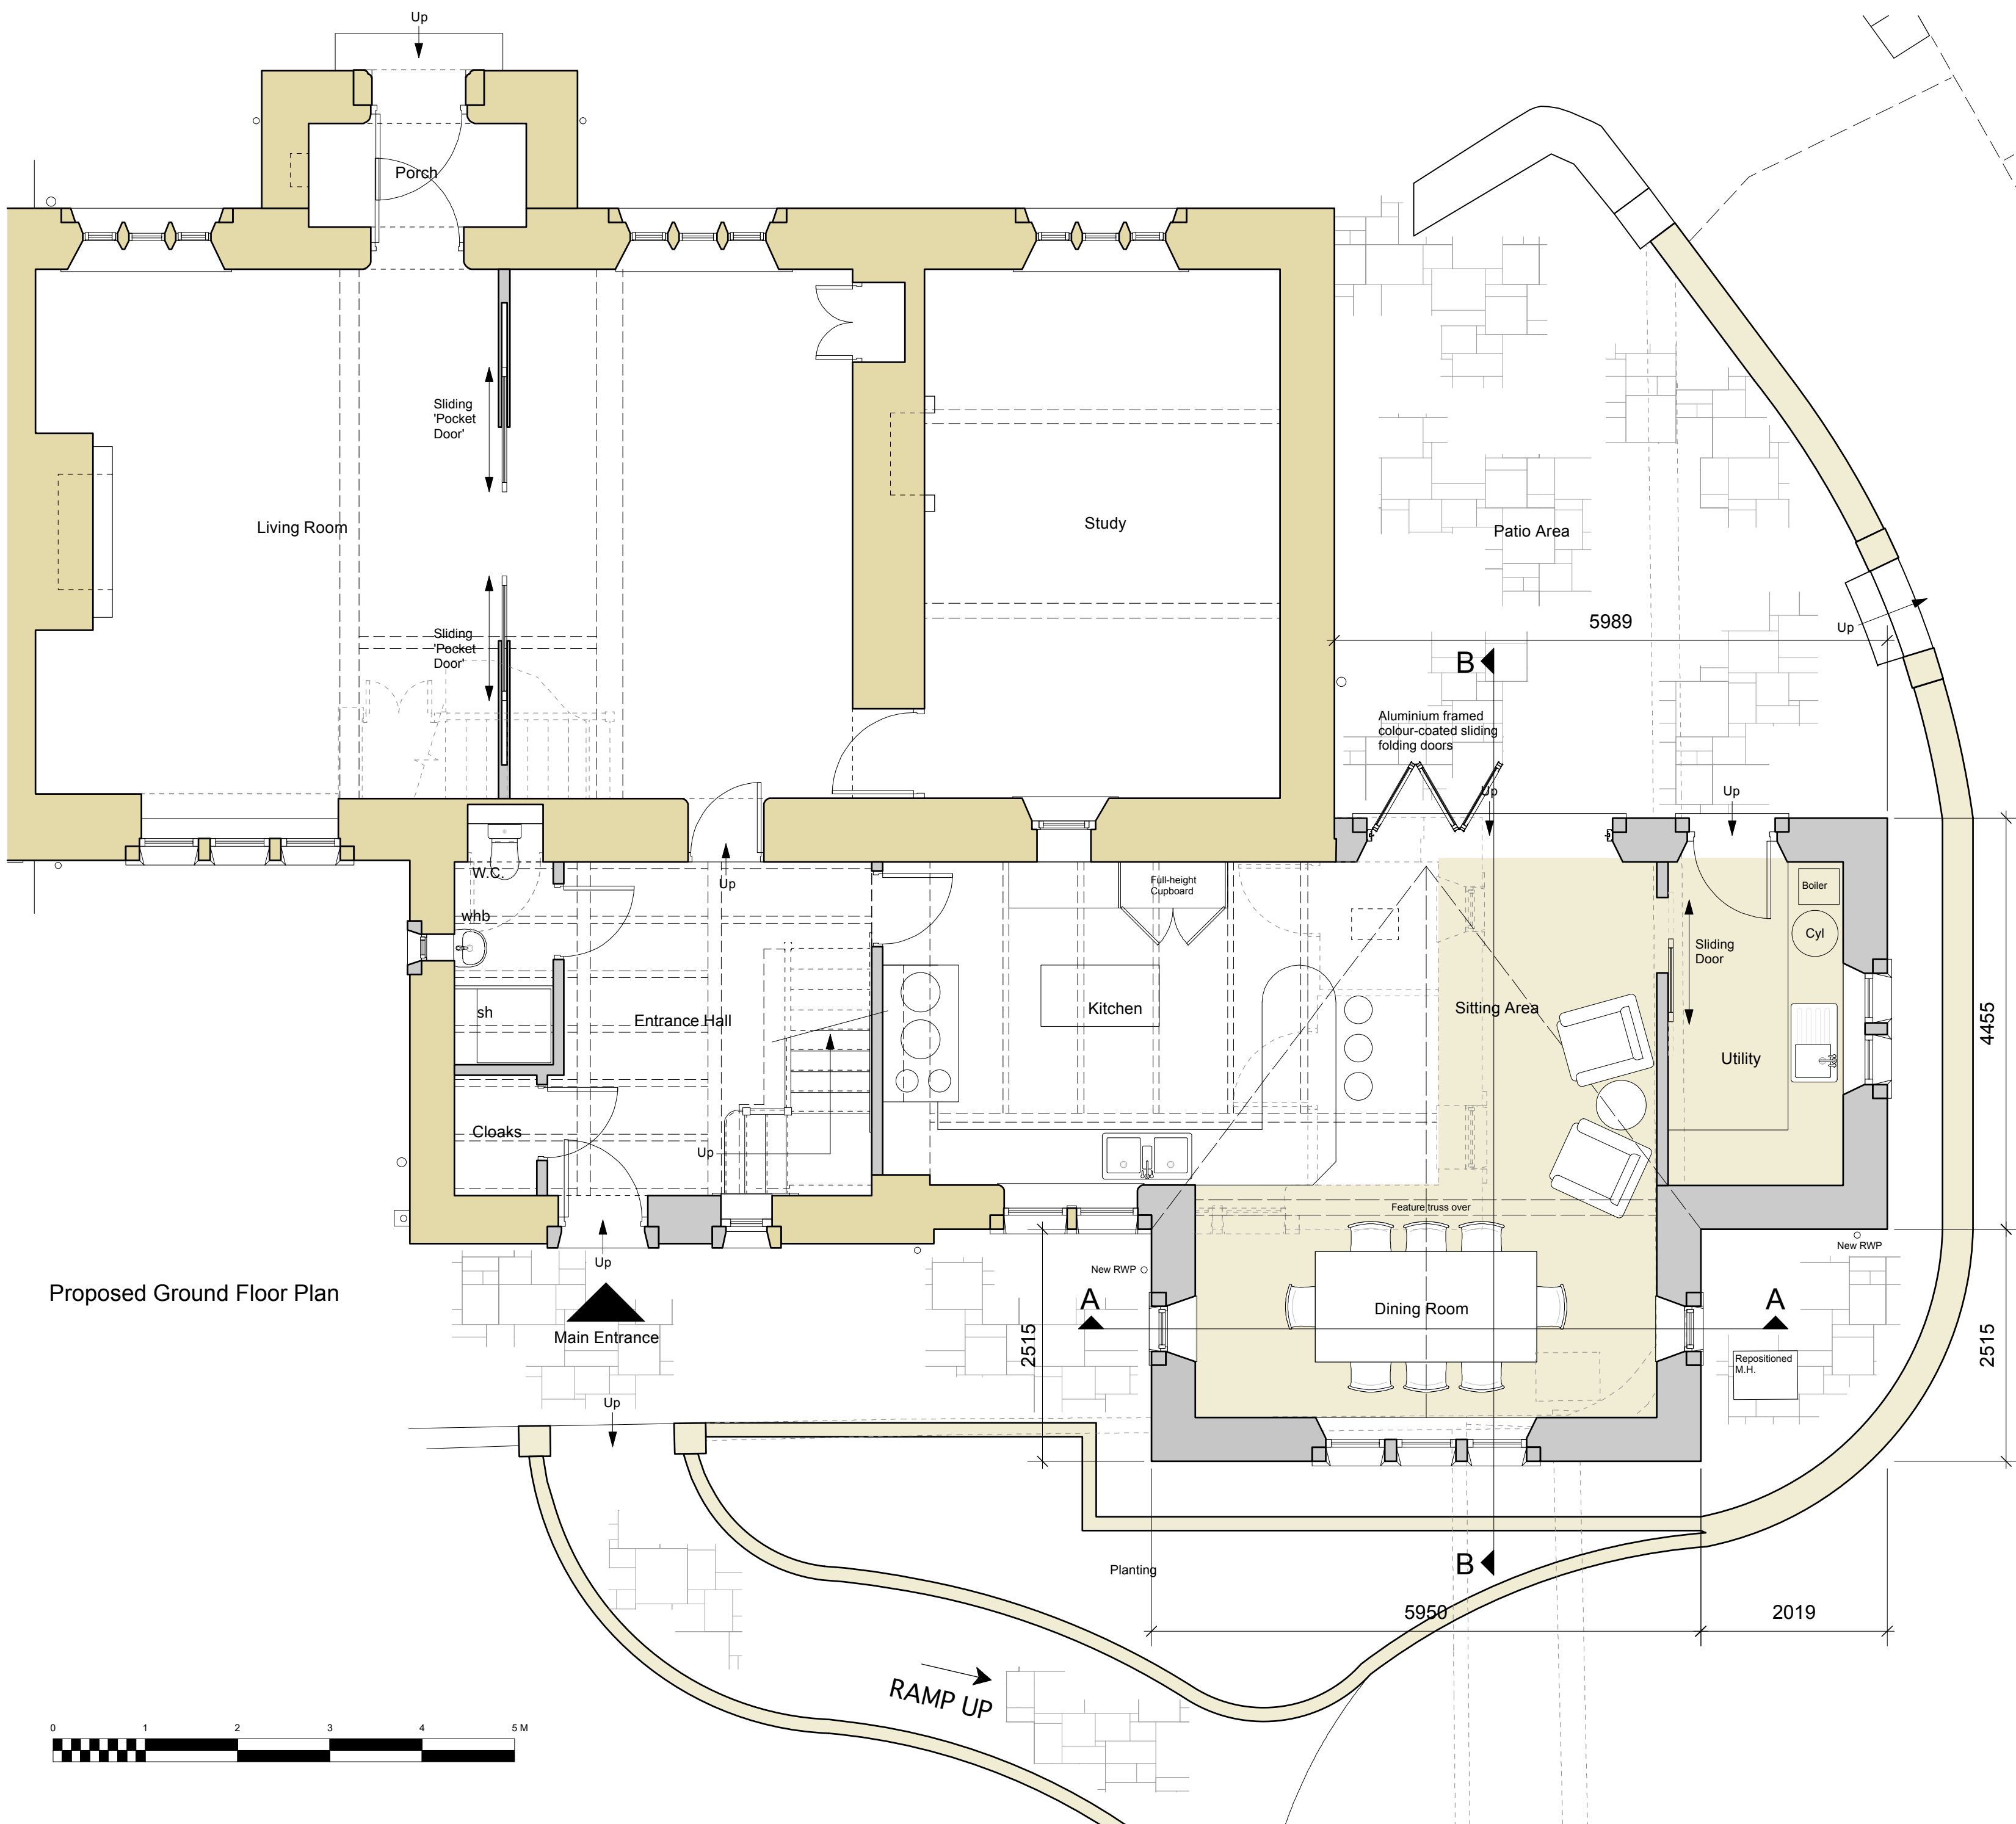

Proposed Ground Floor Plan

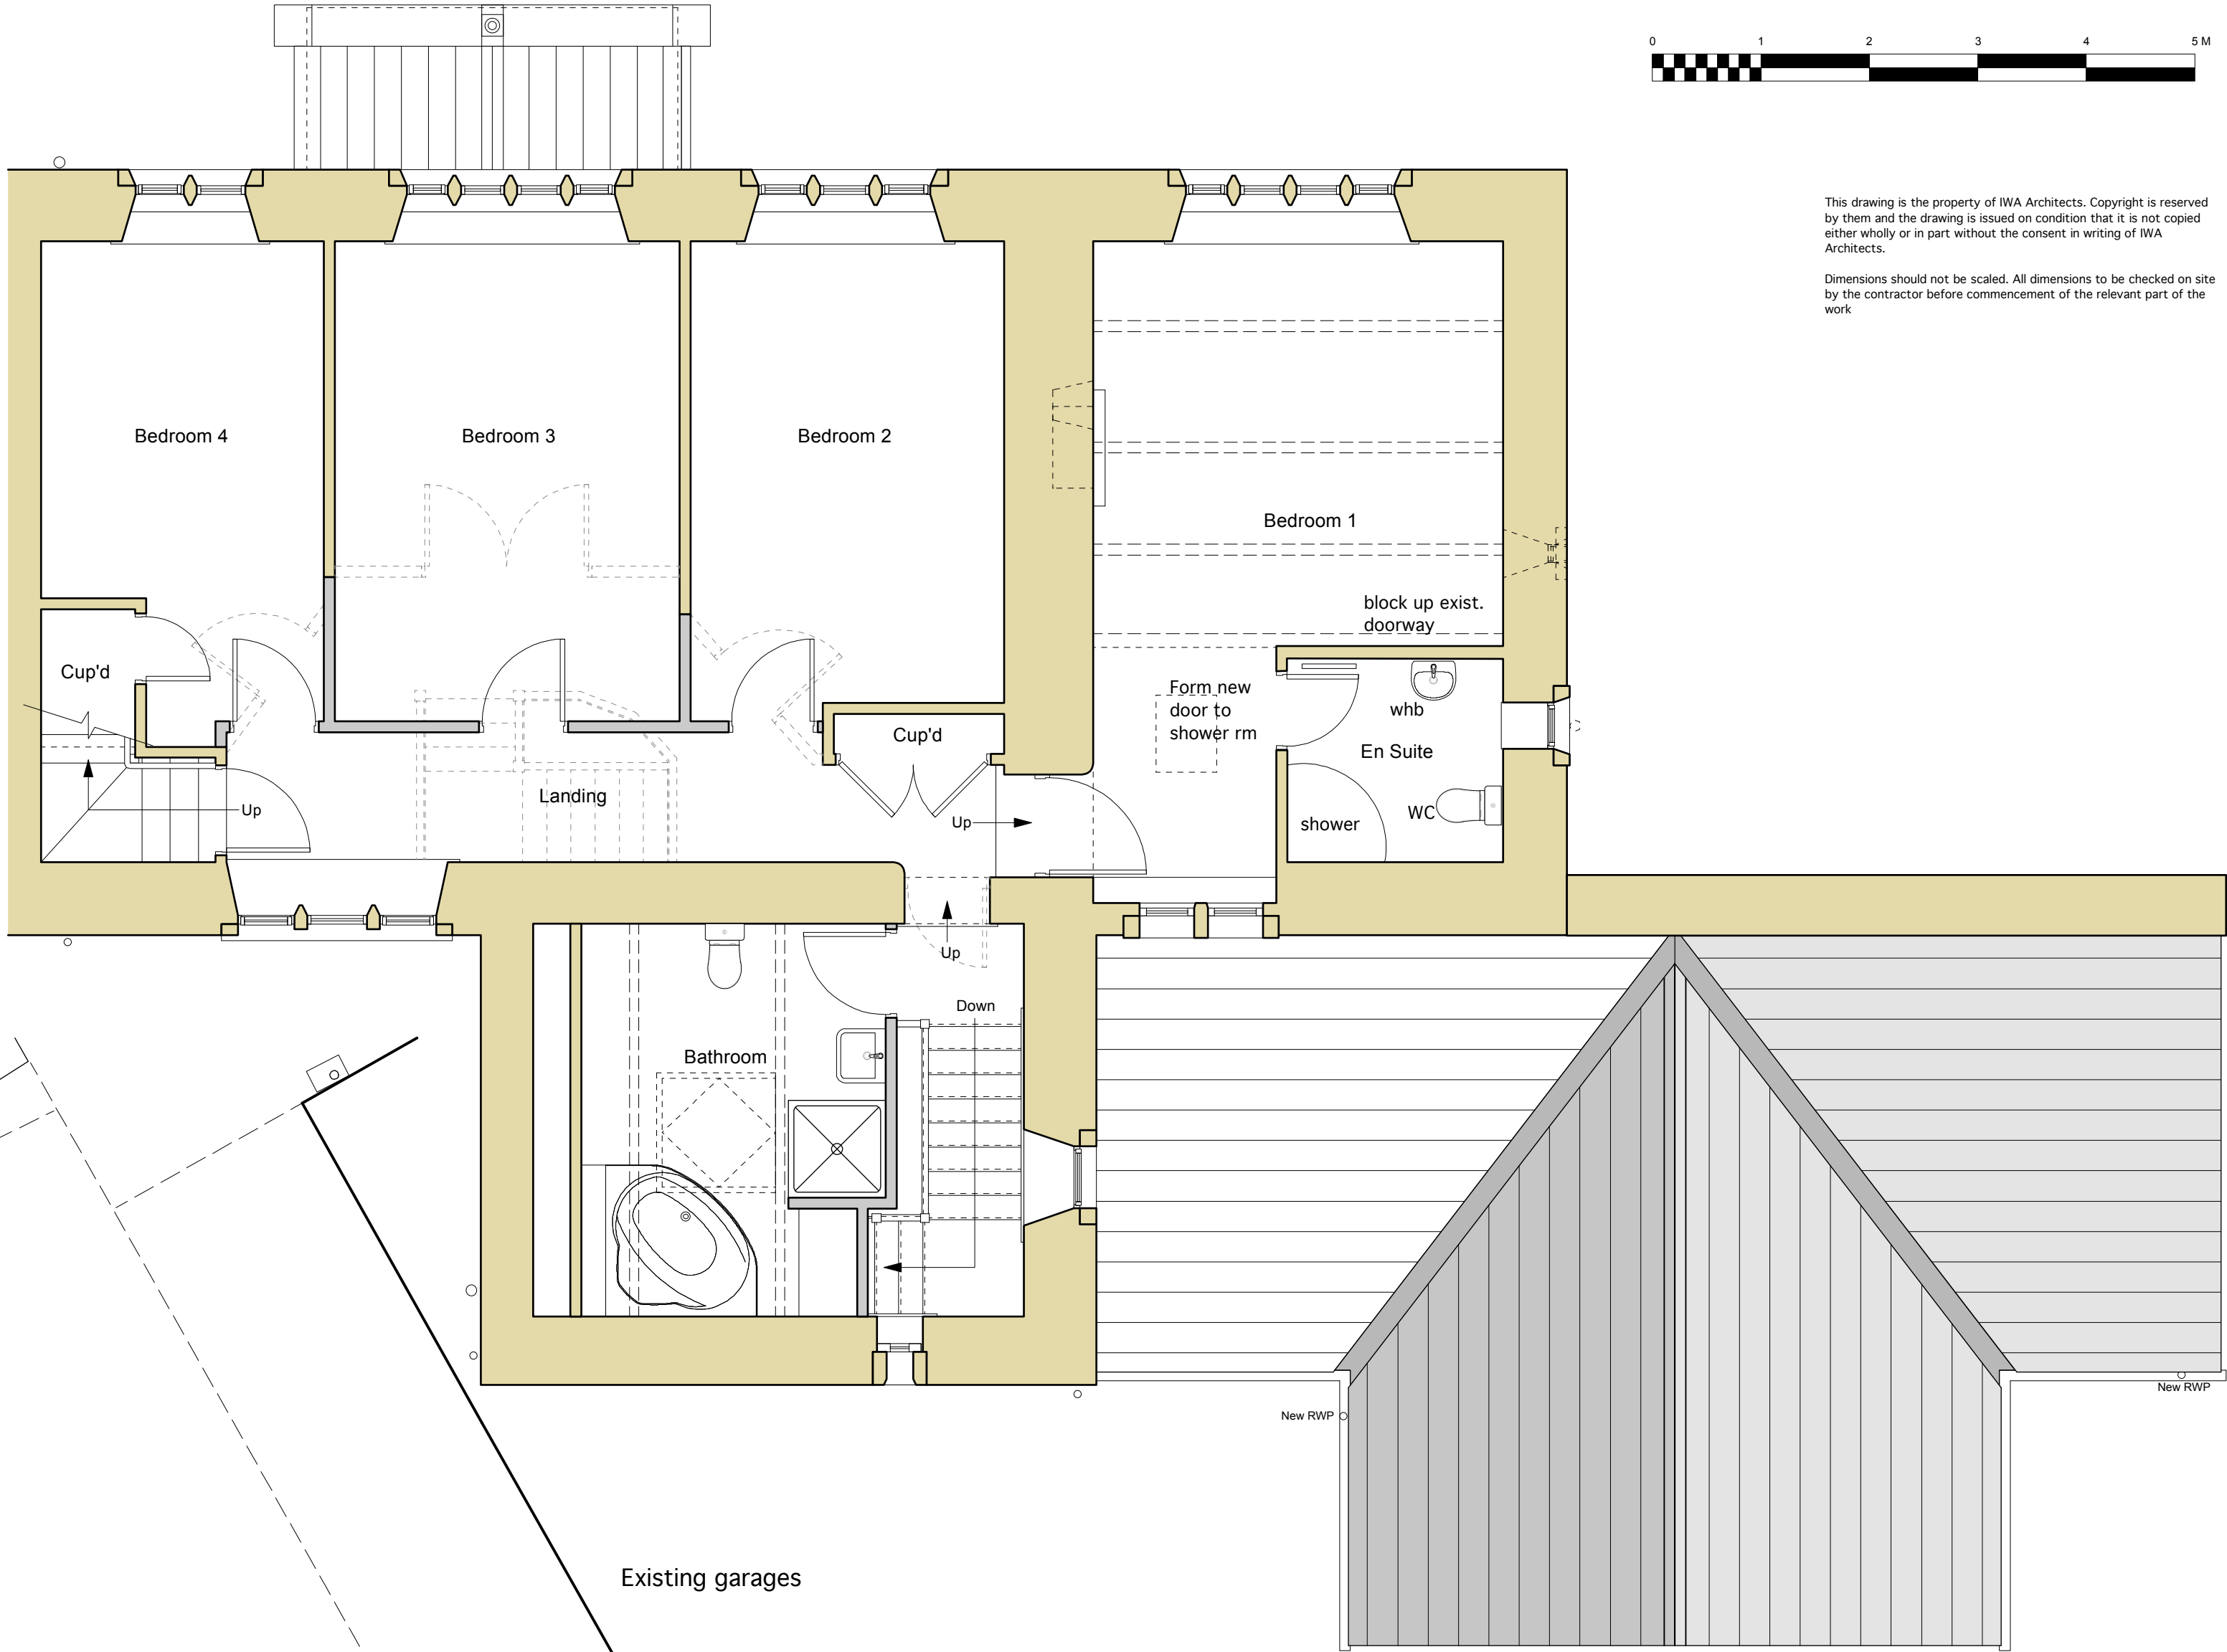

Proposed First Floor Plan

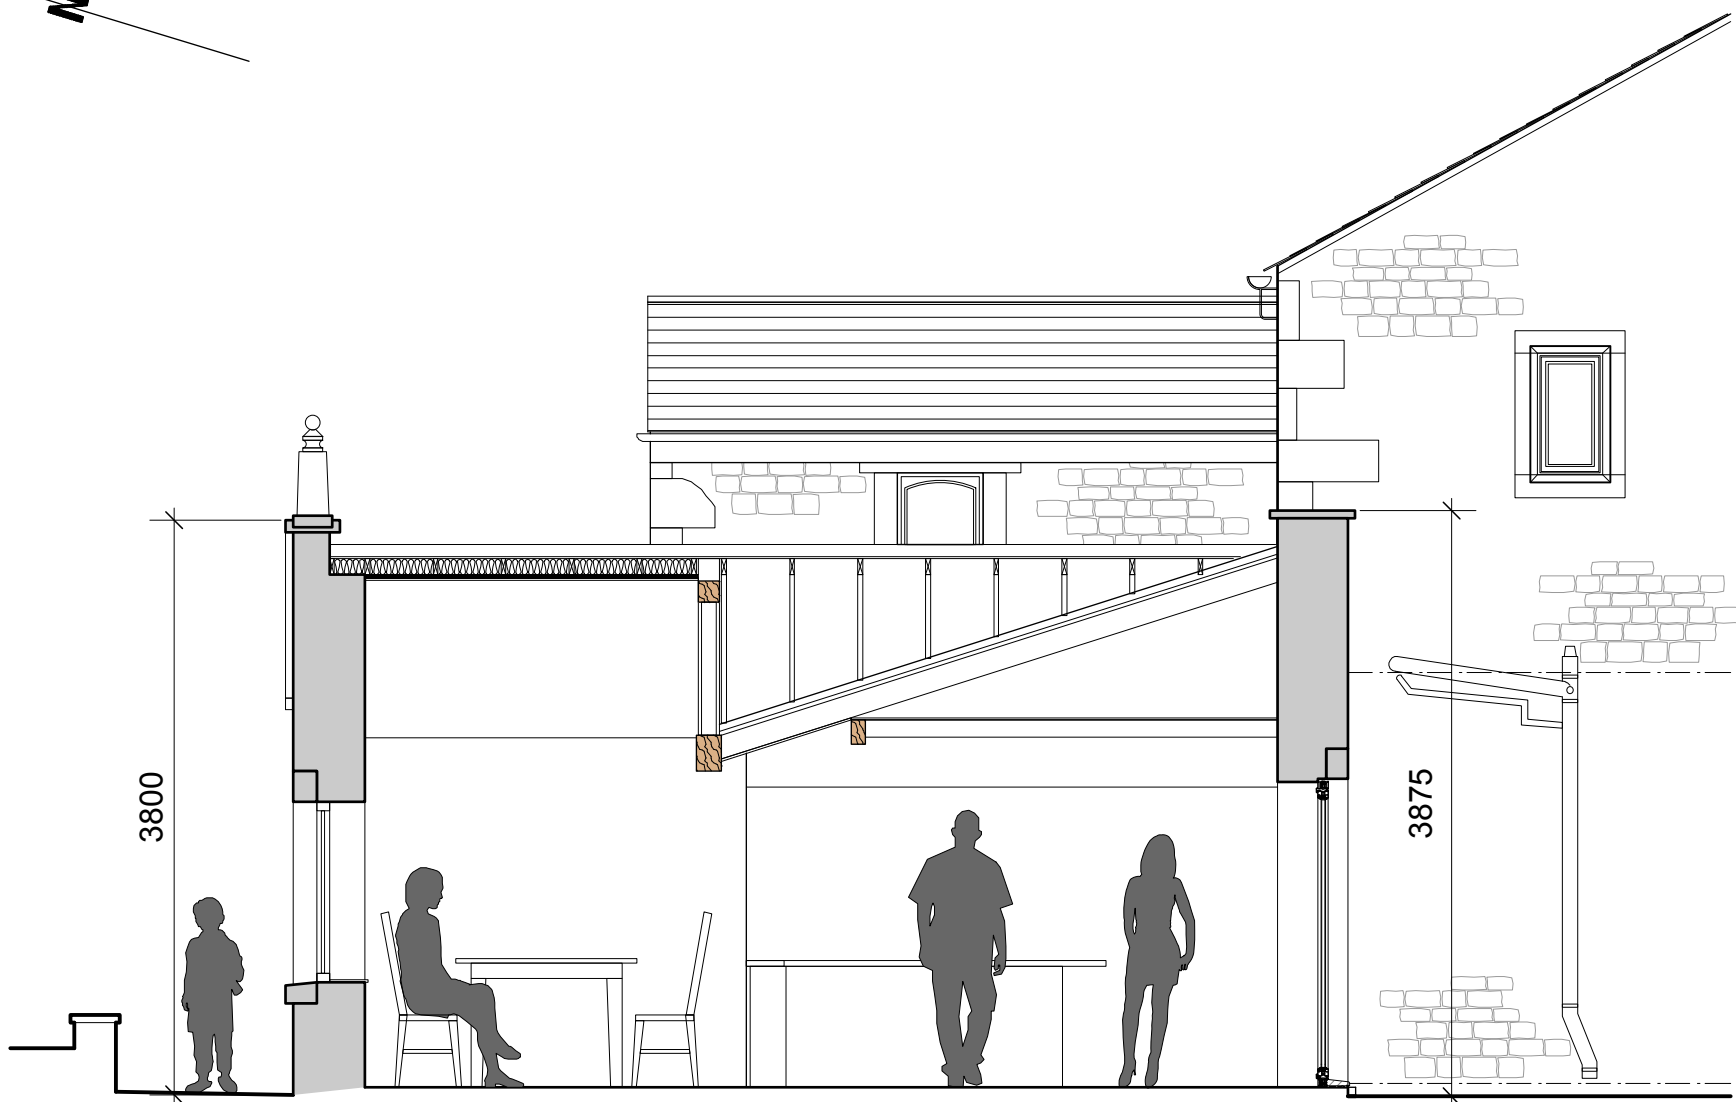

Datum - 59.000

Proposed Section B-B

Rev	Date	Description
G	15.02.13	Redrawn to amended layout further to Conservation Officer's comments.
H	21.02.13	Amended subsequent to client meeting on 21.02.13
J	05.03.13	Minor amendments to suit client's comments.

Edisford Hall Farmhouse
Great Mitten

Proposed Floor Plans and
Sections

Dwg. No.: 1826.P.001

Rev.: J

Date:

Dec '11

Scale:

1:50@A1

IWA Architects

Waterloo Mill, Waterloo Road, Clitheroe, Lancashire, BB7 1LR.

t: +44 (0) 1200 422487
f: +44 (0) 1200 458278
e: admin@iwaarchitects.co.uk
w: www.iwaarchitects.co.uk