



3 2 0 1 3 0 3 7 3 P

AMENDED PLANS RECEIVED
DATE 14 MAY 2013

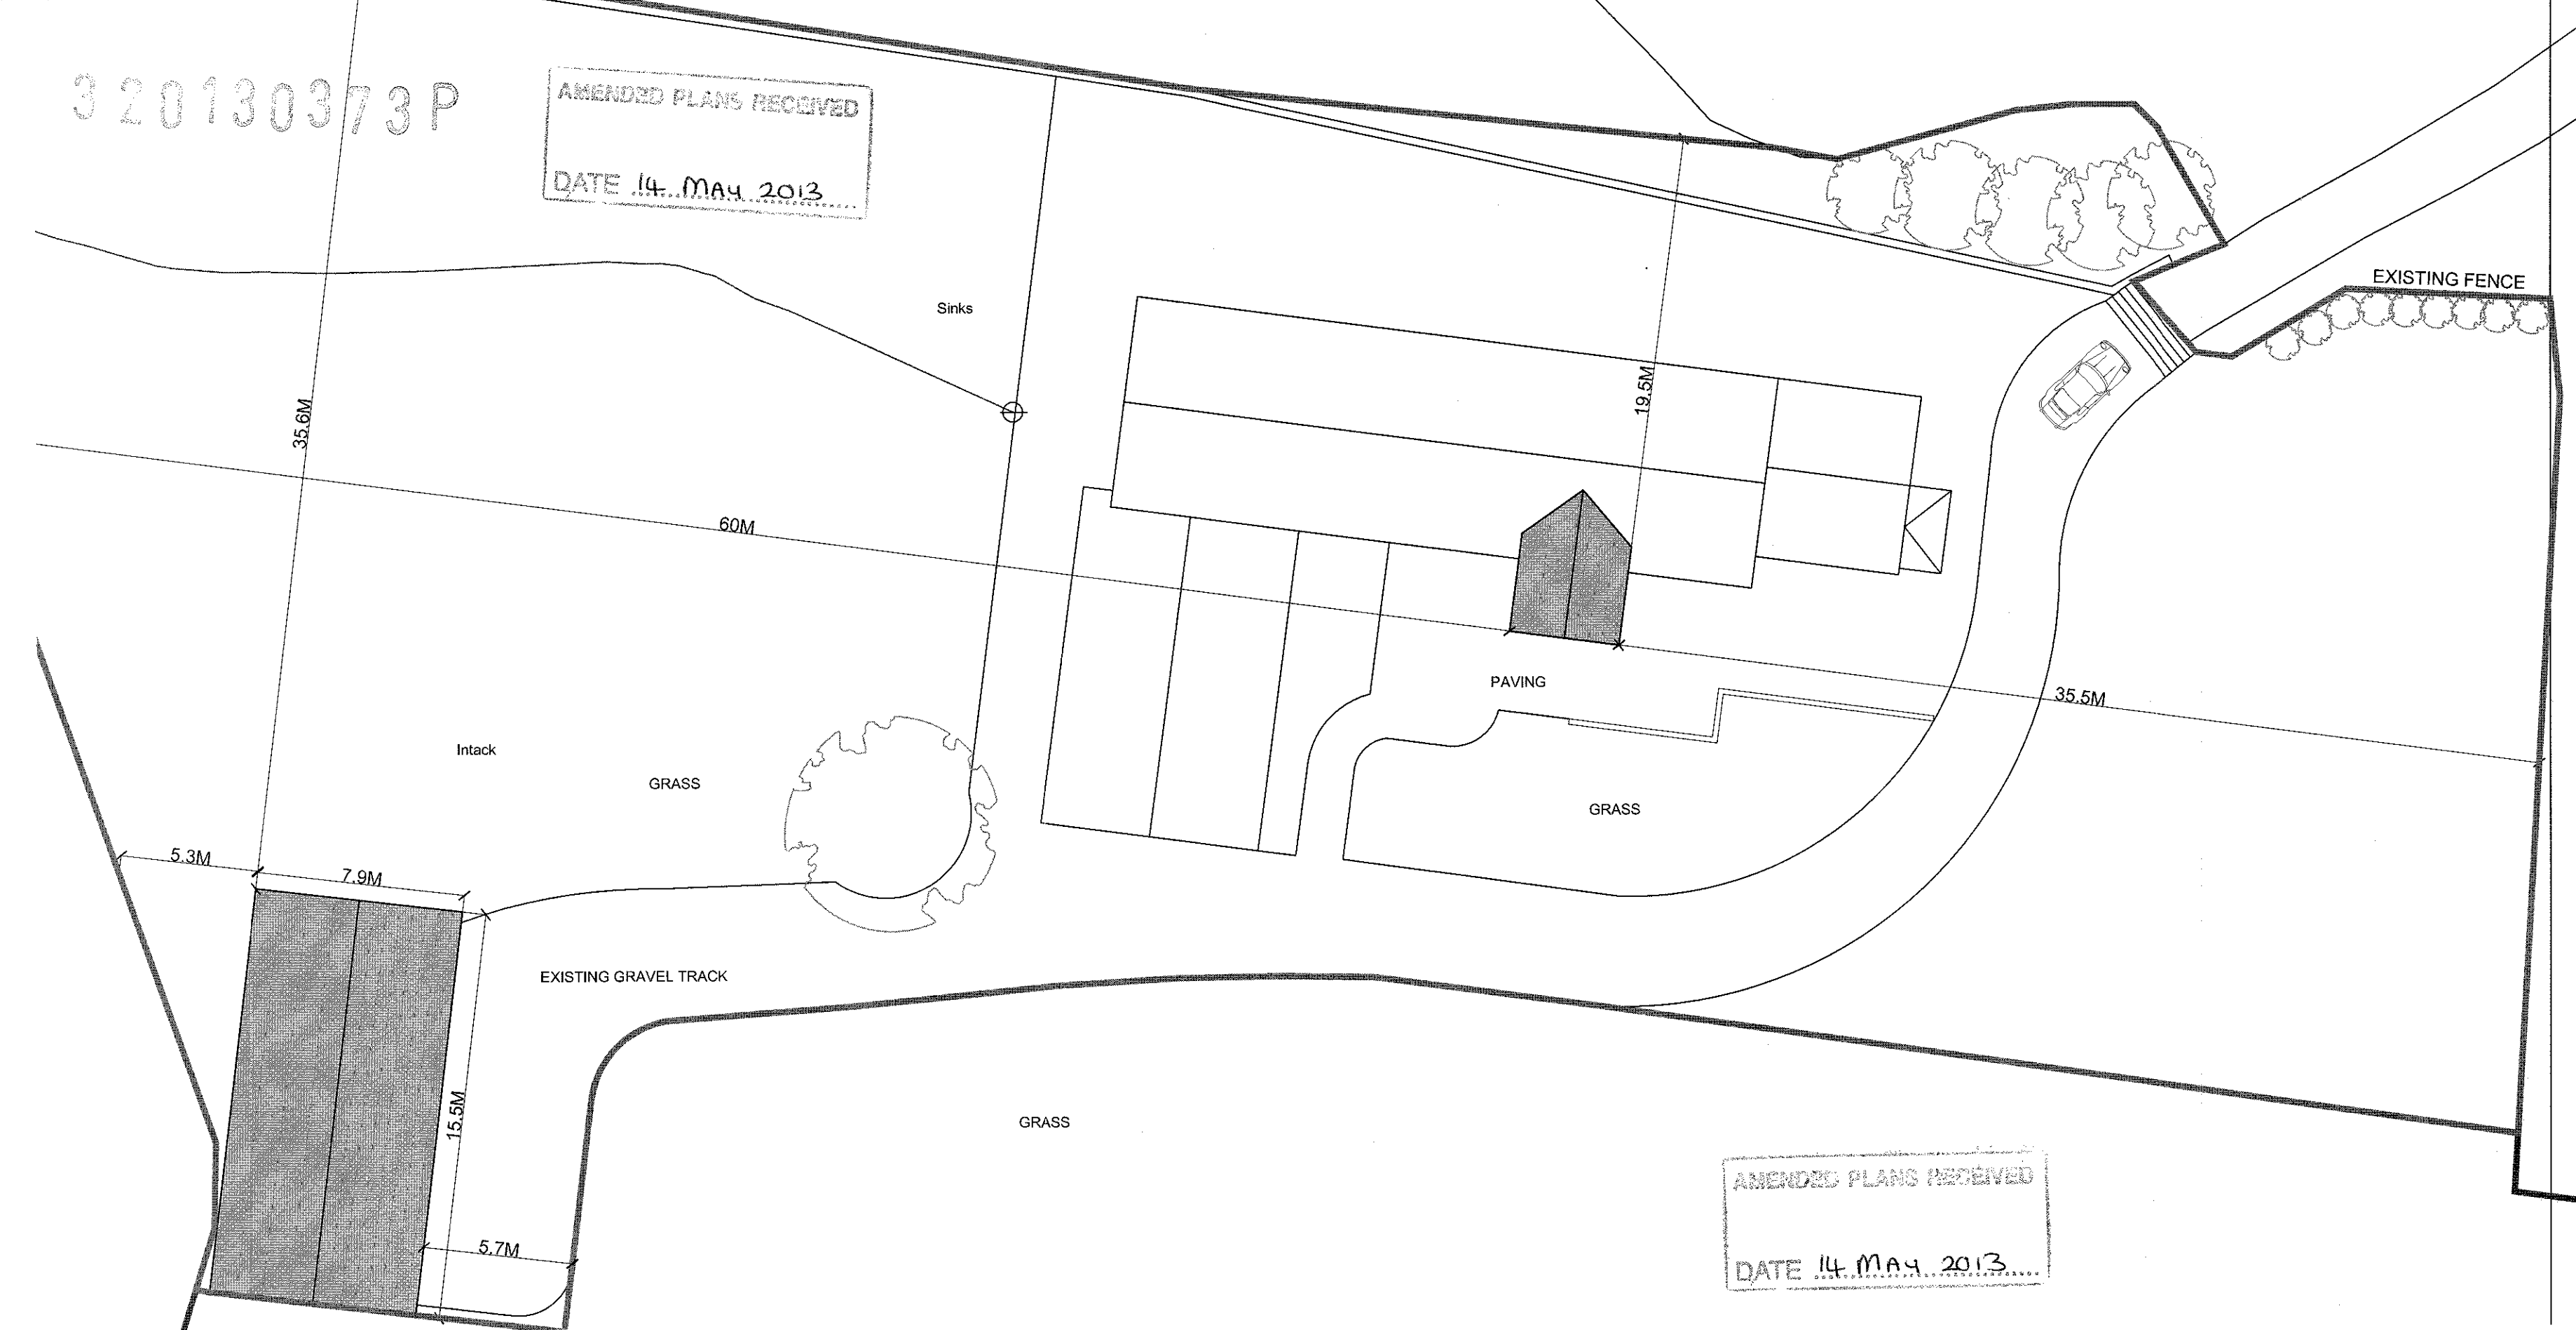


AMENDED PLANS RECEIVED
DATE 14 MAY 2013


EXISTING SITE PLAN scale 1:200

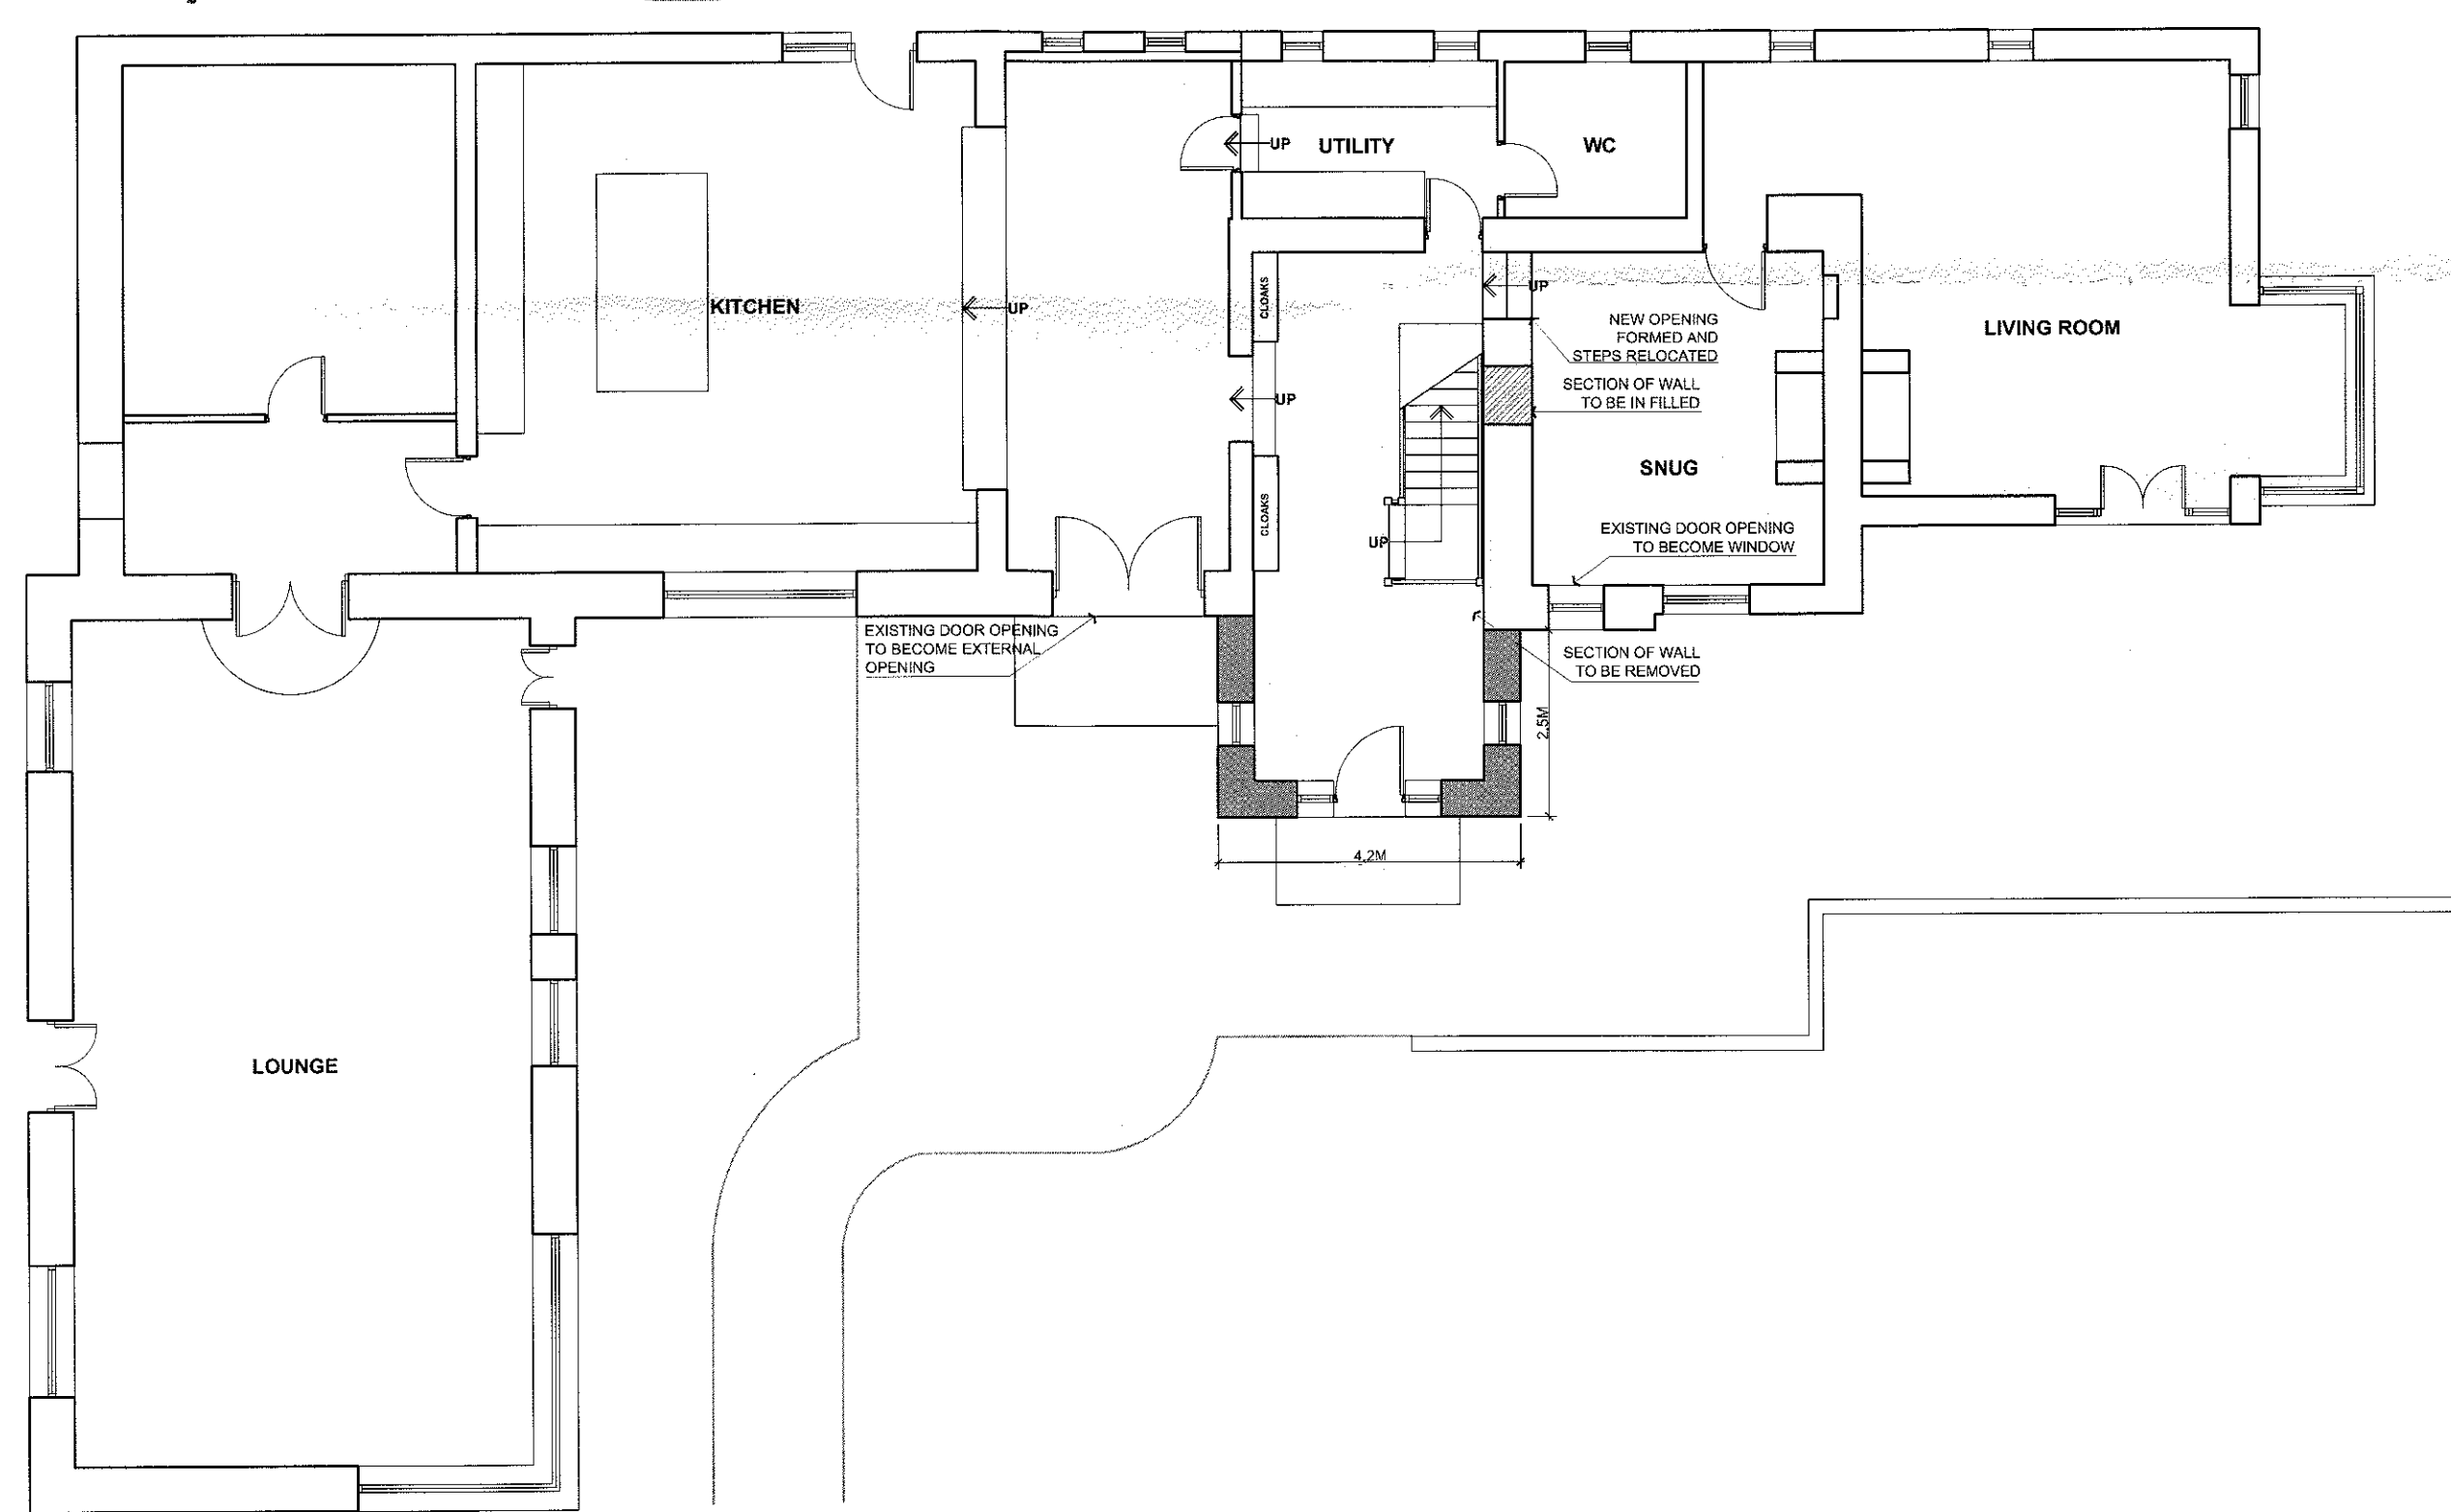


PROPOSED GROUND FLOOR PLAN scale 1:100

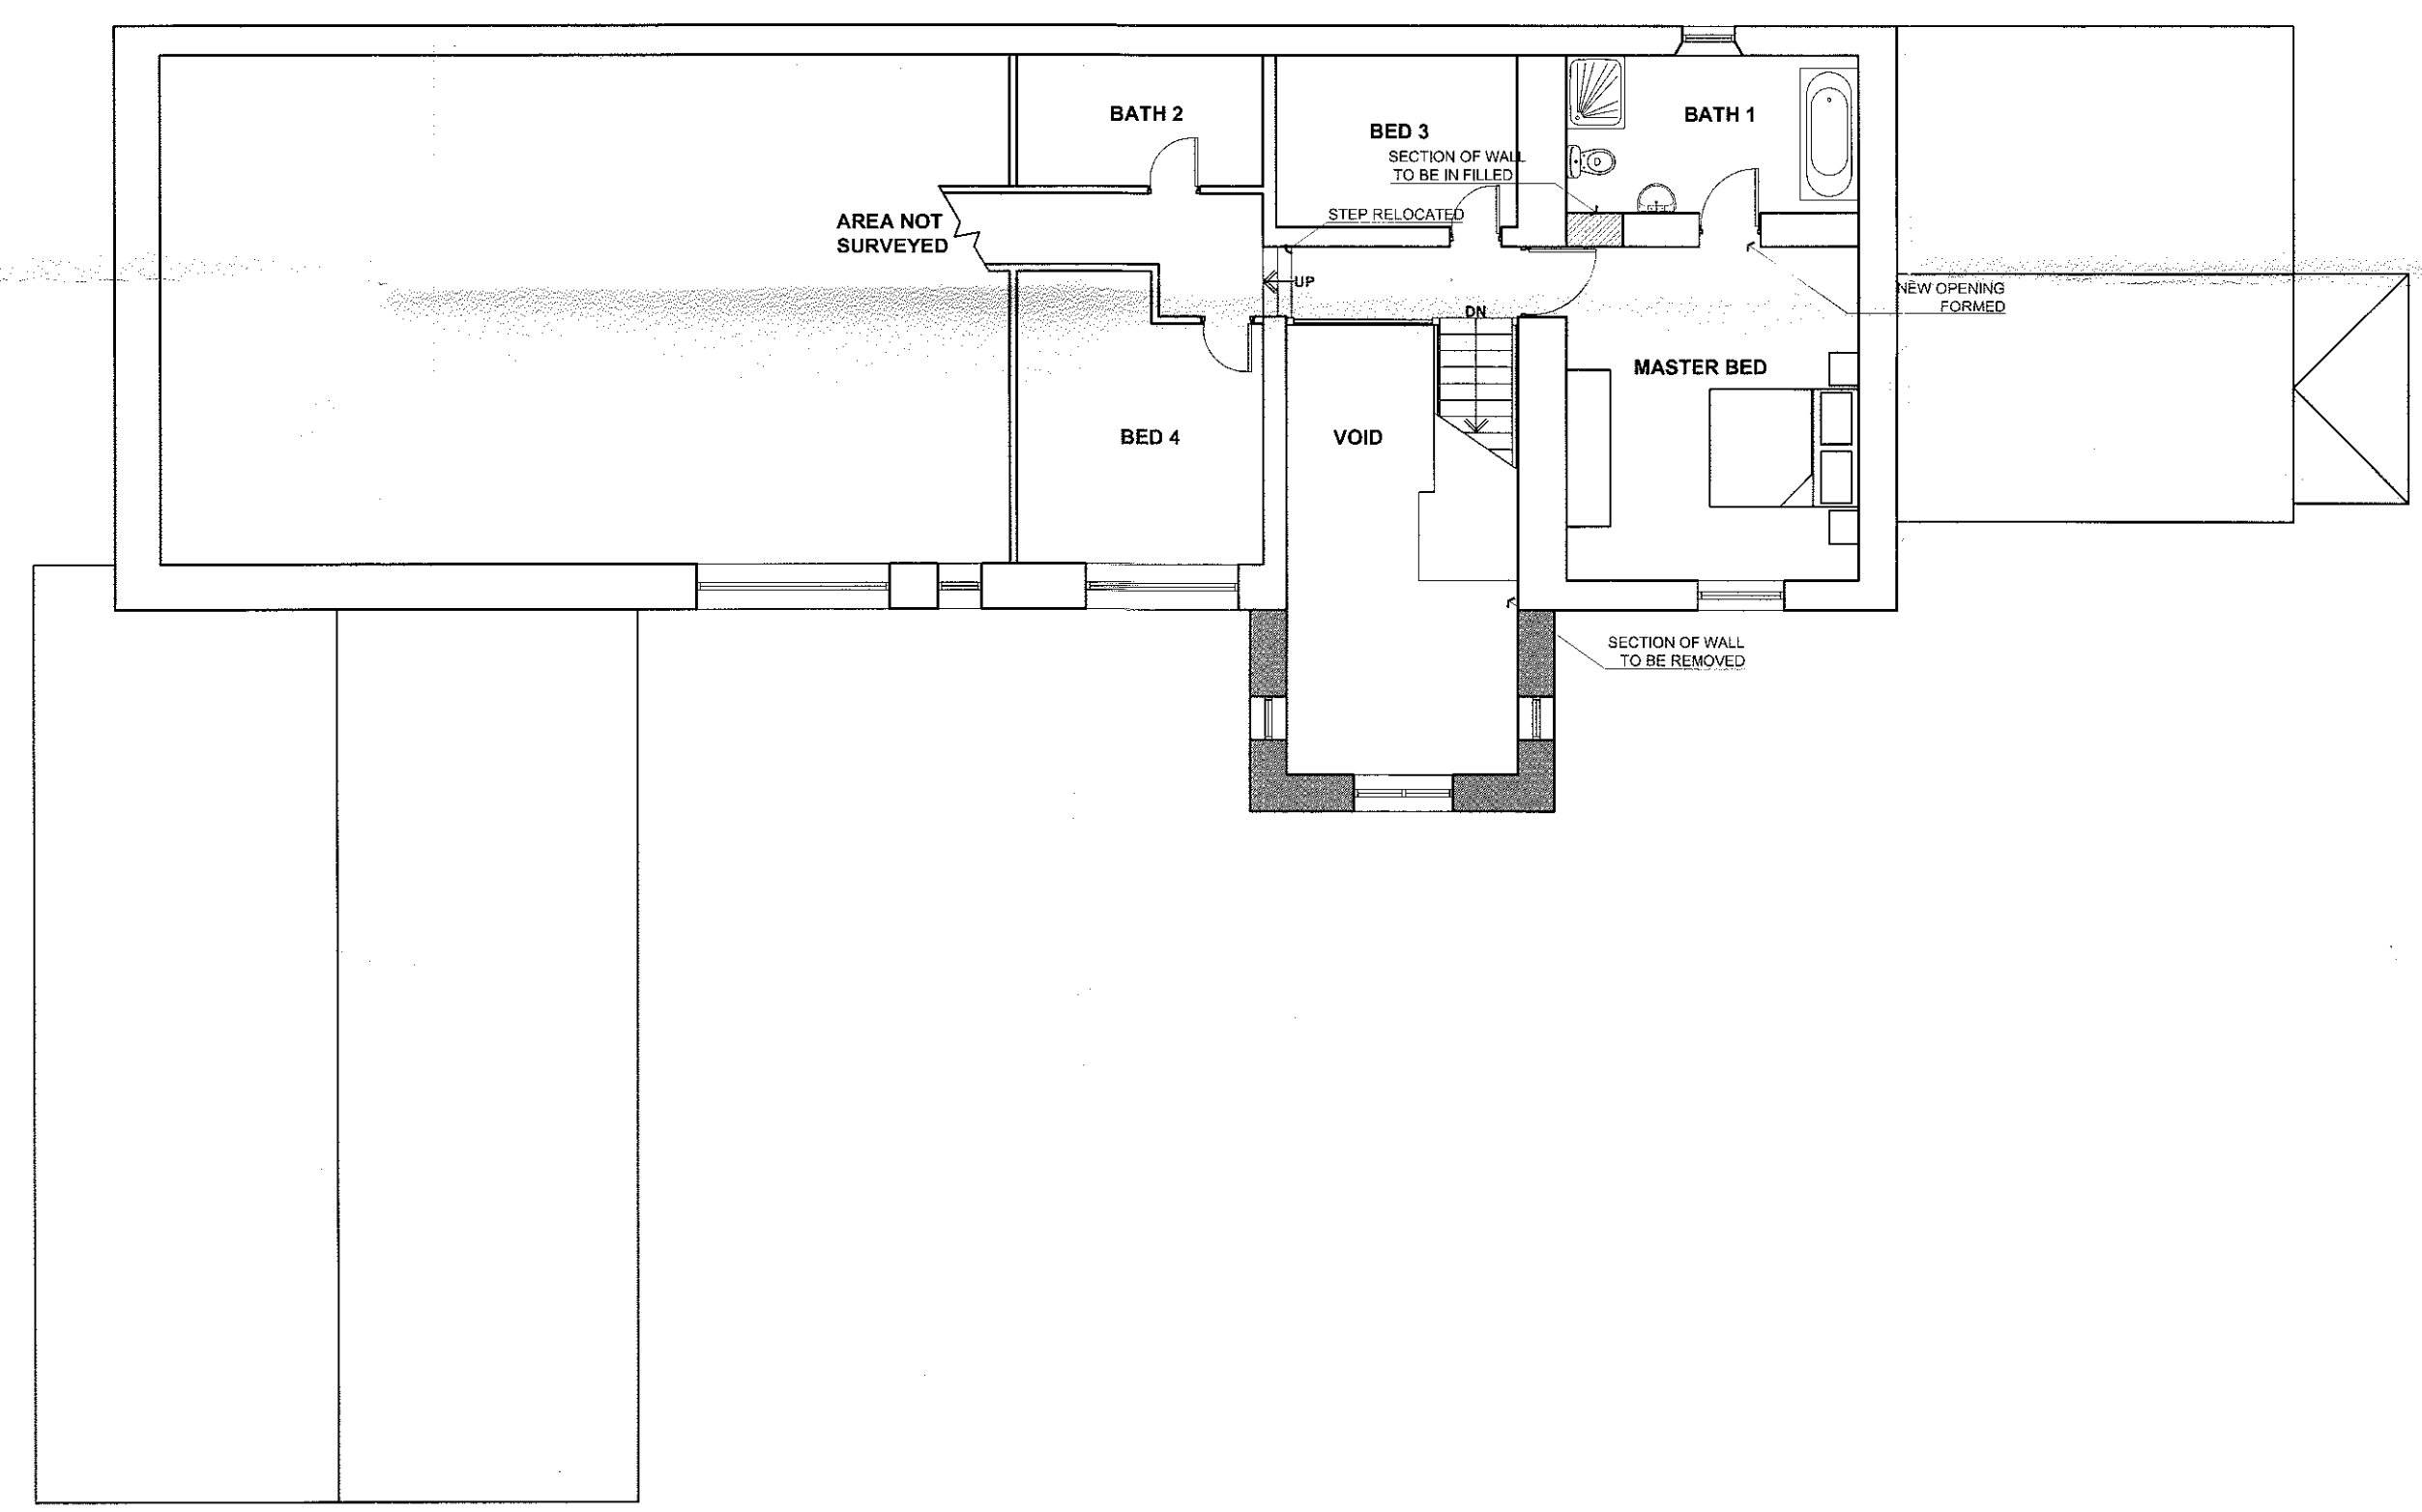


PROPOSED FIRST FLOOR PLAN scale 1:100

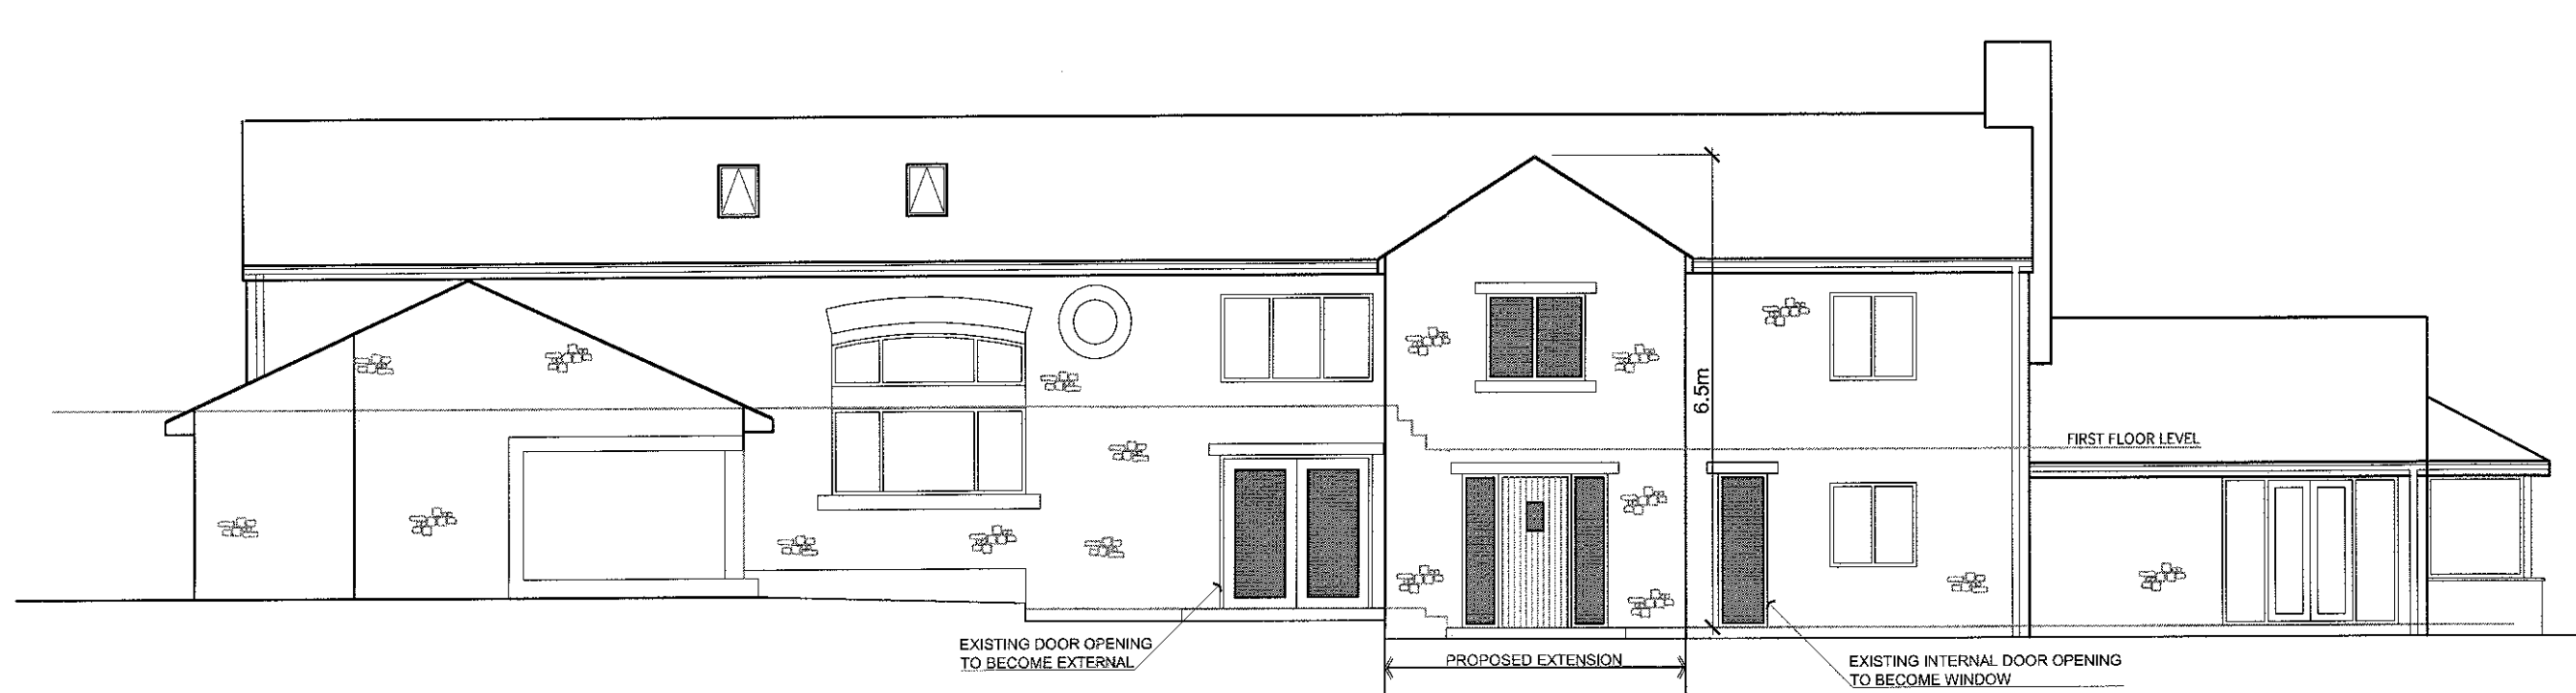

PROPOSED SOUTH ELEVATION scale 1:100

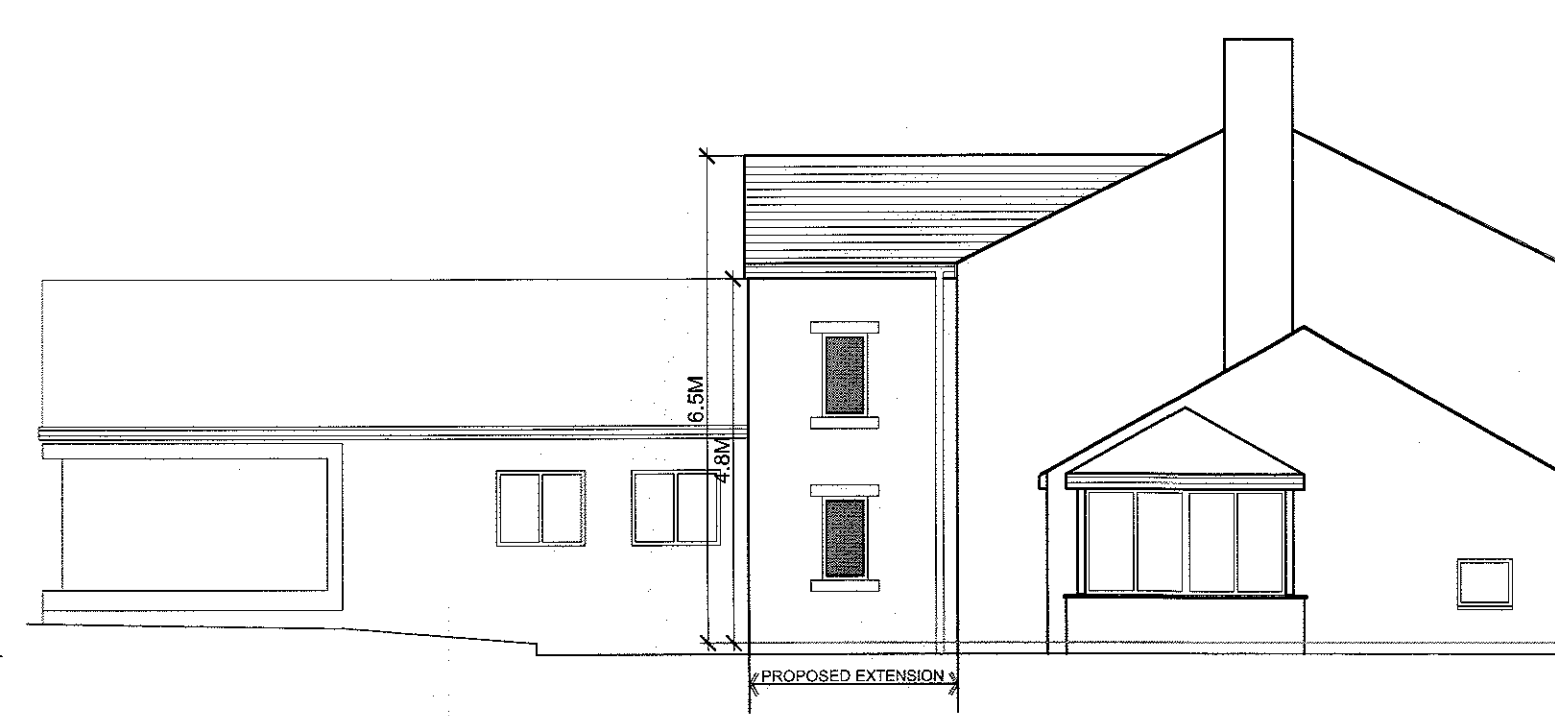

PROPOSED EAST ELEVATION scale 1:100

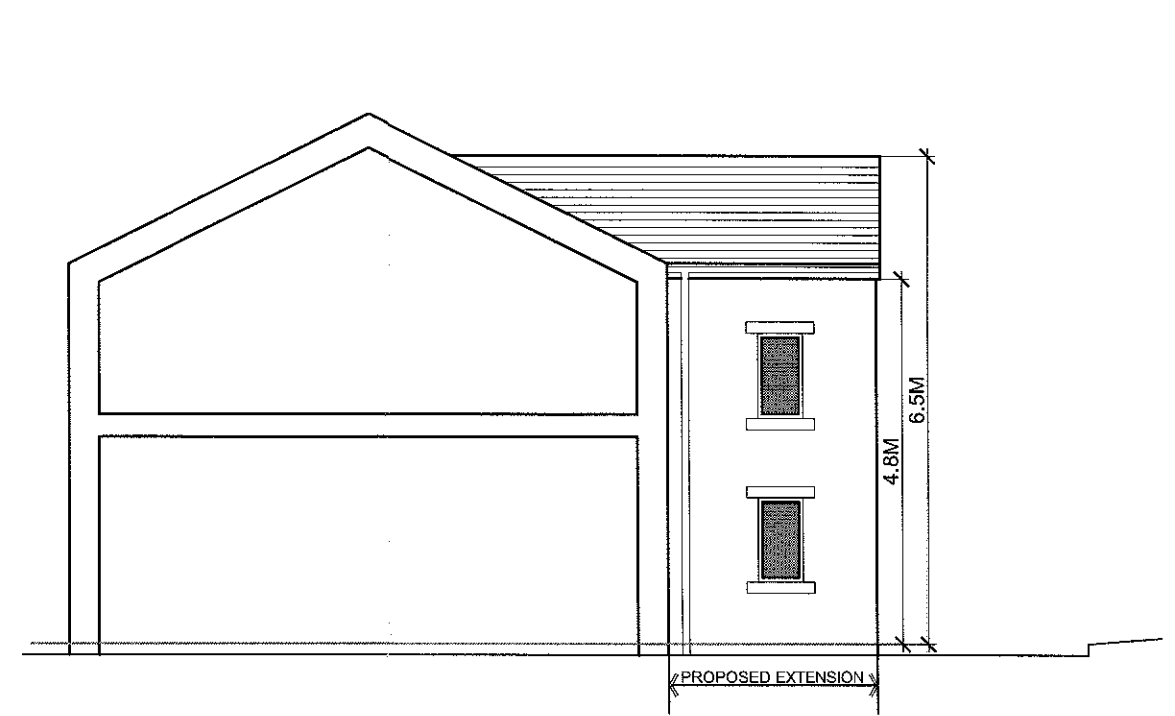

PROPOSED WEST ELEVATION scale 1:100

3 2 0 1 3 0 3 7 3 P

3 2 0 1 3 0 3 7 3 P

AMENDED PLANS RECEIVED
DATE 14 MAY 2013

A	RM	Additional notes and amendments further to RVBC comments.	13.05.2013
no.	by	chk. revision	date

Client
Mr and Mrs Algar

Job Title
Proposed Alterations and Extensions
Intack Farm
Old Clitheroe Road
Dutton
PR3 2YU

Drawing Title Proposed Scheme	Scale 1:100 @ A1	Date APR 2012	Drawn RBM
----------------------------------	---------------------	------------------	--------------

spa
SUNDERLAND PEACOCK ARCHITECTS
SUNDERLAND PEACOCK & ASSOCIATES LTD.
HAZELIERE, PIMLICO ROAD, CLITHEROE
LANCASHIRE, BB7 2AG
T 01204 423119 F 01204 423238
E info@sunderlandpeacock.com
www.sunderlandpeacock.com

4368 -02 A