



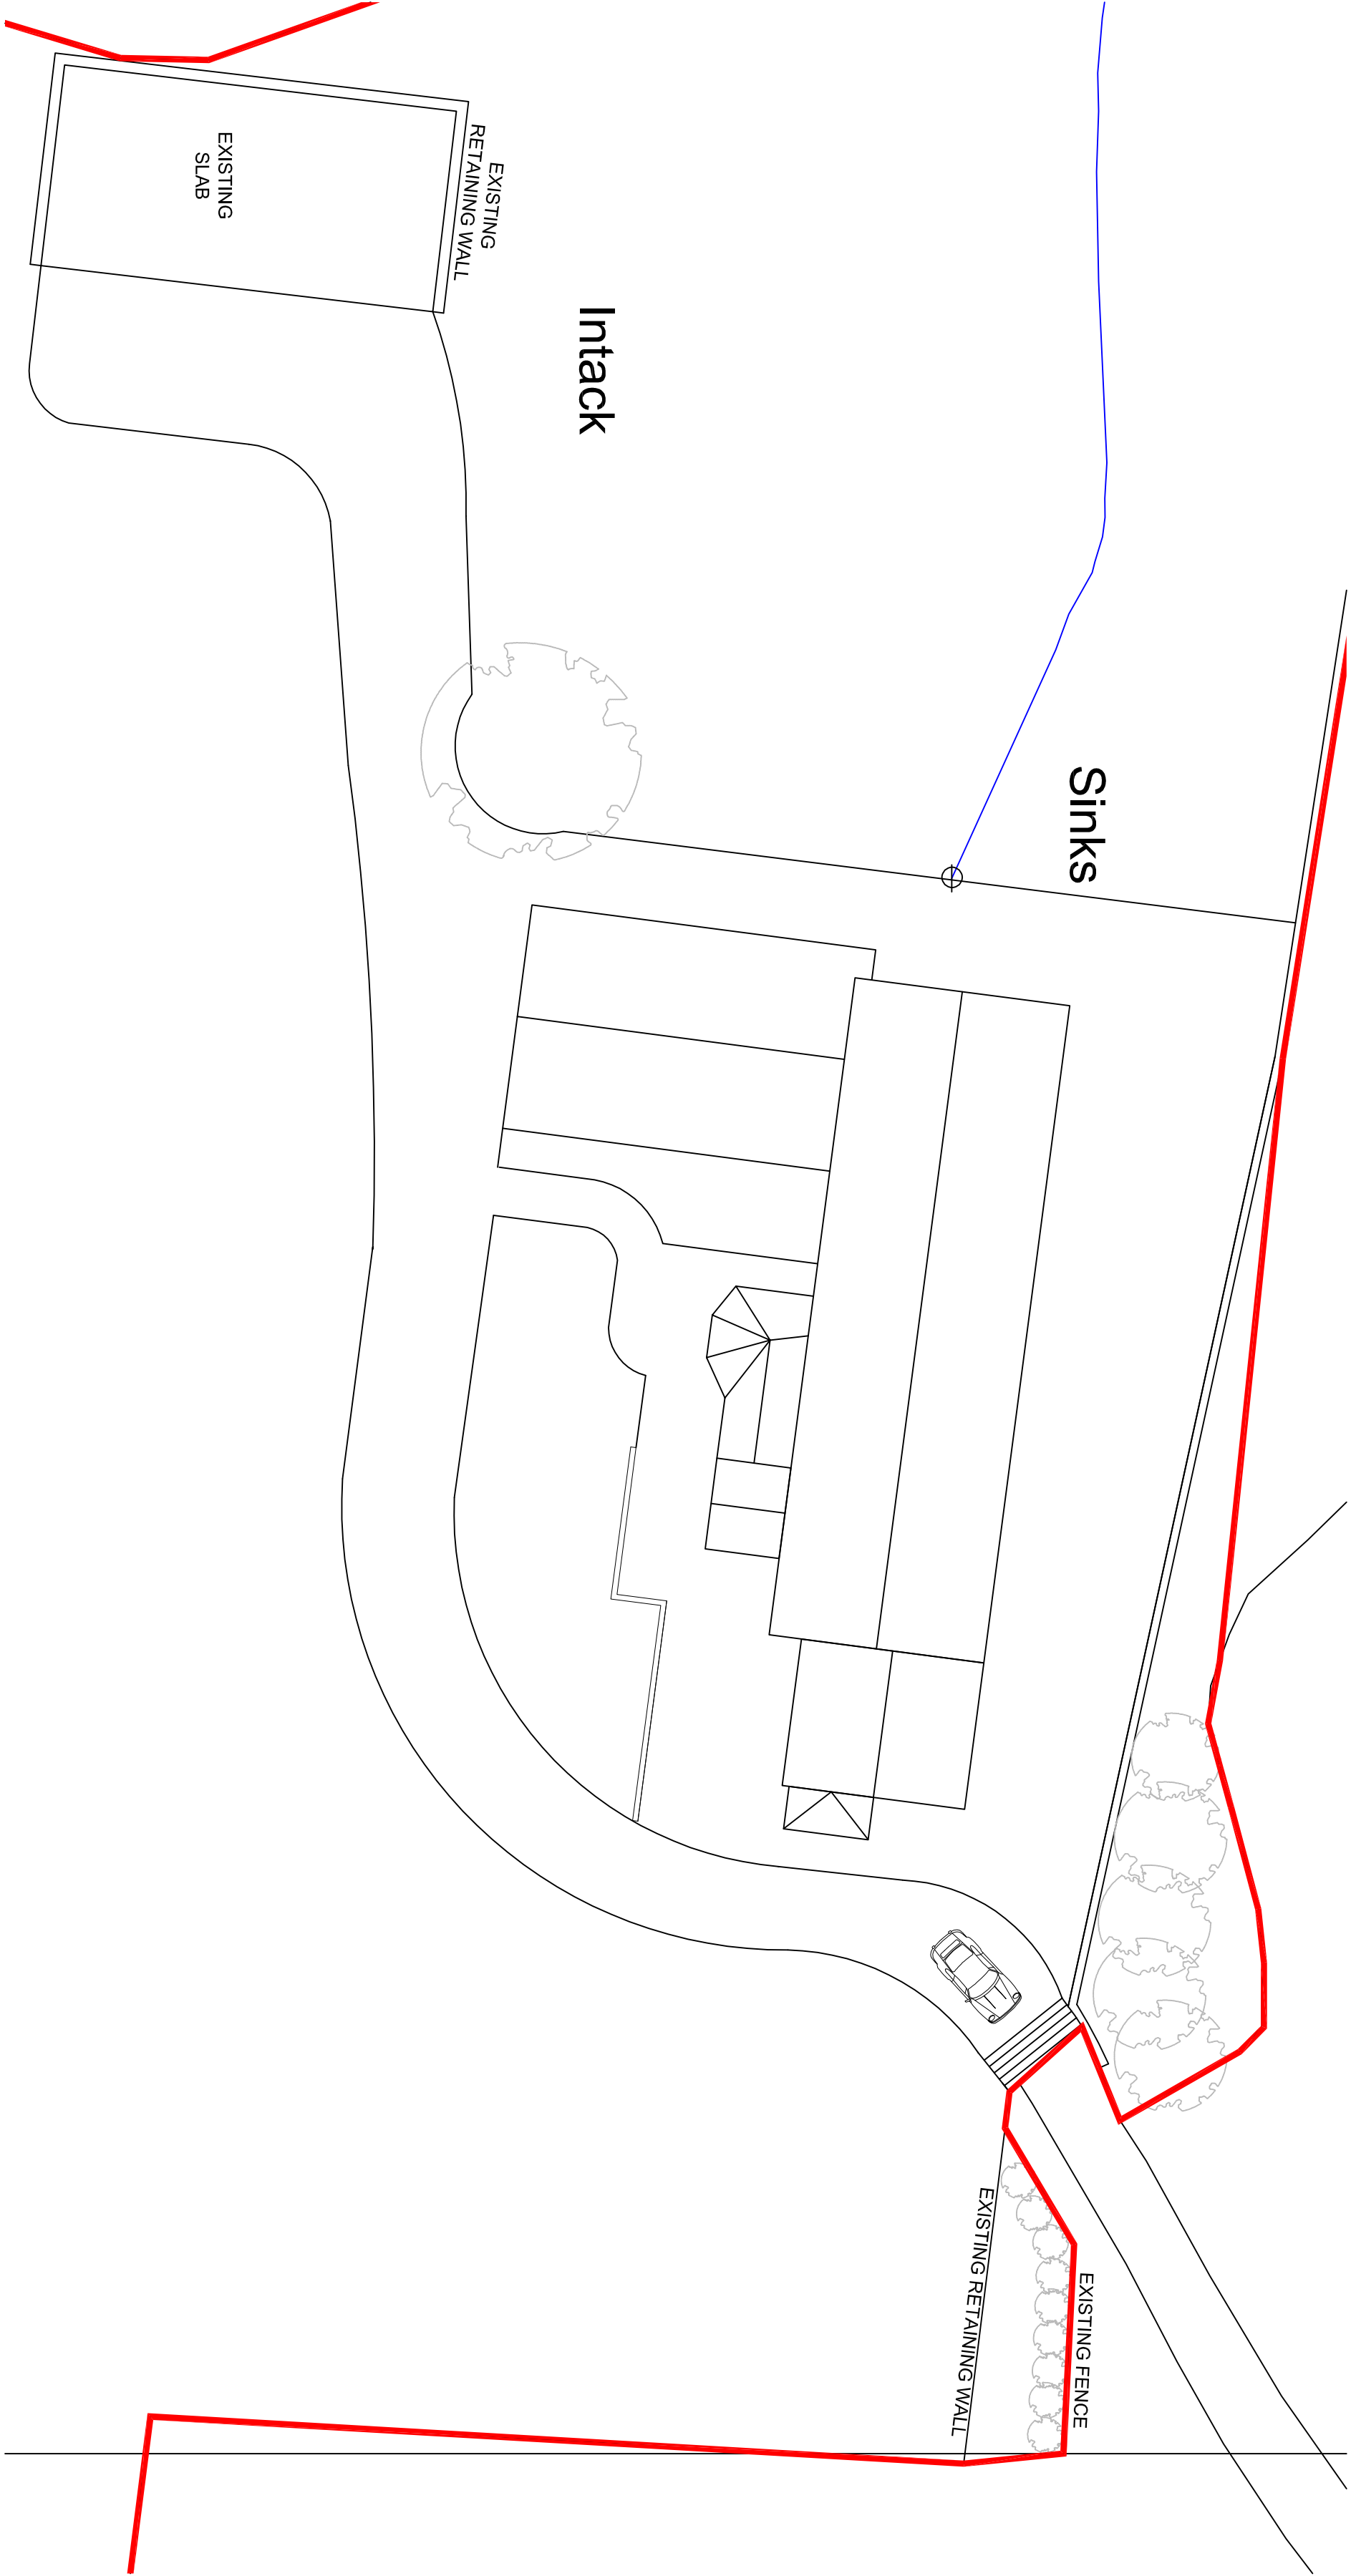


EXISTING SITE PLAN

scale 1:200

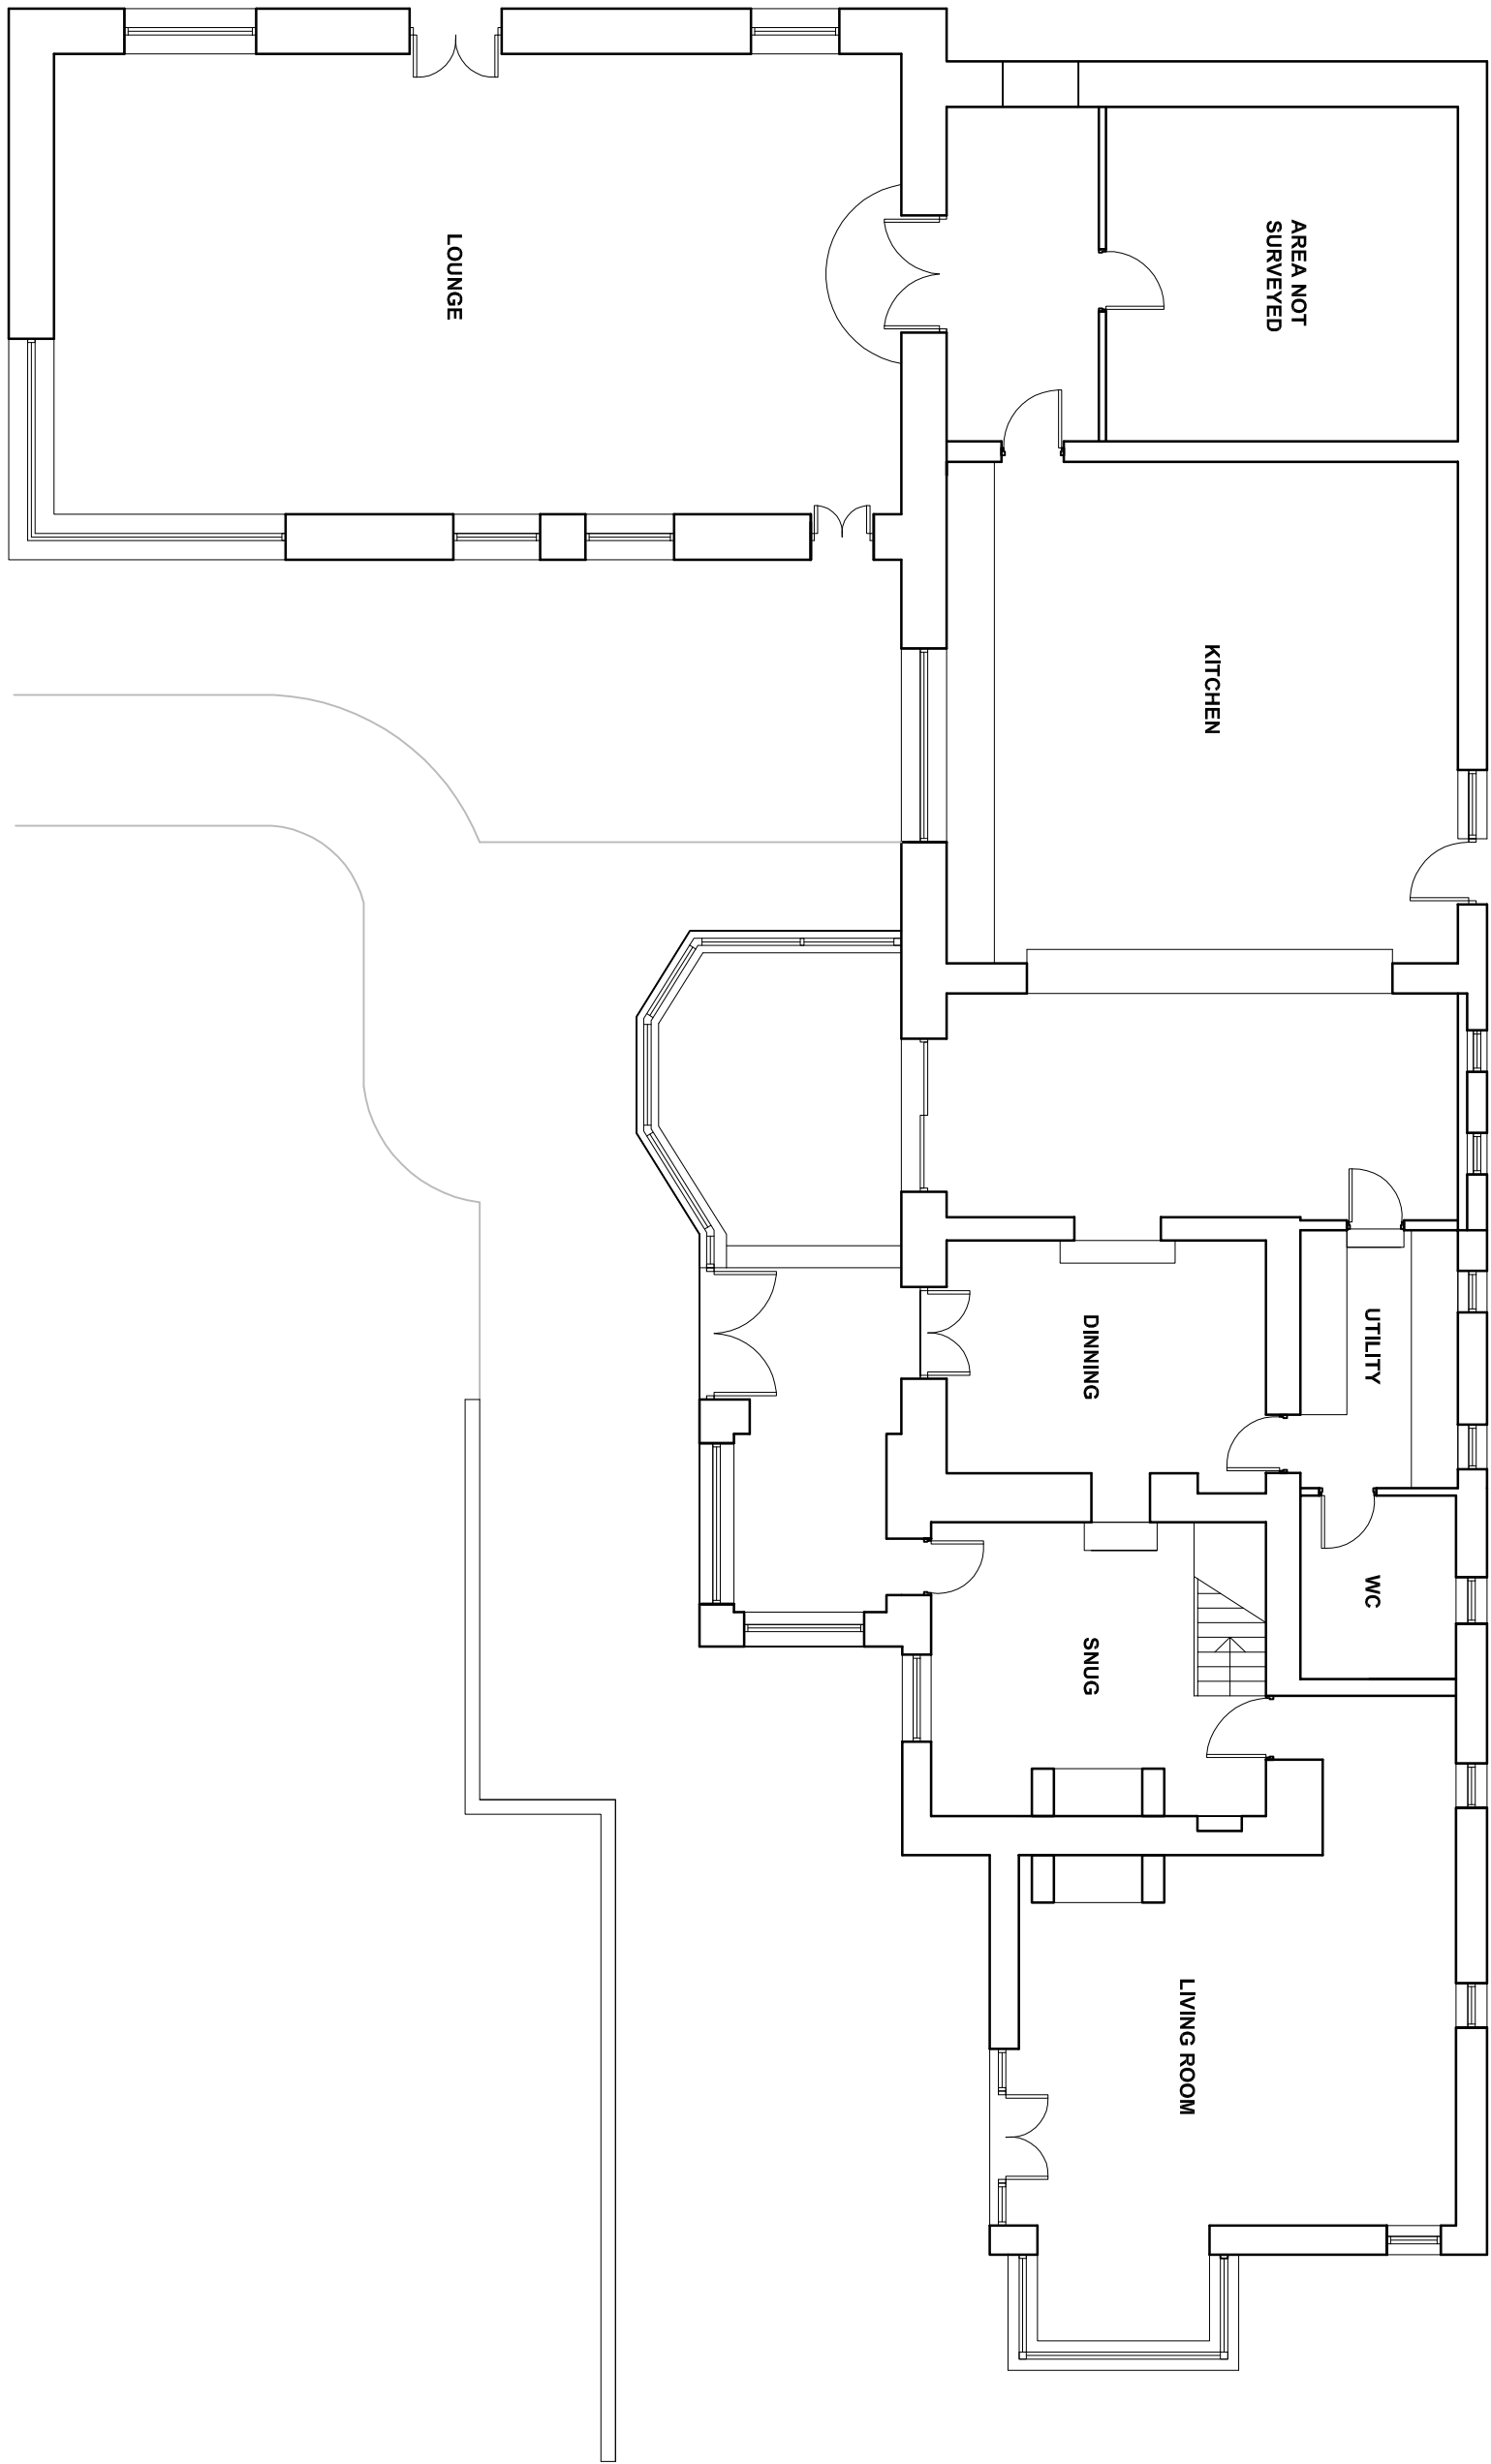


EXISTING GROUND FLOOR PLAN

scale 1:100

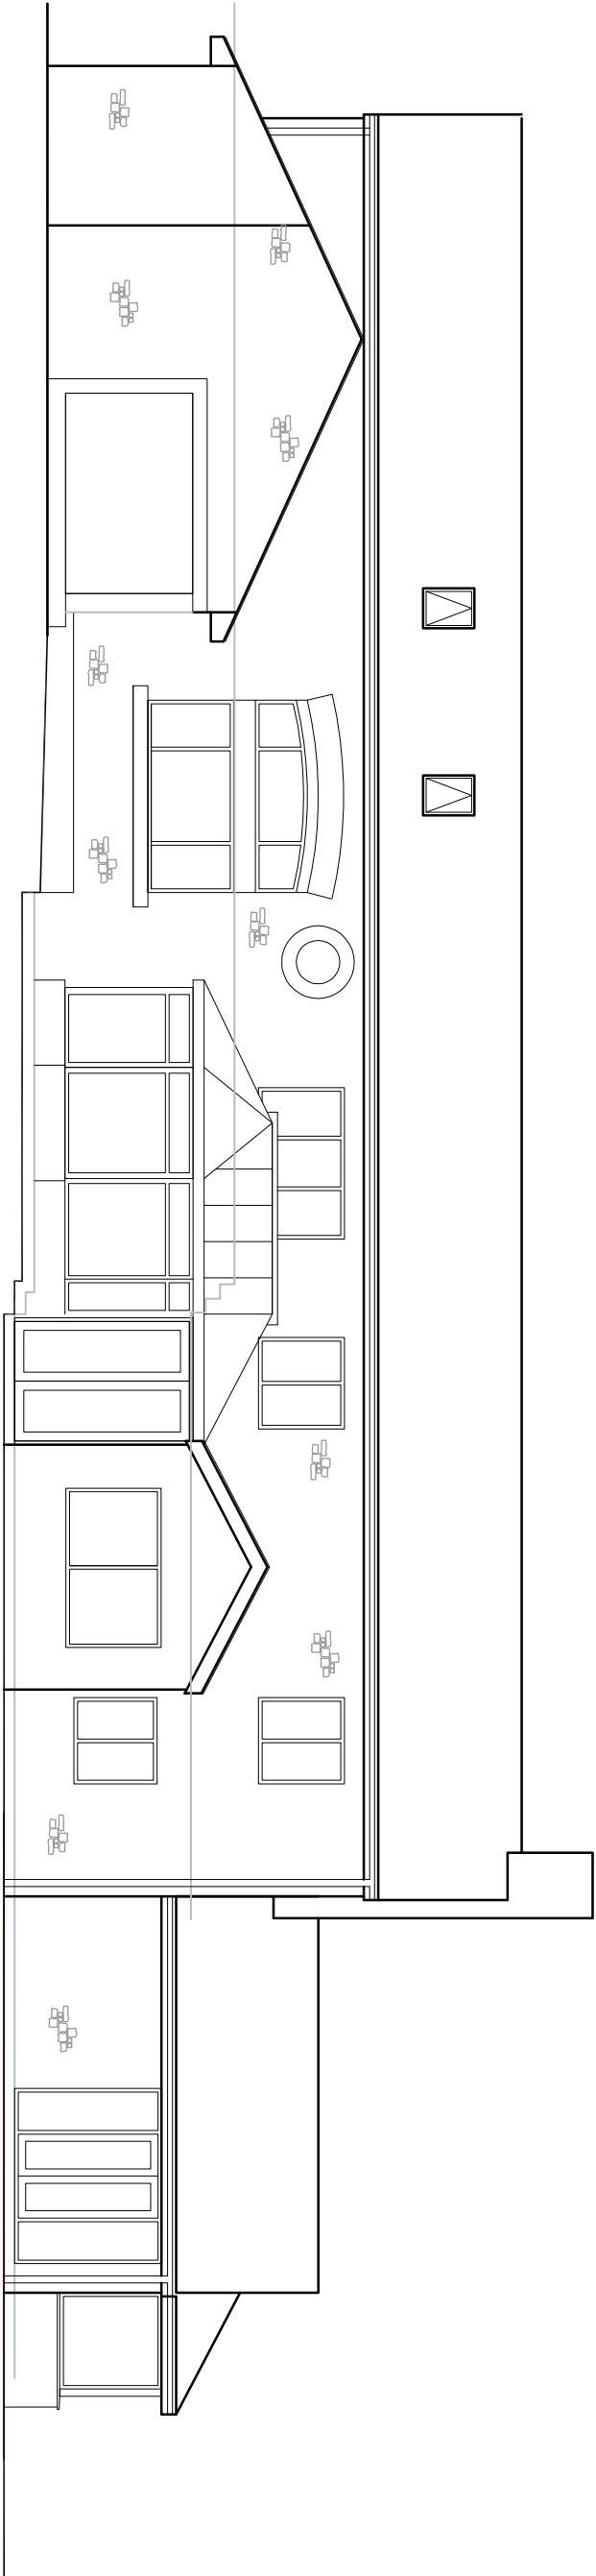


EXISTING SOUTH ELEVATION

scale 1:100

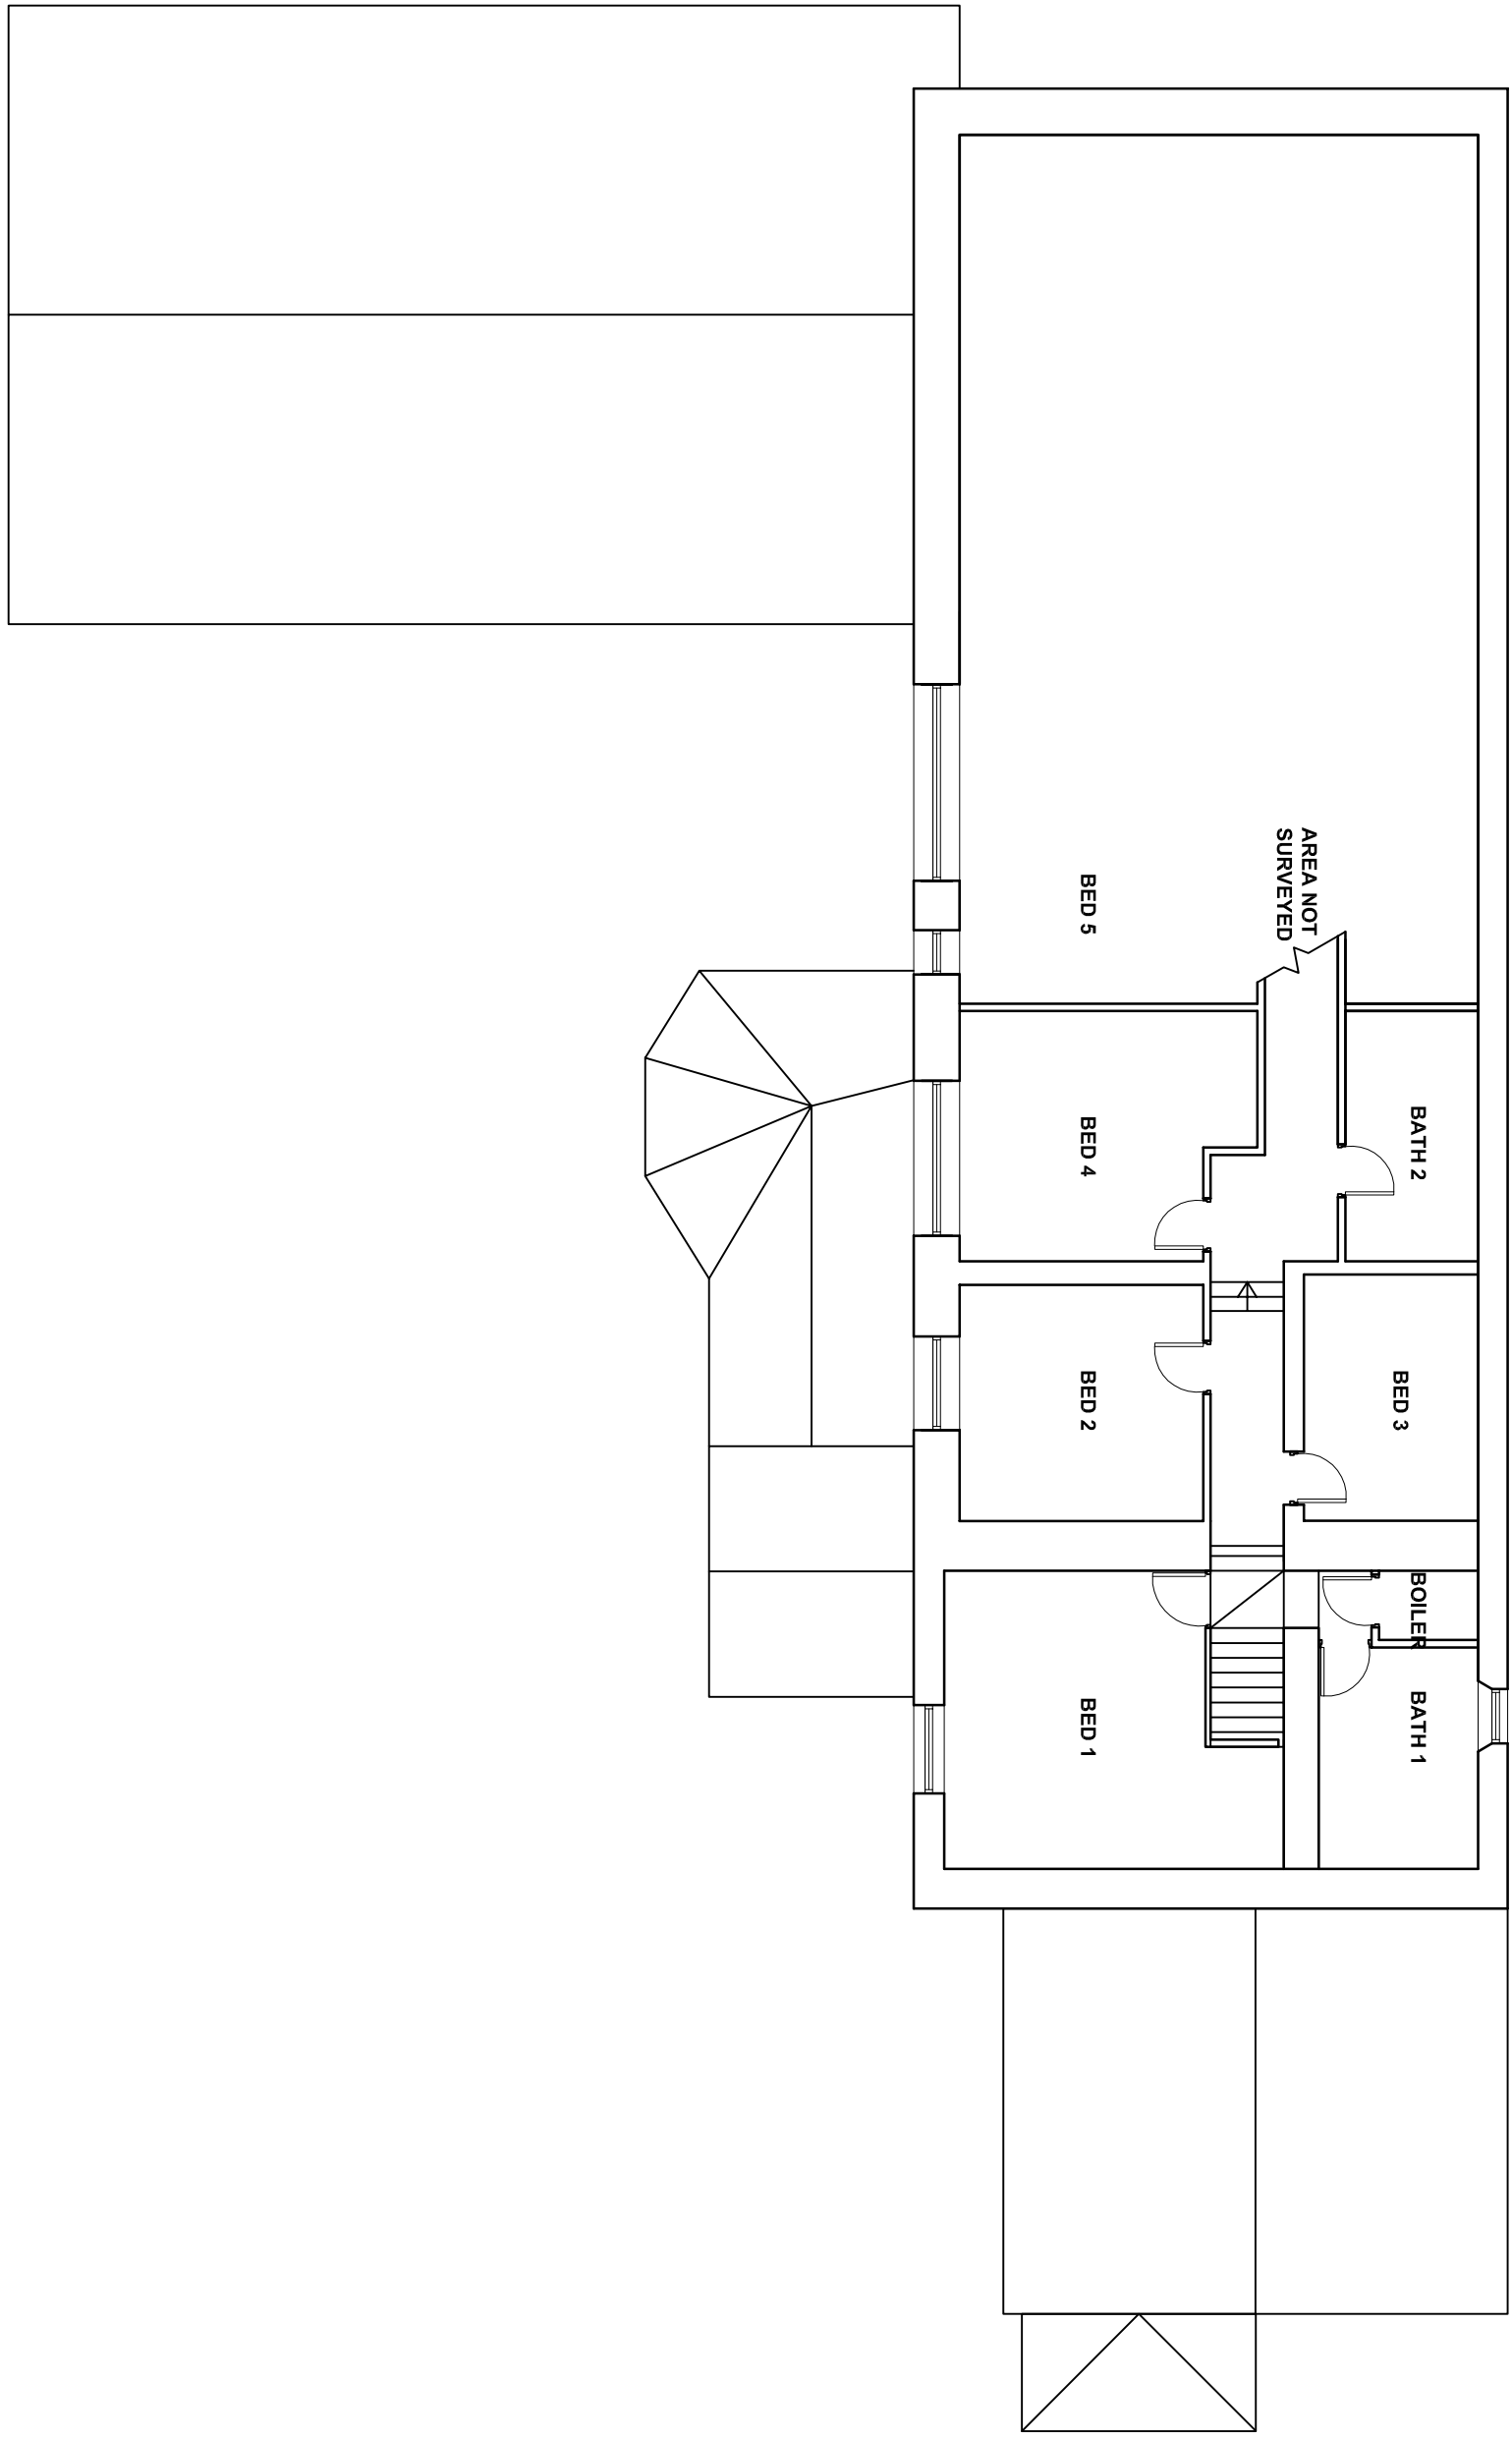

EXISTING FIRST FLOOR PLAN

scale 1:100

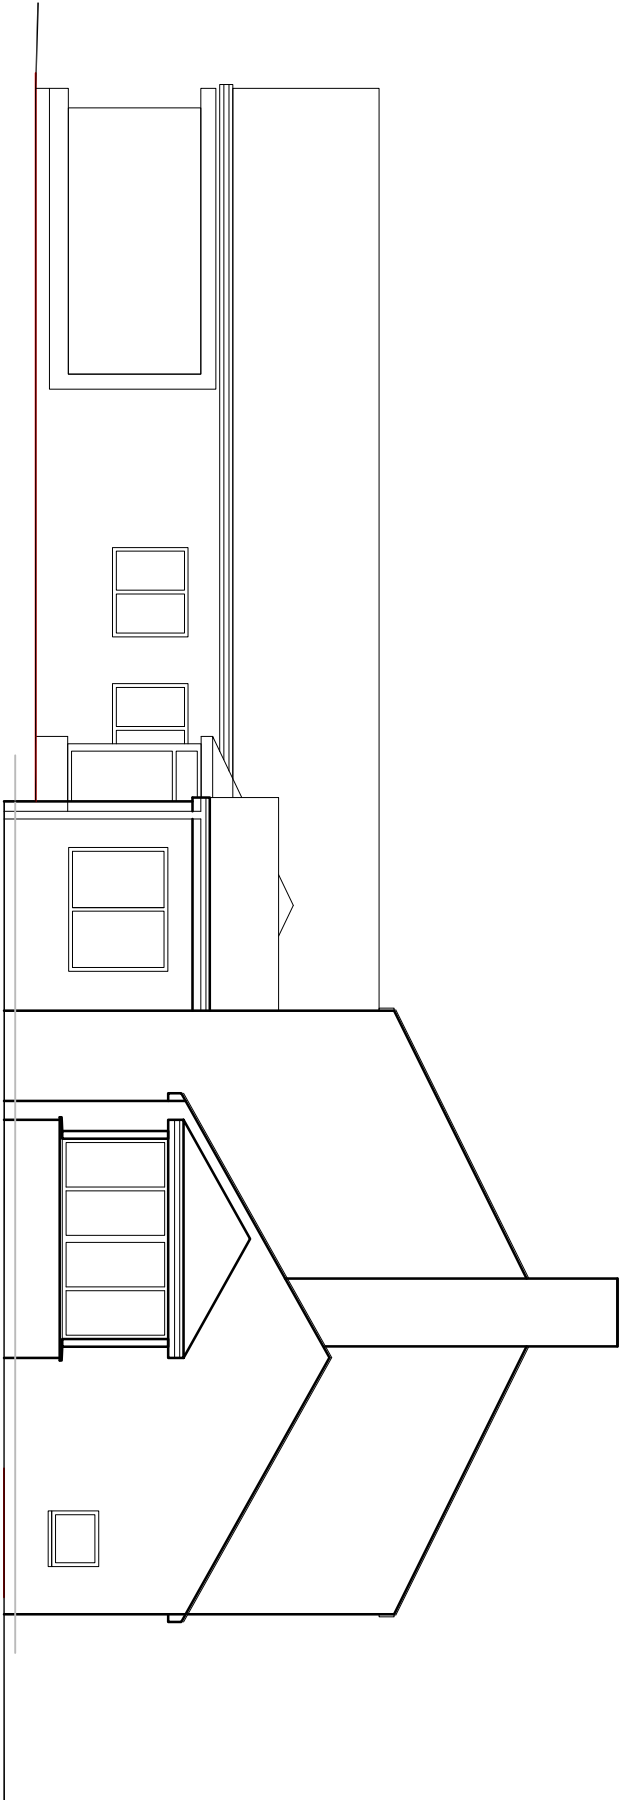

EXISTING EAST ELEVATION

scale 1:100

no.	by	chk.	revision	date
-----	----	------	----------	------

Client	Mr and Mrs Algar
--------	------------------

Job Title
Proposed Alterations and Extensions
Intack Farm
Old Clitheroe Road
Dutton
PR3 2YU

Drawing Title	Existing Floor Plans and Elevations
---------------	-------------------------------------

Scale	1:100 @ A1	Date	APR 2012	Drawn	RRM
-------	------------	------	----------	-------	-----

SUNDERLAND PEACOCK & ASSOCIATES LTD.
ARCHITECTS
HAZELWELME, PULFROD ROAD, CLITHEROE
T. 01200 423178 F. 01200 423238
www.sunderlandpeacock.com



4368 -01