


320130373P


320130373P

AMENDED PLANS RECEIVED
DATE 14 MAY 2013...


AMENDED PLANS RECEIVED
DATE 14 MAY 2013...

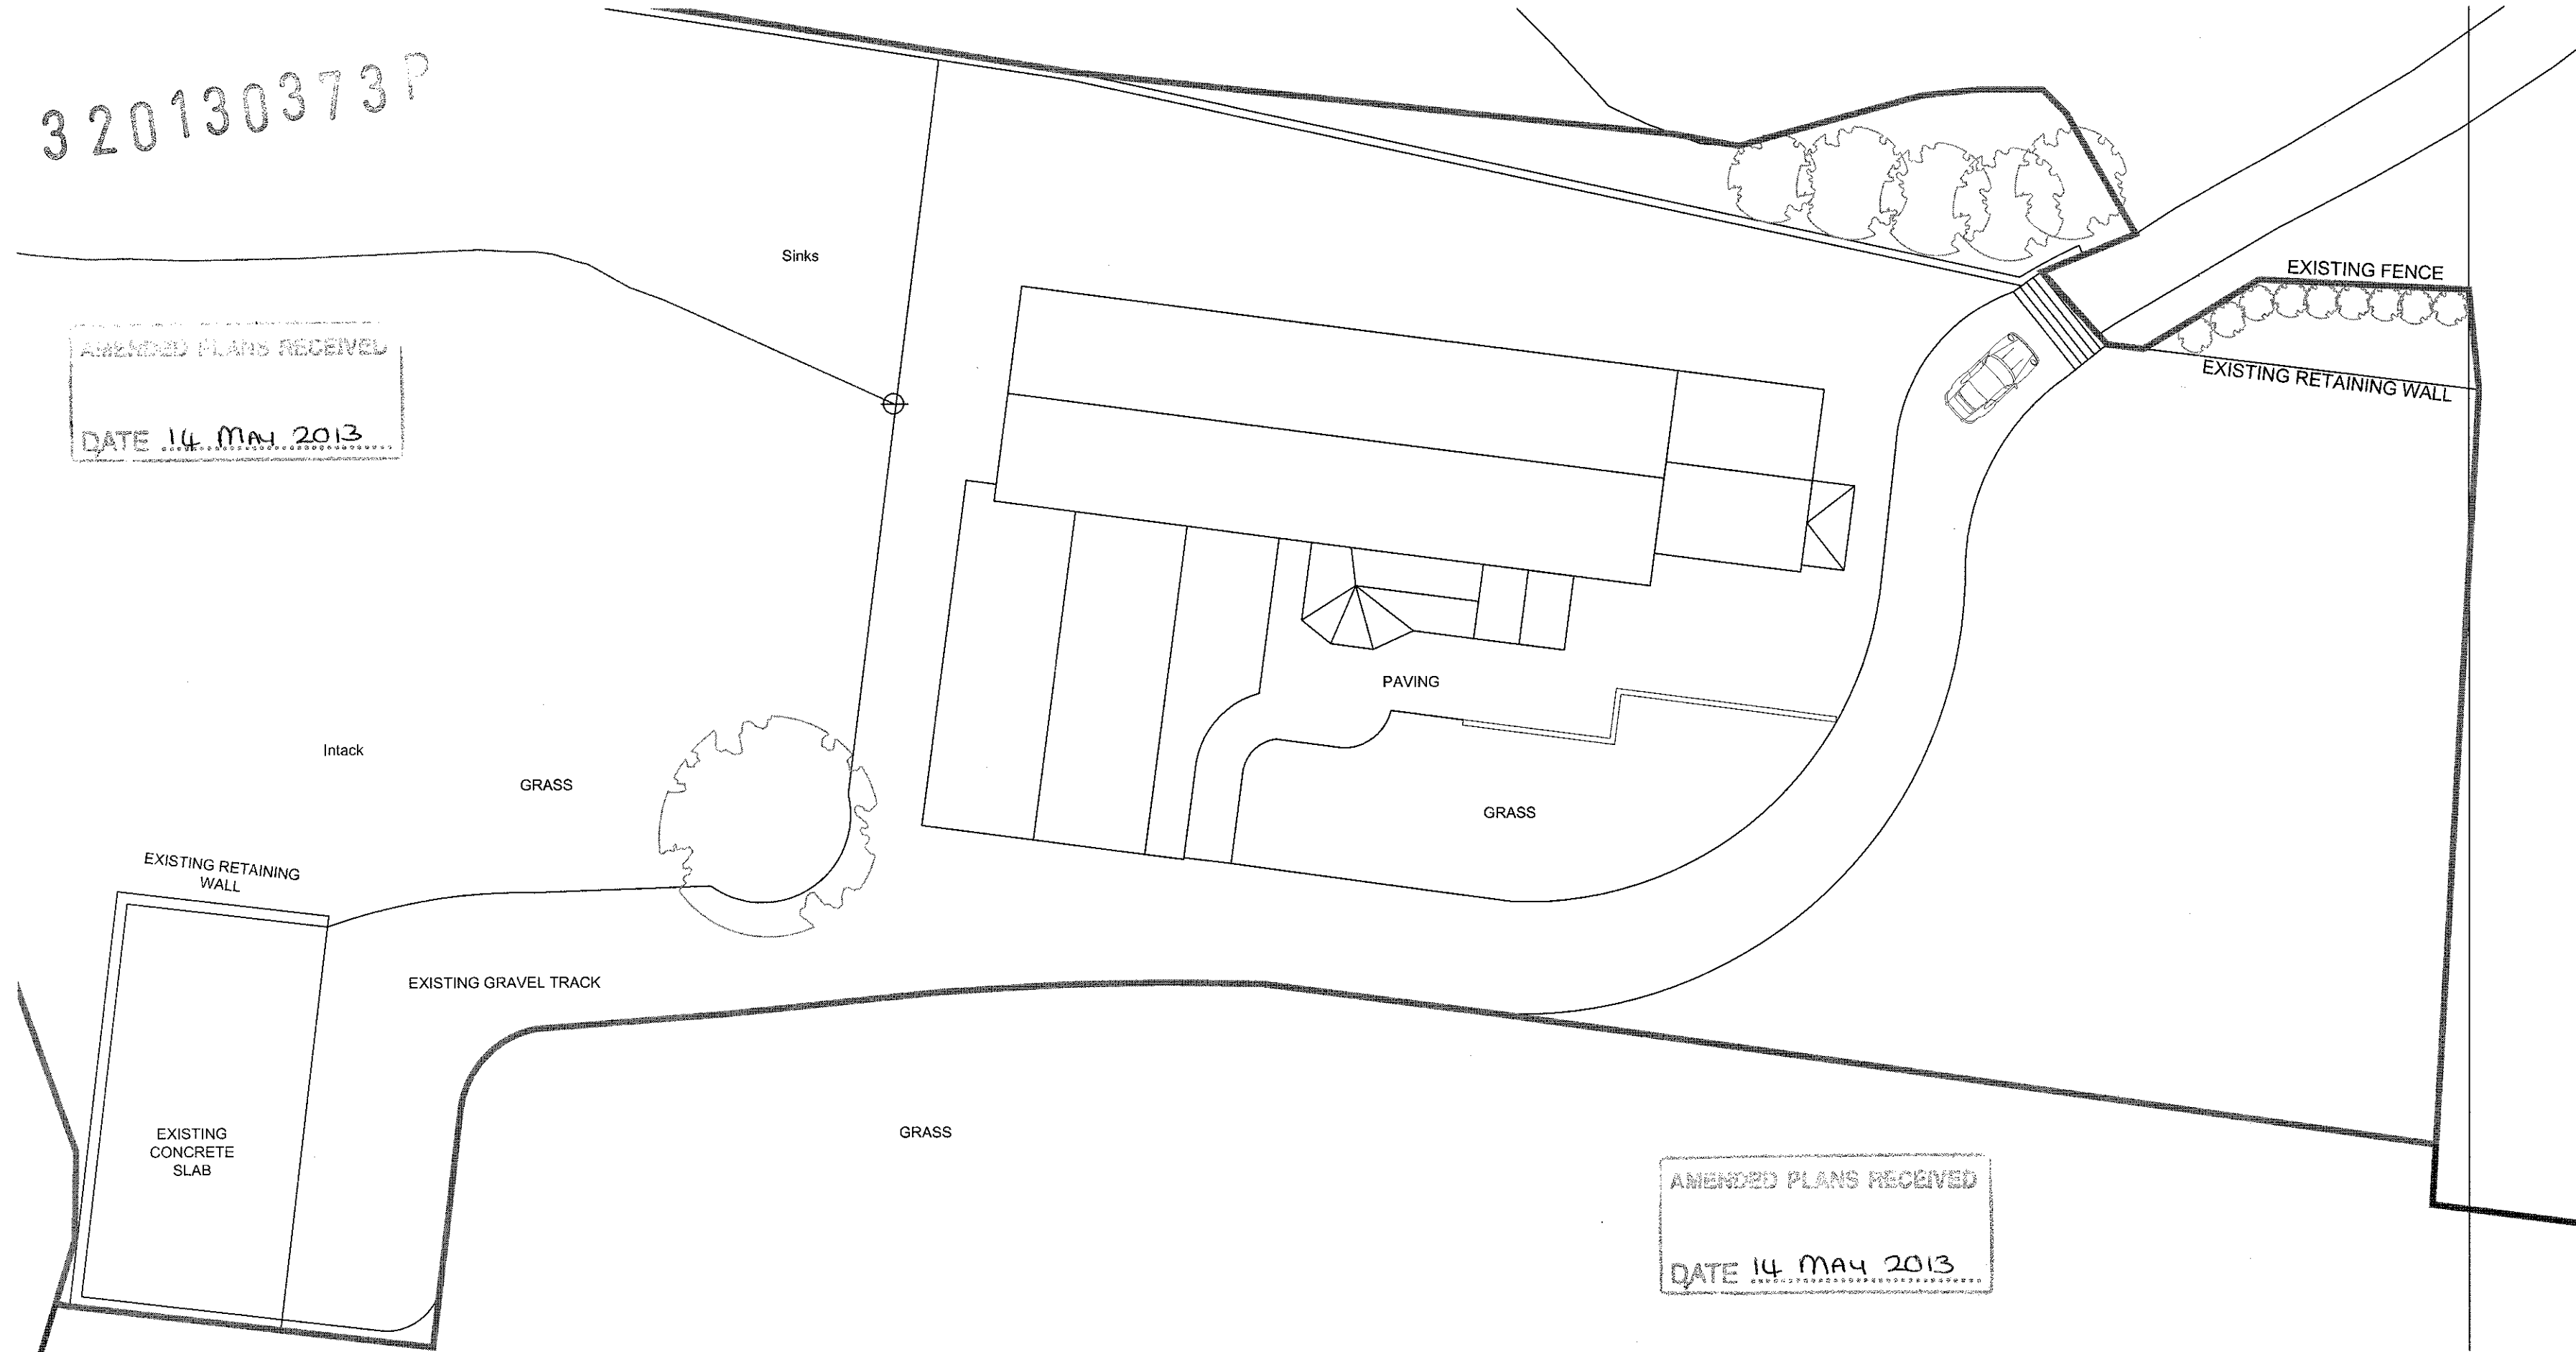


EXISTING SITE PLAN scale 1:200

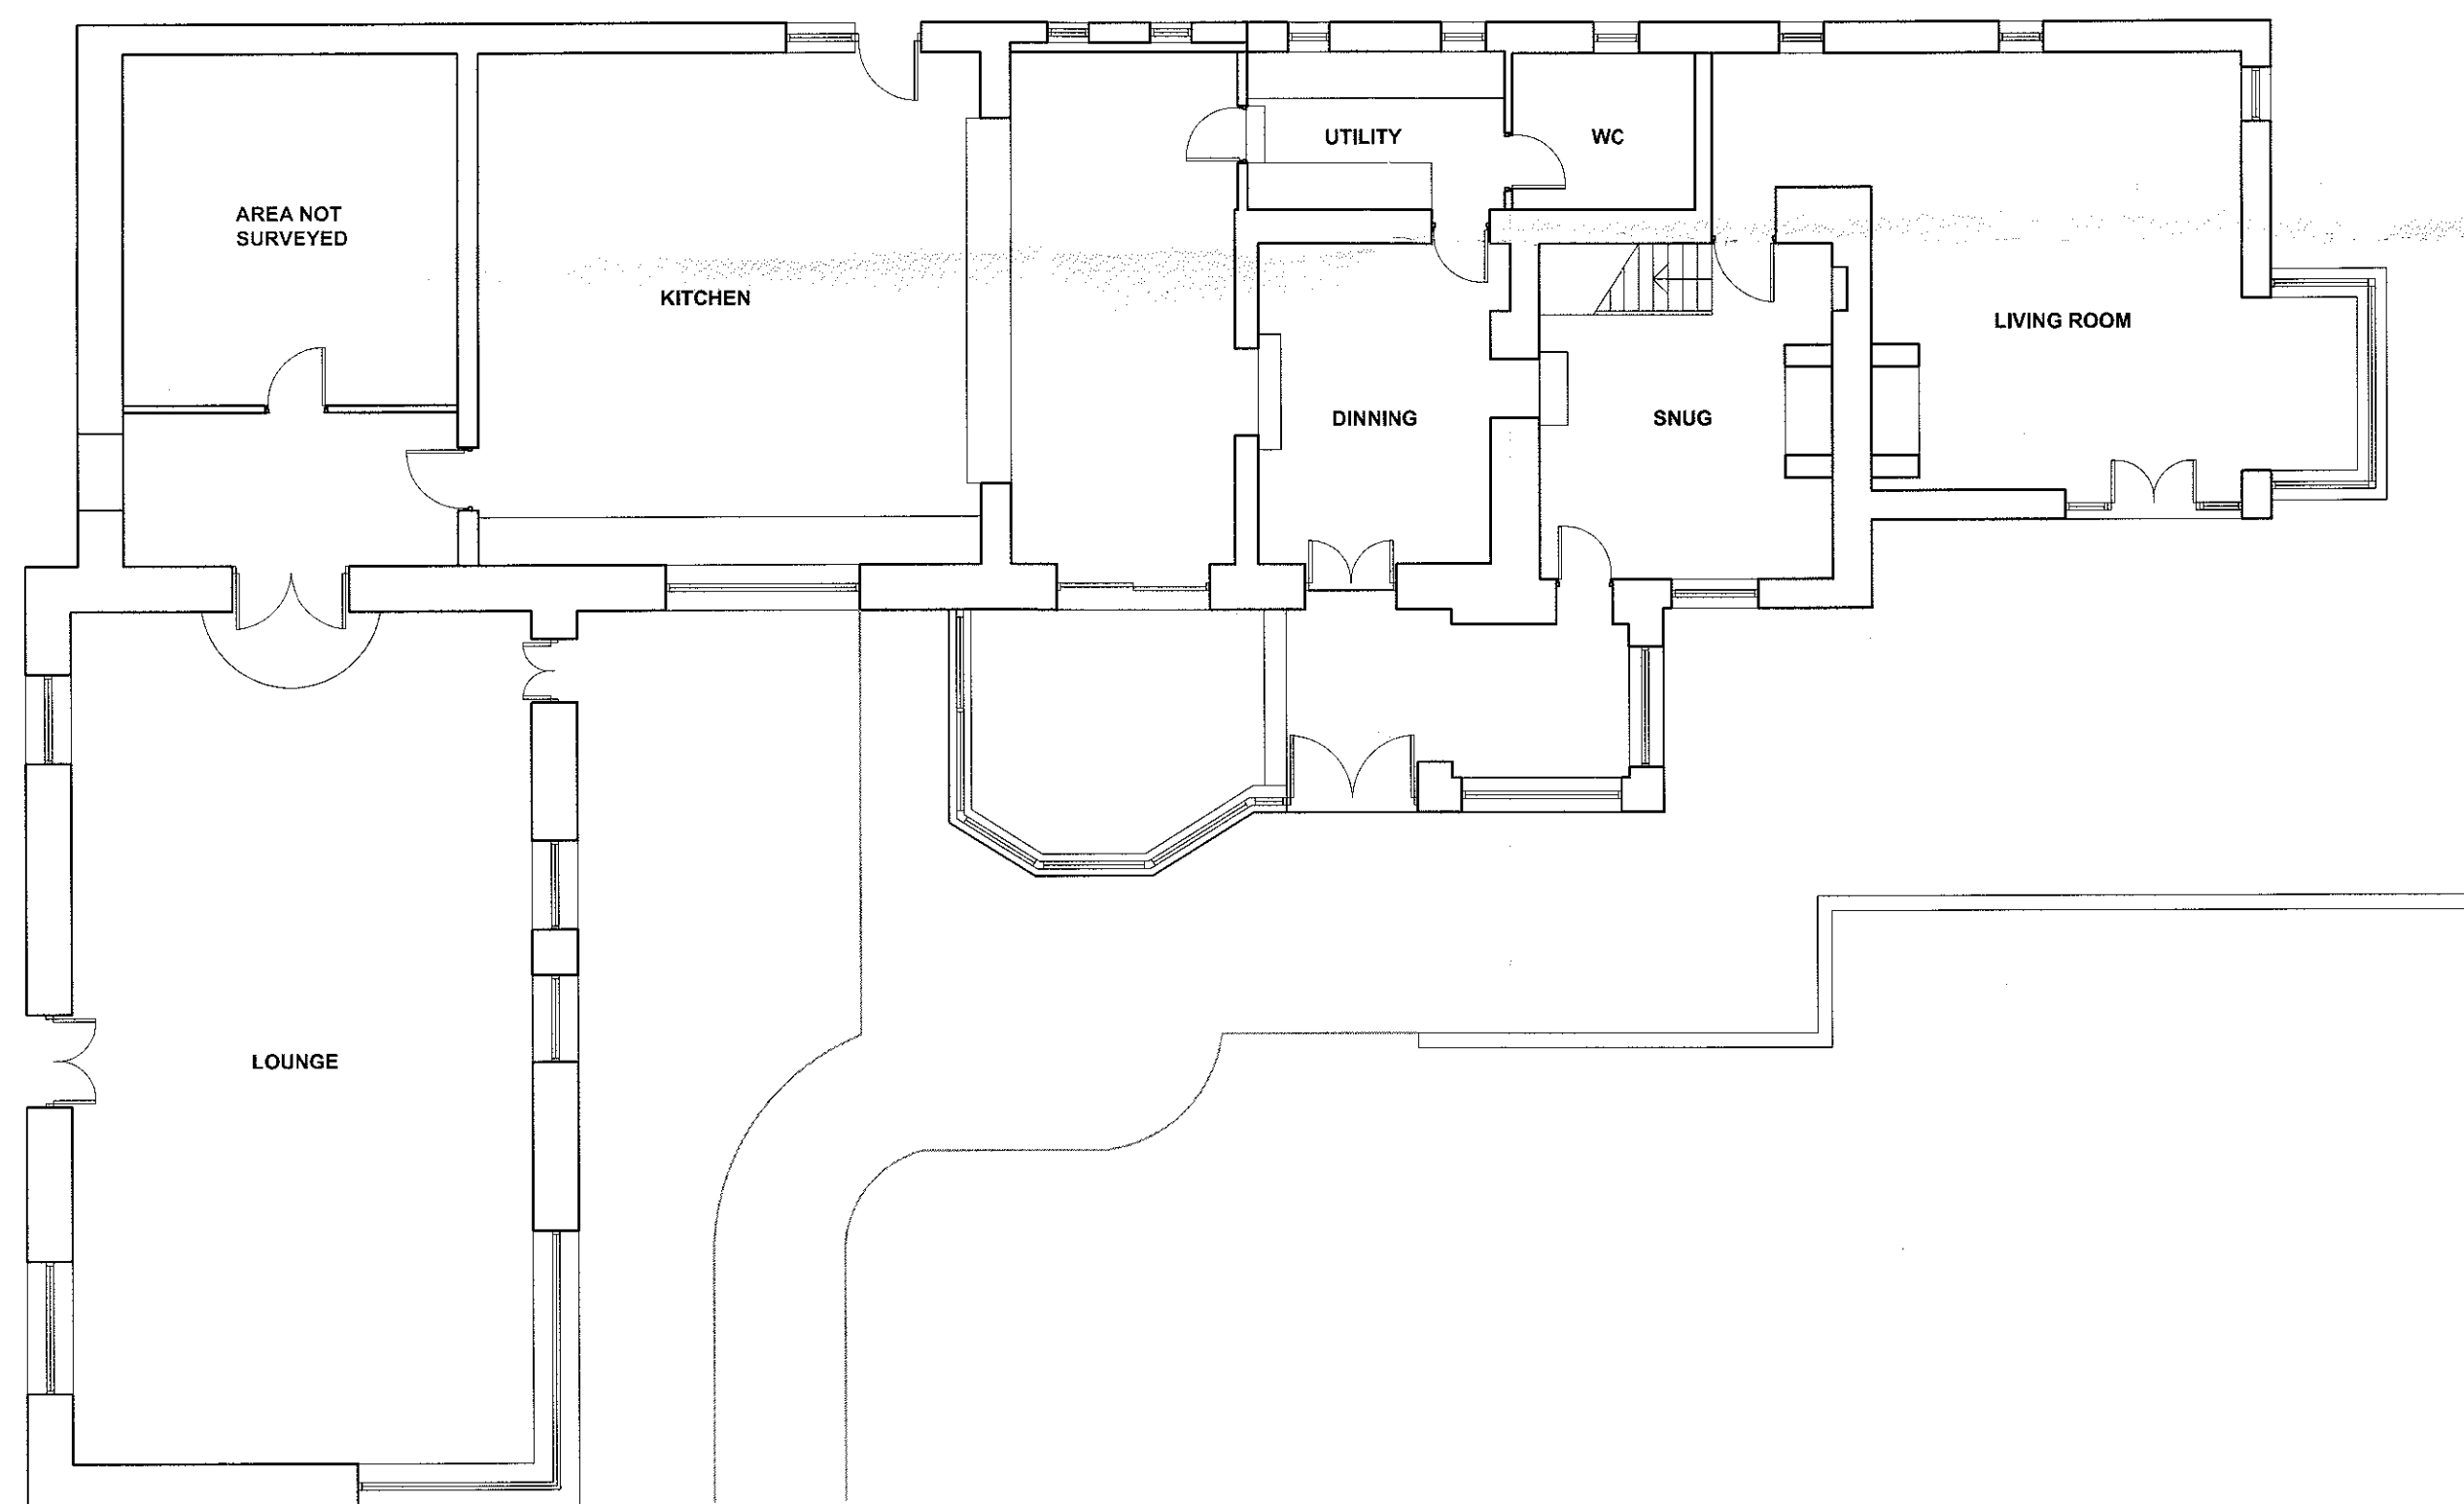

EXISTING GROUND FLOOR PLAN scale 1:100

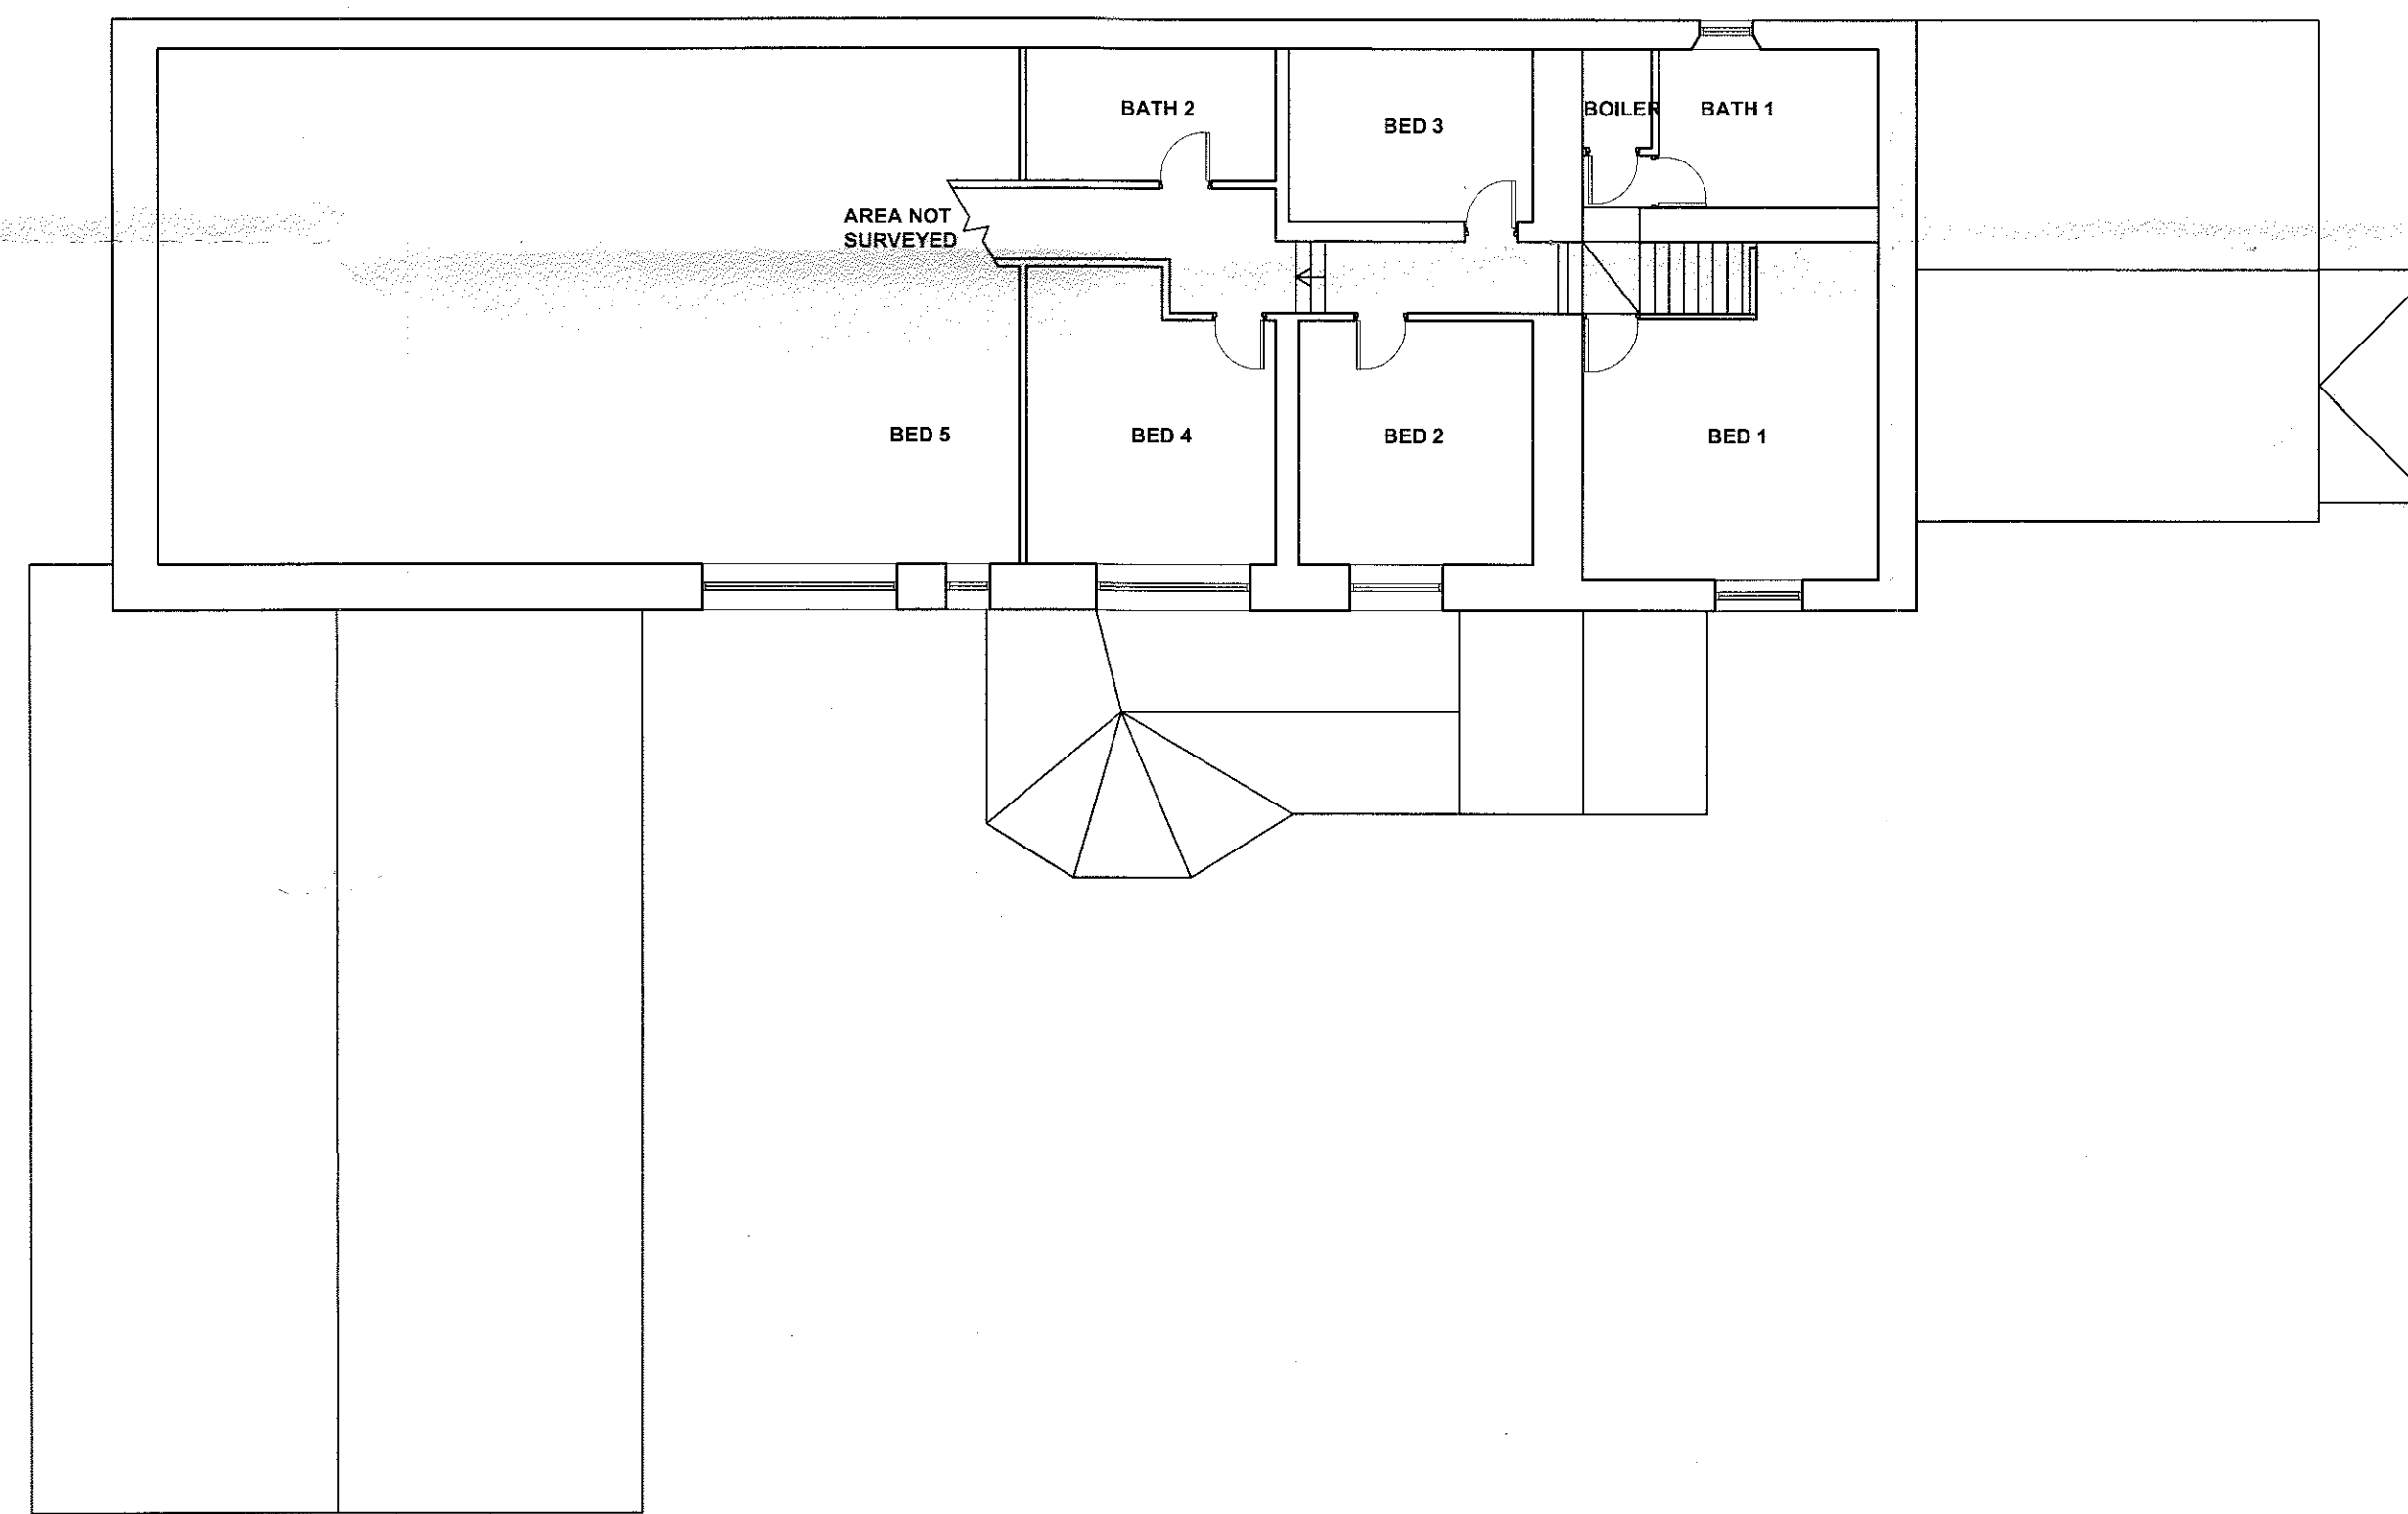

EXISTING FIRST FLOOR PLAN scale 1:100

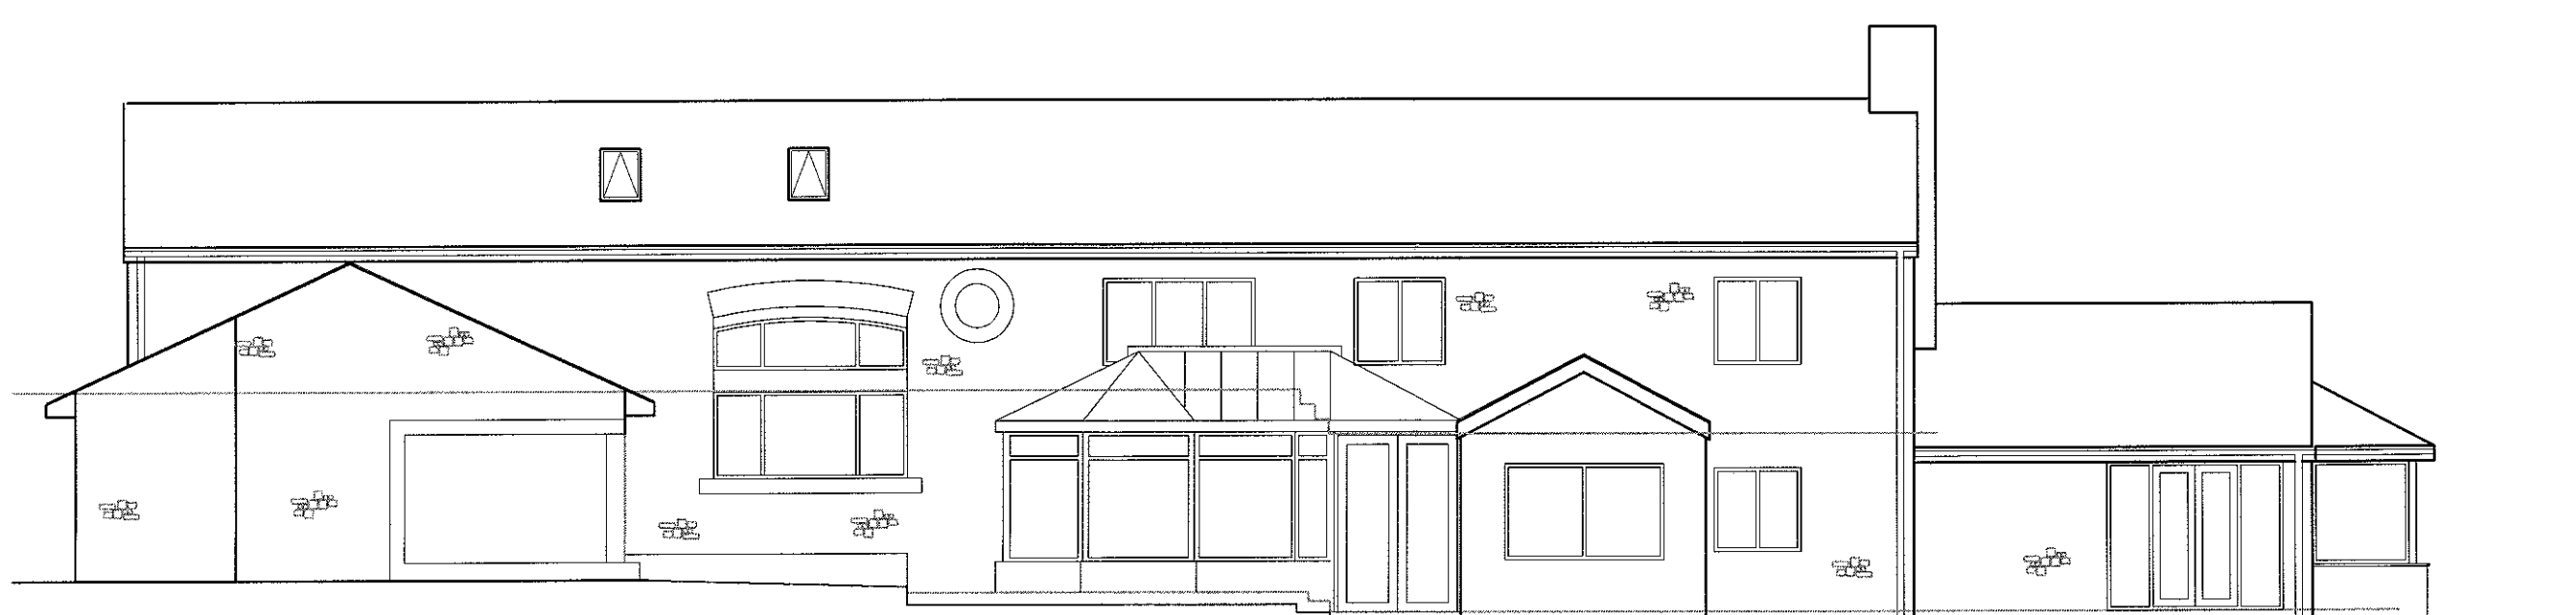

EXISTING SOUTH ELEVATION scale 1:100



EXISTING EAST ELEVATION scale 1:100

320130373P

AMENDED PLANS RECEIVED
DATE 14 MAY 2013...

A	RM	Additional notes and amendments further to RVBC comments	13.05.2013
no.	by	chk. revision	date

Client
Mr and Mrs Algar

Job Title
Proposed Alterations and Extensions
Intack Farm
Old Clitheroe Road
Dutton
PR3 2YU

Drawing Title
Existing Floor Plans and Elevations

Scale 1:100 @ A1	Date APR 2012	Drawn RBM
---------------------	------------------	--------------

spa
SUNDERLAND PEACOCK & ASSOCIATES LTD. ARCHITECTS
HAZEL MERE, PINNACLES ROAD, CLITHEROE,
LANCASHIRE, BB7 2AG
T 01204 421119 F 01204 421268
E info@sunderlandpeacock.com
www.sunderlandpeacock.com

4368 -01 A