




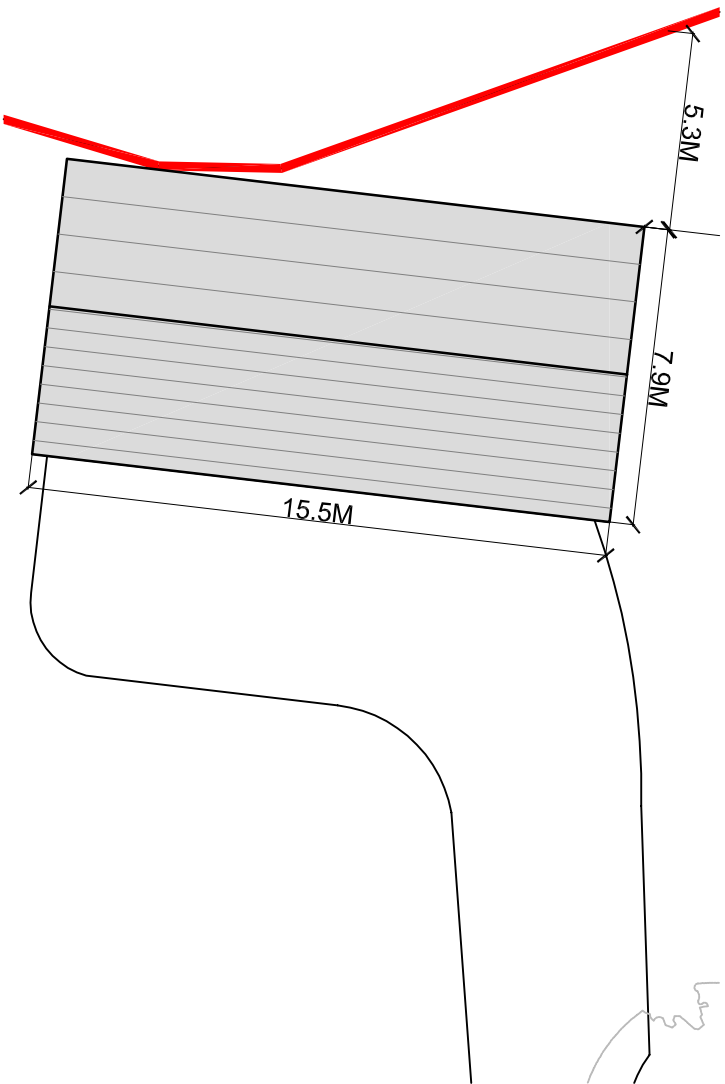


PROPOSED ROOF PLAN scale 1:200

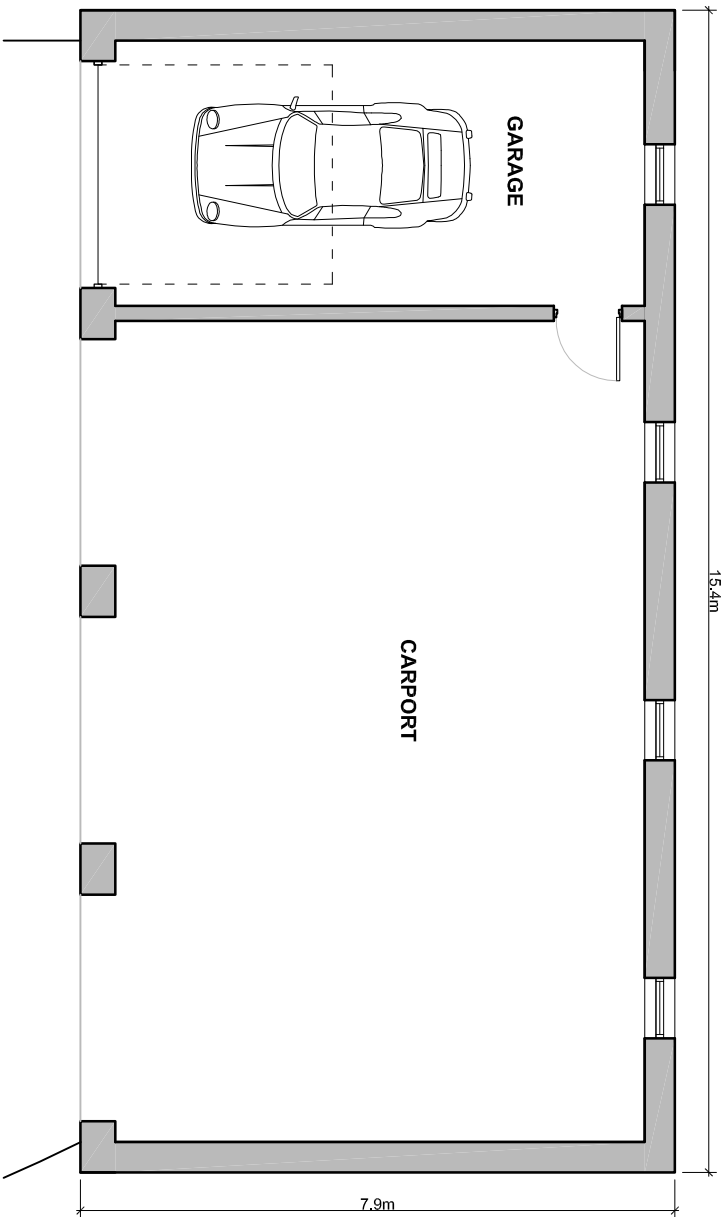


PROPOSED FLOOR PLAN scale 1:100

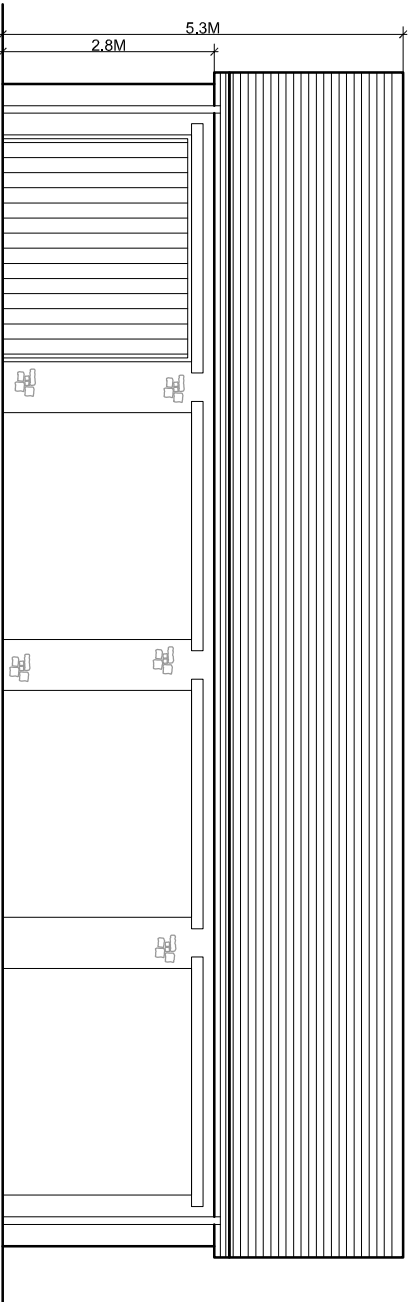


PROPOSED EAST ELEVATION

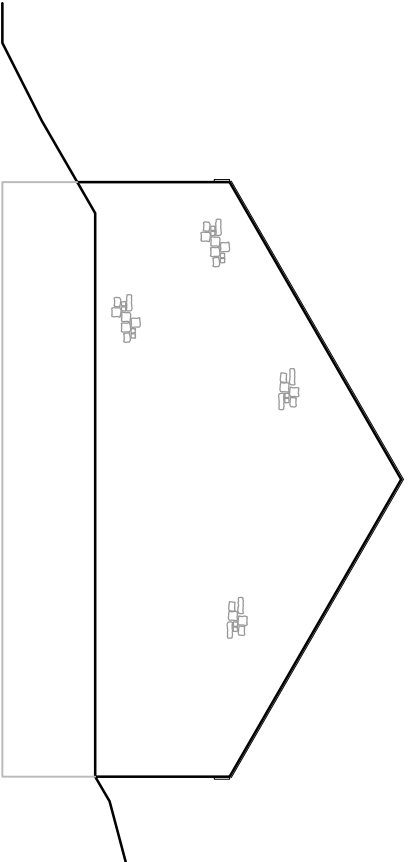

PROPOSED NORTH ELEVATION scale 1:100

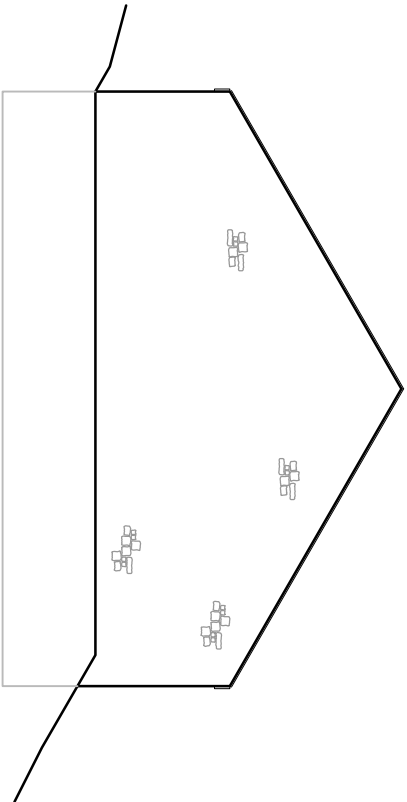

PROPOSED SOUTH ELEVATION

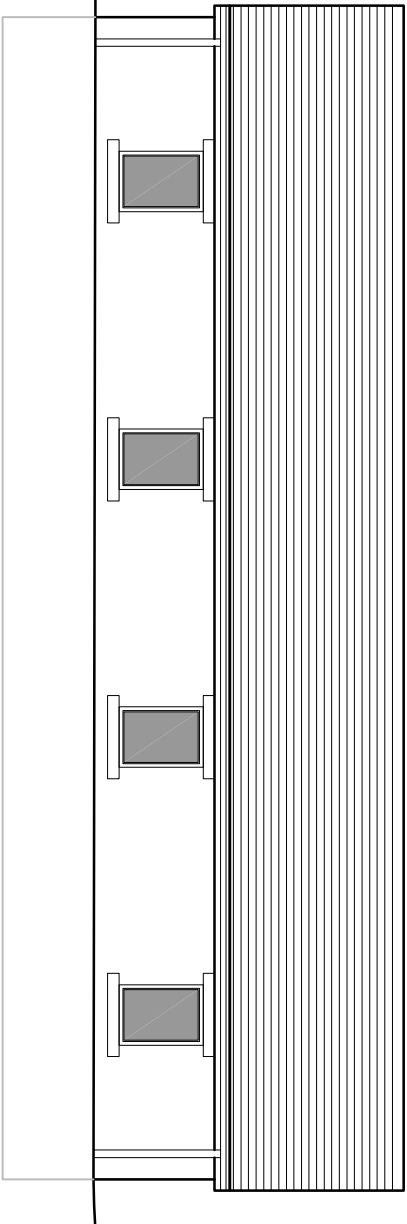

PROPOSED WEST ELEVATION scale 1:100

Drawing Title
Proposed Garage Drawings

Scale	Date	Drawn
Shown @ A3	Apr 2013	RM

