




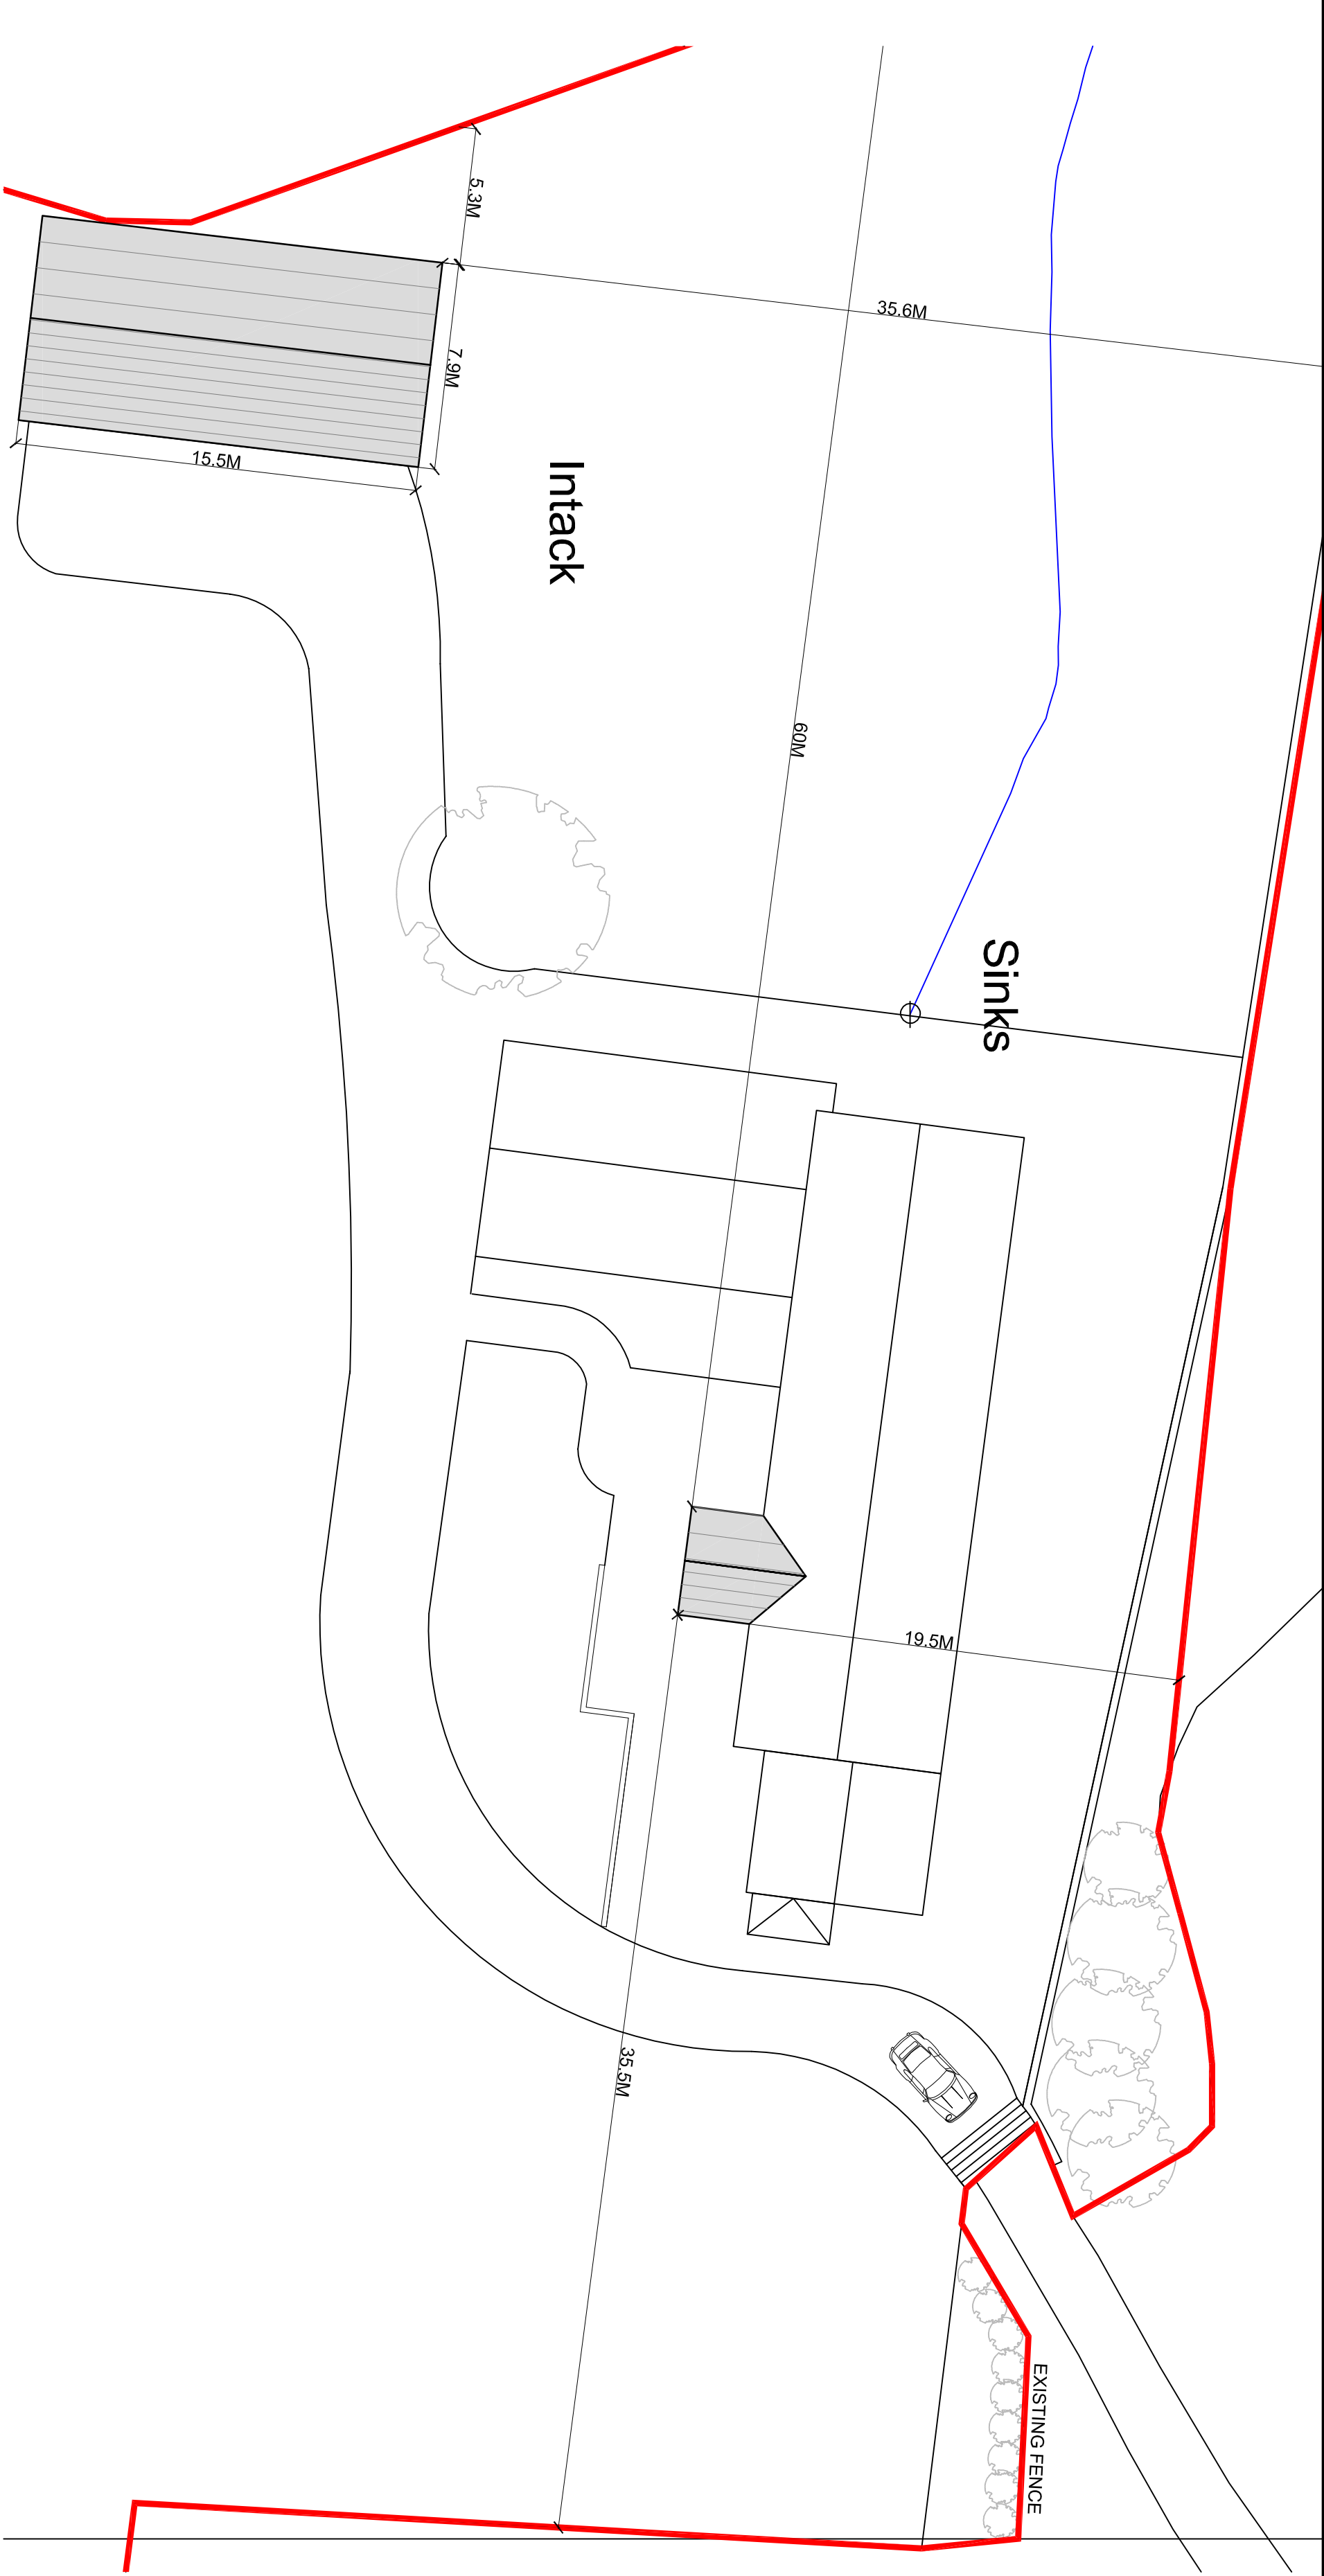


EXISTING SITE PLAN scale 1:200

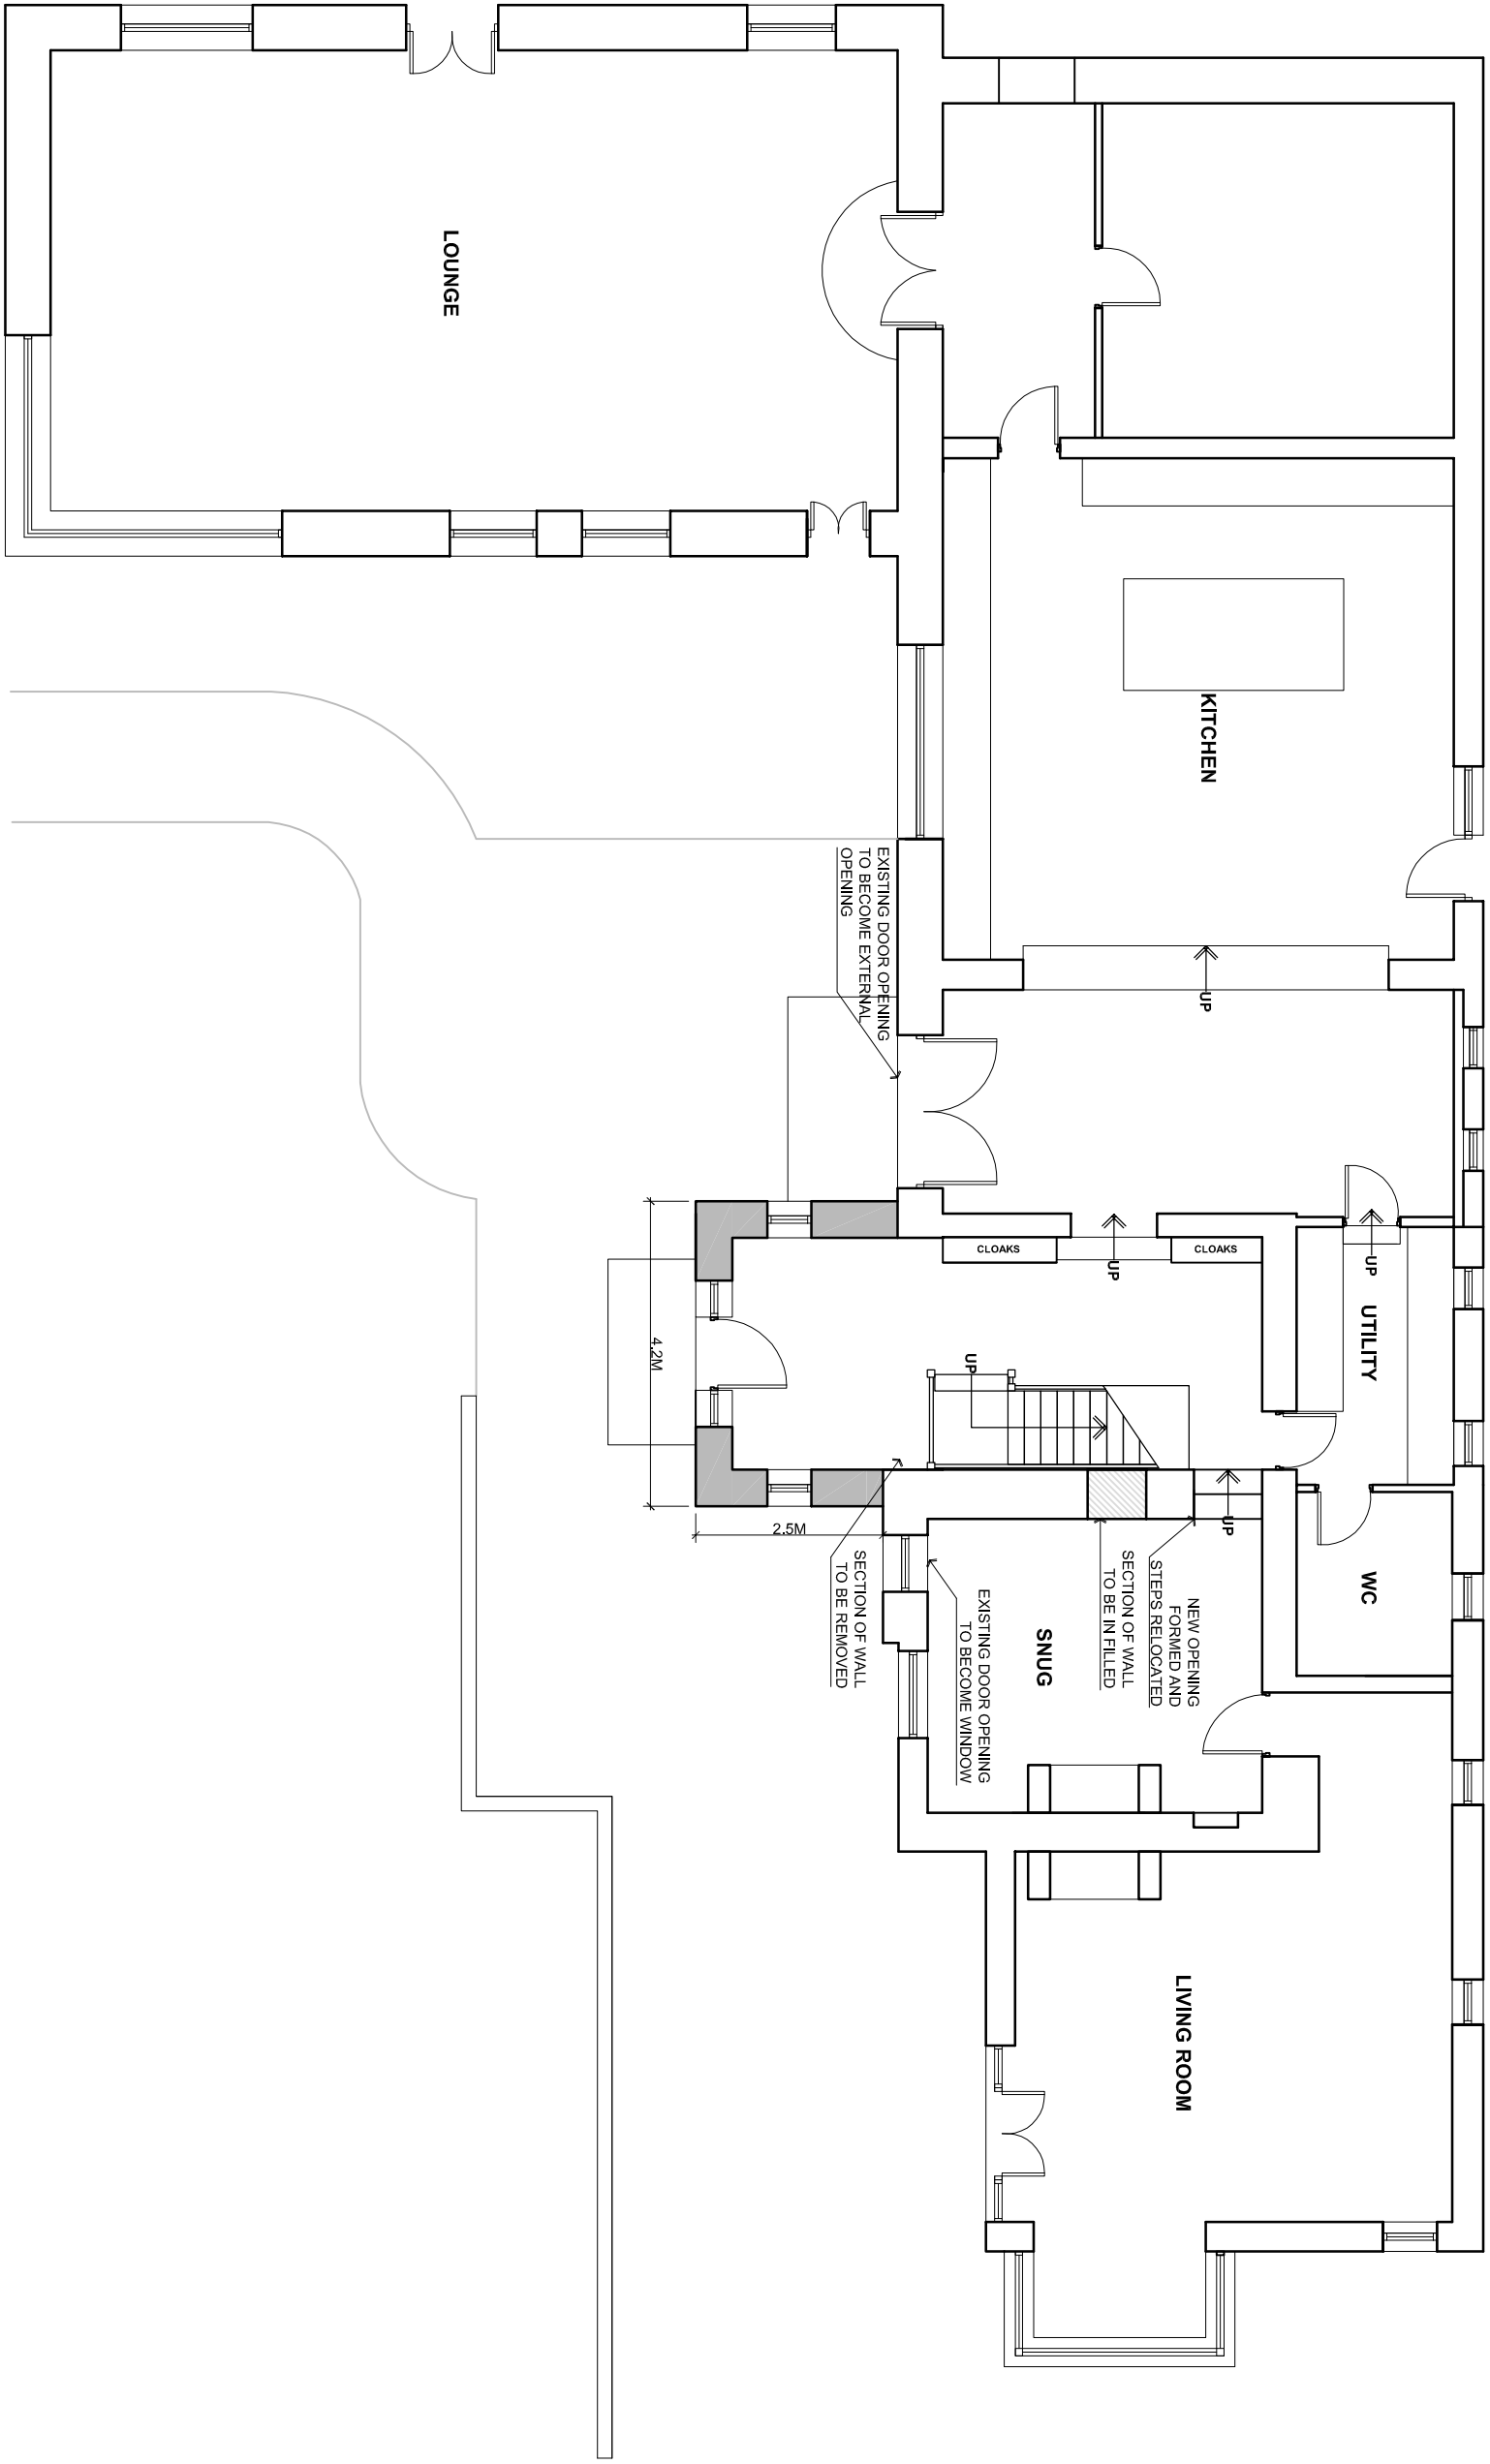


PROPOSED GROUND FLOOR PLAN scale 1:100

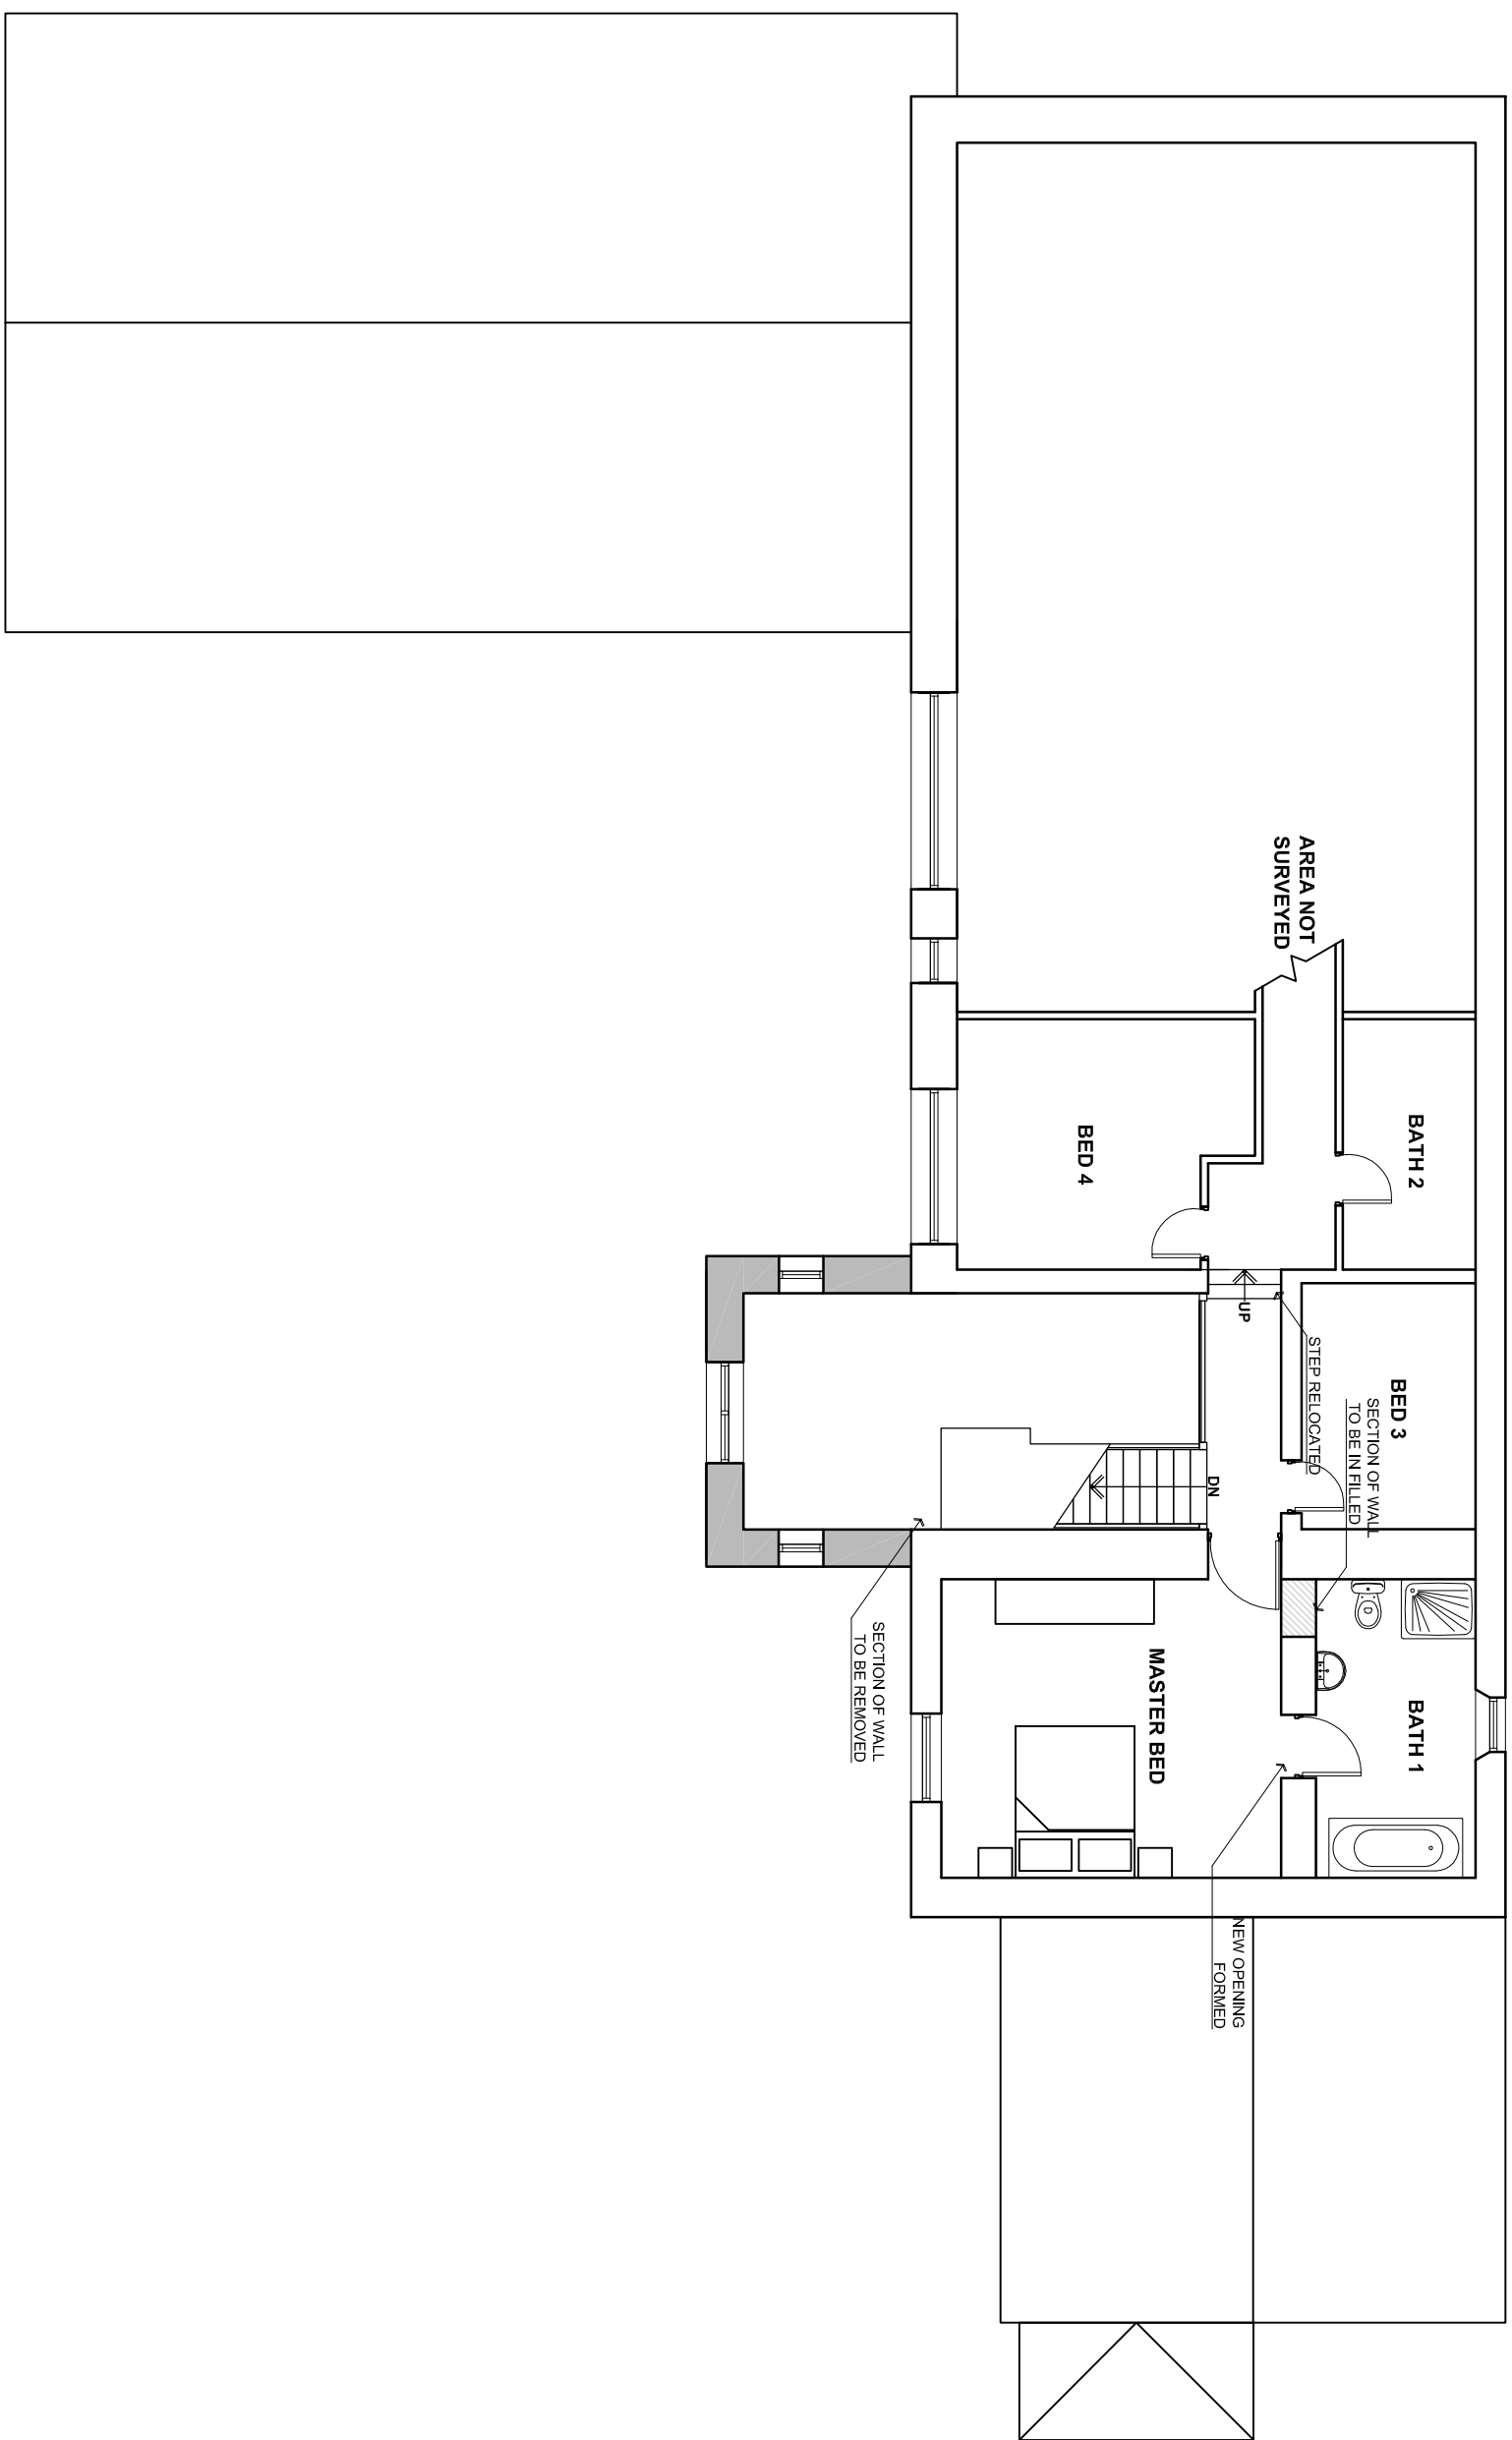


PROPOSED FIRST FLOOR PLAN scale 1:100

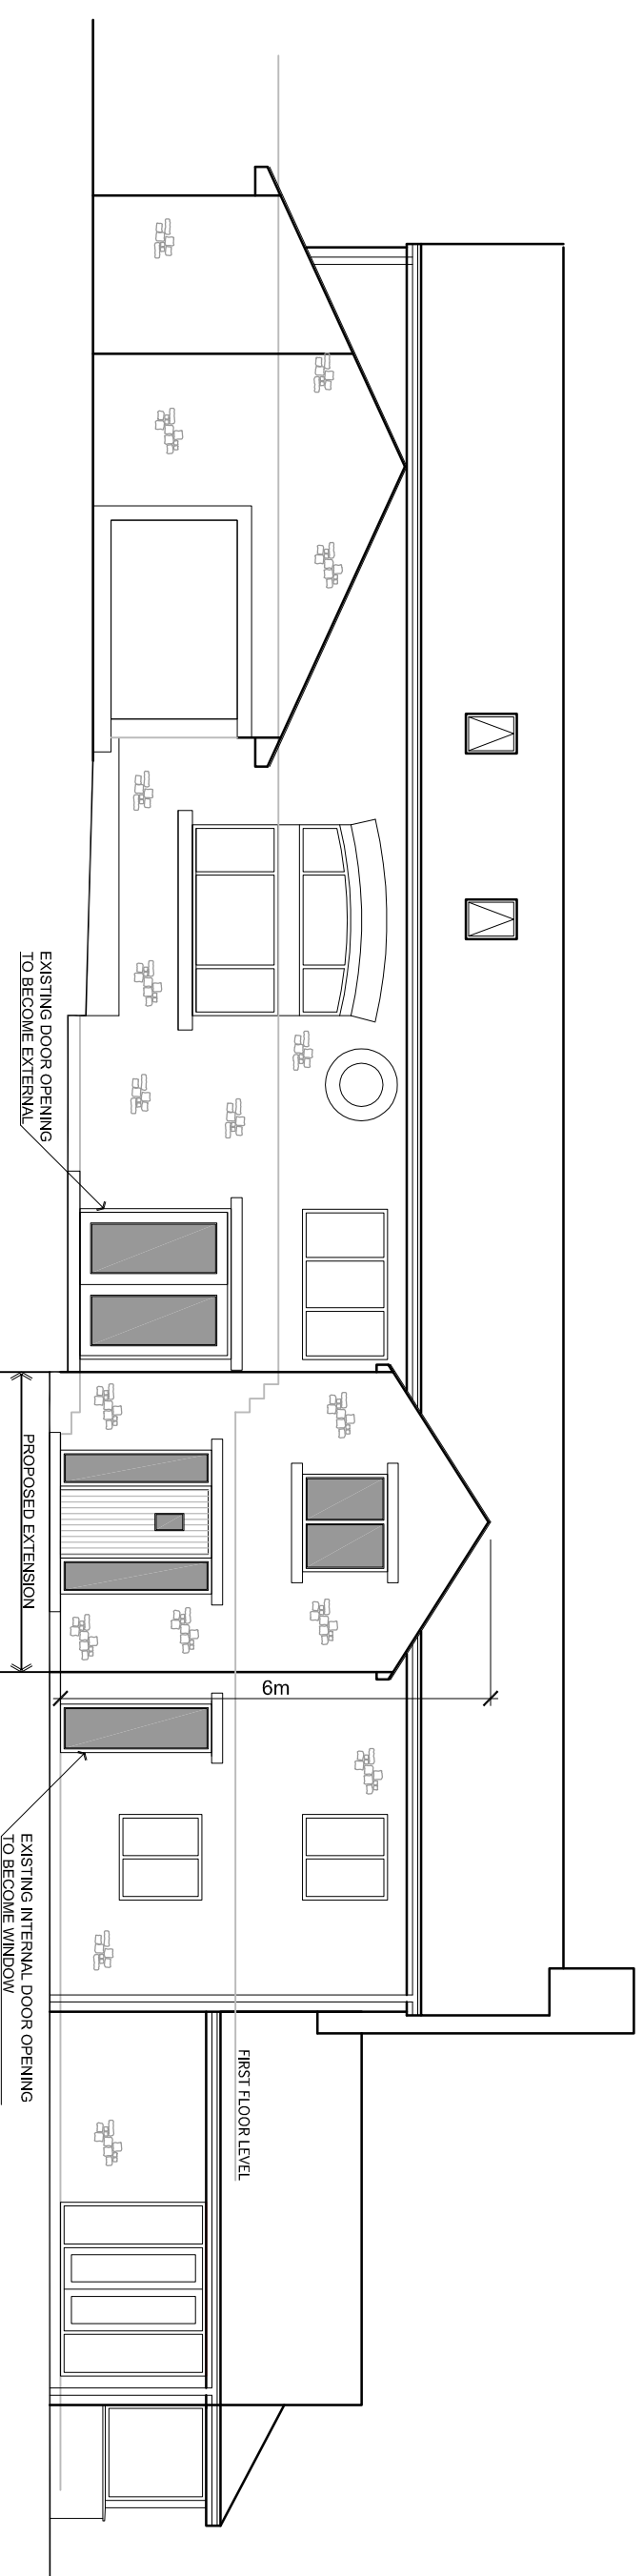

PROPOSED SOUTH ELEVATION scale 1:100

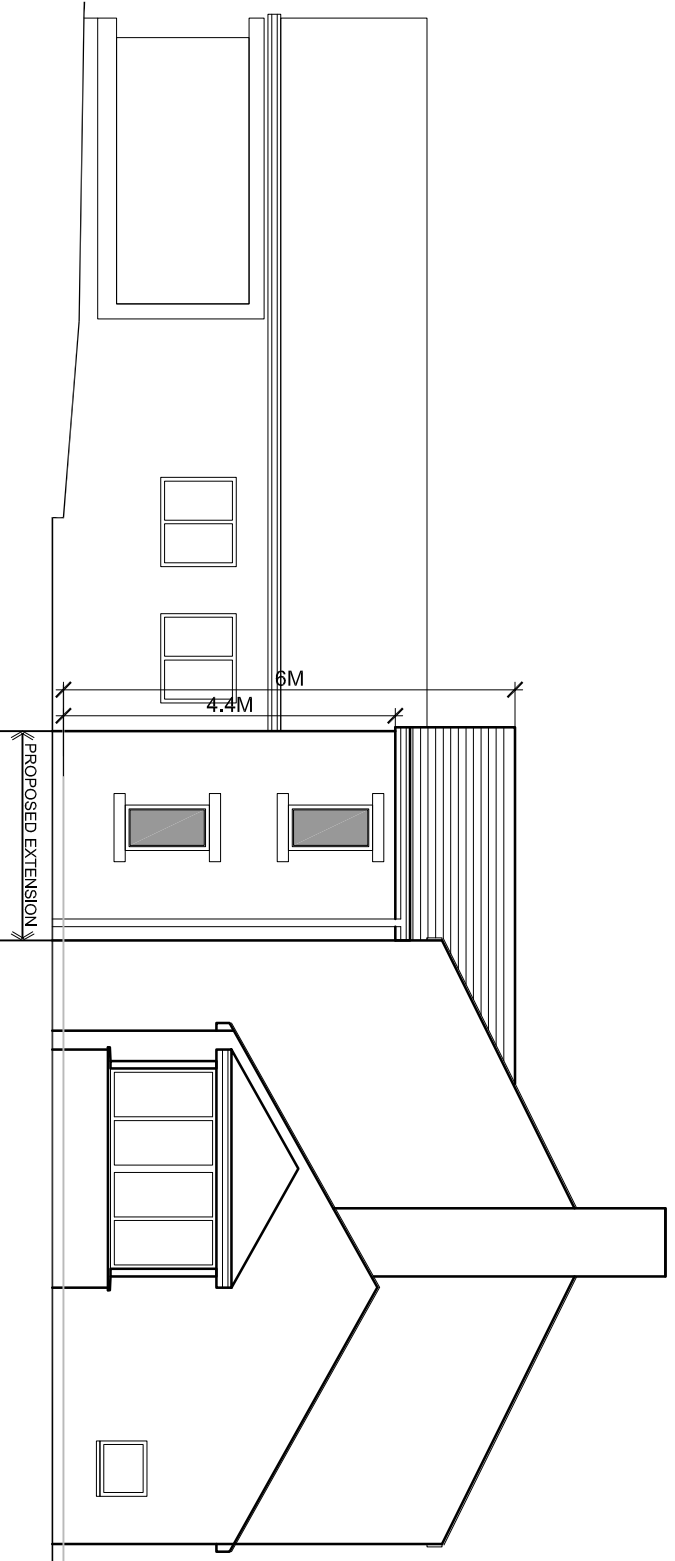

PROPOSED EAST ELEVATION scale 1:100

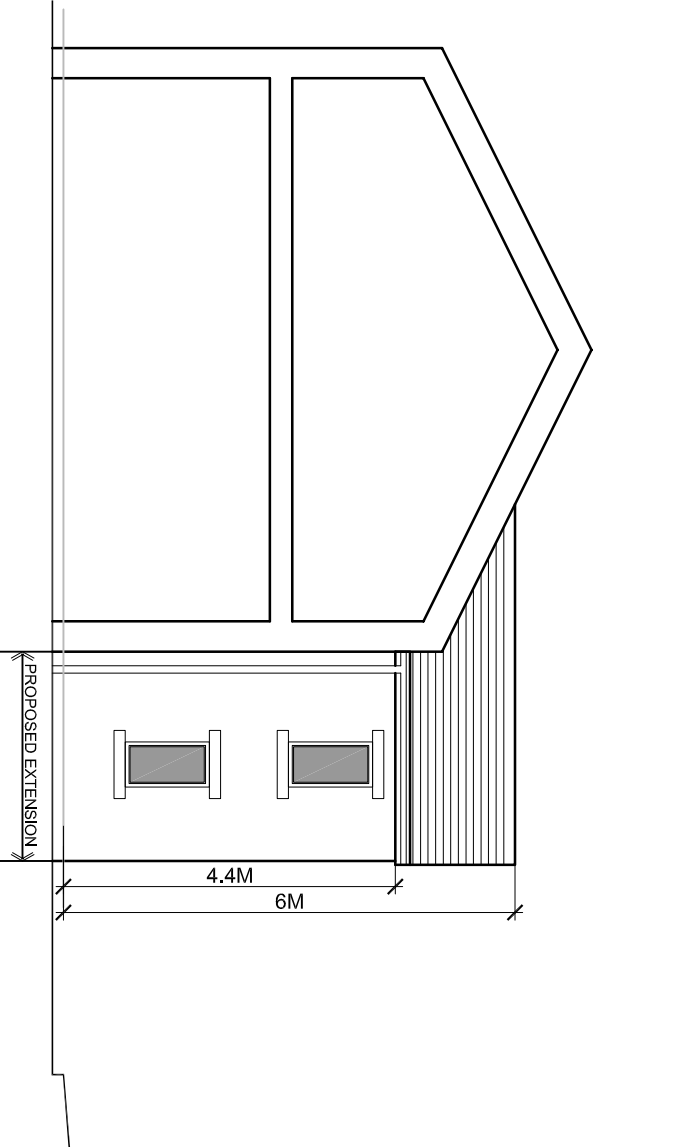

PROPOSED WEST ELEVATION scale 1:100

Drawing Title

Proposed Scheme

Scale

1:100 @ A1

Date

APR 2012

Drawn

RRM

Client

Mr and Mrs Algar

Job Title

Proposed Alterations and Extensions
Intack Farm
Old Clitheroe Road
Dutton
PR3 2YU

no. by dsk. revision

date

SUNDERLAND PEACOCK & ASSOCIATES LTD.
HAZELWERNIE, PULACO ROAD, CLITHEROE
T. 01200 422178 F. 01200 421238
www.sunderlandpeacock.com

spa

ARCHITECTS

4368 - 02