




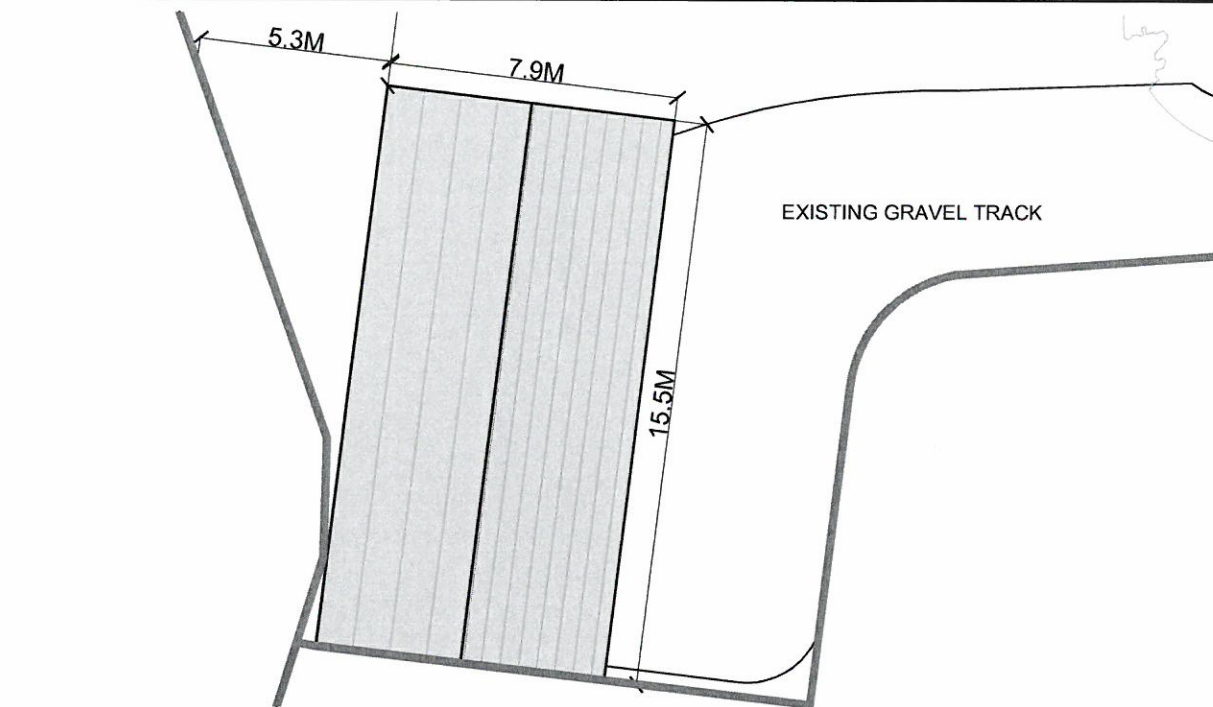


PROPOSED ROOF PLAN scale 1:200

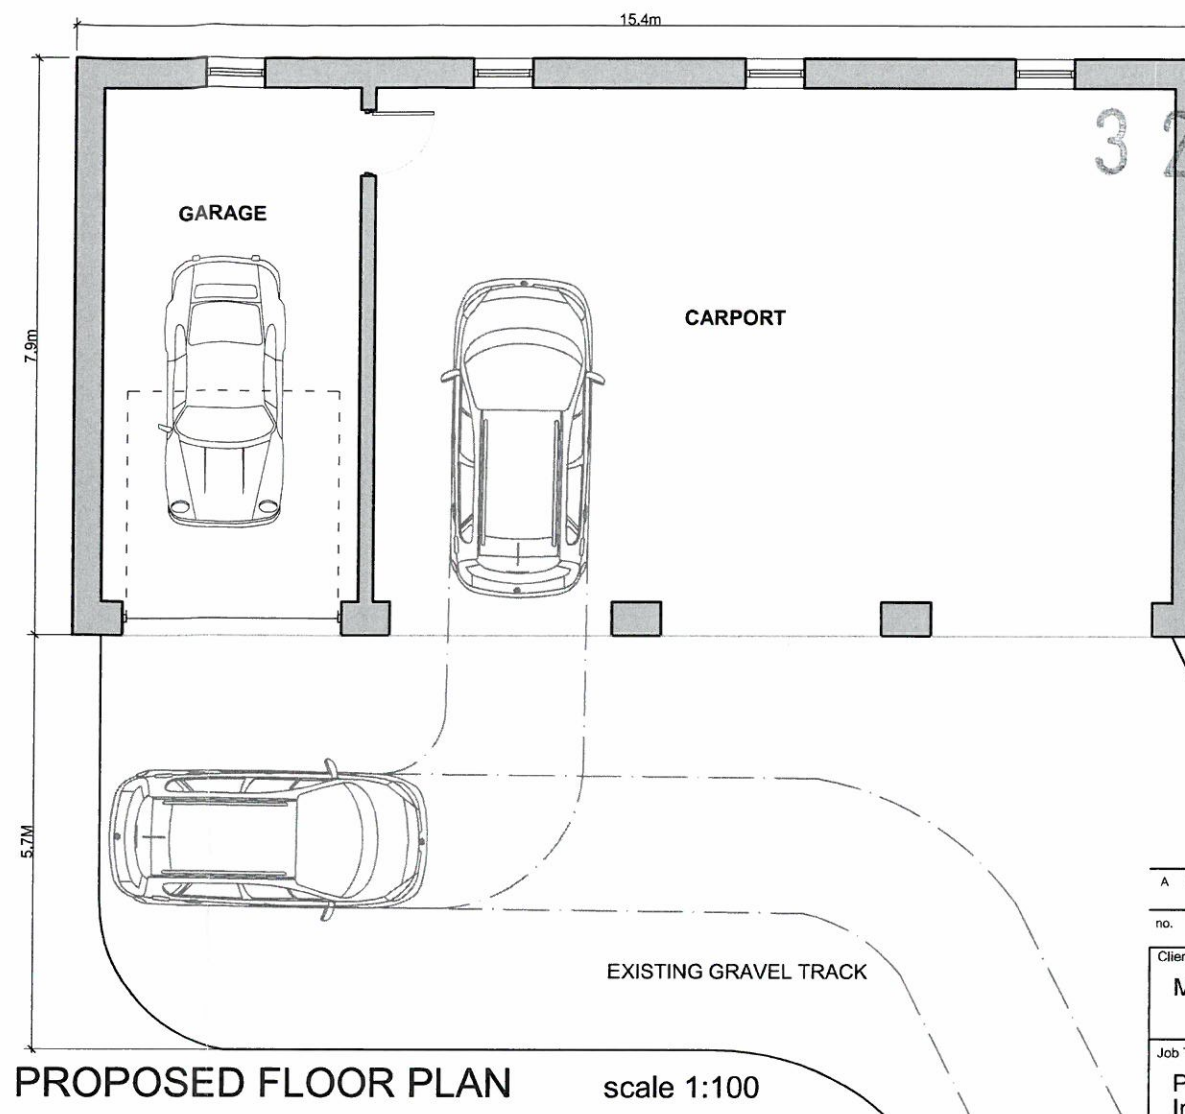

PROPOSED FLOOR PLAN scale 1:100

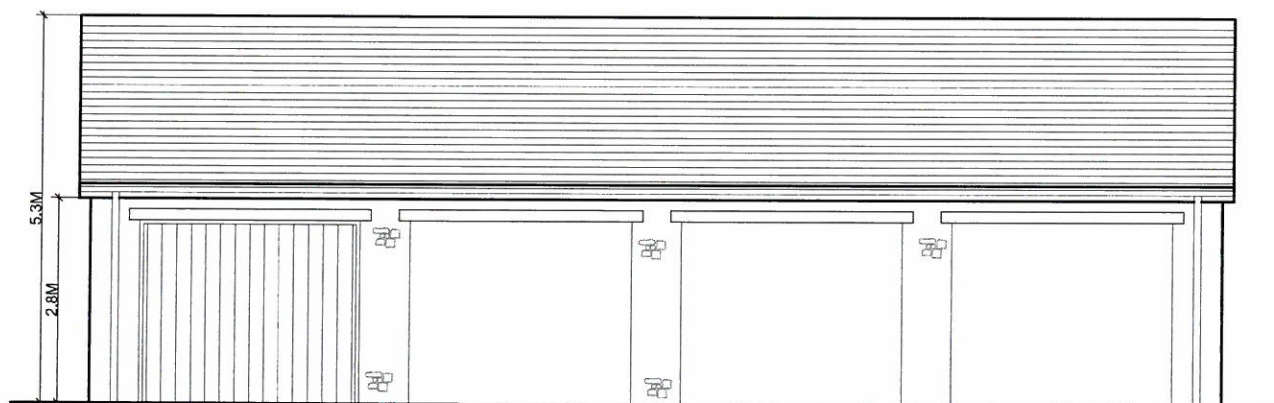


PROPOSED EAST ELEVATION

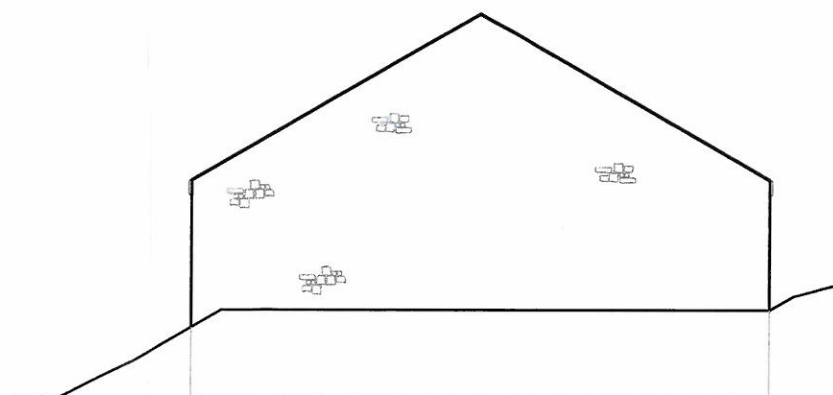


PROPOSED NORTH ELEVATION

scale 1:100

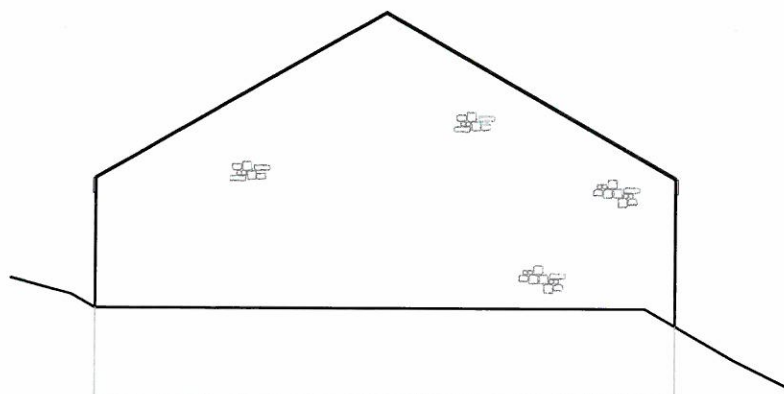

PROPOSED SOUTH ELEVATION

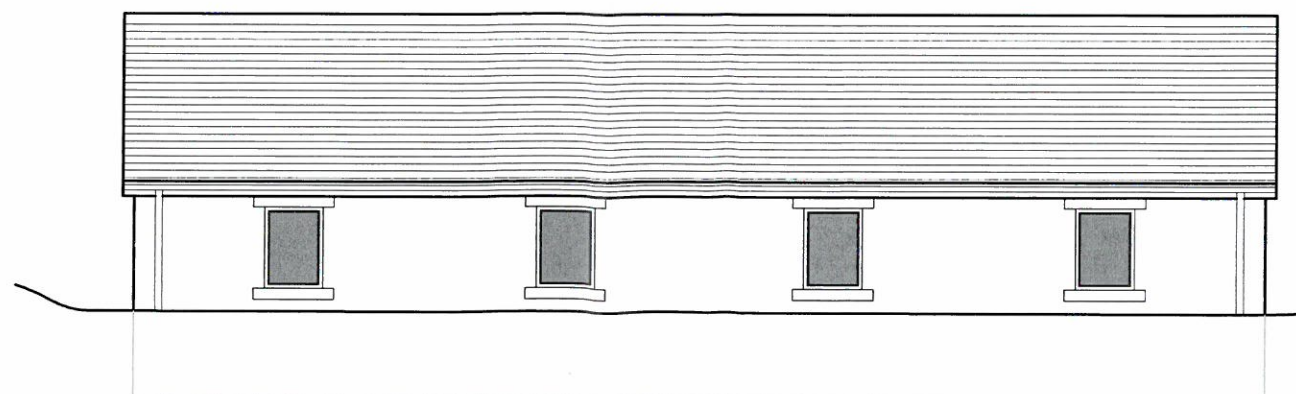

PROPOSED WEST ELEVATION

scale 1:100

A	RM	-	Additional notes and amendments further to RVBC comments.	13.05.2013
no.	by	chk.	revision	date

Client

Mr and Mrs Algar

Job Title

Proposed Alterations and Extensions
Intack Farm
Old Clitheroe Road
Dutton
PR3 2YU

Drawing Title

Proposed Garage Drawings

AMENDED PLANS RECEIVED

DATE 14 MAY 2013

Scale	Date	Drawn
Shown @ A3	Apr 2013	RM

spa
ARCHITECTS

SUNDERLAND PEACOCK & ASSOCIATES LTD.
HAZELMERE, PIMLICO ROAD, CLITHEROE
LANCASHIRE, BB7 2AG
T 01200 423178 F 01200 427328
E info@sunderlandpeacock.com
www.sunderlandpeacock.com



4368 -03 A