



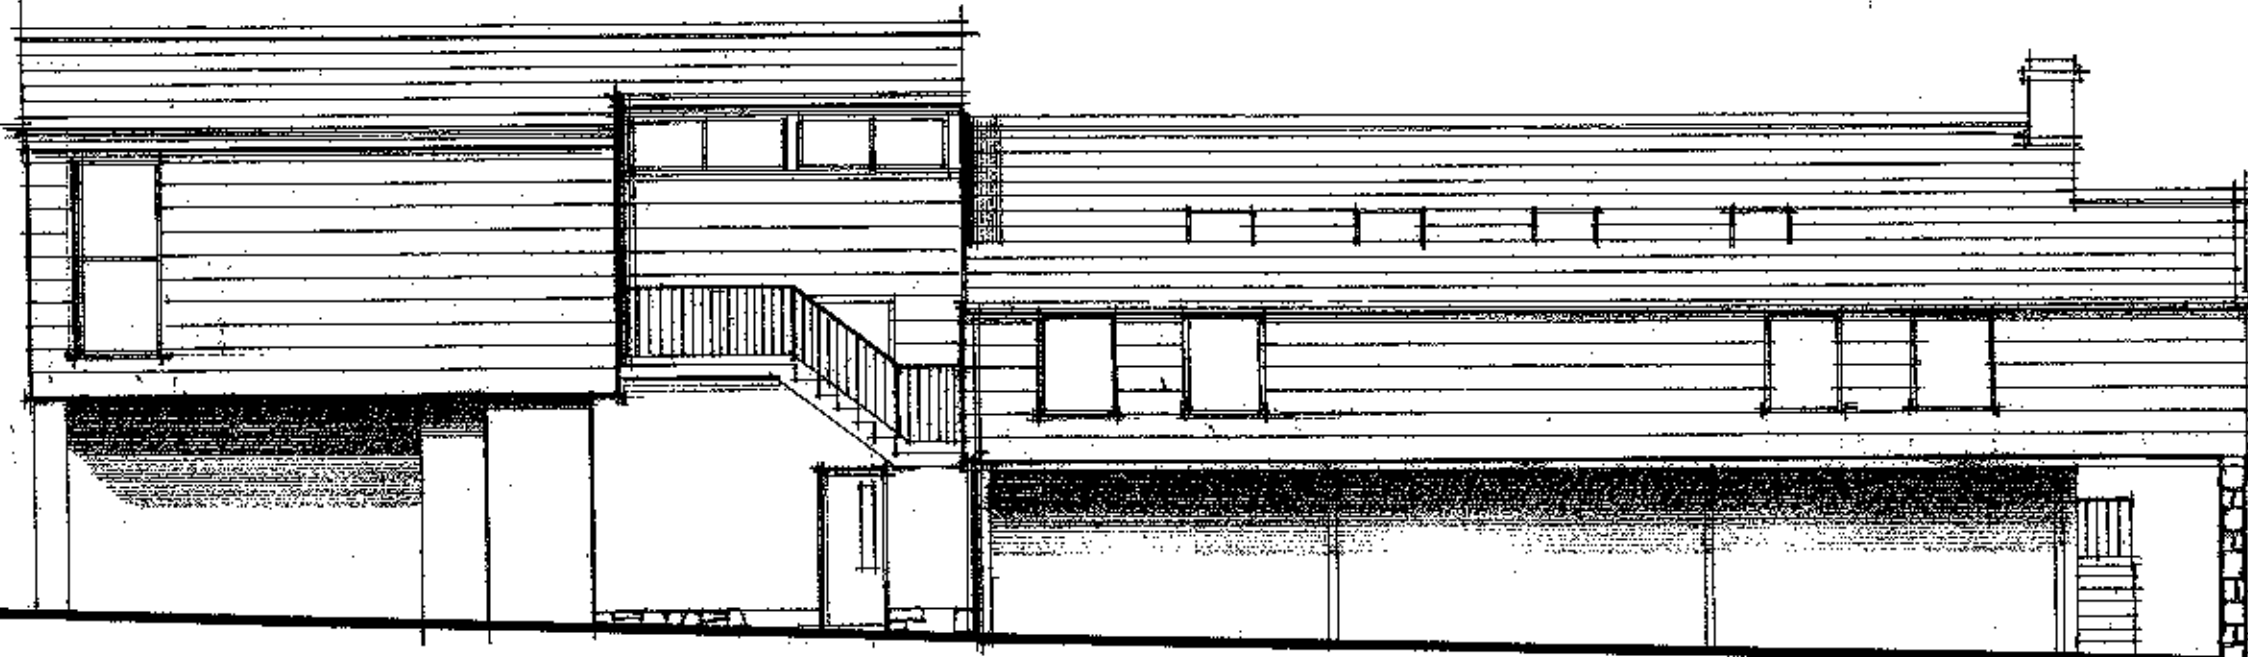


south west elevation

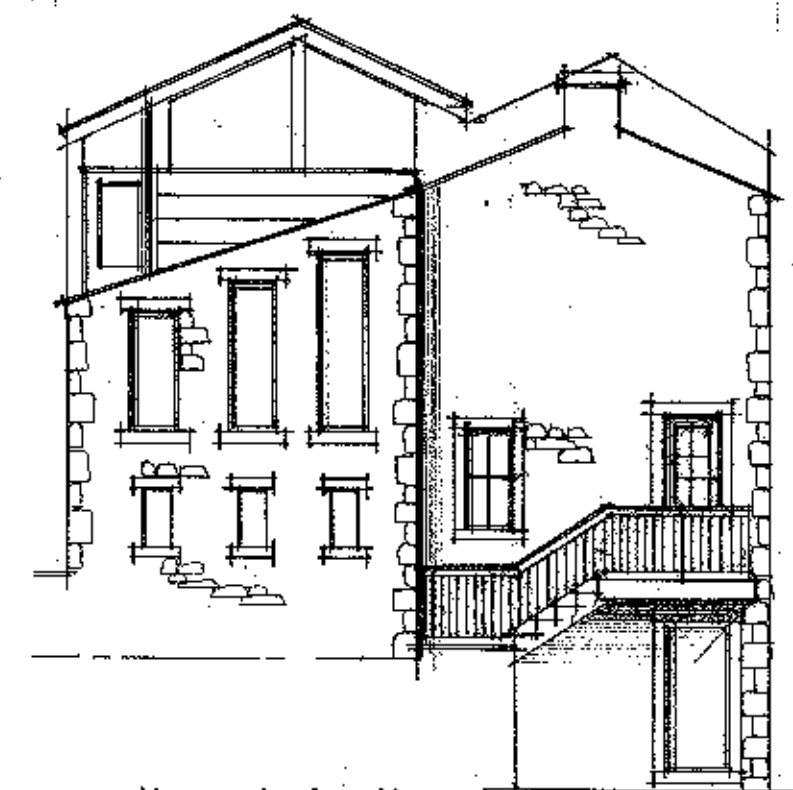

south east elevation

320130374P

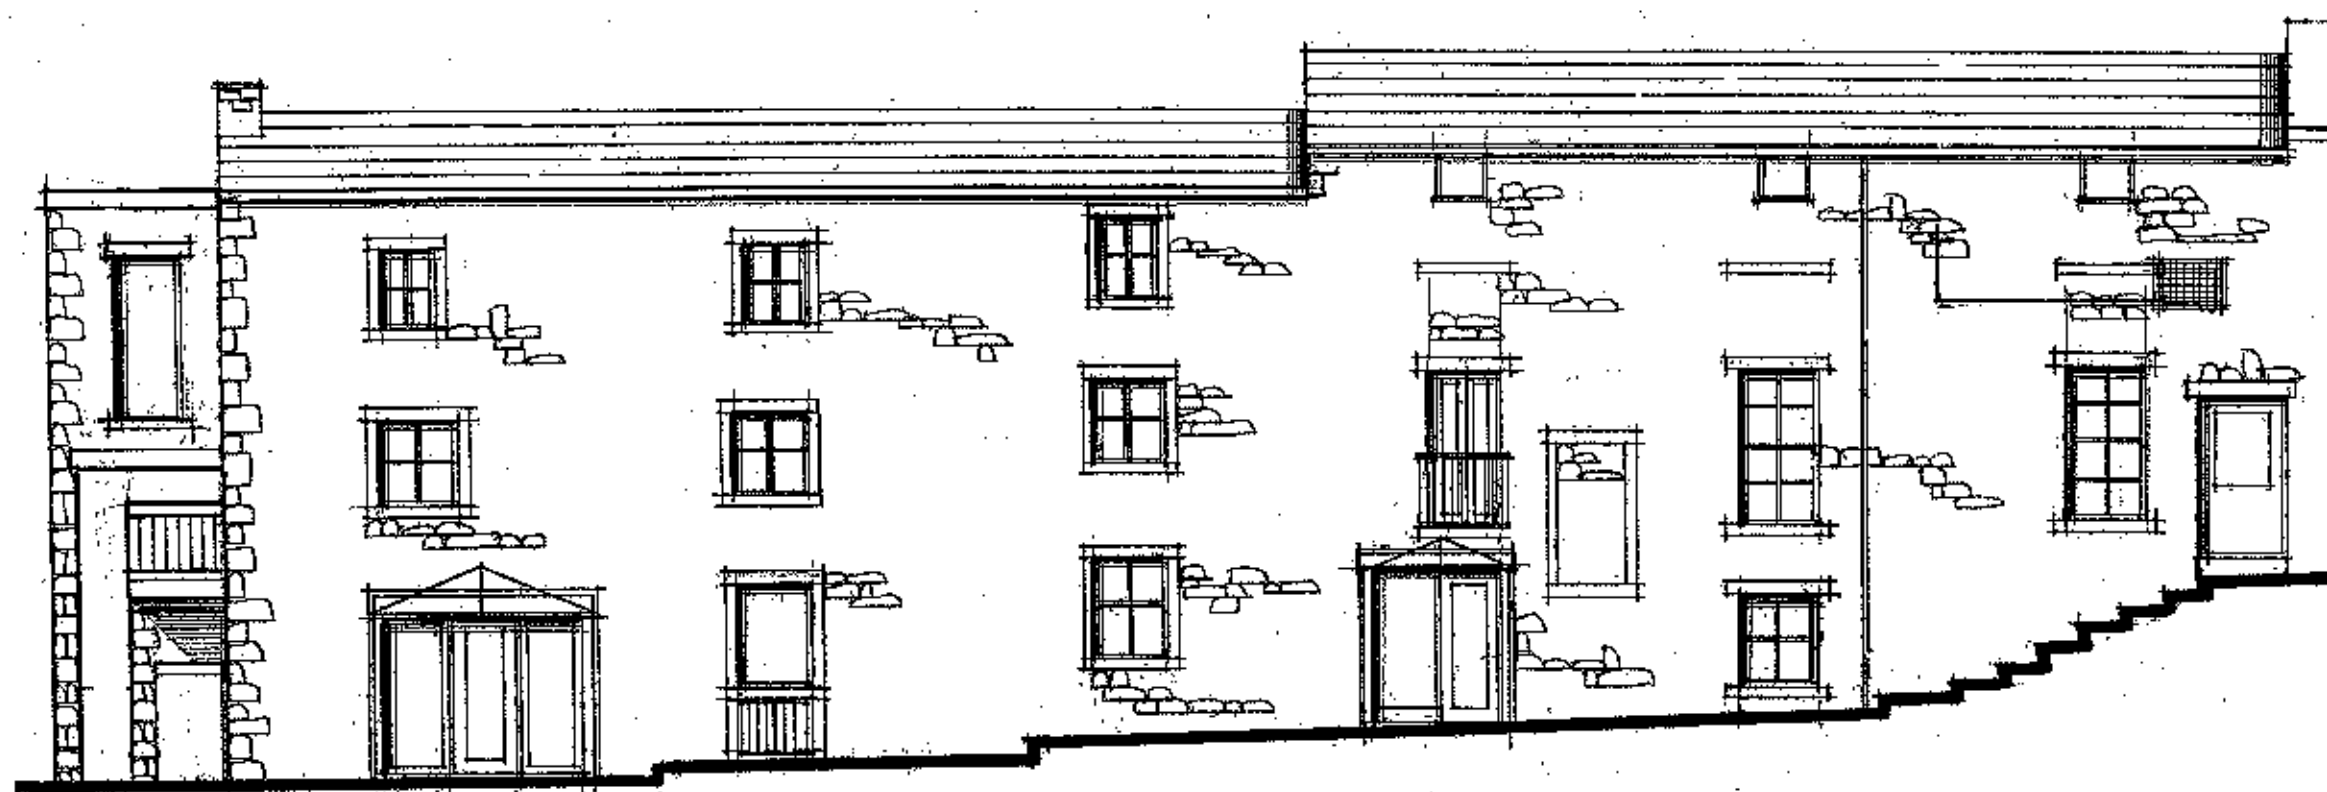

north east elevation

DEVELOPMENT	Proposed Extension of Flat to Provide Roof Garden
LOCATION	Former Lee Carter Health Studio Lowergate Clitheroe BB7 1AD
DRAWING TITLE	Existing Elevations
SCALE	1:100
DATE	DEC 2012
DRG NO	LCHE/F/2012/08


Natural slate to match existing wall finish.
Frameless glass baulstrading.

Natural slate to match existing wall finish.
Frameless glass baulstrading.

south west elevation

south east elevation

320130374P

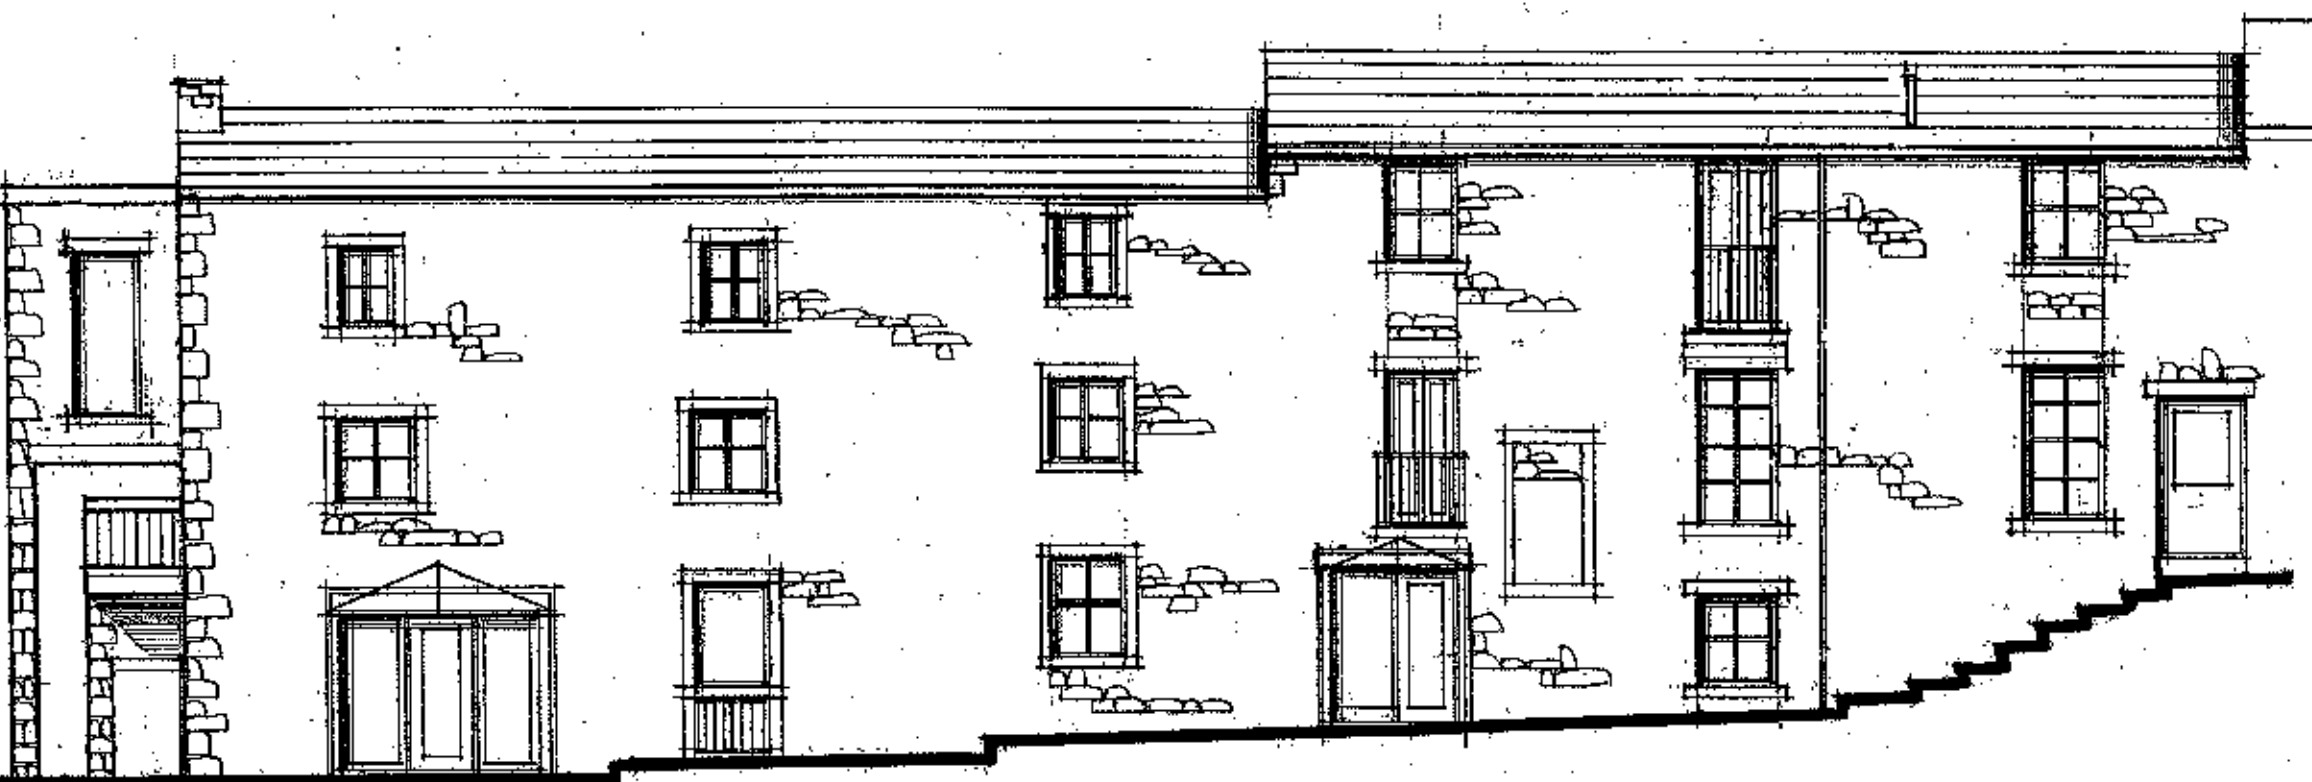

north east elevation

DEVELOPMENT	Proposed Extension of Flat to Provide Roof Garden
LOCATION	Former Lee Carter Health Studio Lowergate Clitheroe BB7 1AD
DRAWING TITLE	Proposed Elevations
SCALE	1:100
DATE	DEC 2012
PROJECT NO	LCHS/F/2012/09