


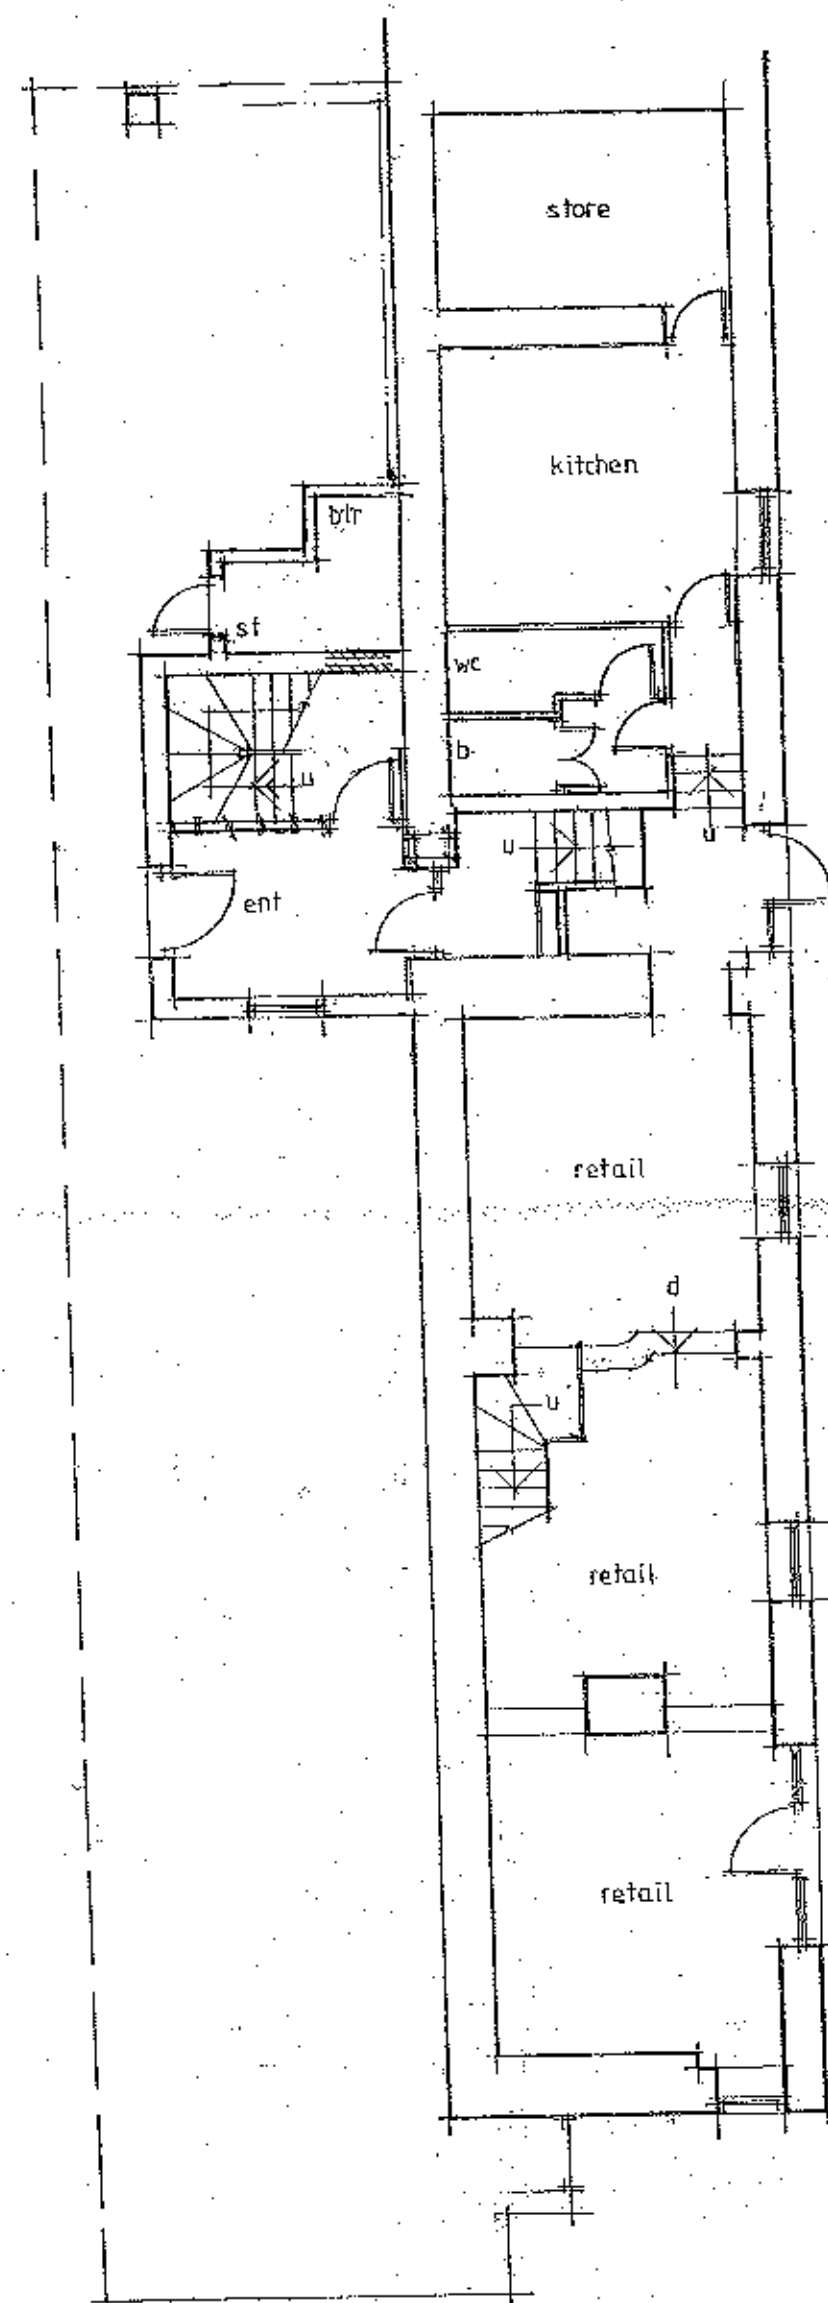


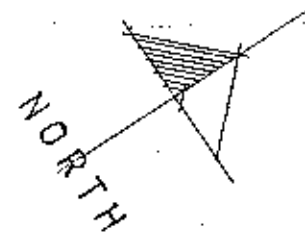

Ground floor plan

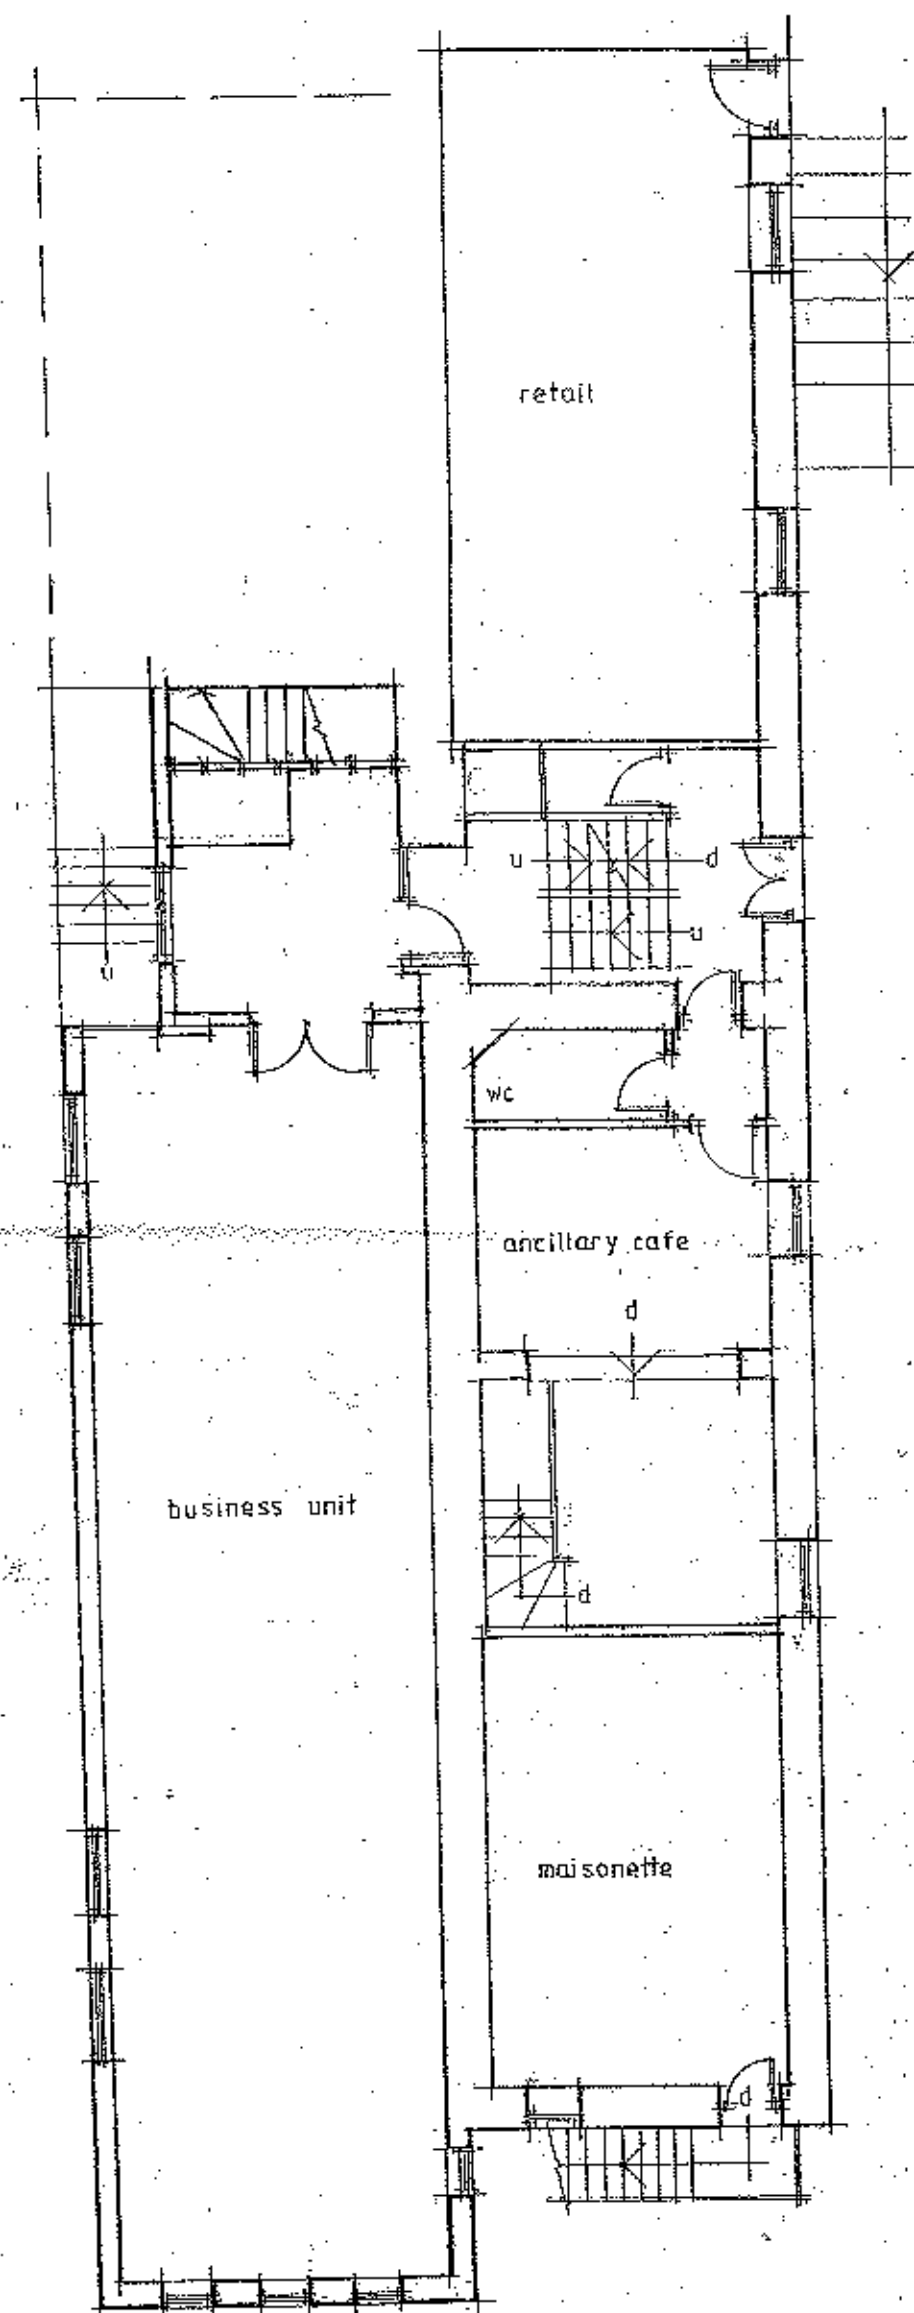


First floor plan

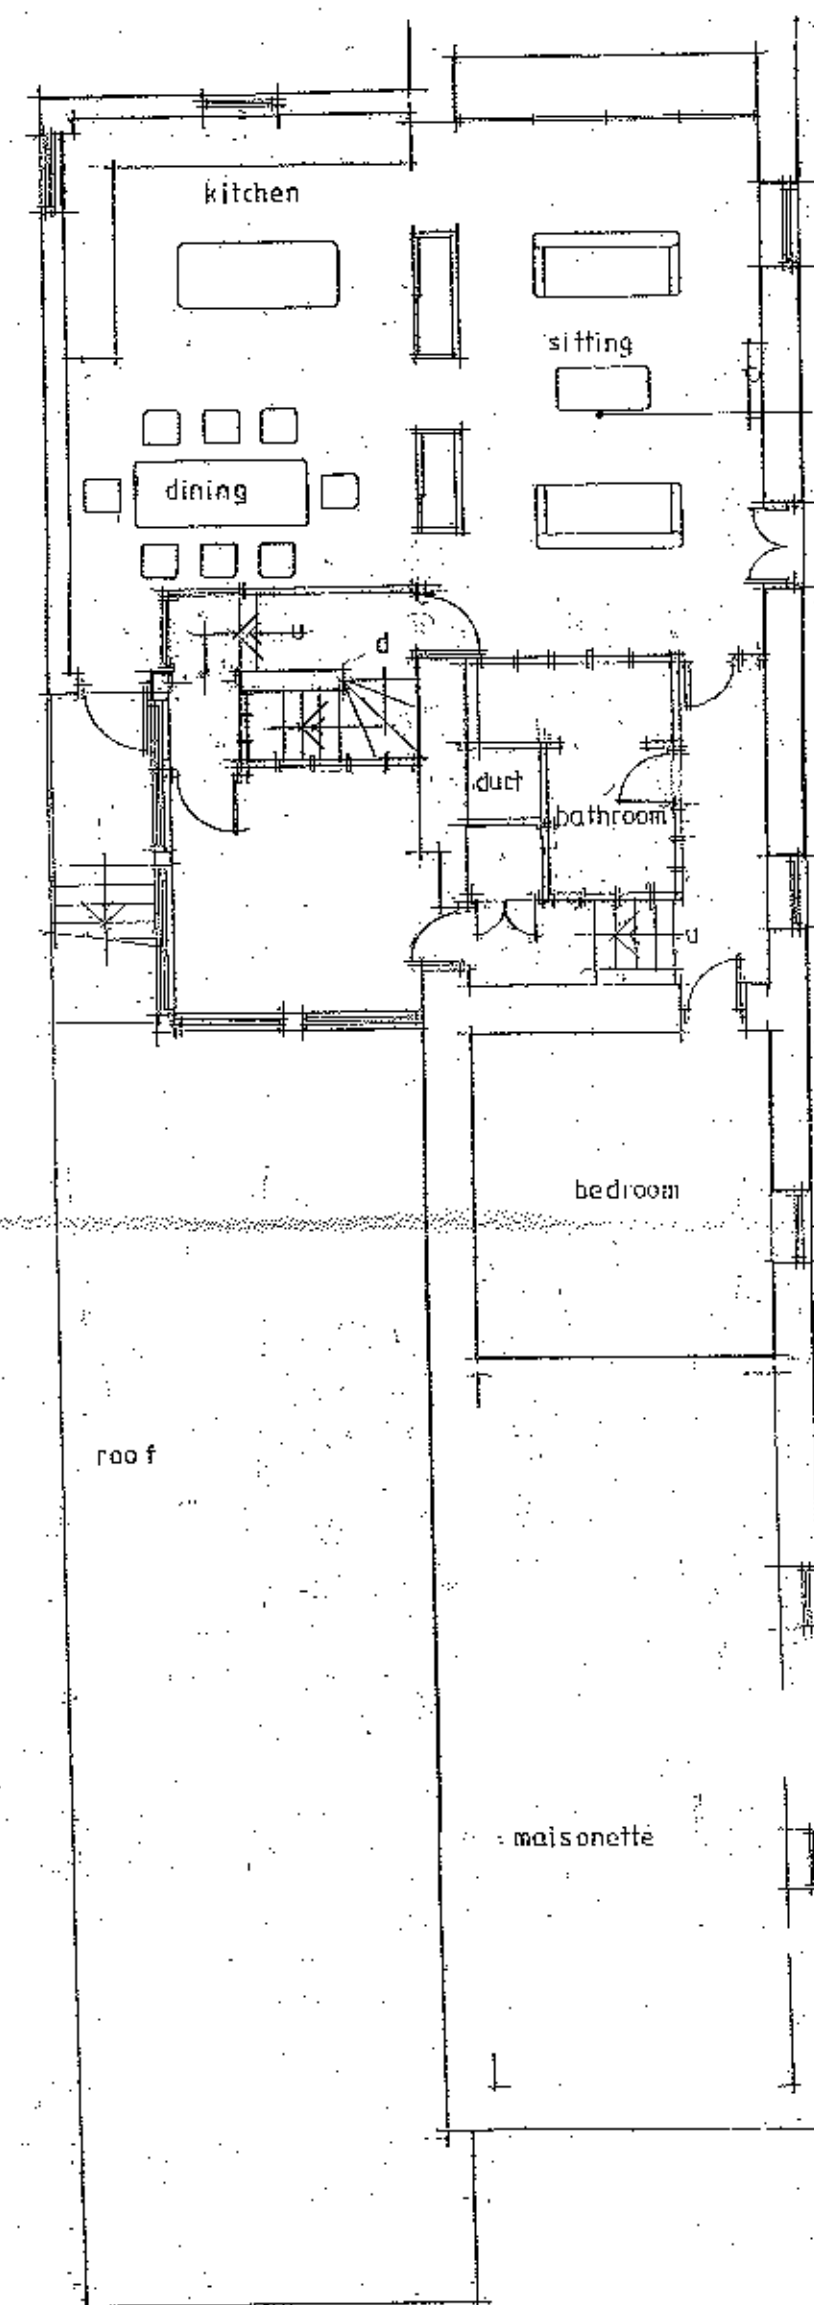


Second floor plan

32013U374P


DEVELOPMENT	Proposed Extension of Flat to Provide Roof Garden
LOCATION	Former Lee Carter Health Studio Lowergate Clitheroe BB7 1AD
DRAWING TITLE	Existing Plans
SCALE	1:100
DATE	Feb 2013
DRG NO	LCHS/F/2013/12

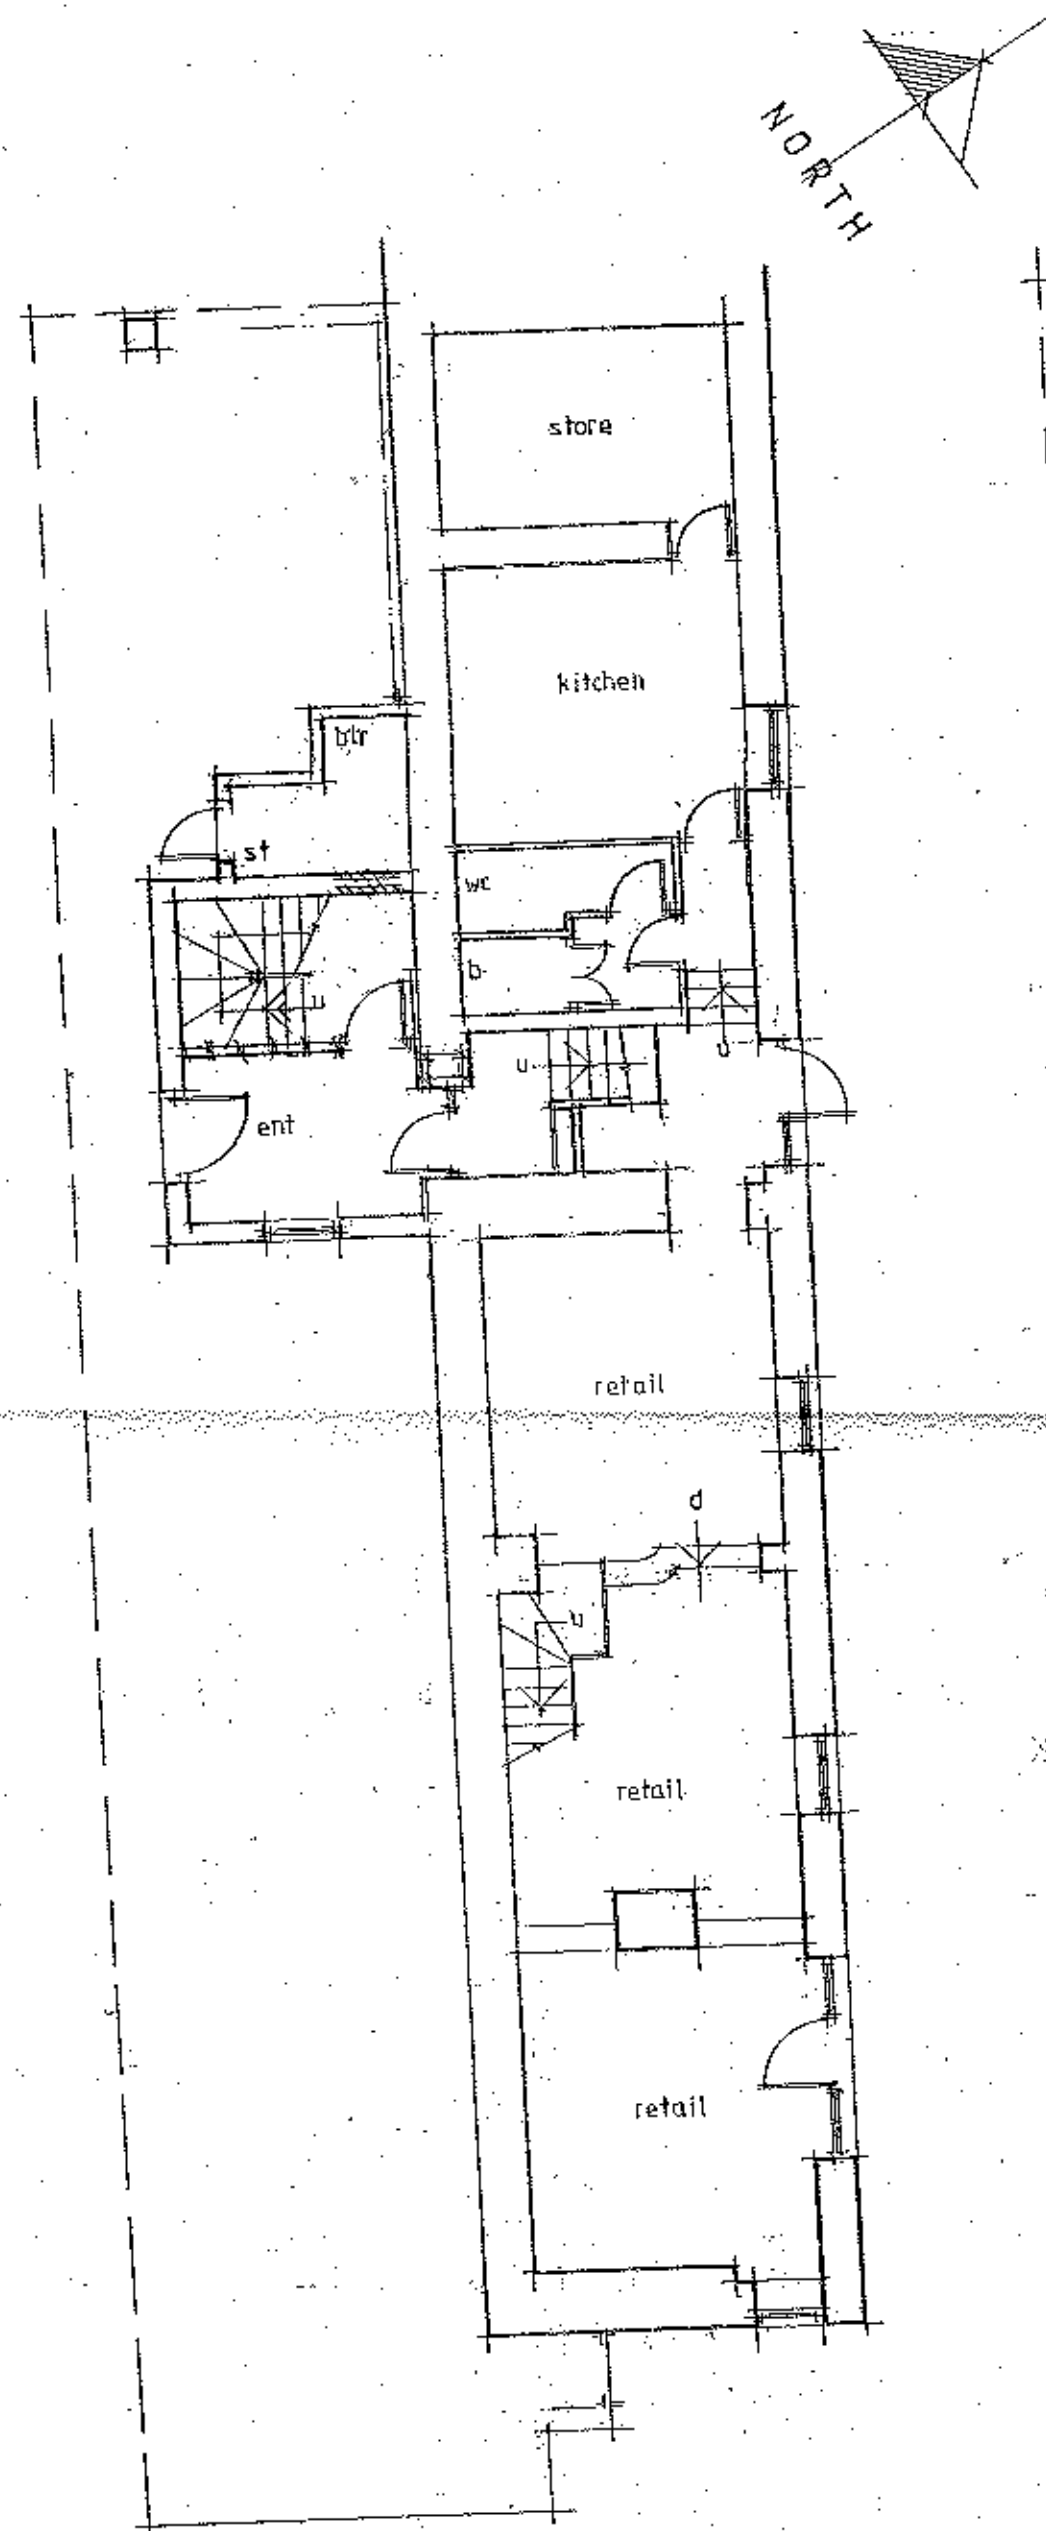

Ground floor plan

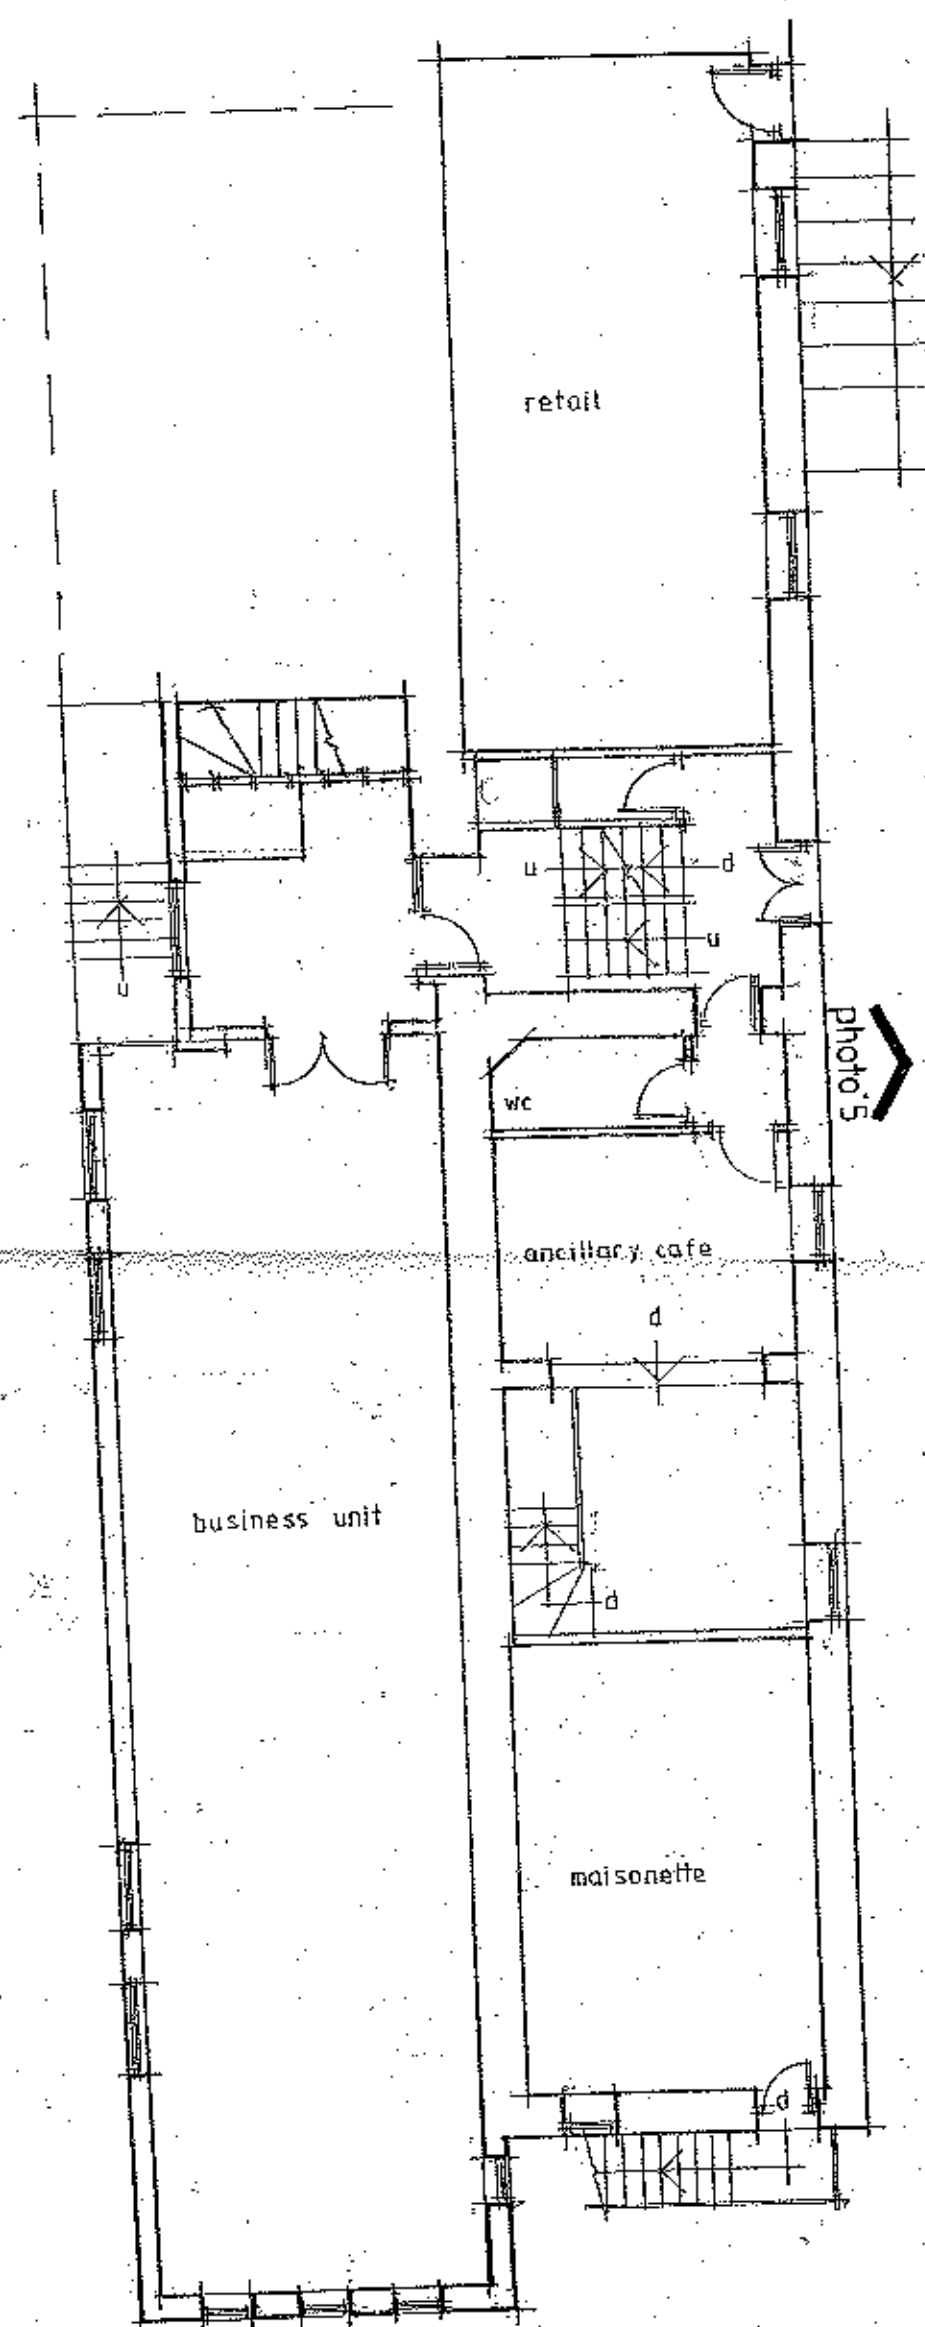

First floor plan

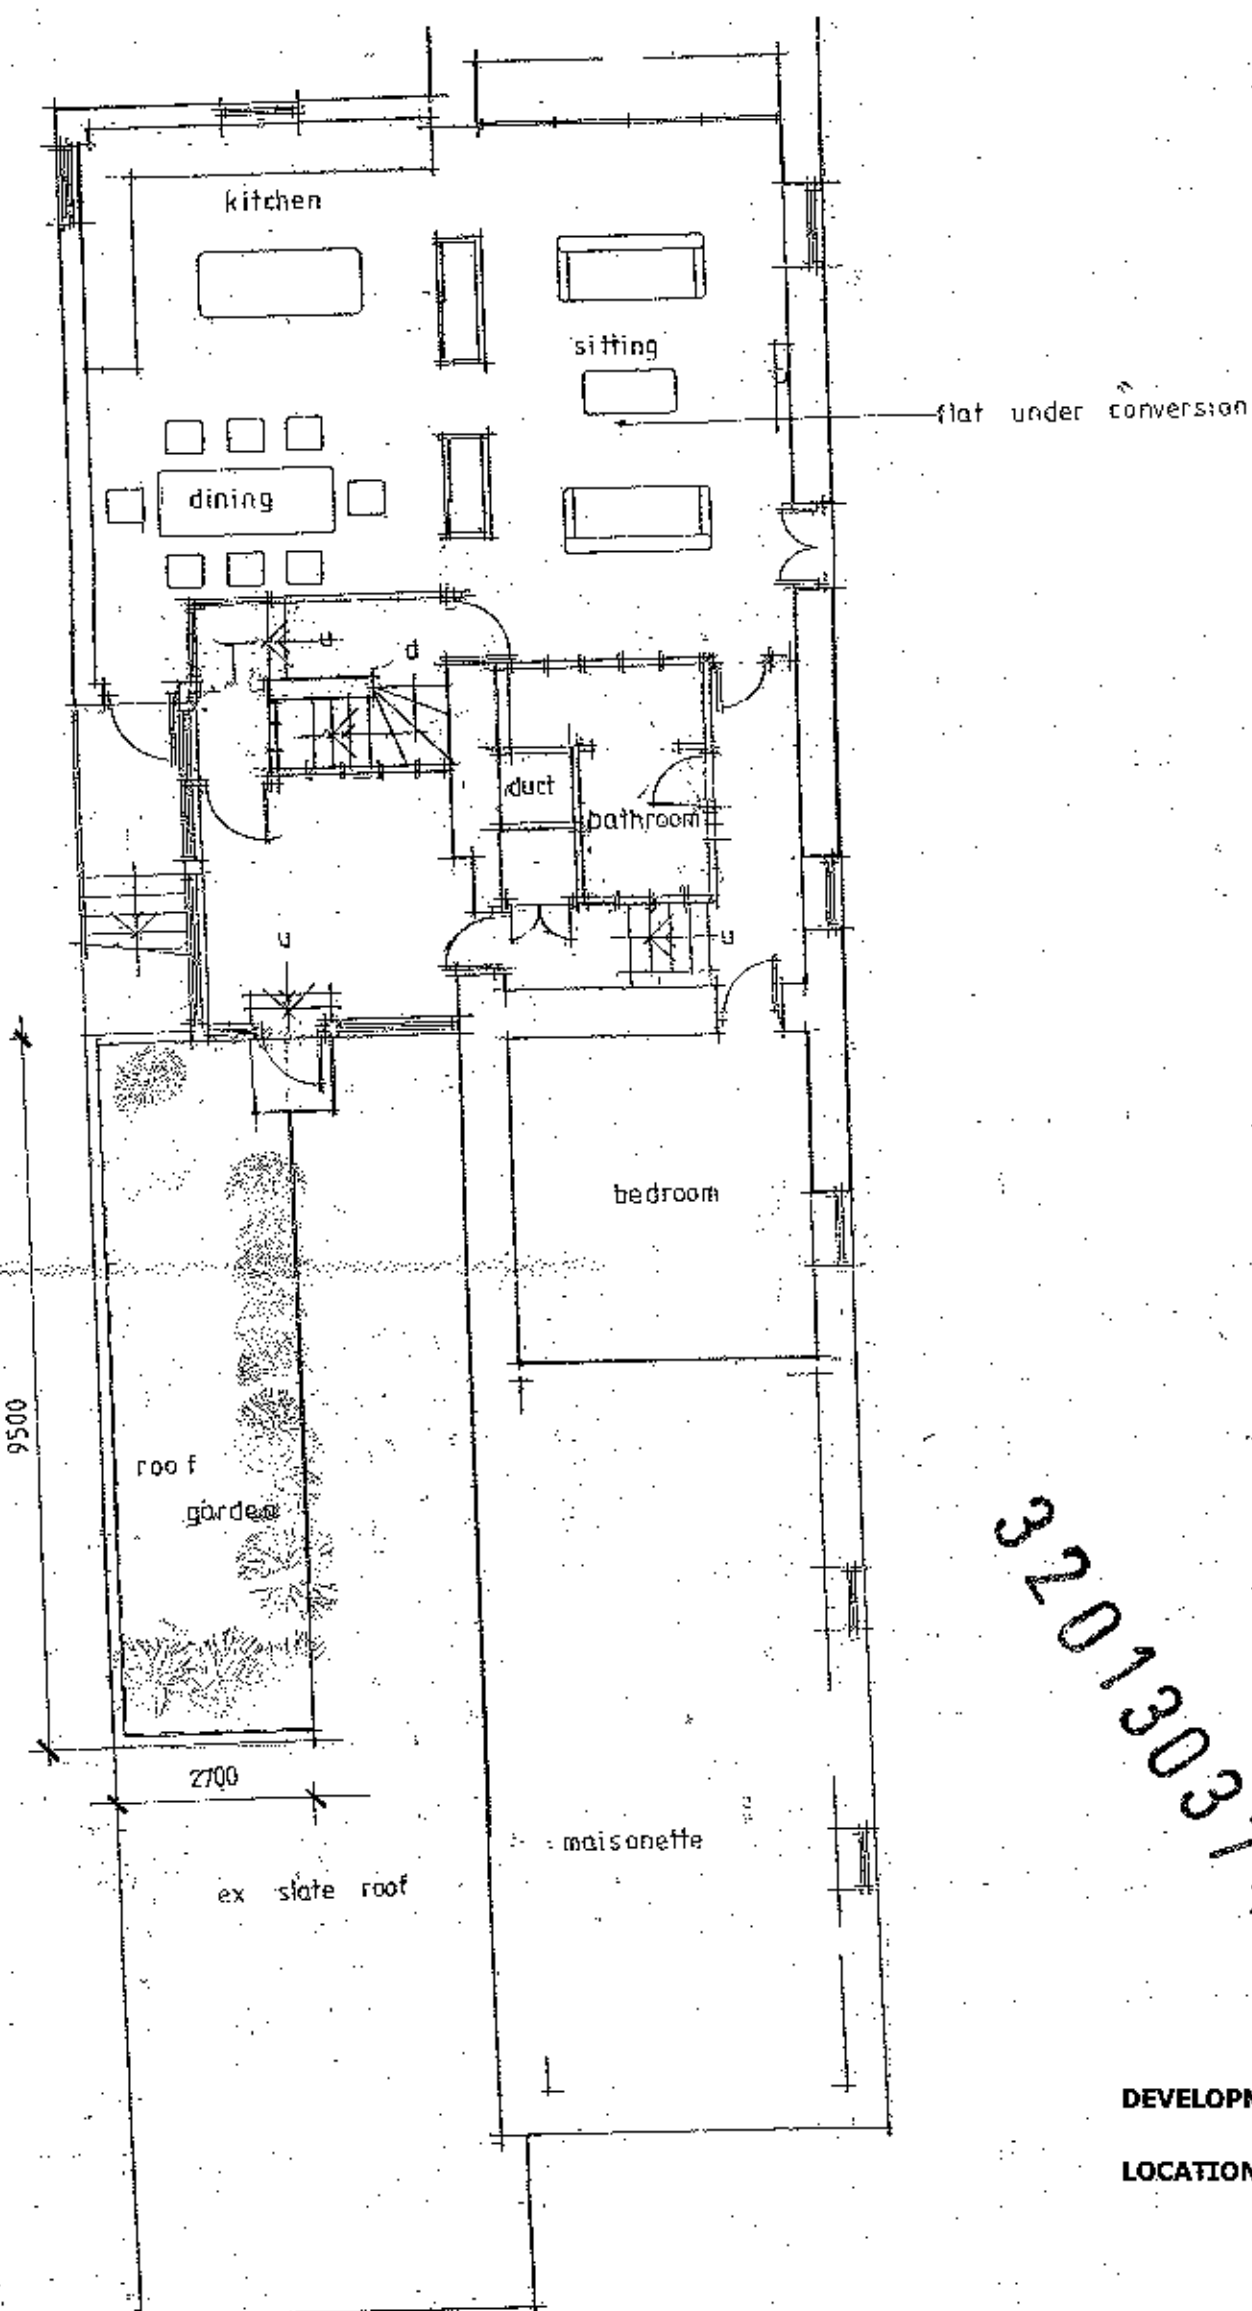

Second floor plan

DEVELOPMENT Proposed Extension of Flat to Provide Roof Garden

LOCATION Former Lee Carter Health Studio
Lowergate
Clitheroe
BB7 1AD

DRAWING TITLE Proposed Plans

SCALE 1:100

DATE Feb 2013

DRG NO LCHS/F/2013/13

320130374P

photo 4