



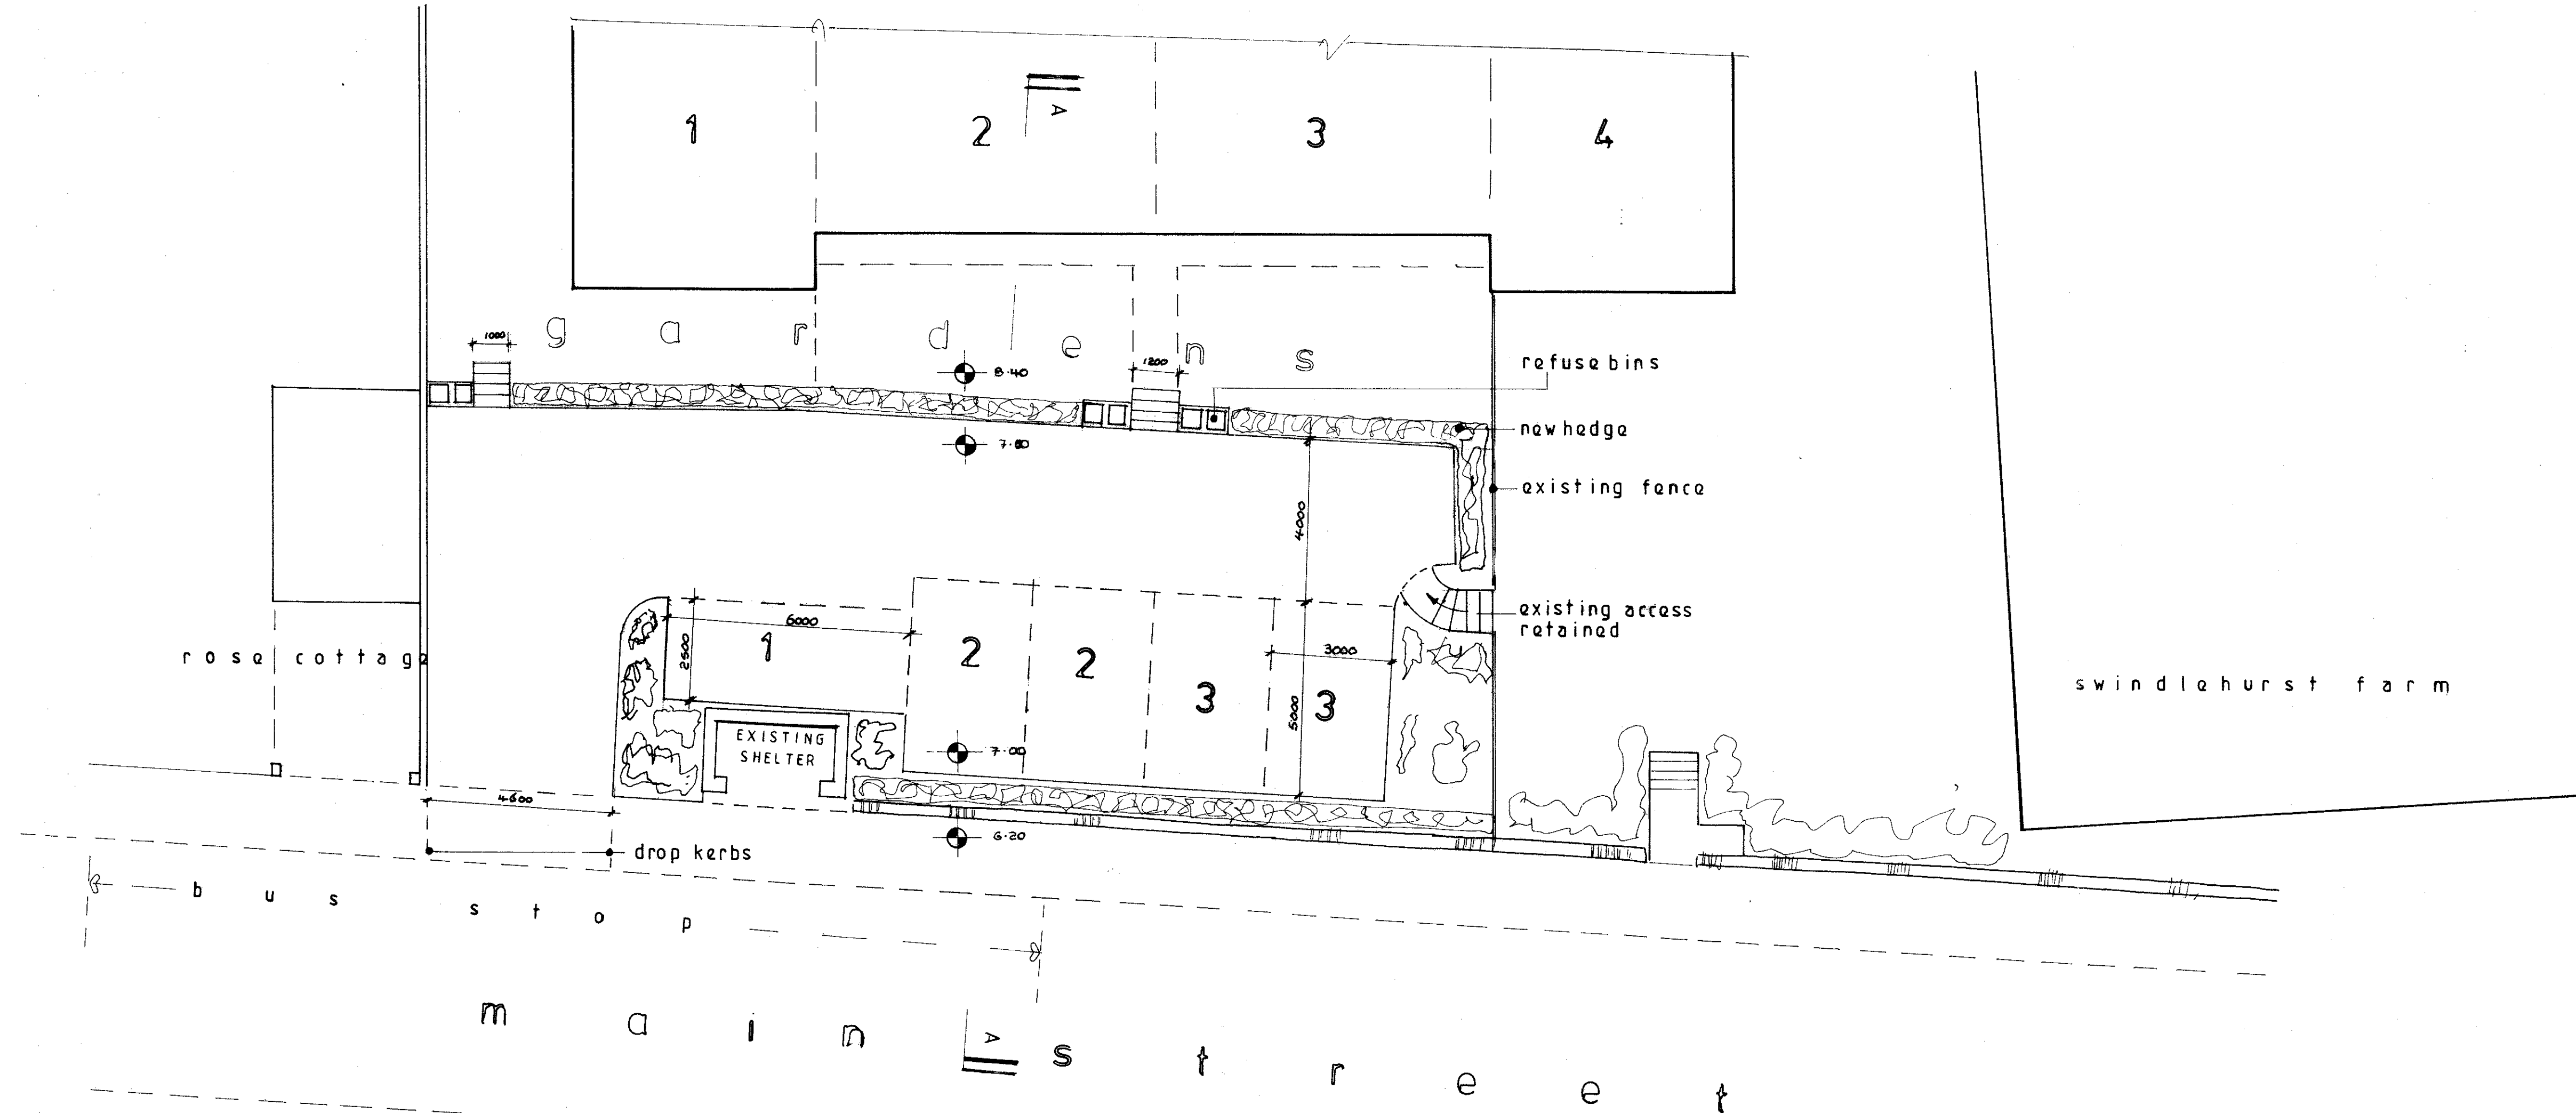

proposed plan

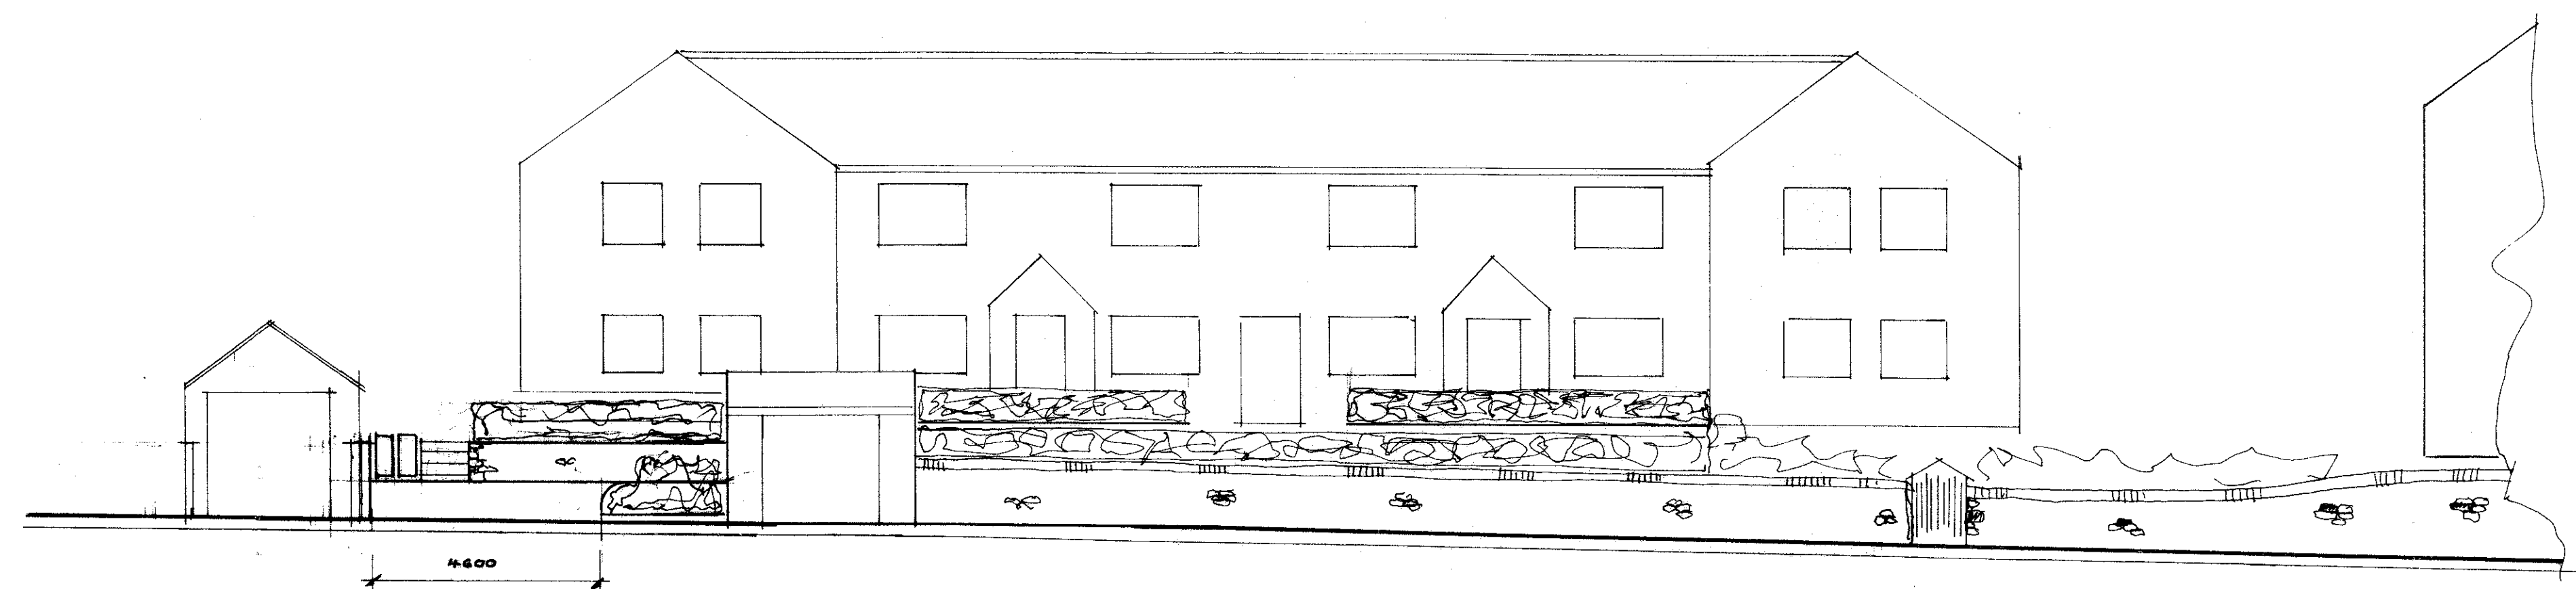

proposed front (west) elevation

320130378P

proposed site levels

S.J. Bialock Limited
Building Surveyors

Drawing no 5006 a

Scale 1:100

Proposed Site Plan
And West Elevation

Proposed
Altered Vehicle Access
And Carparking
At 1,2,3 Greendale View
Main Street
Grindleton