


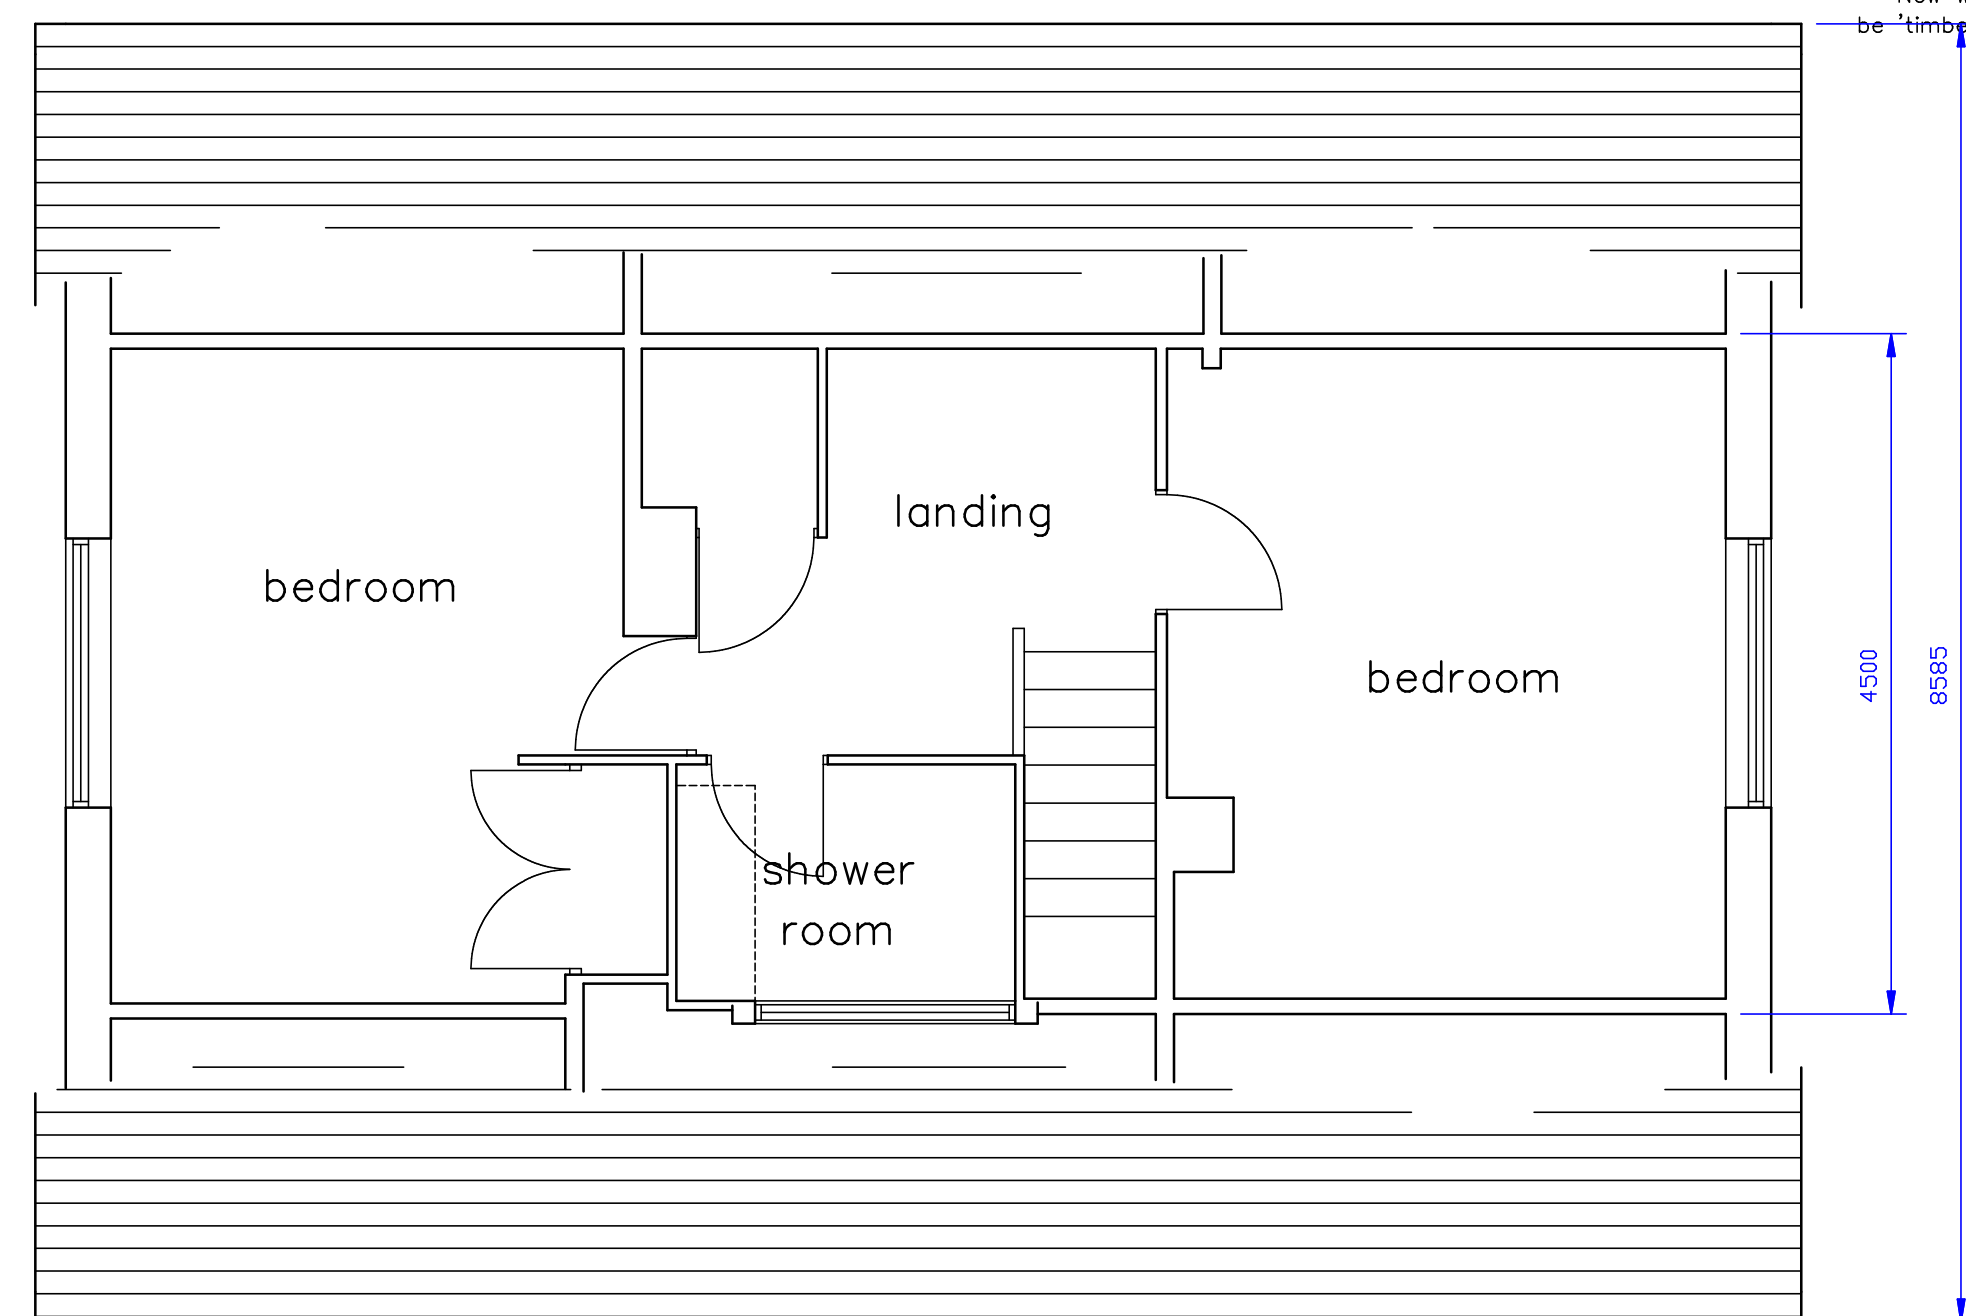


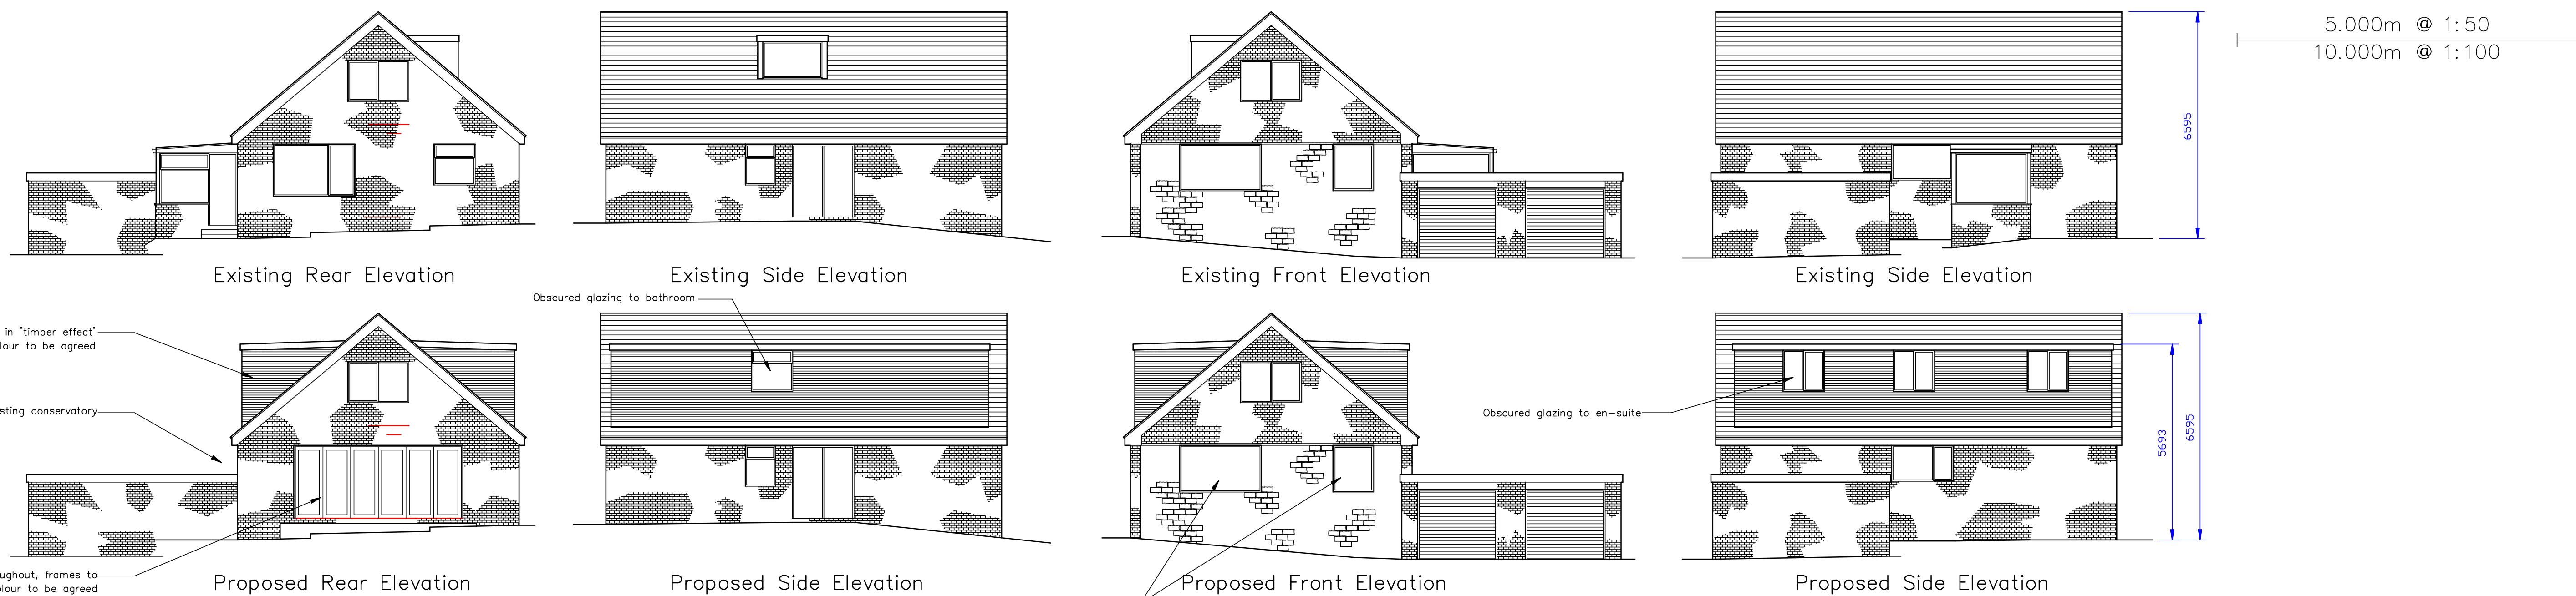


Existing First Floor Plan

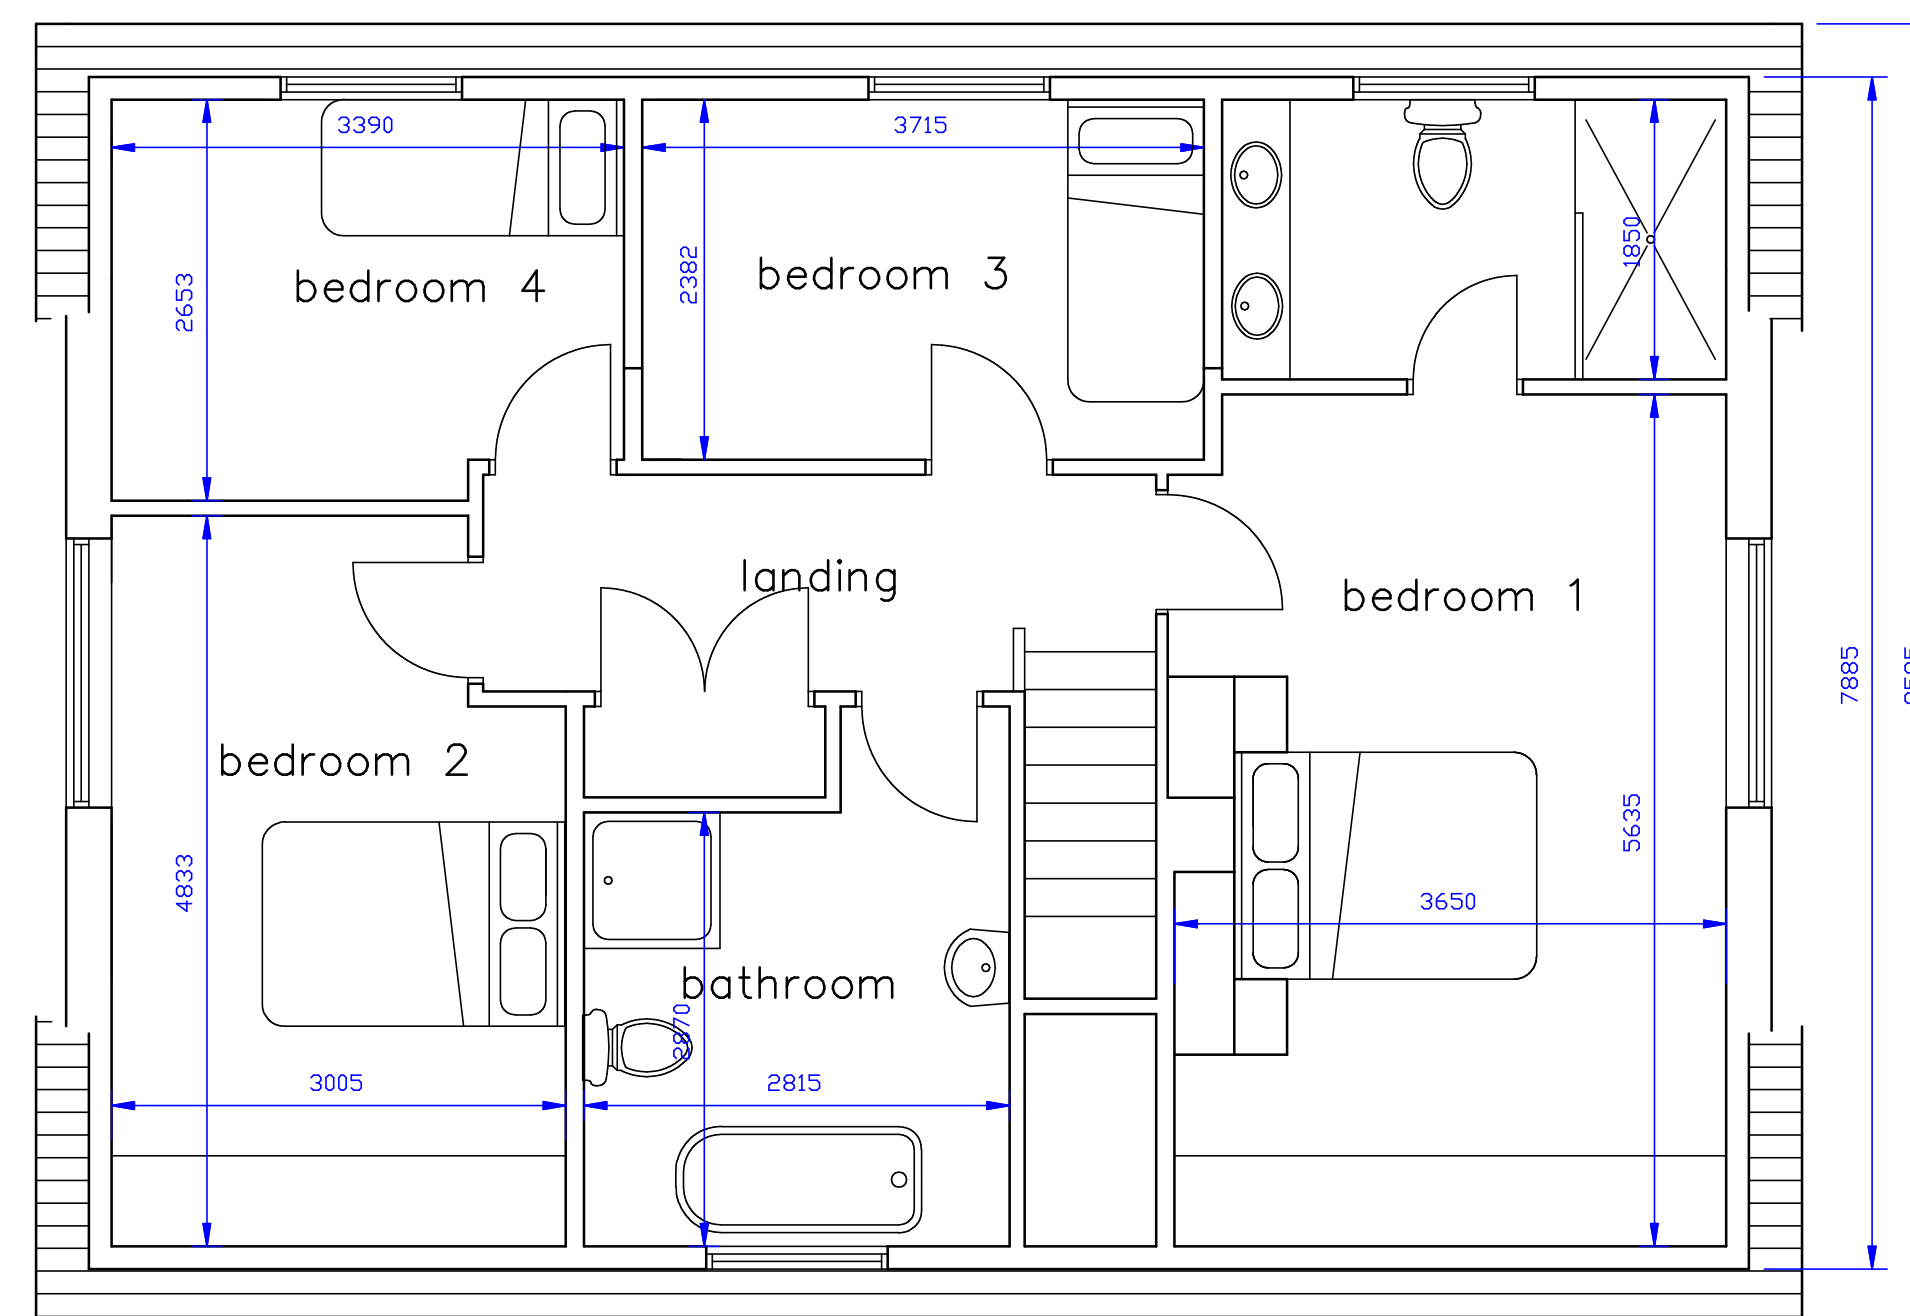


Proposed First Floor Plan

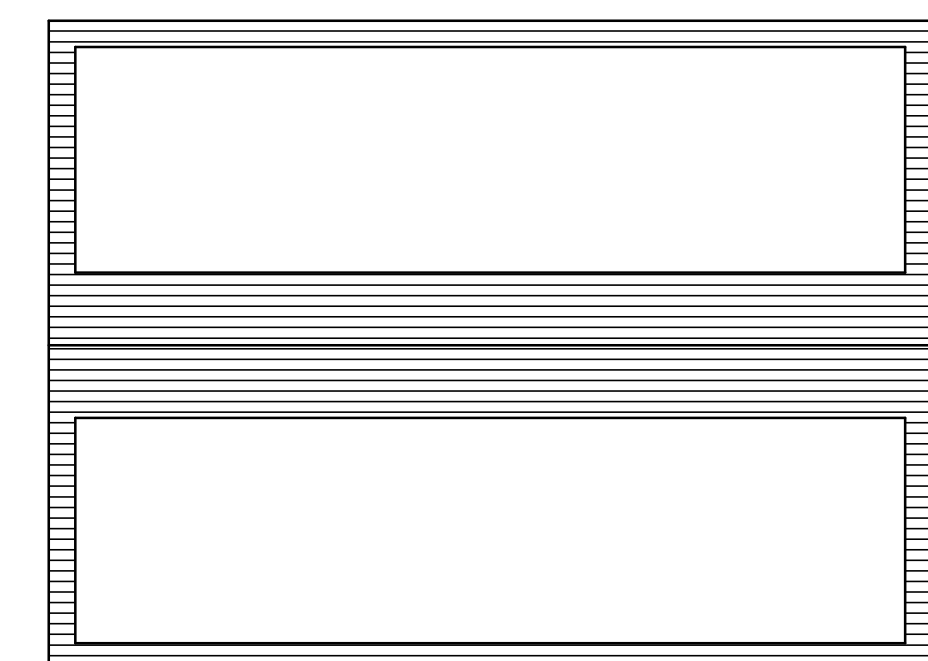


Proposed Roof Plan
1:100

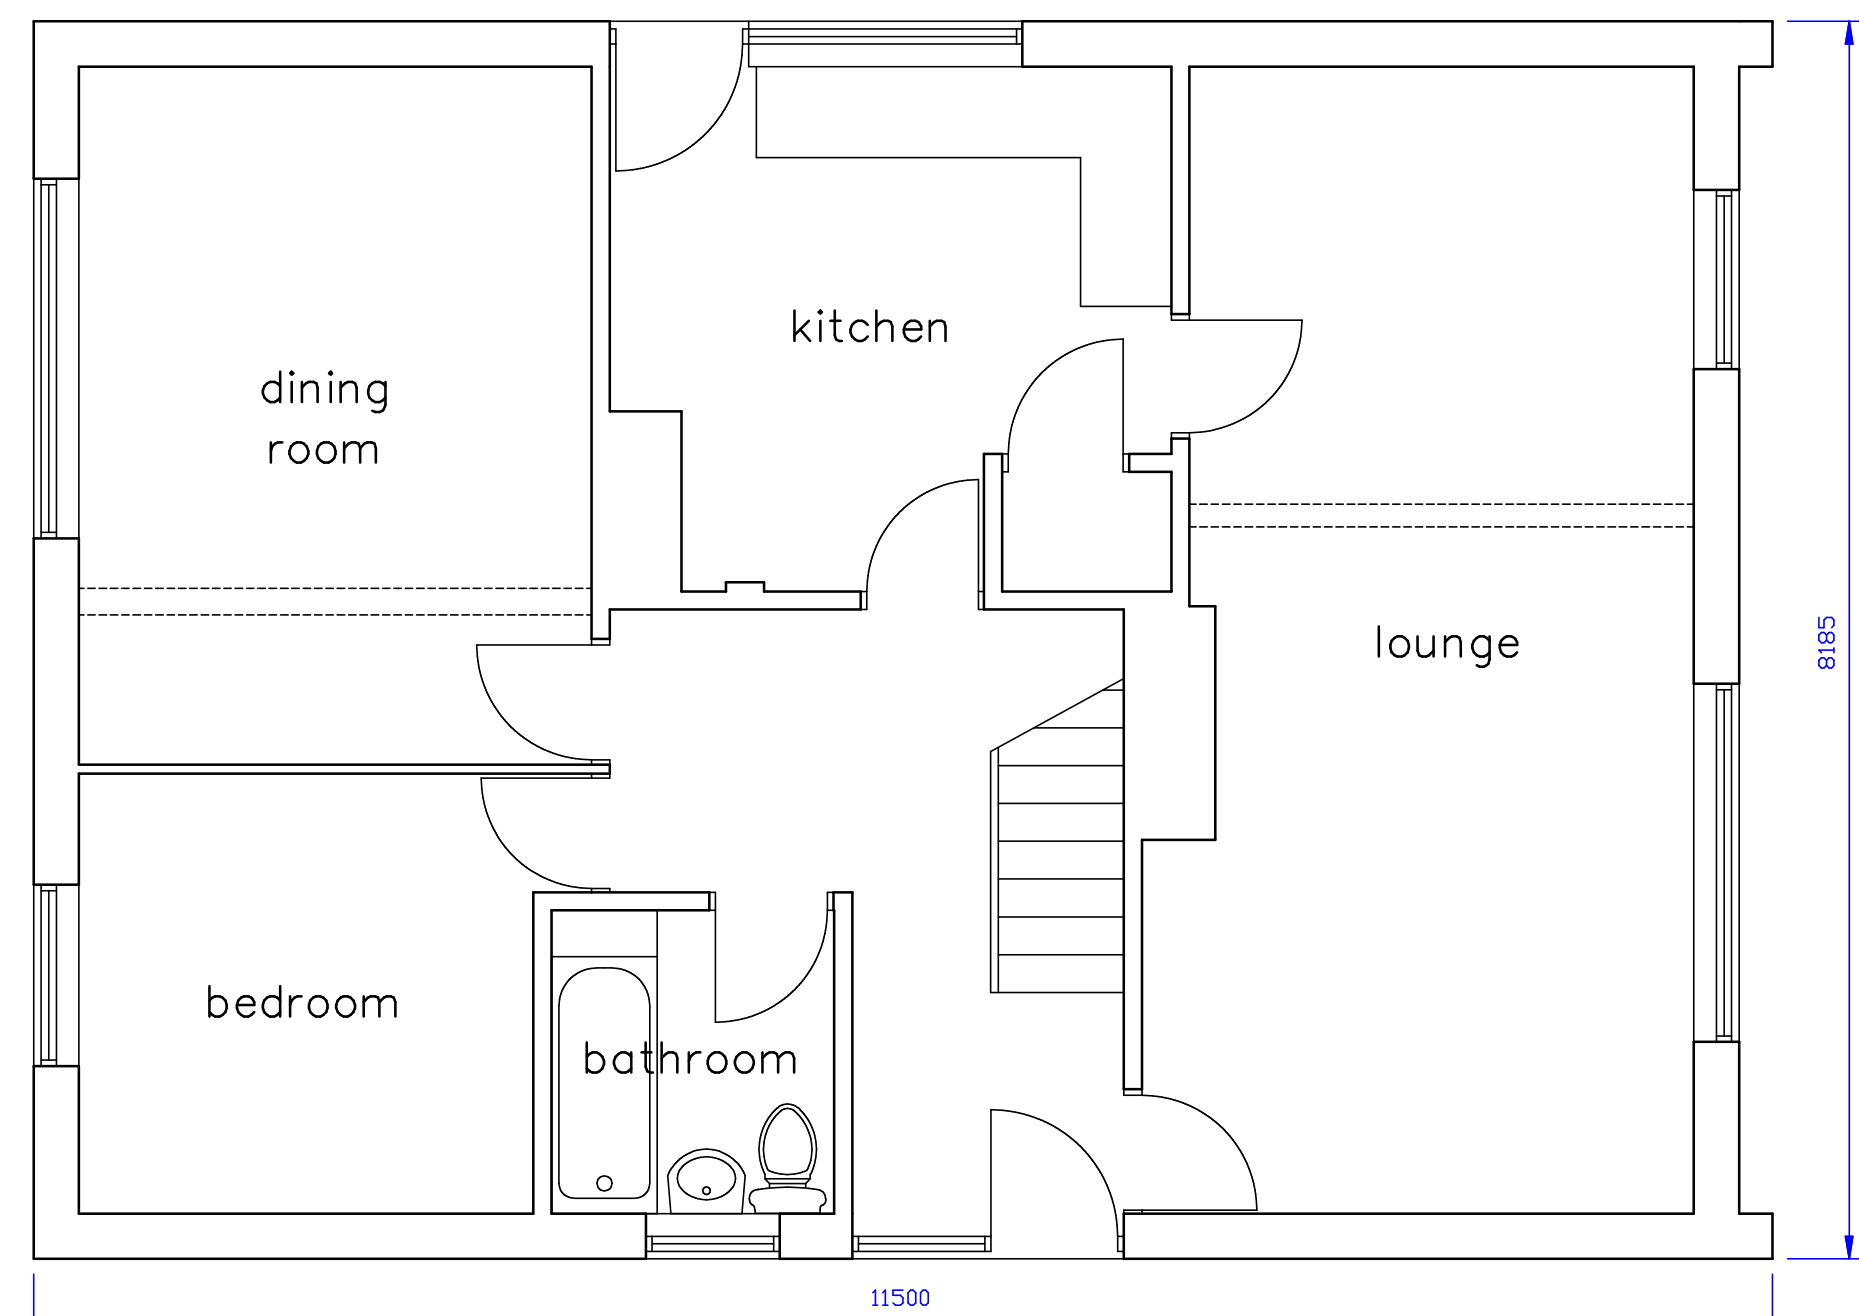

Existing Ground Floor Plan

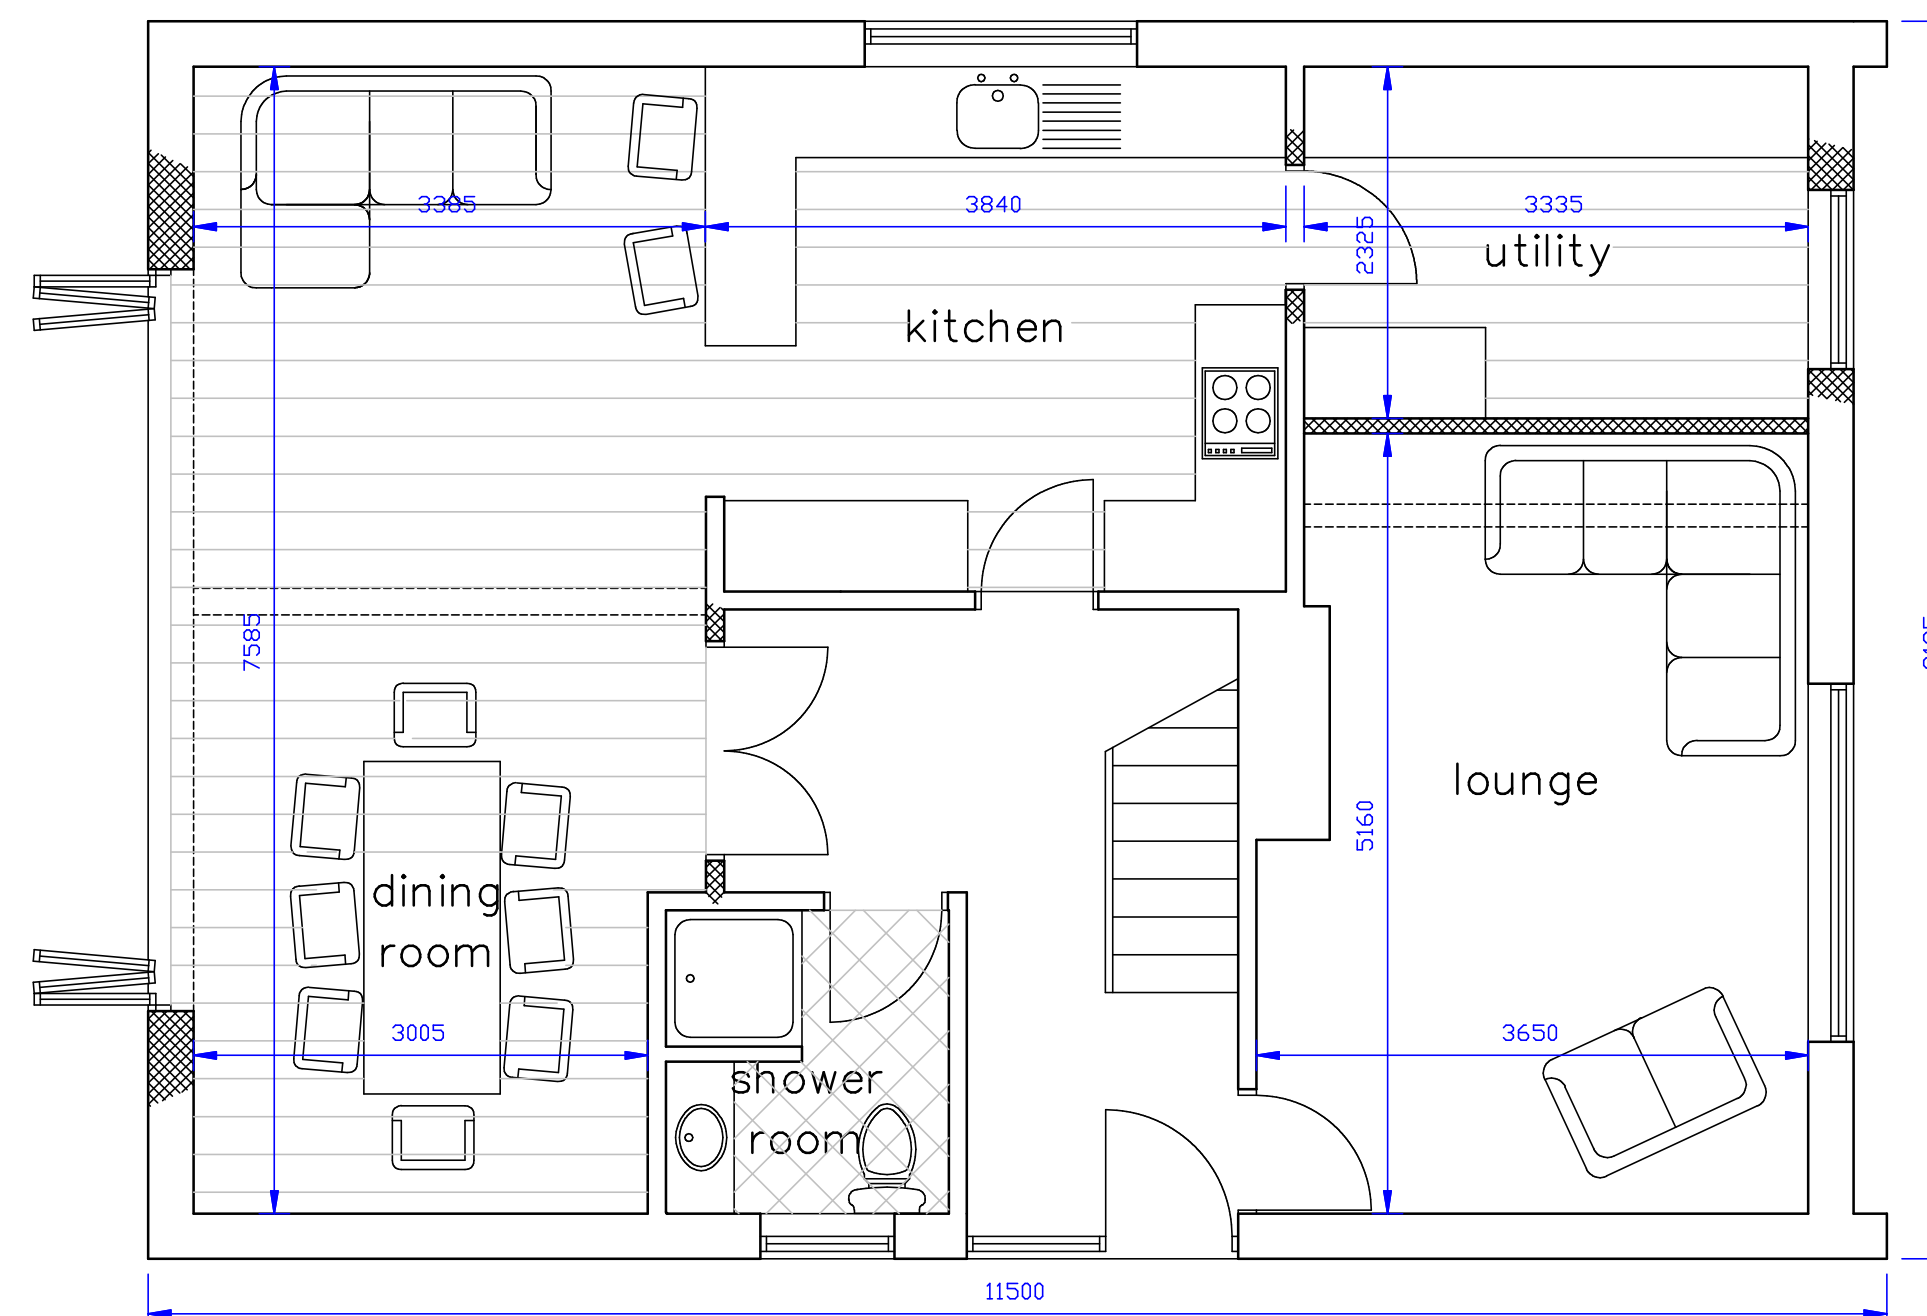

Proposed Ground Floor Plan

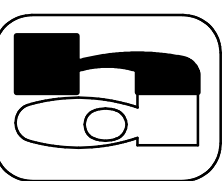b	Additional dimensions added	15/4/13
a	Revised to clients requirements	22/3/13
No.	AMENDMENT	DATE
PROPOSED		
NEW LAYOUT		
CLIENT		
MR & MRS BEN TOMS		
ADDRESS		
14 NOWELL GROVE		
READ		
LANCS BB12 7PG		
 13 PENDLE FIELDS FENCE BURNLEY LANCASHIRE. BB12 9HN Telephone: (01282) 694444 Mobile: 07880 744465 E-mail: hookdevelopments@aol.com		
Hook Developments		
BUILDING AND PLANNING CONSULTANTS LAND SURVEYORS.		
DATE 8/3/13 SCALE 1:50 & 100 @A1		
DRN c.s		
SVYD		
DRG No. 13/018/1b		