


Notes

All work to be carried out in accordance with the requirements of the current Building Regulations and all work to be carried out in accordance with the current Service Authority Bylaws, and in compliance with the Local Authority Approvals


Contractors must verify all dimensions on site before commencing any work, making any shop drawings or alterations of site.

Written dimensions should be taken in preference to scaled-off dimensions.


If there are any discrepancies found between the drawing and site, the CRC Design should be notified immediately

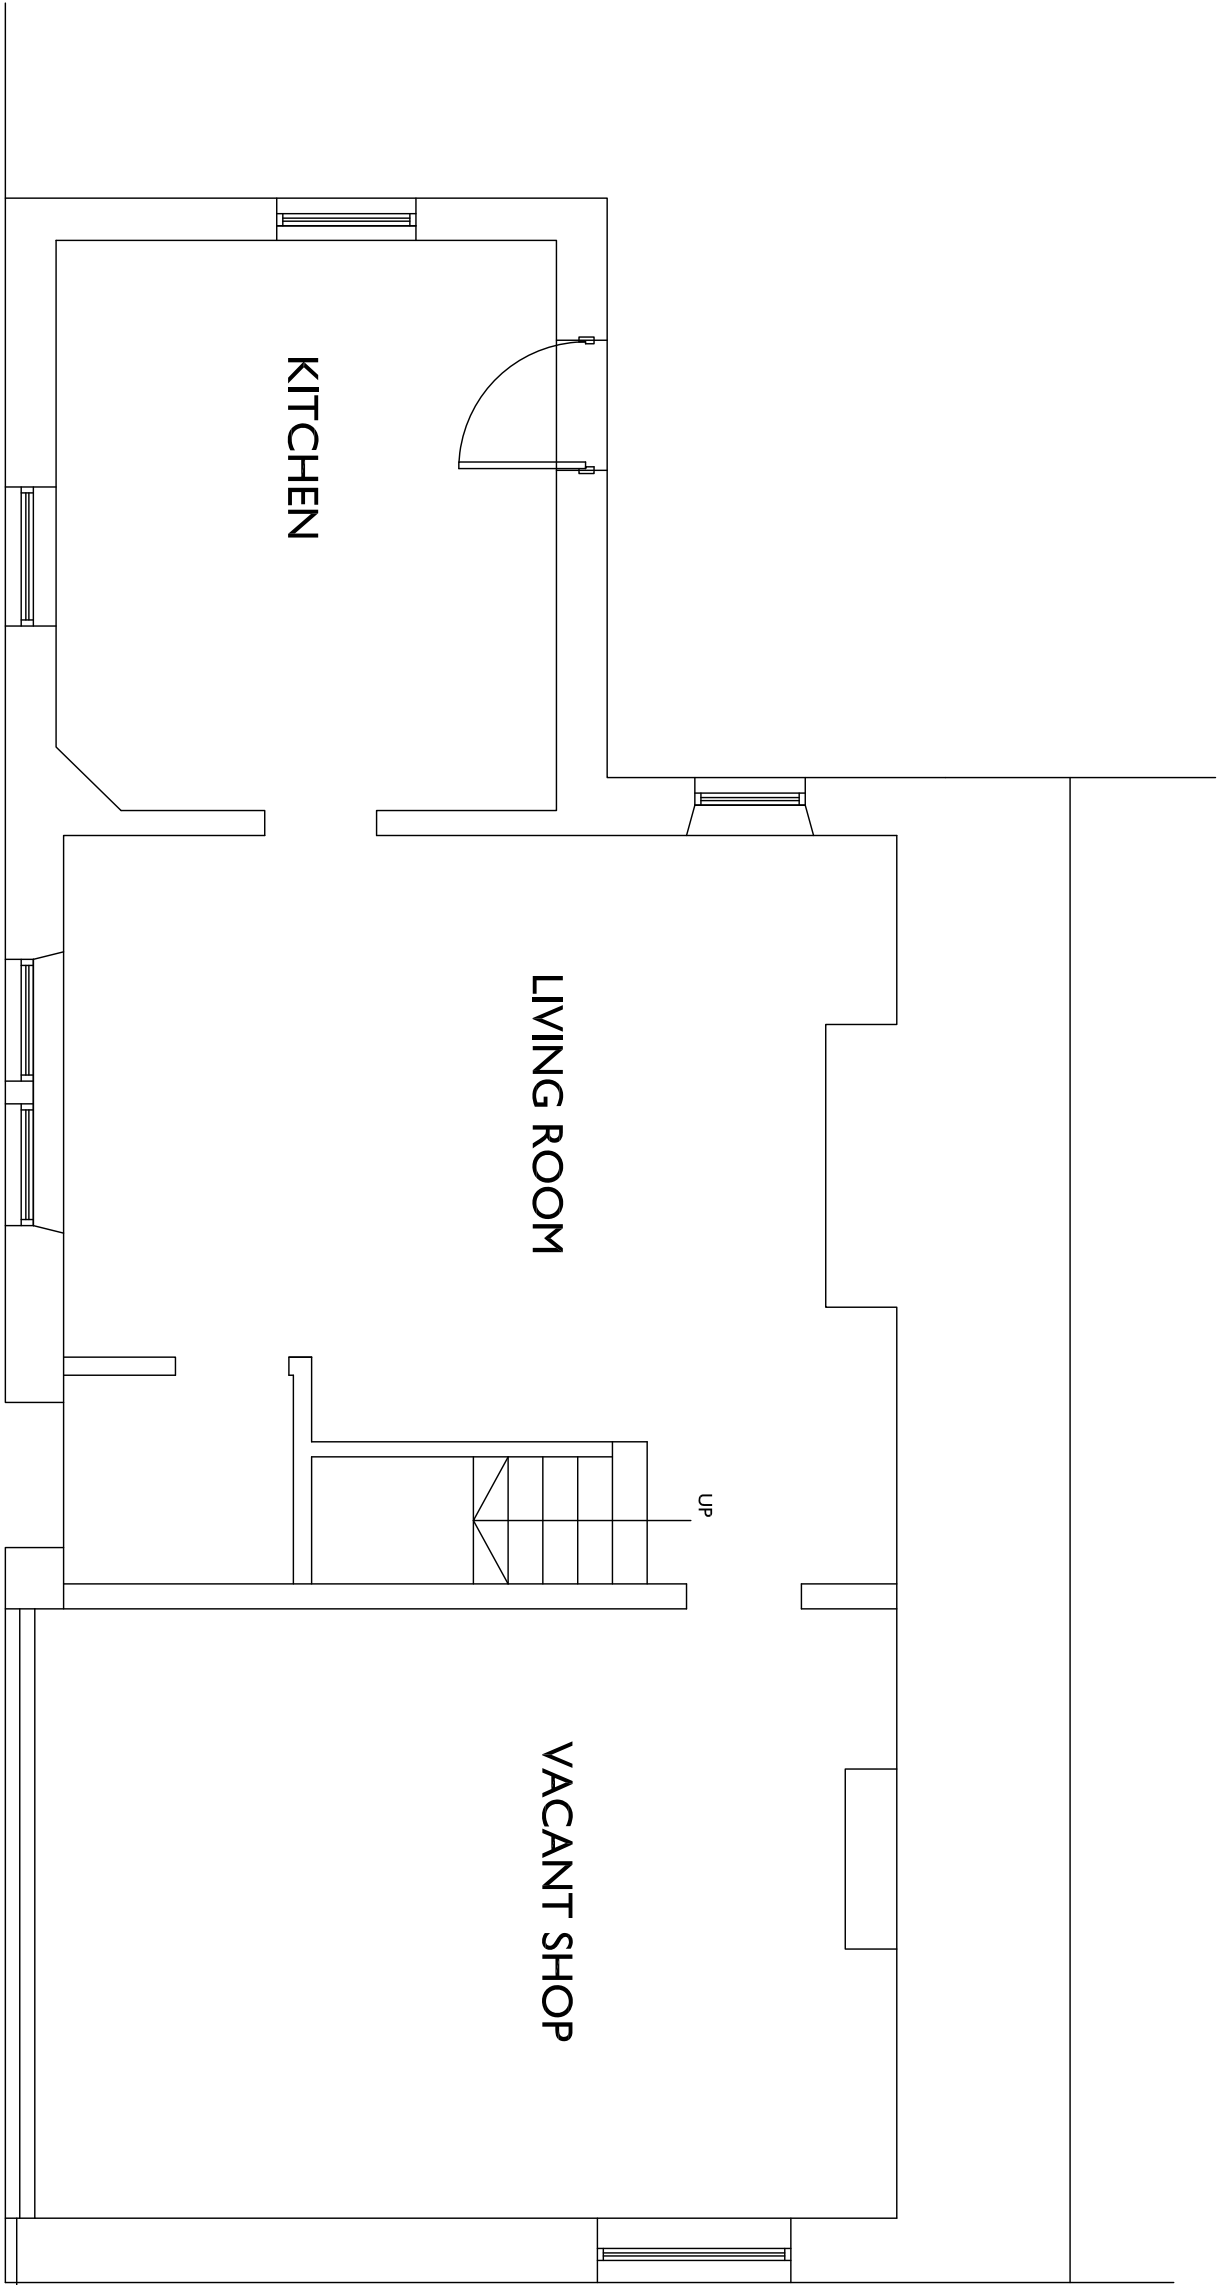


GROUND FLOOR PLAN

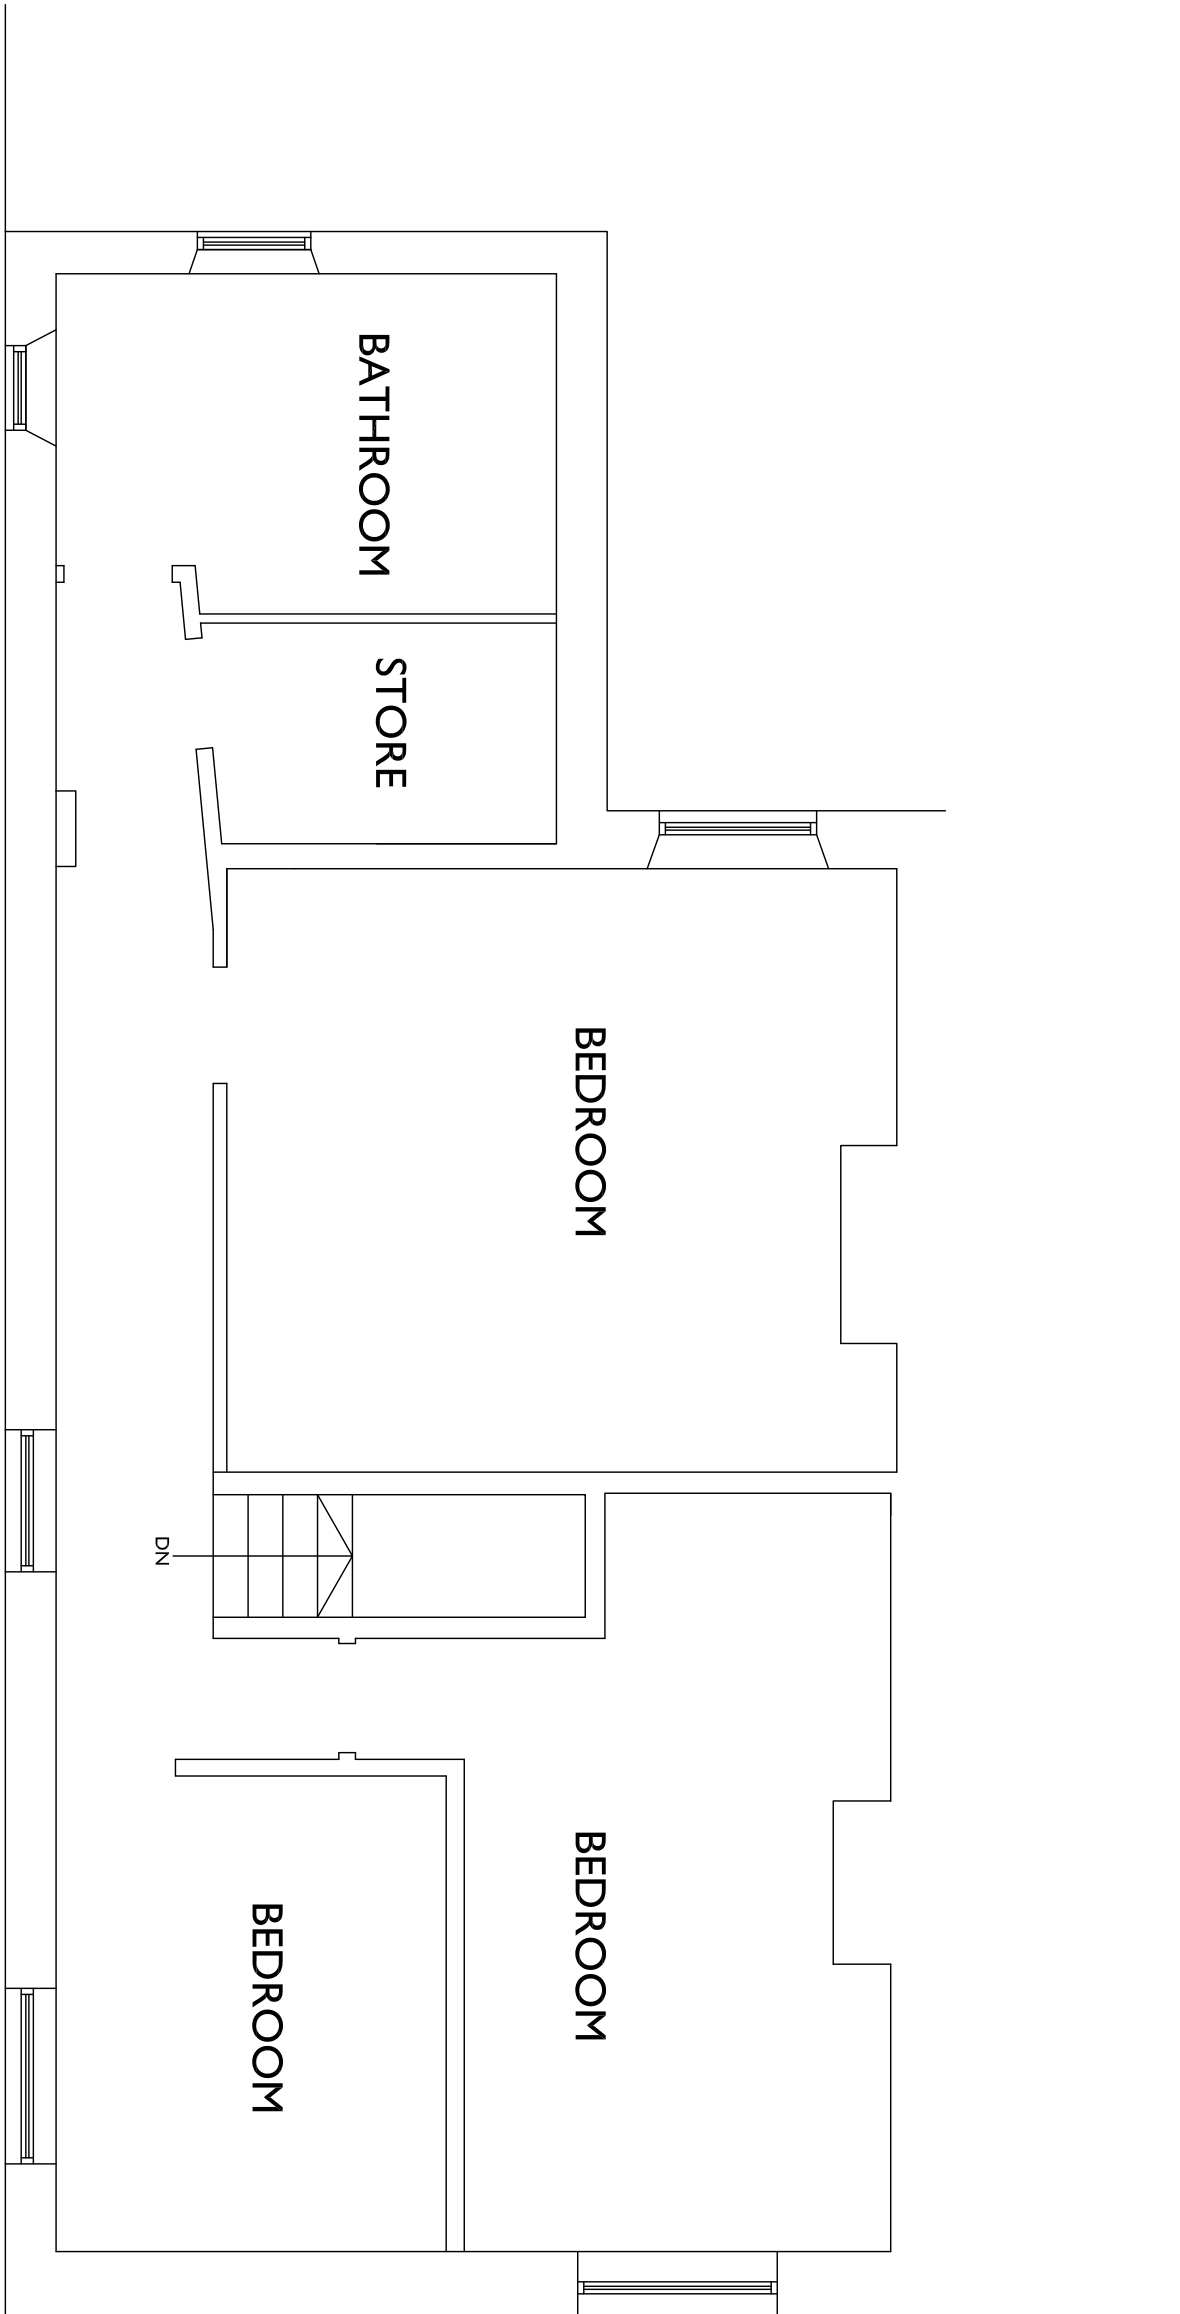


FIRST FLOOR PLAN

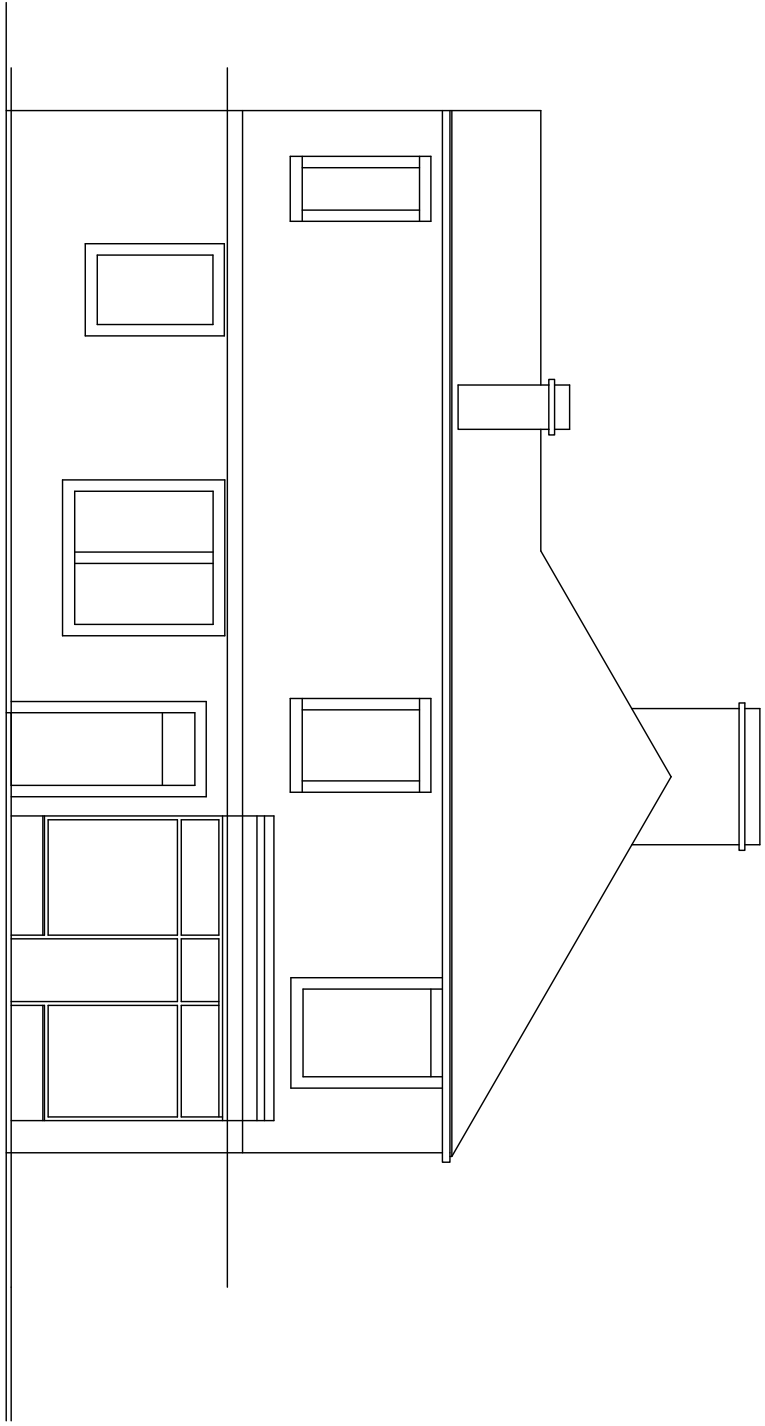


ELEVATION TO TAYLOR STREET

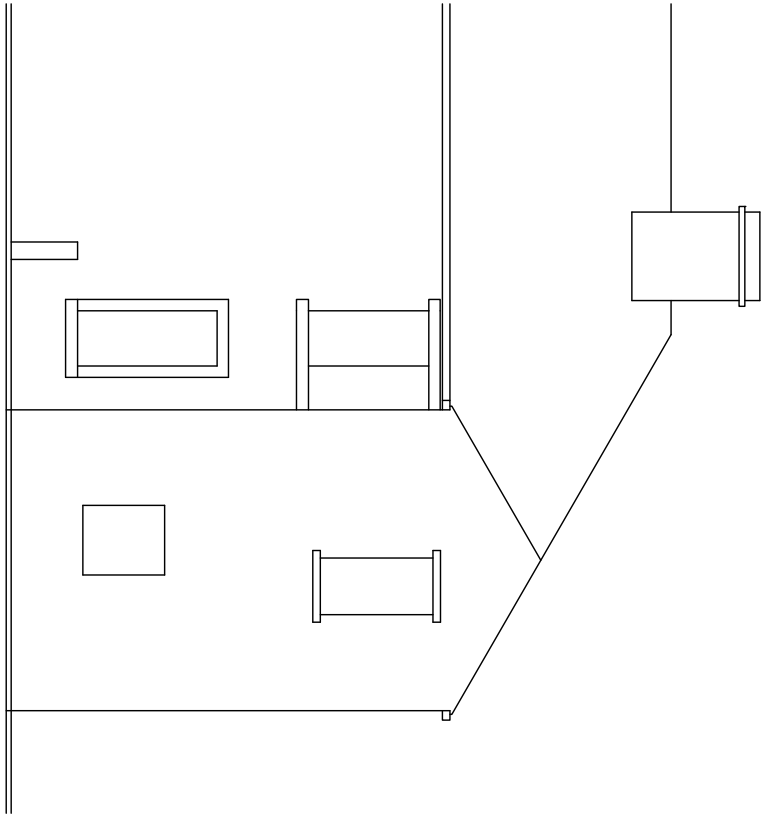

ELEVATION TO BACK STREET

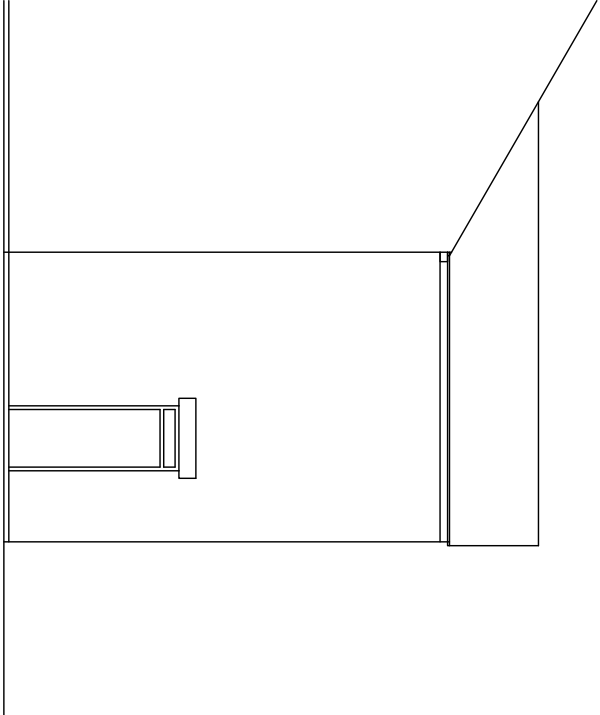

ELEVATION TO OUTRIGGER

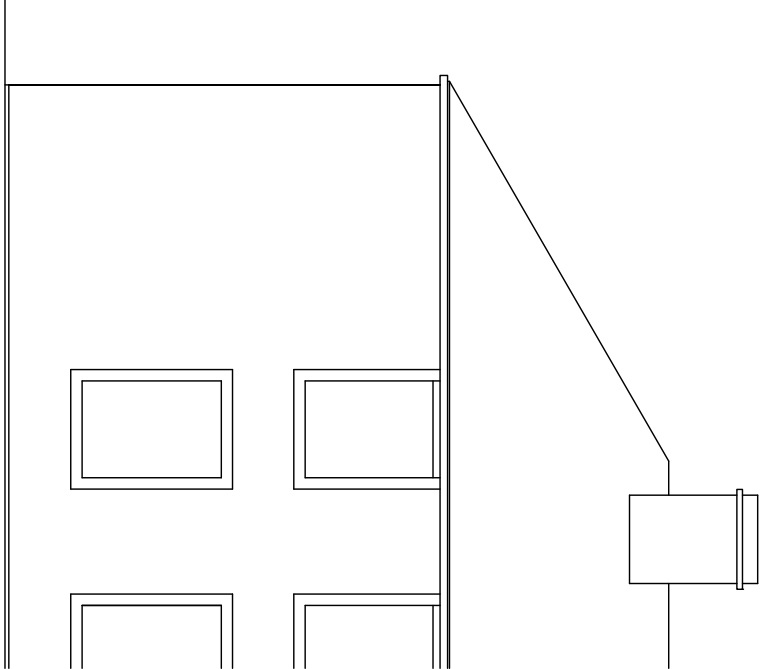

ELEVATION TO WALTER STREET

A. Room names added	100113
	date
revision	

CRC DESIGN

ARCHITECTURAL SERVICES


5 WALLHURST CLOSE WORTHORNE BURNLEY BB103NV
tel 01282 457996 mob 07897 952179 e arcdesign@qubox.co.uk

project
CHANGE OF USE FROM RETAIL PREMISES
TO FORM 2NO APARTMENTS
2 WALKER STREET
CLITHEROE

client
MR & MRS G CLARKSON

drawing title
SURVEY DRAWING
PLANNING APPLICATION

date	scale	drawing no.
OCT 2012	1: 50 & 1:100 @ A1	I219-1A

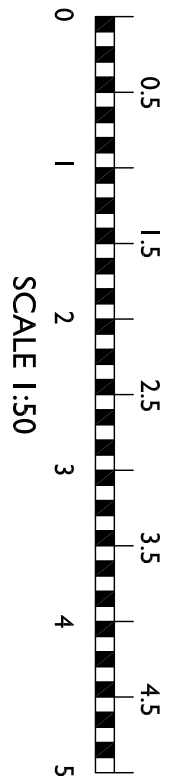

SCALE 1:50