

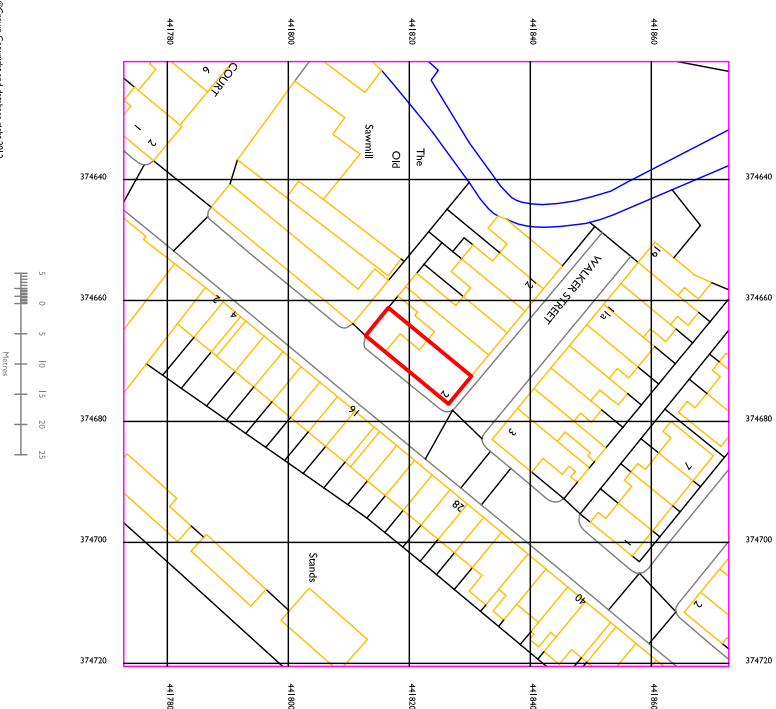


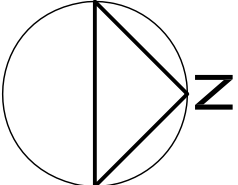

LOCATION PLAN 1:1250

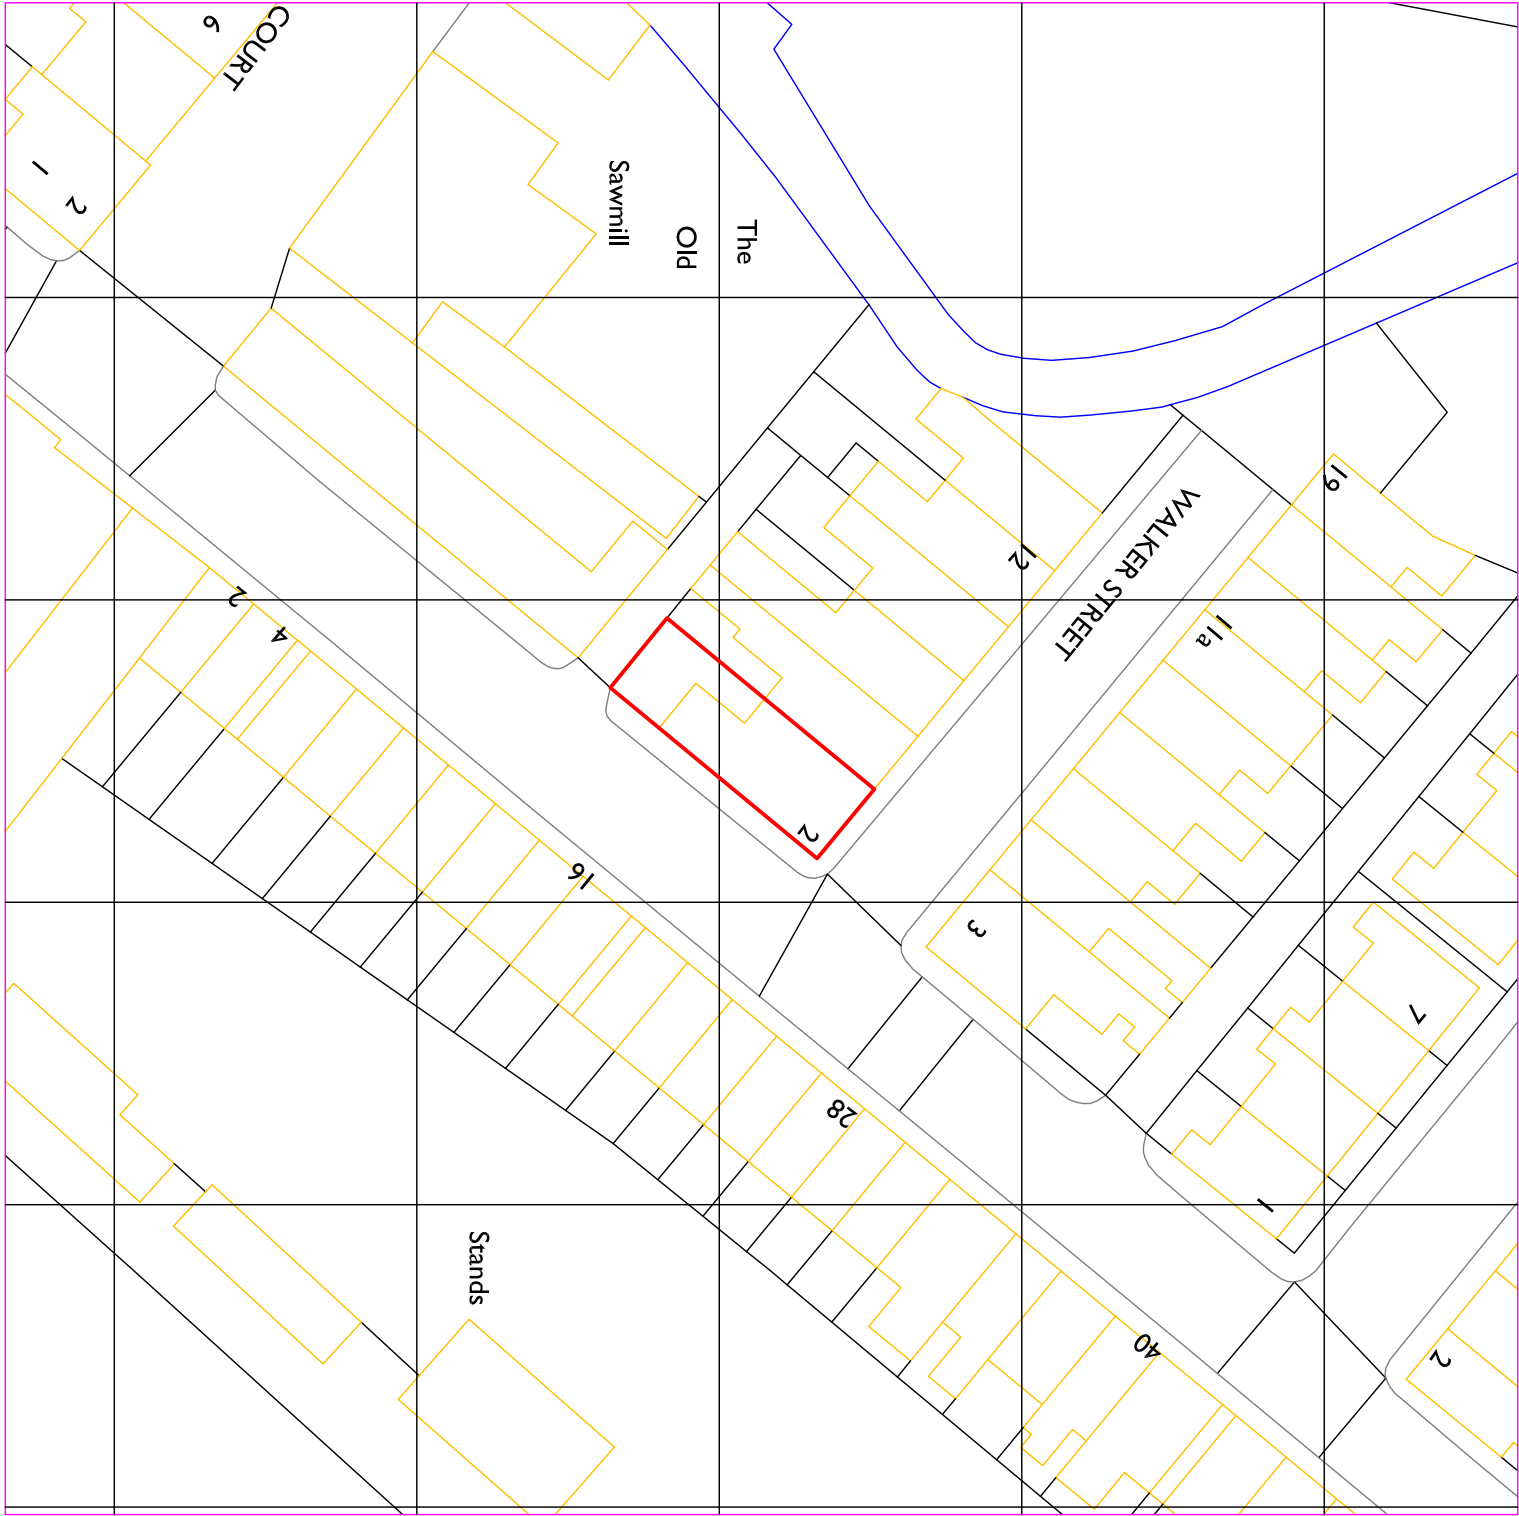

©Crown Copyright and database right 2012
Ordnance Survey License: 100048957
Reproduction in whole or part is prohibited
without the prior permission of Ordnance Survey

SITE PLAN 1:500

CRC DESIGN

ARCHITECTURAL SERVICES

5 WALKHURST CLOSE WORSTHORNE BURNELEY BRIOSANY

td 01252 457996 mb 01257 952119 e ordesign@ukmapcentre.co.uk

PROJECT

CHANGE OF USE FROM RETAIL PREMISES TO FORM 2NO APARTMENTS

2 WALKER STREET CLITHEROE

DATE

MR & MRS G CLARKSON

drawing title

SITE AND LOCATION PLAN

PLANNING APPLICATION

date

OCT 2012

scale

1: 500 & 1:1250 @ A3

drawing no.

1219-3