




EXISTING EAST ELEVATION 'A'

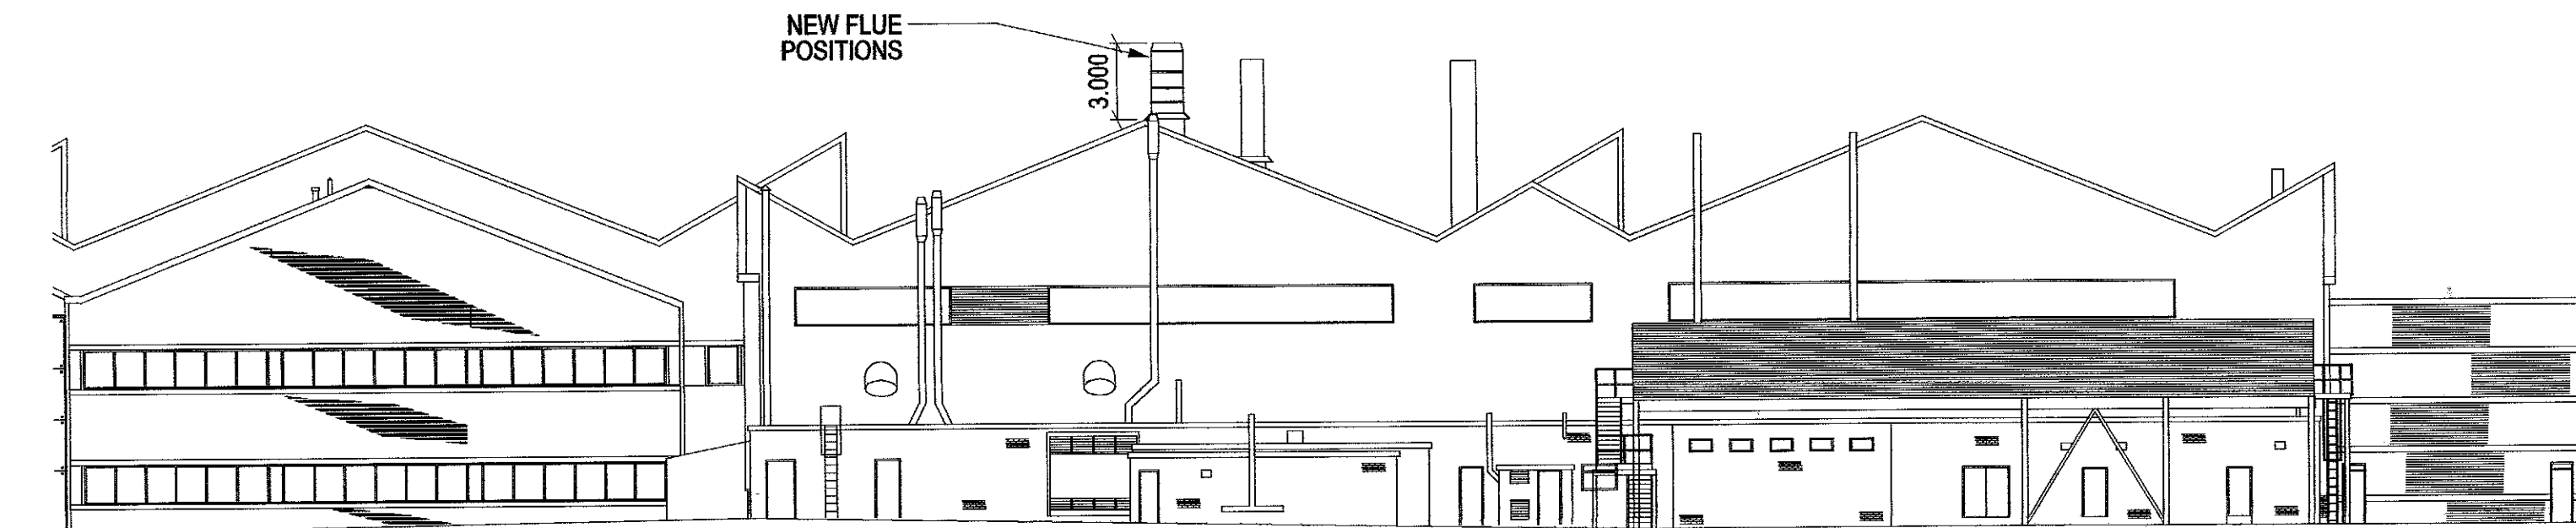

PROPOSED EAST ELEVATION 'A'

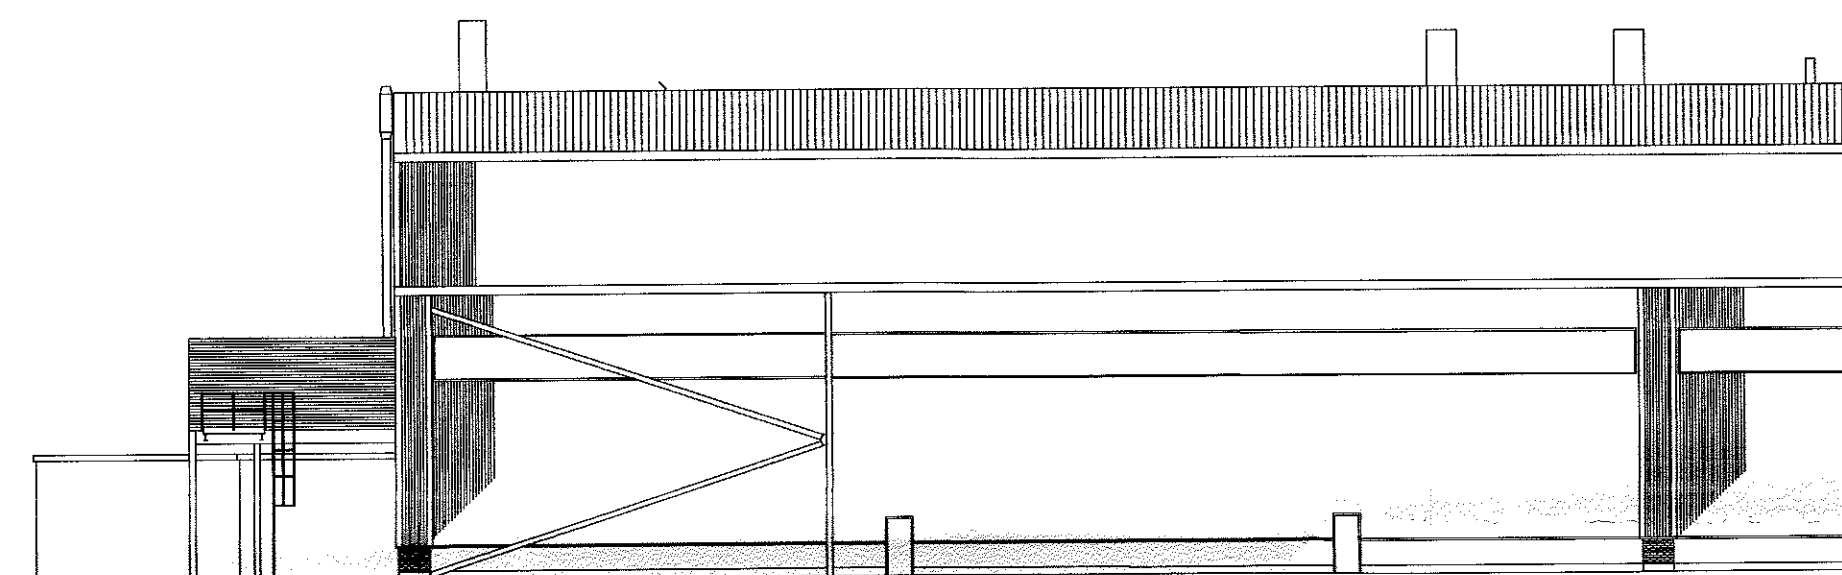


EXISTING NORTH ELEVATION 'B'

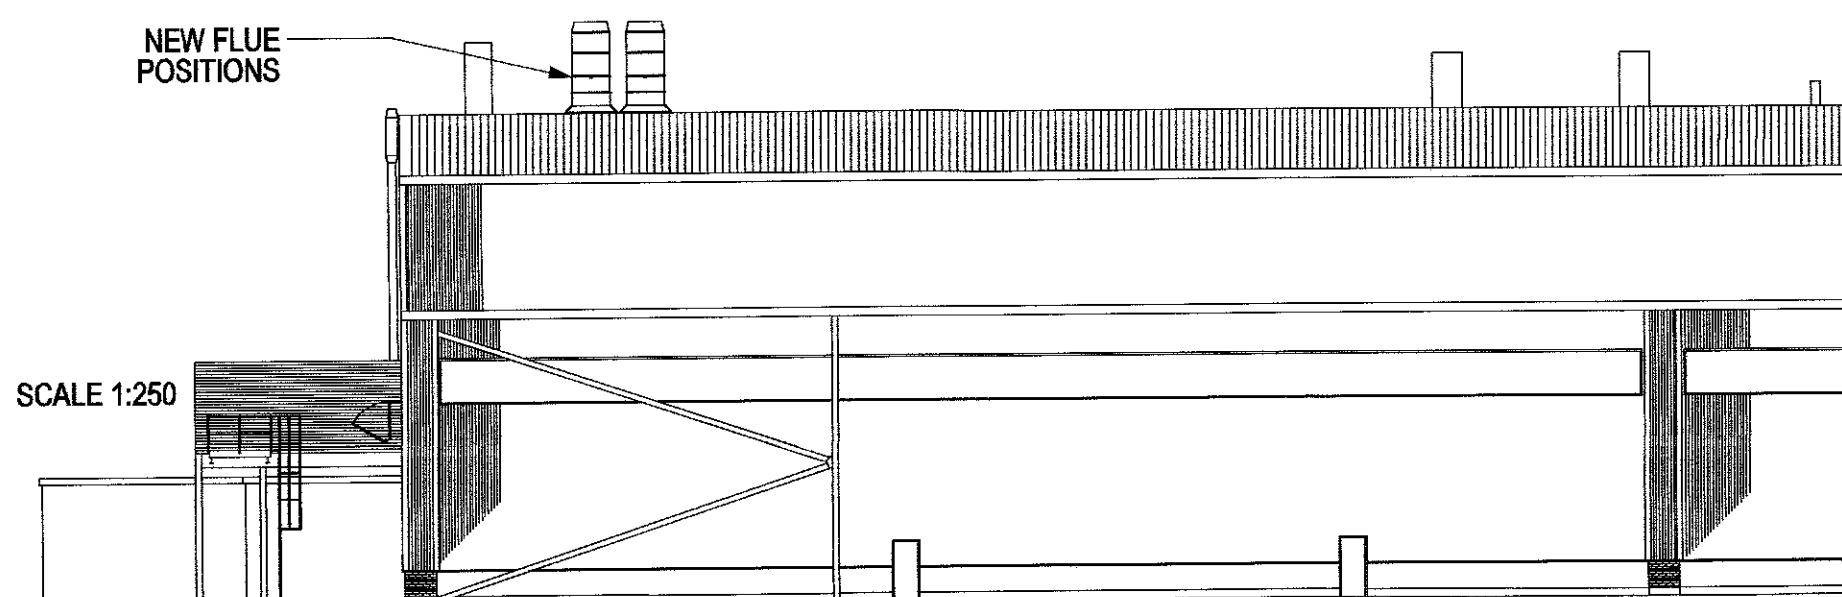



PROPOSED NORTH ELEVATION 'B'

SCALE 1:250

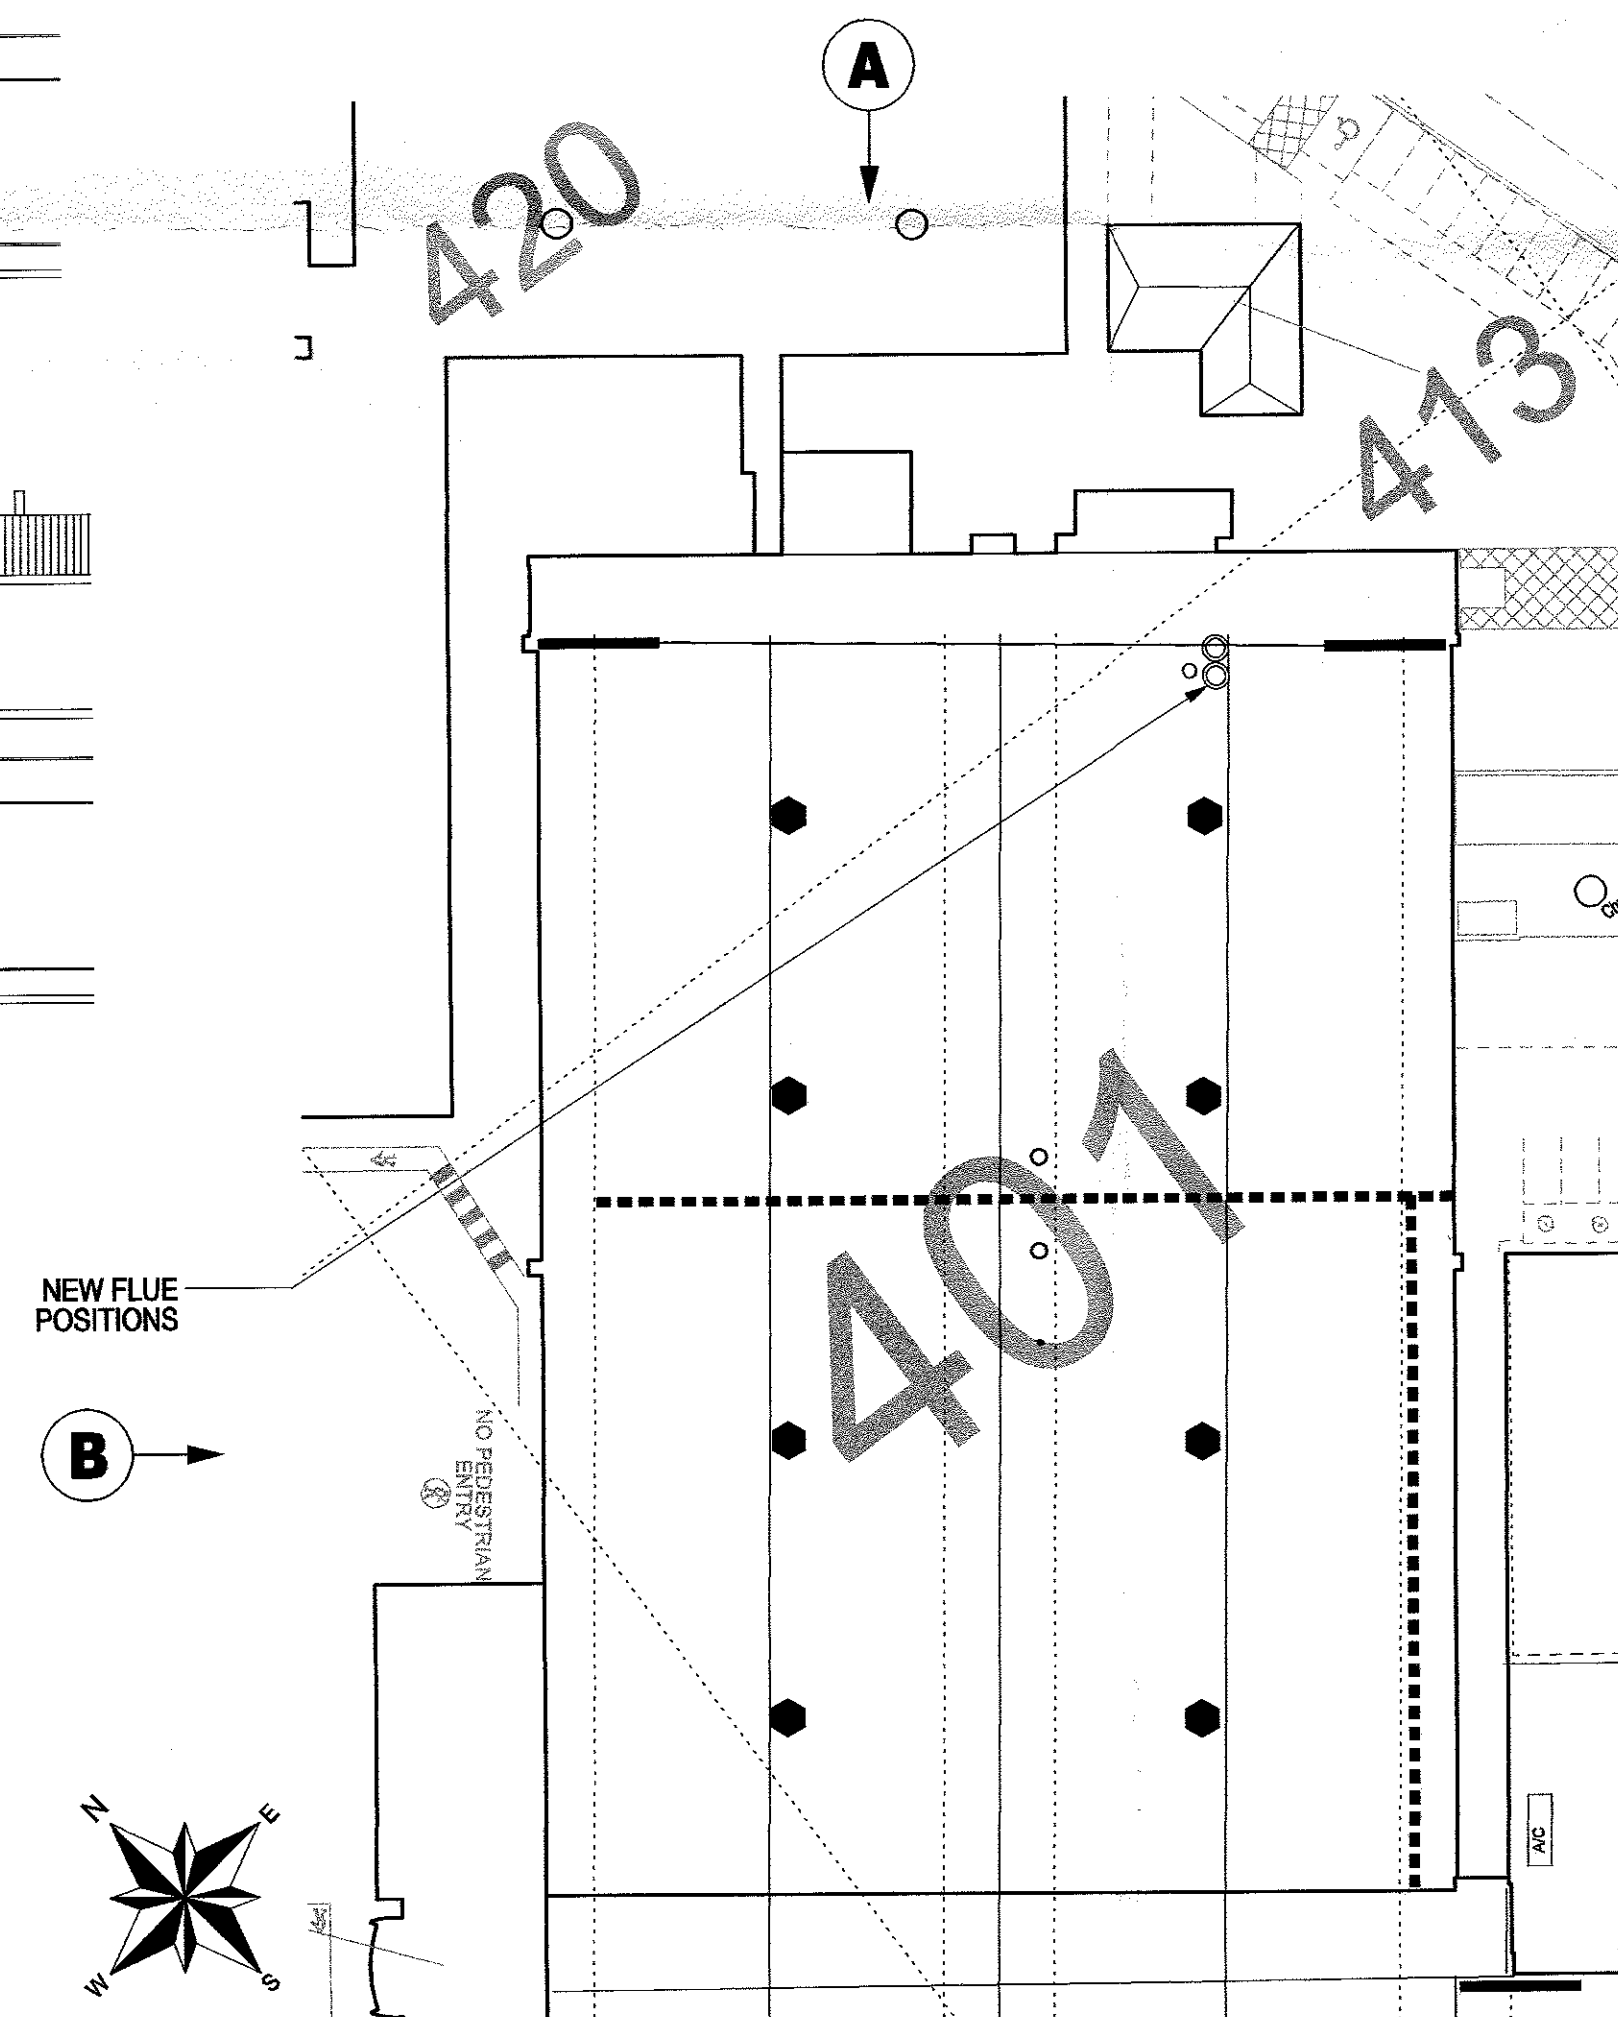

PLAN VIEW

SCALE 1:250

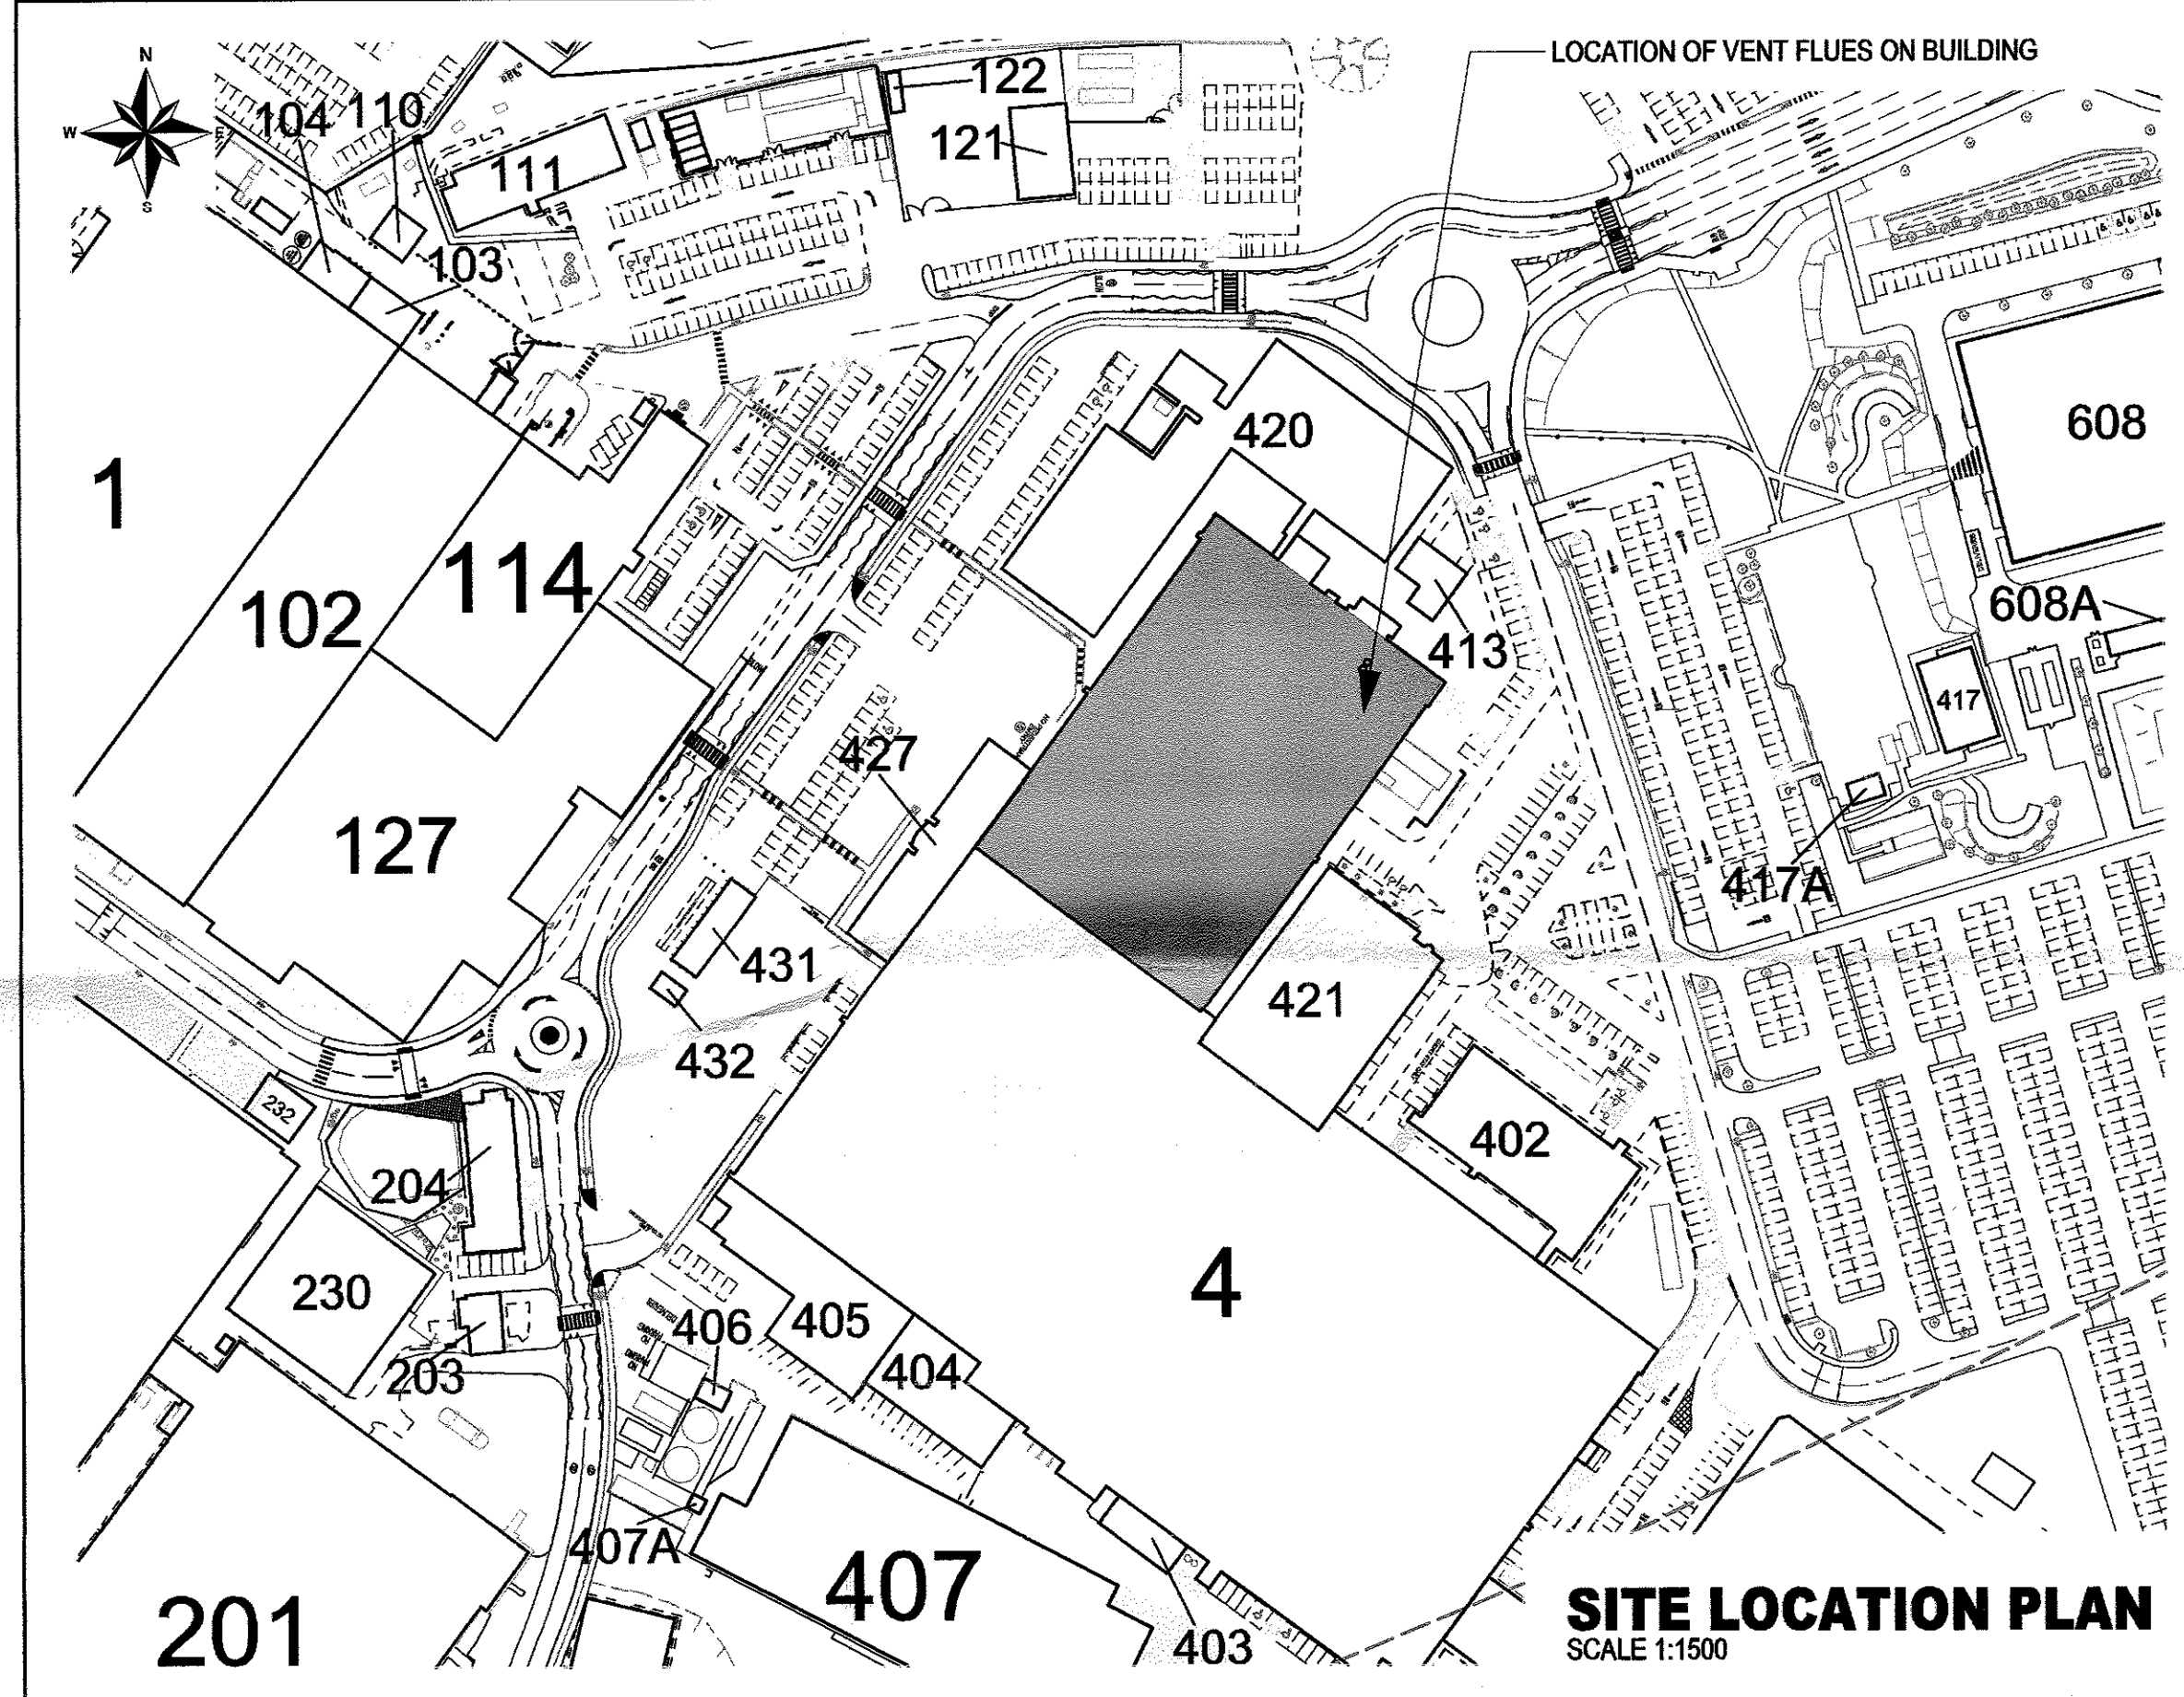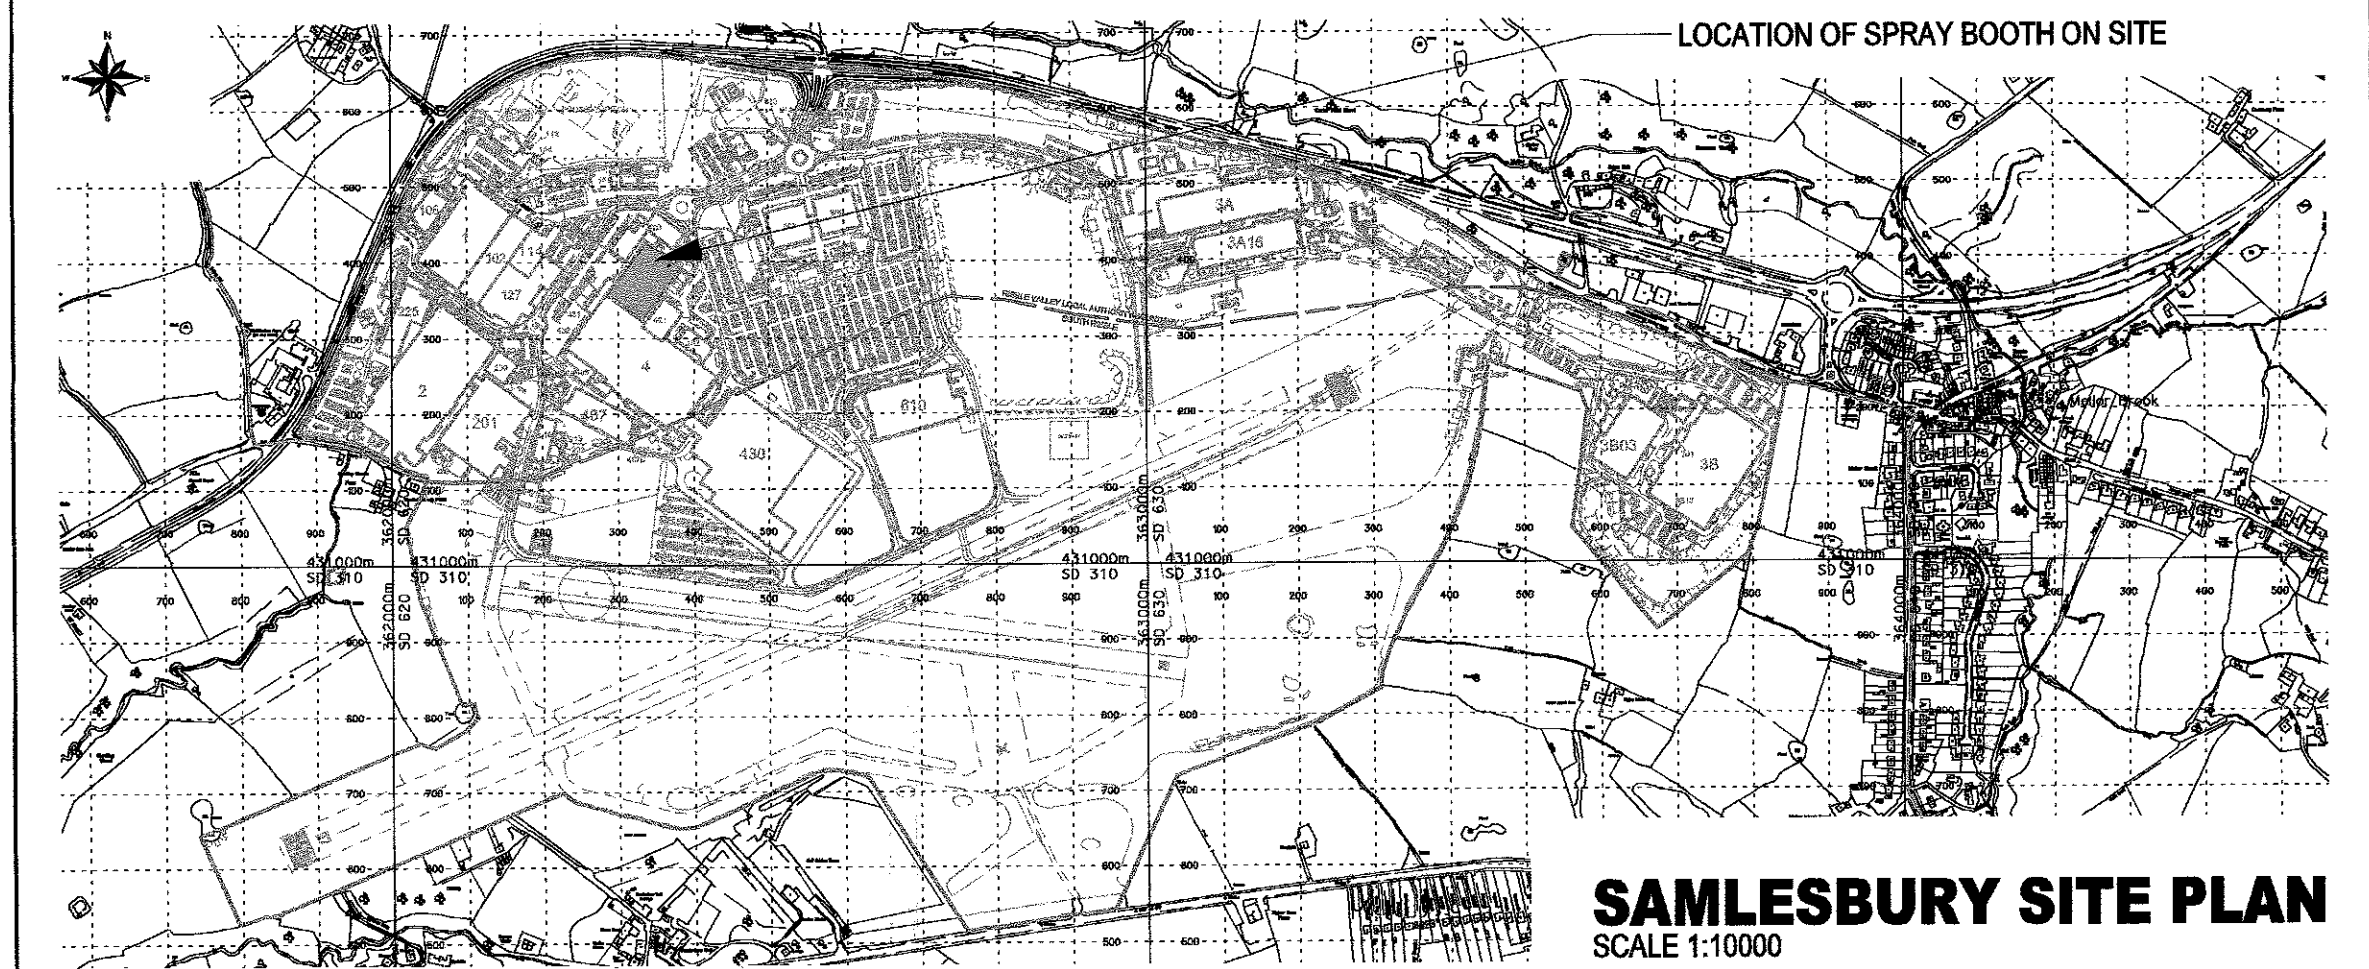

A		02/04/13	DRAWING ISSUED	BD
Iss.	Date	Modification	Init.	SIGNED
		DATE		

THIS IS A CONTROLLED DOCUMENT & HAS BEEN ISSUED TO:
NAME:
COMPANY:
NO PART OF THIS DRAWING MAY BE COPIED OR REPRODUCED OR ANY INFORMATION CONTAINED ON THIS DRAWING GIVEN TO A THIRD PARTY WITHOUT THE PRIOR WRITTEN PERMISSION OF:
INVESTMENT & INFRASTRUCTURE SERVICES
BAE SYSTEMS LTD.
THIS DRAWING CONTAINS INFORMATION HELD ON THE INVESTMENT & INFRASTRUCTURE SERVICES CAD SYSTEM AT THE DATE OF ISSUE ONLY

Investment & Infrastructure Services

BAE SYSTEMS
SAMBLESBURY AERODROME, S420C
BALDERSTONE
BLACKBURN
LANCASHIRE
BB2 7LF
Tel: 01254 7 68372
Fax: 01254 7 68060

BAE SYSTEMS

© BAE SYSTEMS LIMITED. All rights reserved.

Project Description
12S0076 - 401 SPRAY BOOTH

PRINTED: 04/04/2013

Building No: 401

Created: 27/03/13

Scale: 1:250.000 m/m

Printed at: 1:250.000 m/m

Created by: B DAVIES

Title
PLANNING APPLICATION - PLAN AND ELEVATION
401 SPRAY BOOTH NEW FUME CHIMNEY

Project No.

12S0076 / 007

Issue

A