




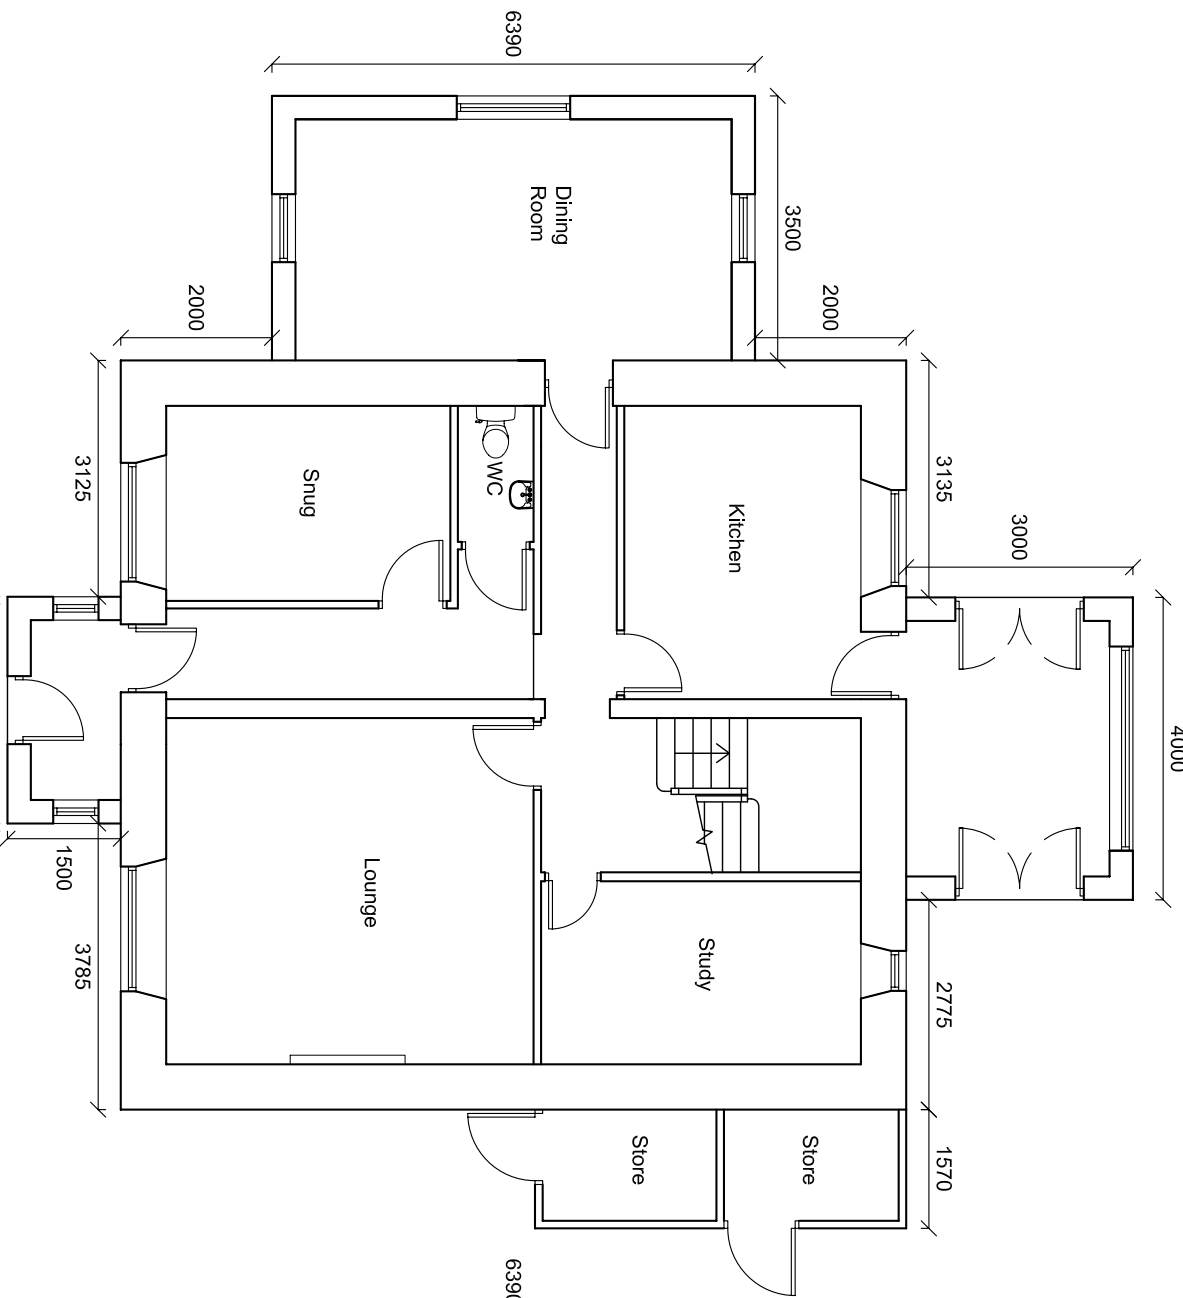


Ground Floor Plan

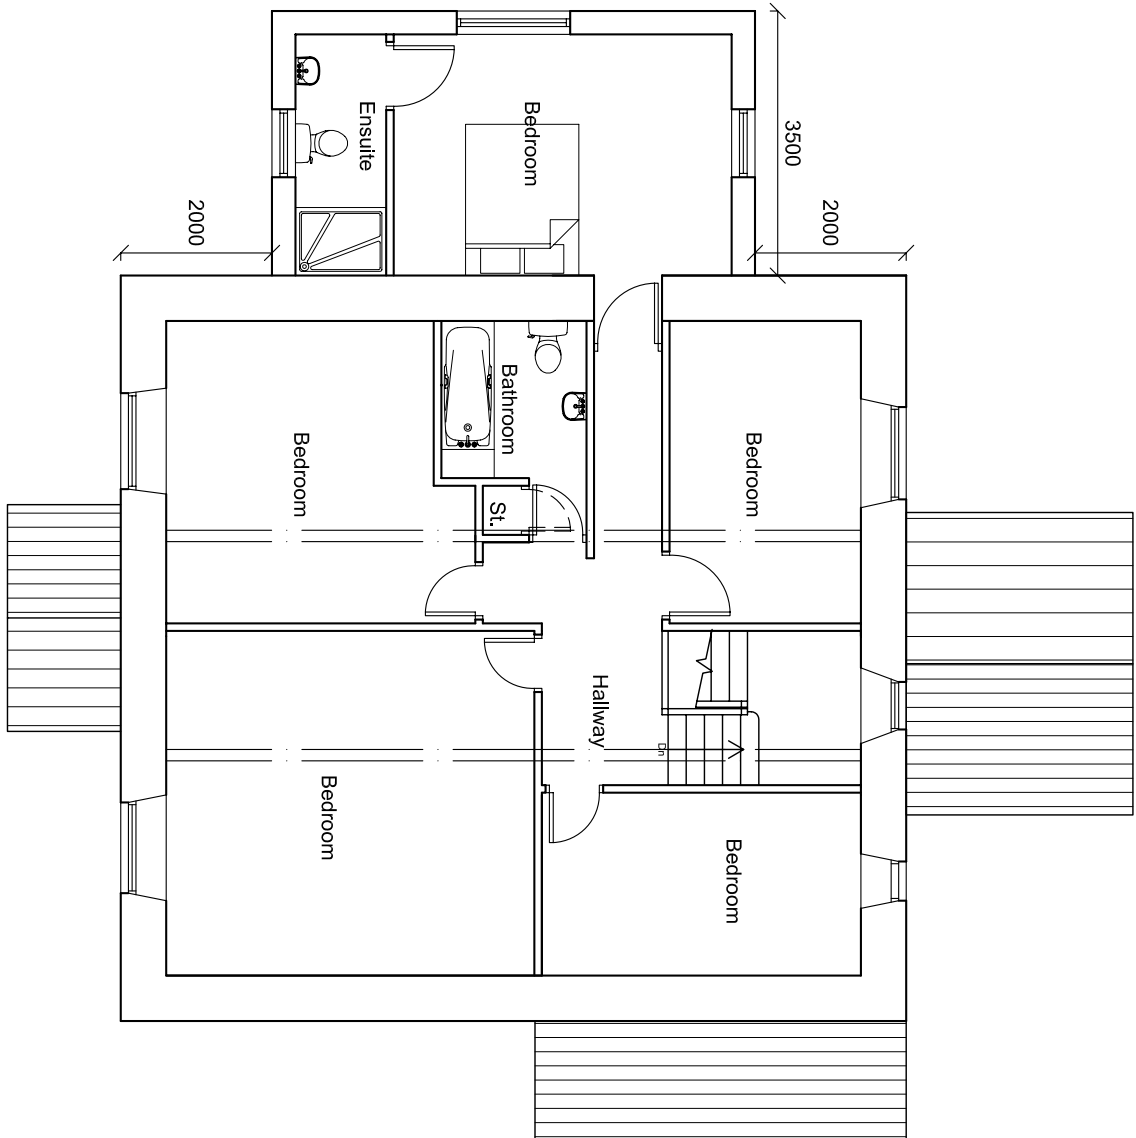


First Floor Plan

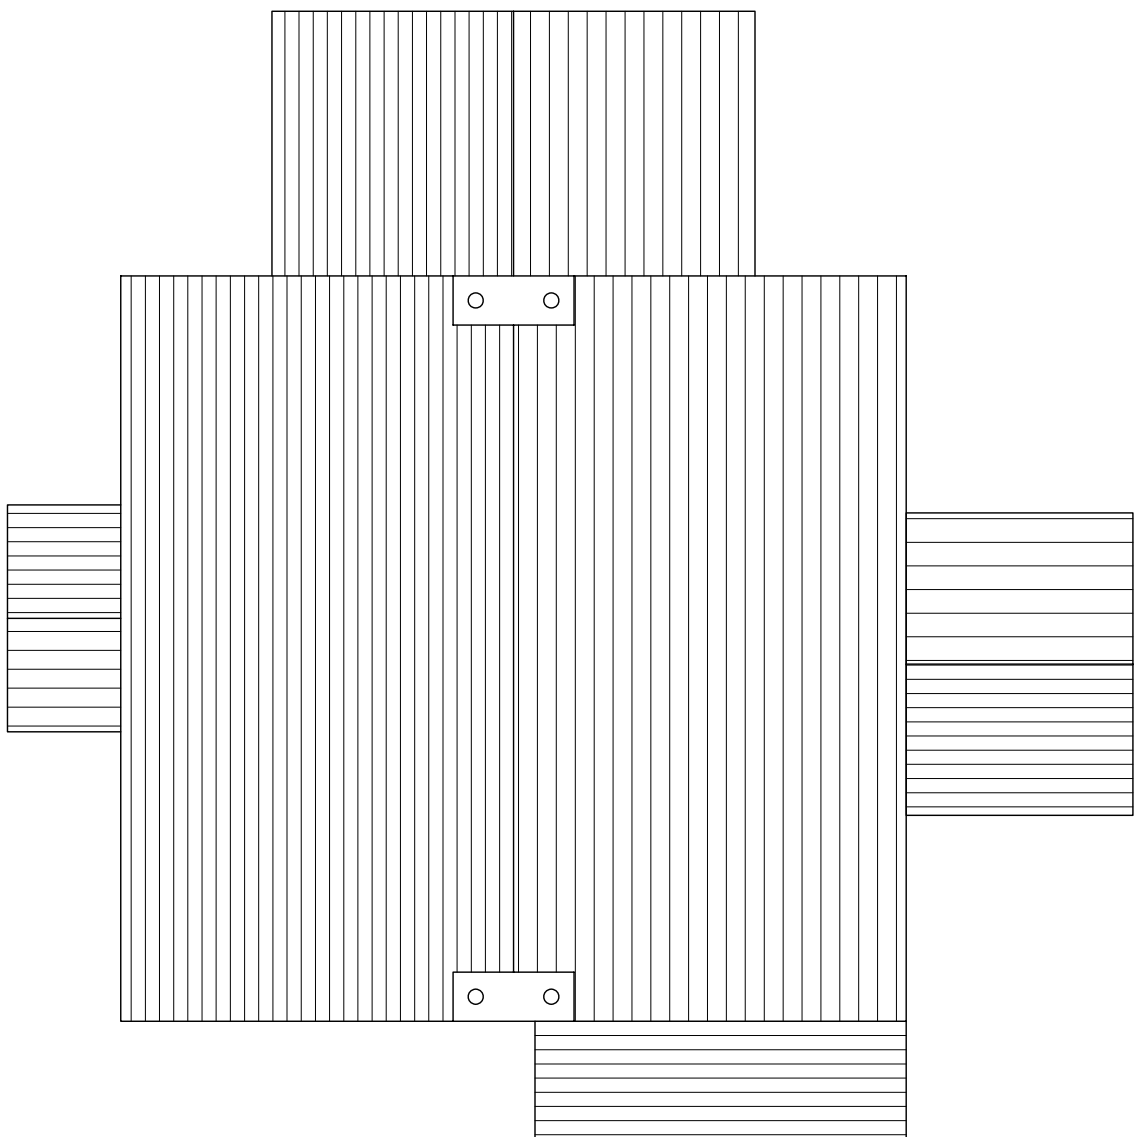


Roof Plan

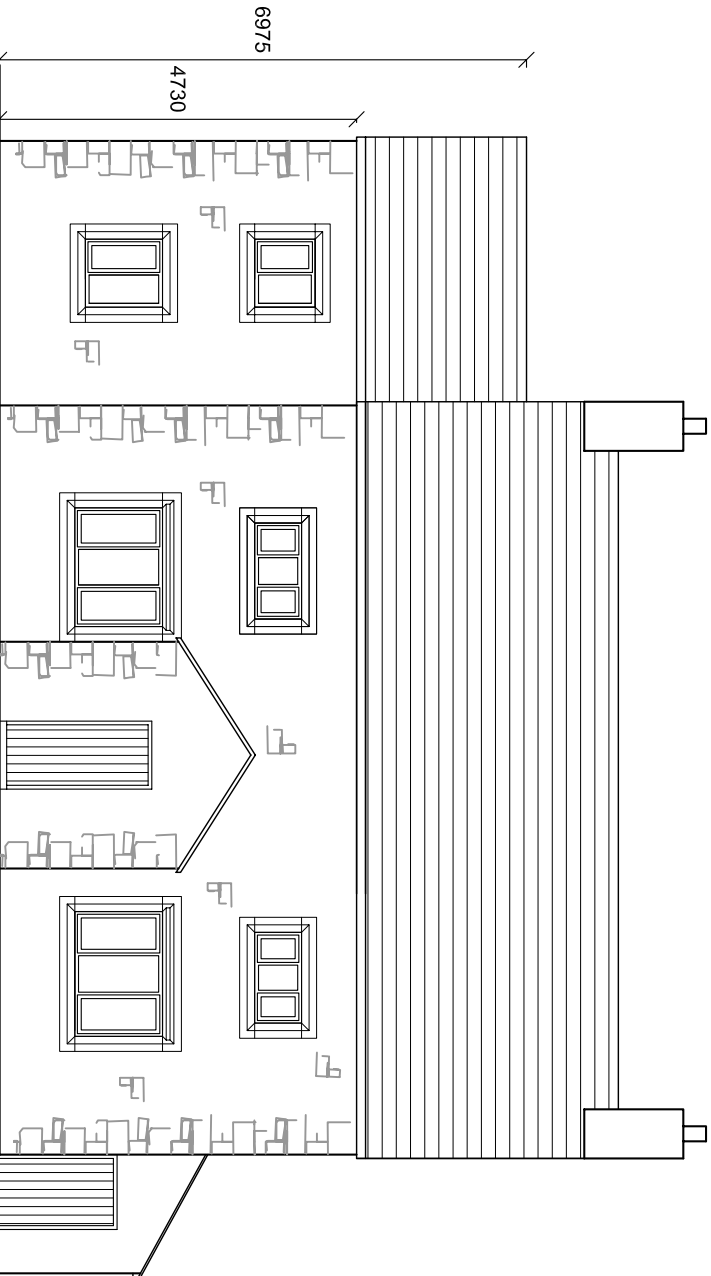


Front (South East) Elevation

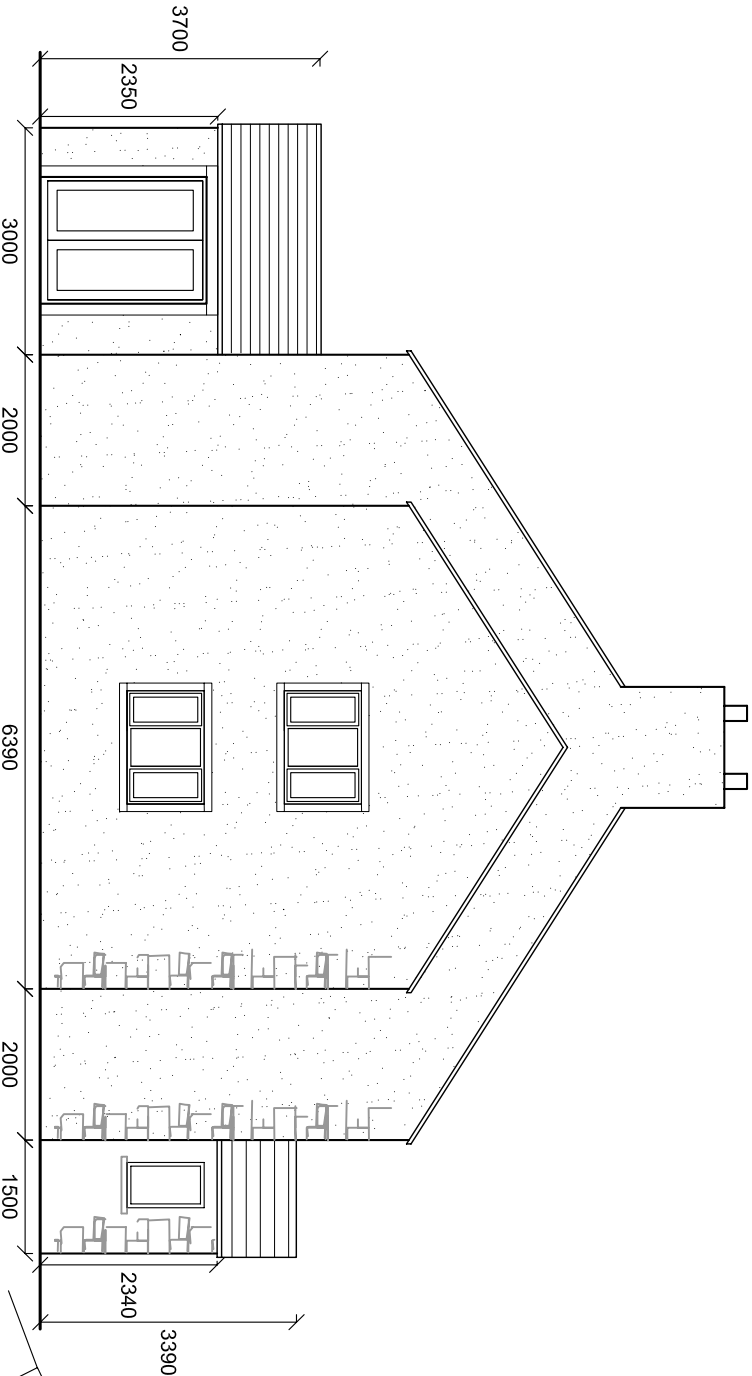

Side (South West) Elevation

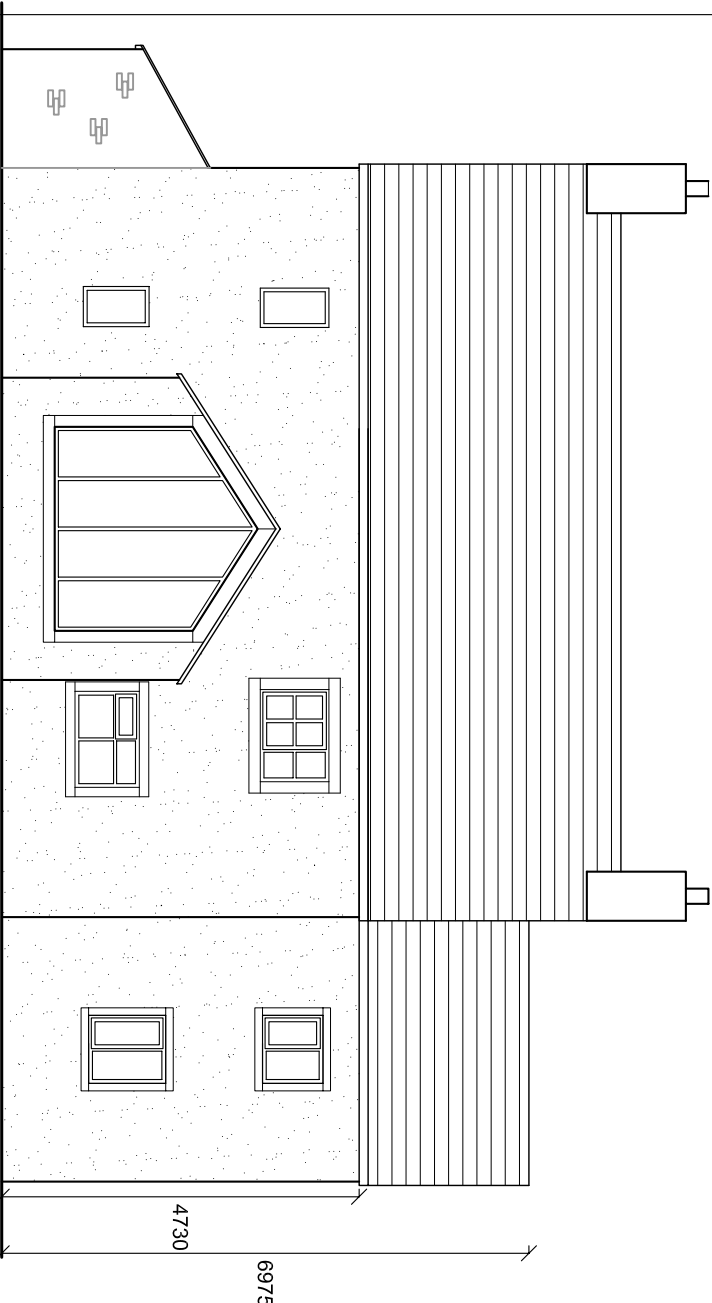


Rear (North West) Elevation

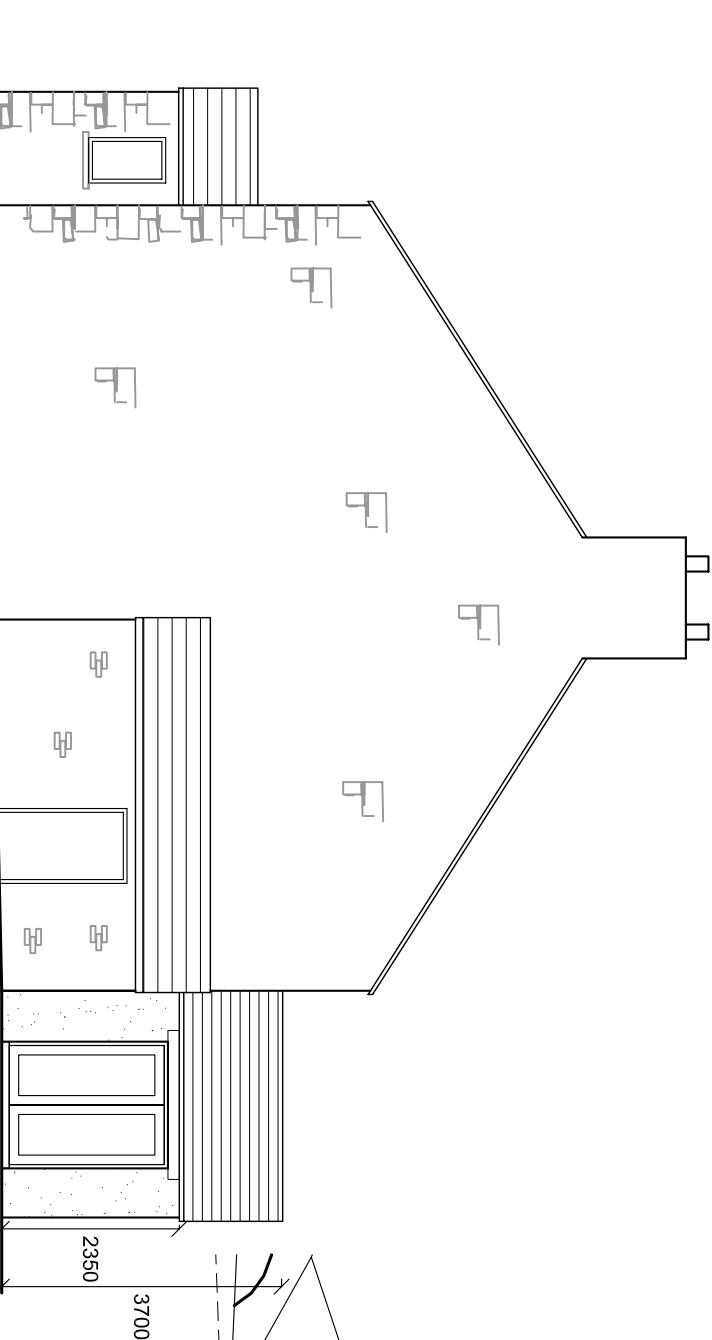

Side (North East) Elevation



Site Plan
(1:500)

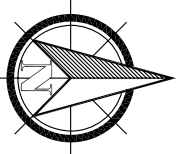

Notes:

All work is to be carried out to the latest current British standards Codes of Practice and recognised working practices.

All work and materials should comply with Health and Safety legislation and to be approved by the Local Authority Planning / Building Control Officer.

All dimensions are in millimetres unless where explicitly shown otherwise.

The contractor should check and clarify all dimensions as work proceeds and notify the design team of any discrepancies.

Do not scale off the drawings. If in doubt ask.

Avalon Chartered Town Planning are not liable for work undertaken prior to Full Planning Consent and/or Building Regulations Approval

Avalon
Chartered Town Planning
RTPI

Town Planning - Architectural Design - Building Regulations - Surveying
Phone: 01282 834834 Fax: 01282 451666
Web: www.avalon.co.uk Email: planning@avalon.co.uk
2 Reedley Business Centre, Reedman Road, Burnley, Lancashire, BB10 2TY

PROPOSED PLANS AND ELEVATIONS					
Site: Ellenthorpe Mill Lane Gisburn					
Client: Mr Guy Hindley					
Date: 17.12.12		Scale: 1:100 @ A2			
Project No: HIN20 Dwg 02			Drawn: DS		
Amendments:					