



Proposed detached dwelling at Spread Eagle Farm,
Clitheroe Road, Barrow, Clitheroe, BB7 9AQ~

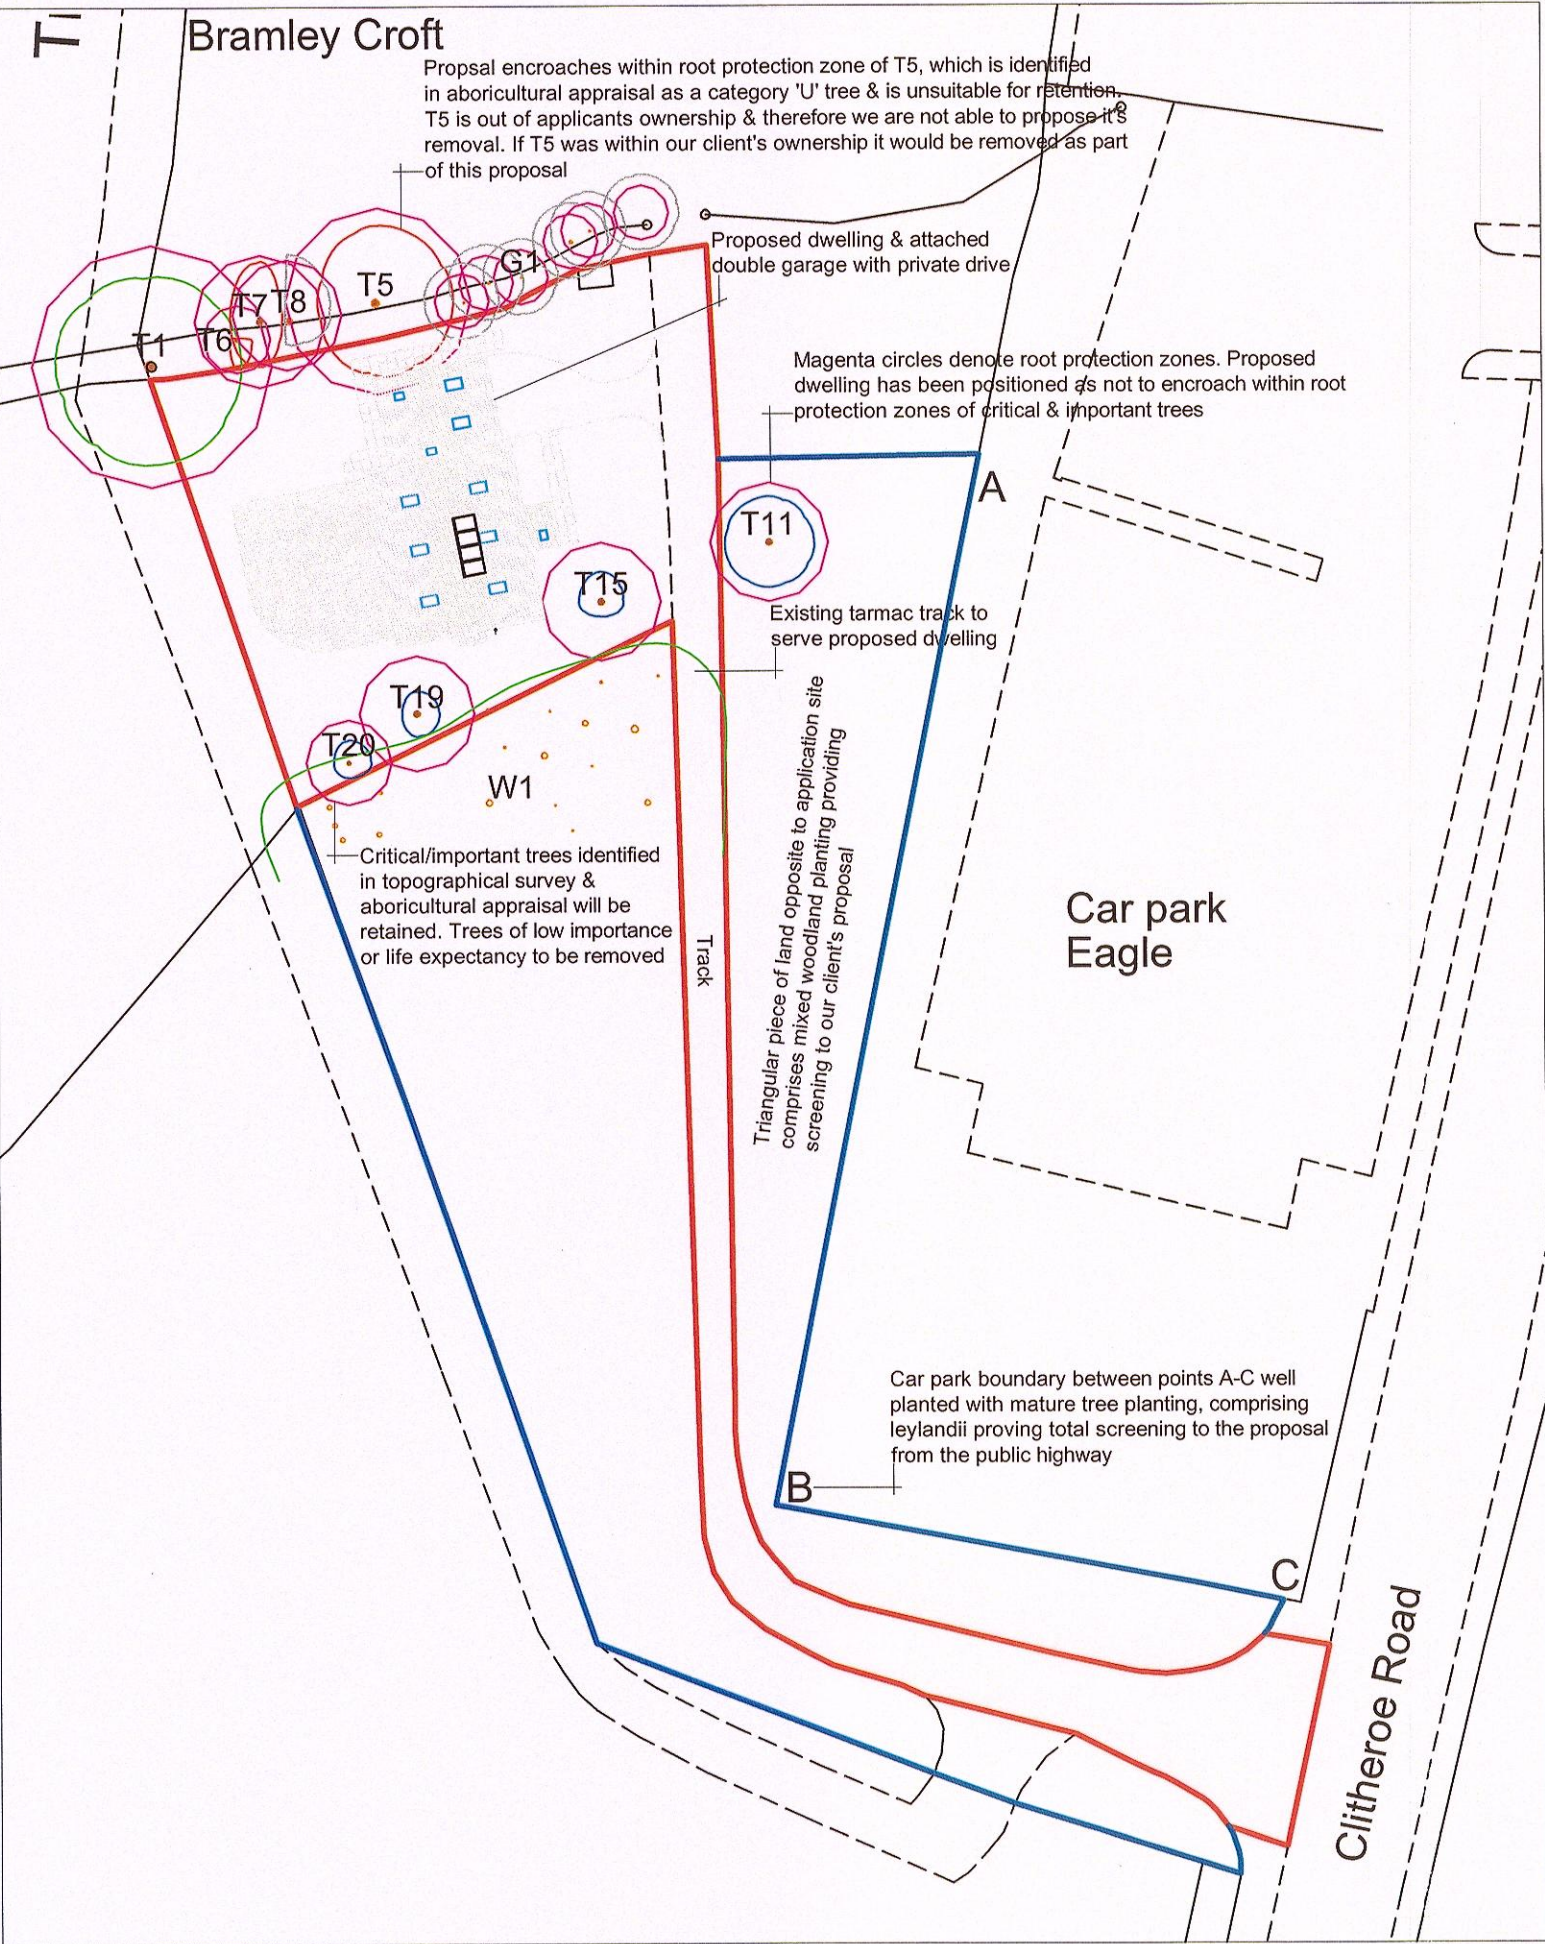

Proposed Site Plan 1:500

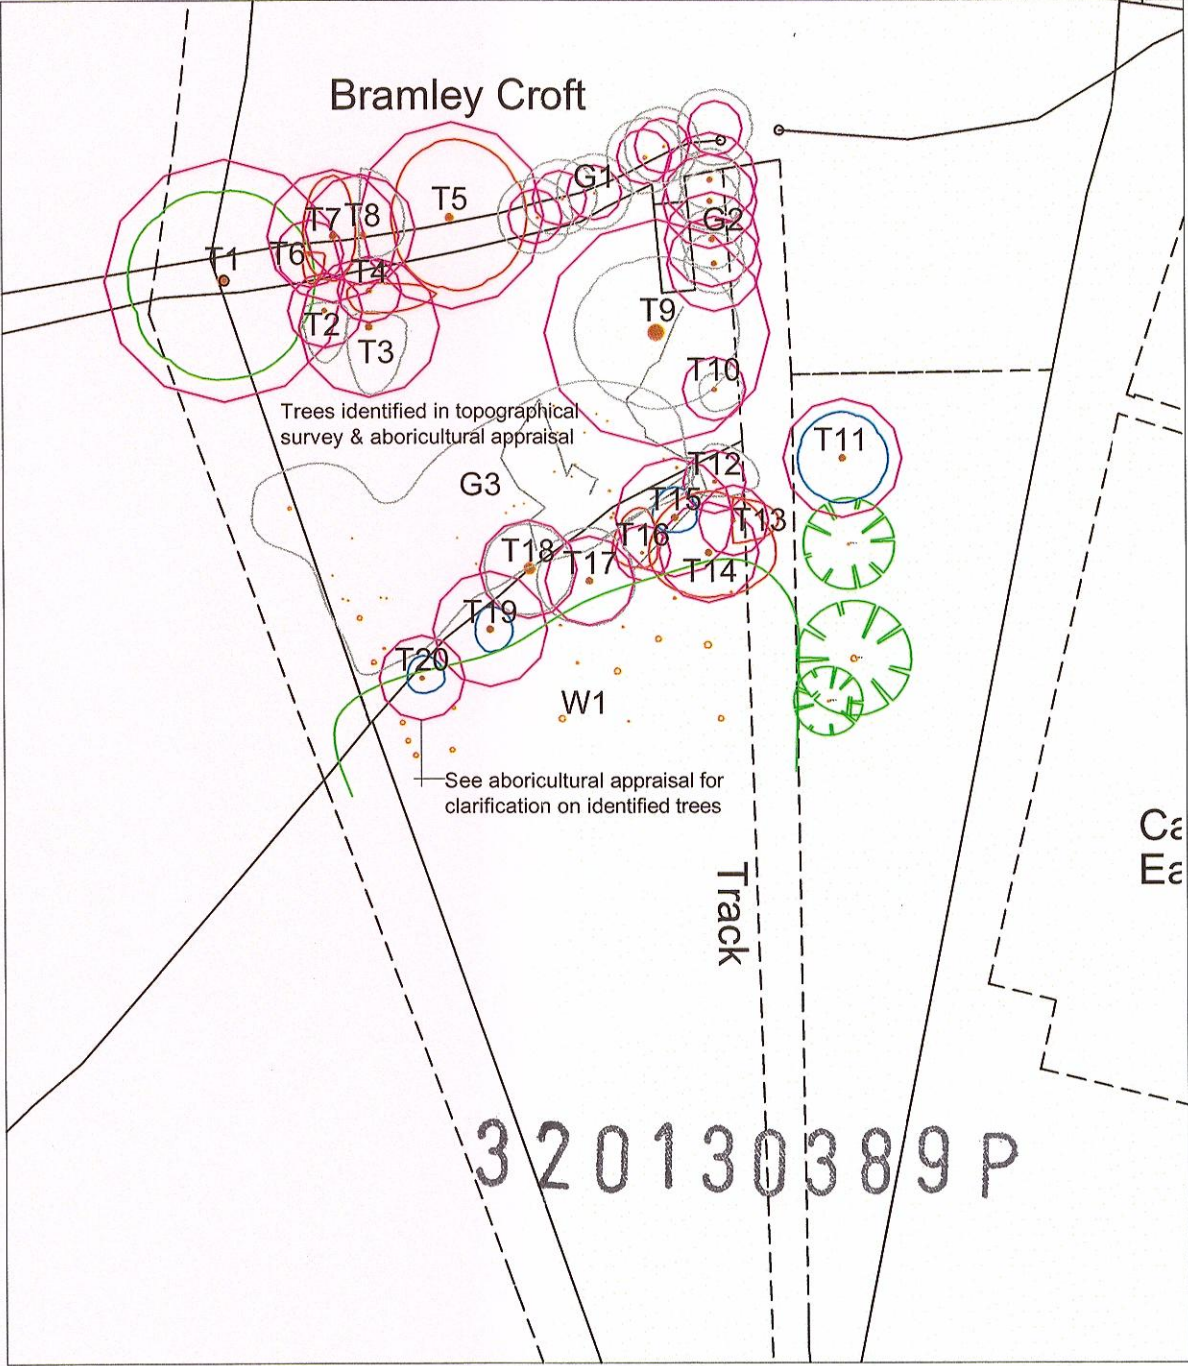

Existing Site Plan 1:500



Chartered Surveyors
6 - 8 Church Street
Clitheroe
Lancashire BB7 2DG

T: 01200 442301
F: 01200 442976
Email: info@ghaonline.co.uk

Notes:

All work is to be carried out to the latest current British standards Codes of Practice and recognised working practices.

All work and materials should comply with Health and Safety legislation.

All dimensions are in millimetres where explicitly shown otherwise.

The contractor should check and certify all dimensions as work proceeds and notify the architect of any discrepancies.

Do not scale off the drawings, if in doubt ask.

Project: Proposed detached dwelling at Spread Eagle Farm Clitheroe Road Barrow Clitheroe BB7 9AQ	
Title: Existing & proposed site plans	
Drawing No: Lit/589/1548/02	Drawn: AJM
Client: Mr R I Little	
Date: 16.04.13	Scale: 1:500 @ A3
Amendments:	