

Notes:

All work is to be carried out to the latest current British standards Codes of Practice and recognised working practices.




All work and materials should comply with Health and Safety legislation and to be approved by the Local Authority Planning / Building Control Officer.

All dimensions are in millimetres unless where explicitly shown otherwise.

The contractor should check and clarify all dimensions as work proceeds and notify the design team of any discrepancies.

Do not scale off the drawings, if in doubt ask







Avalon Chartered Town Planning are not liable for work undertaken prior to Full Planning Consent and/or Building Regulations Approval

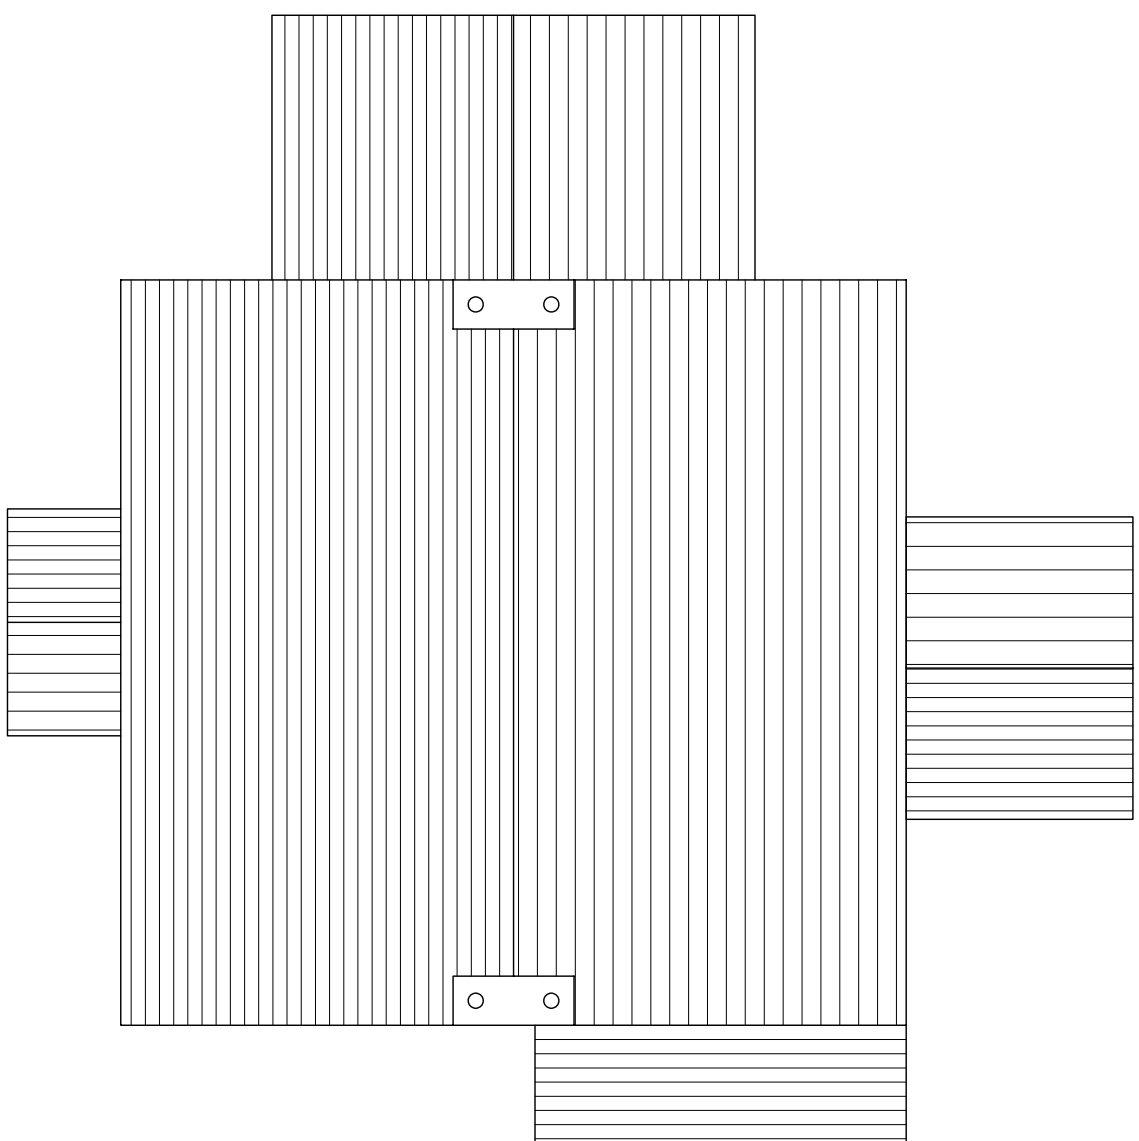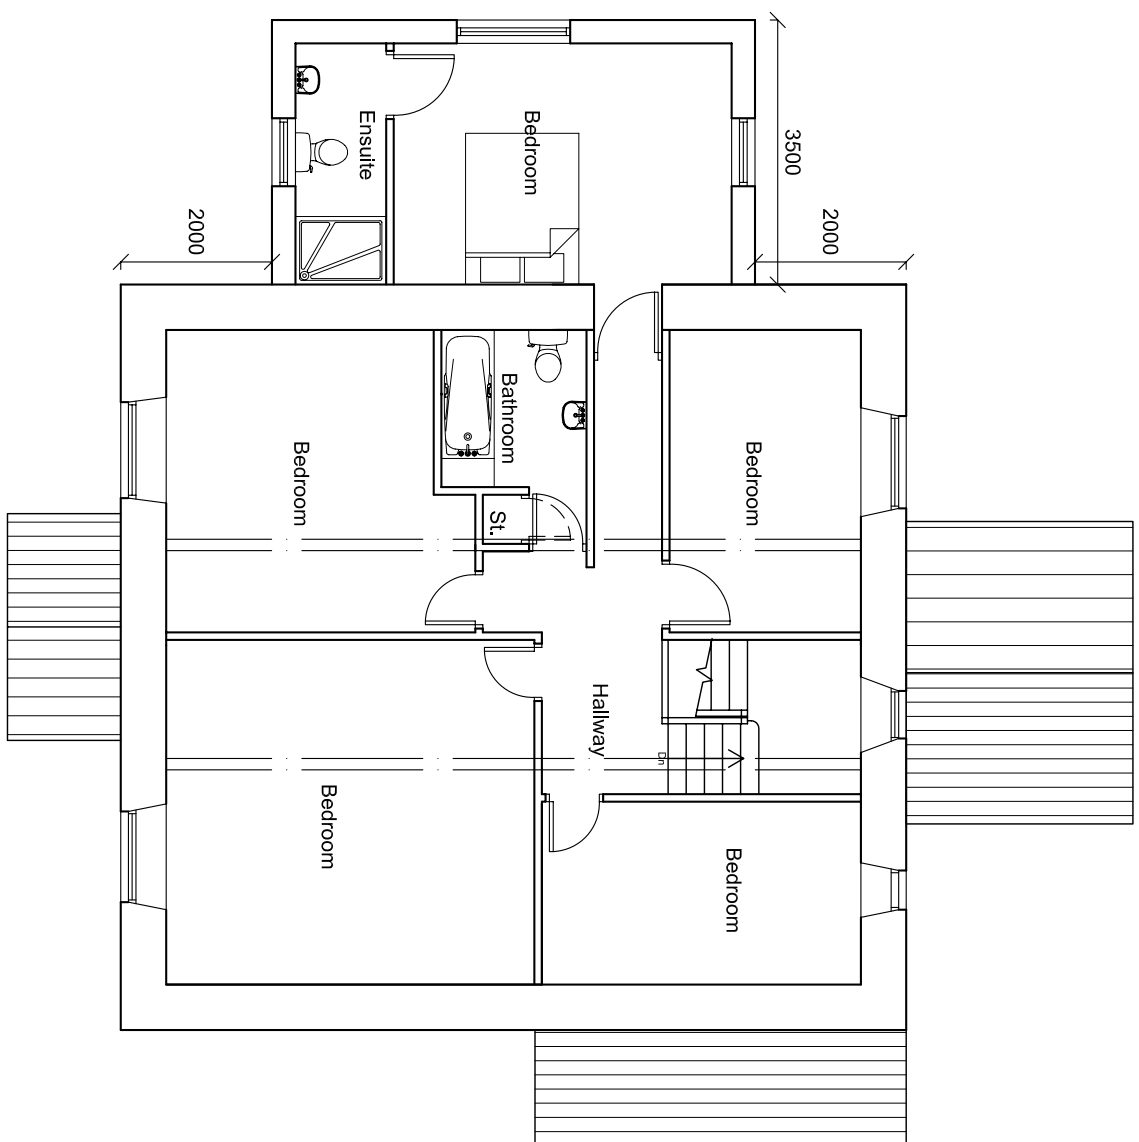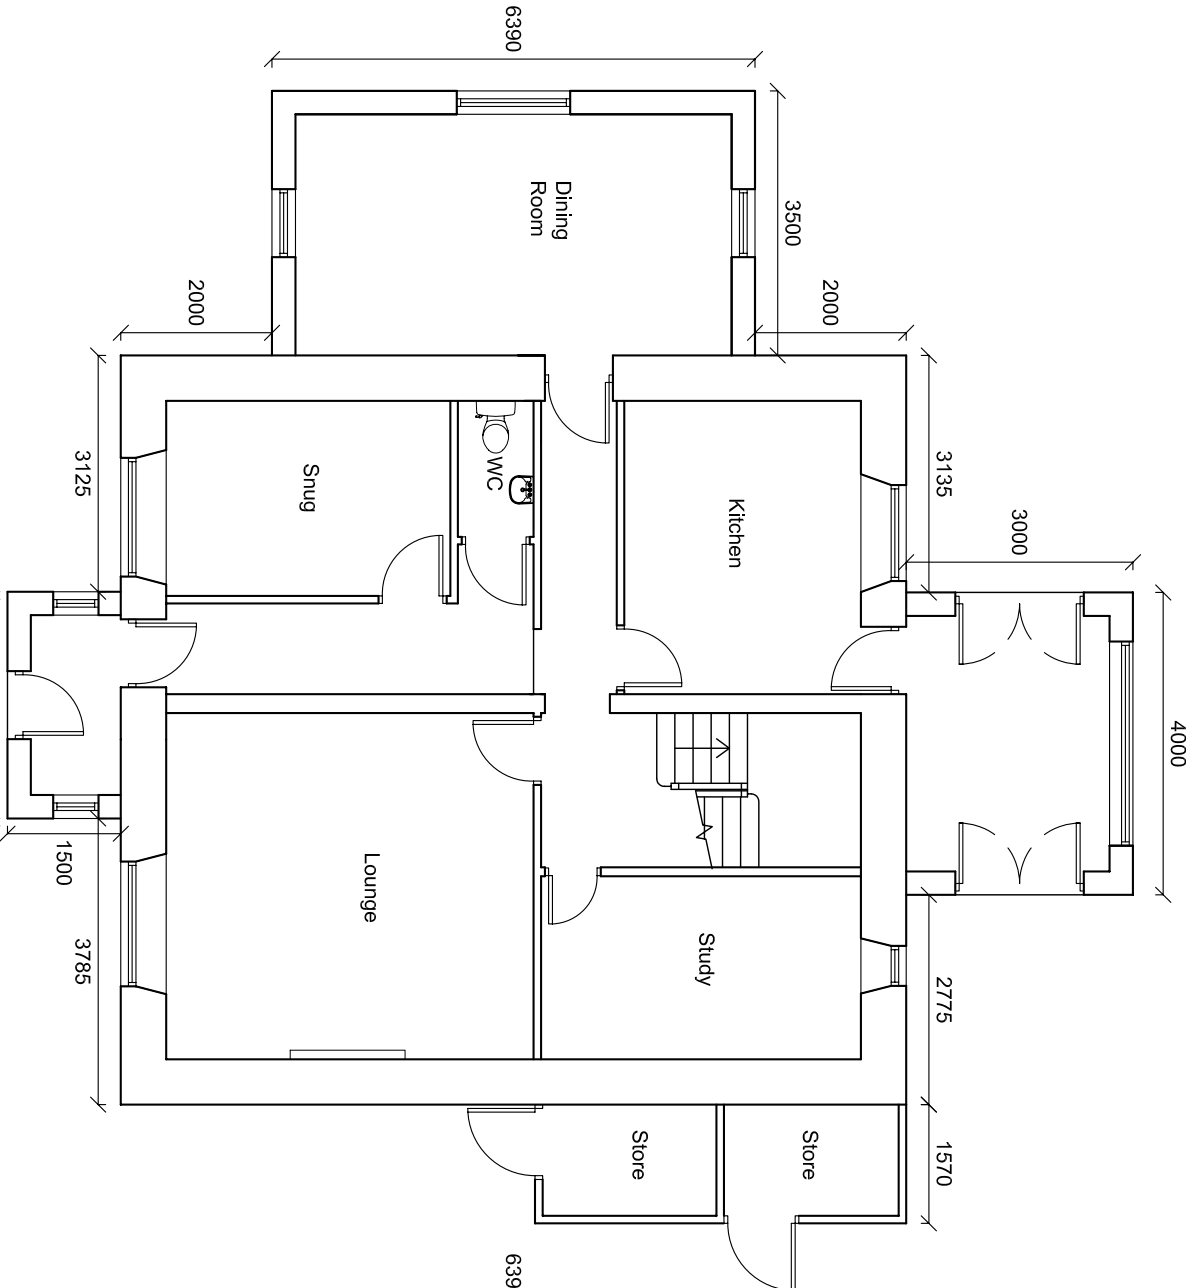

Ground Floor Plan

First Floor Plan

Roof Plan

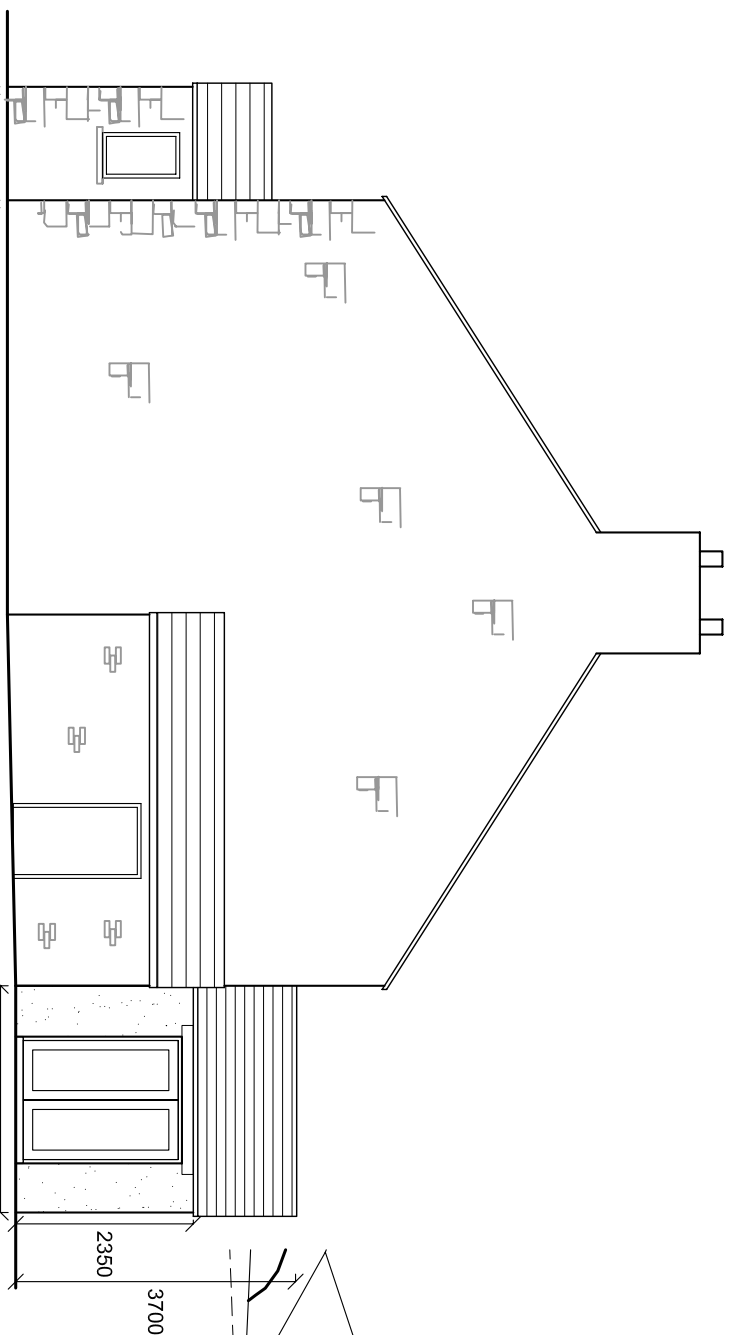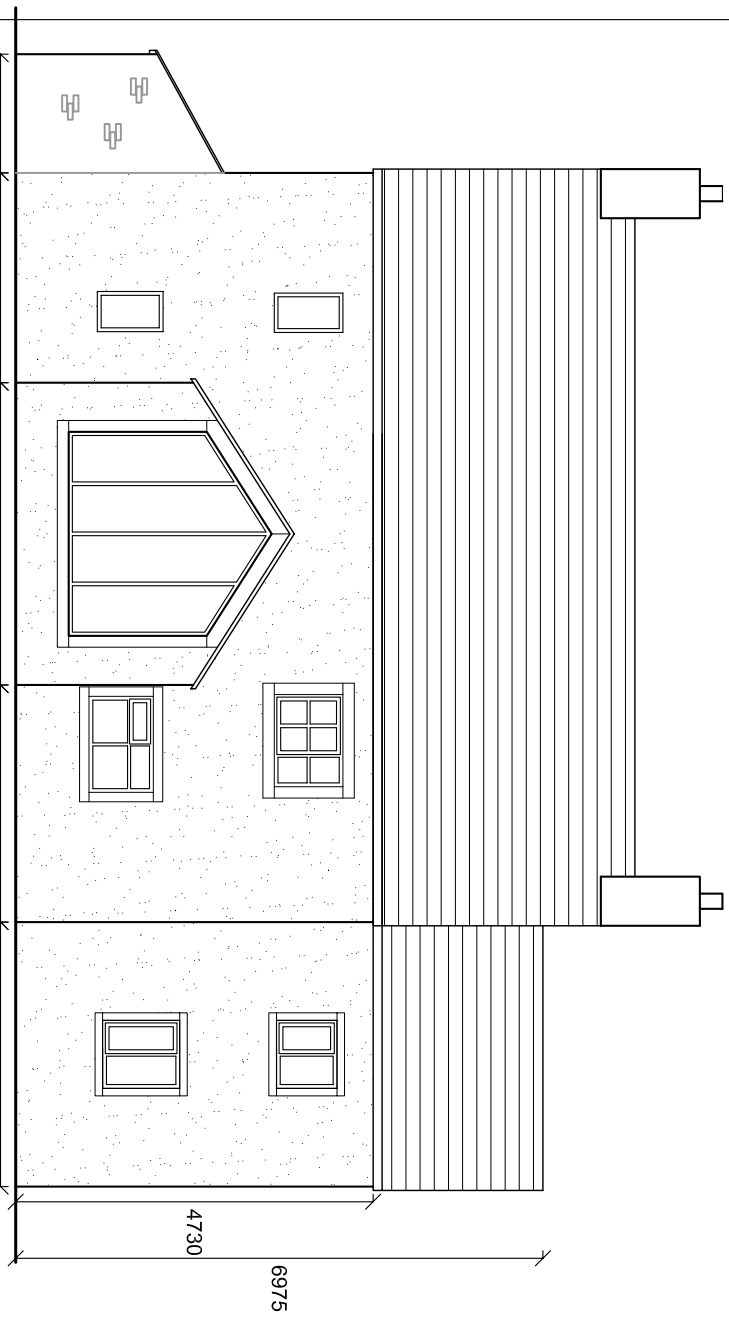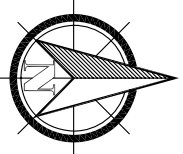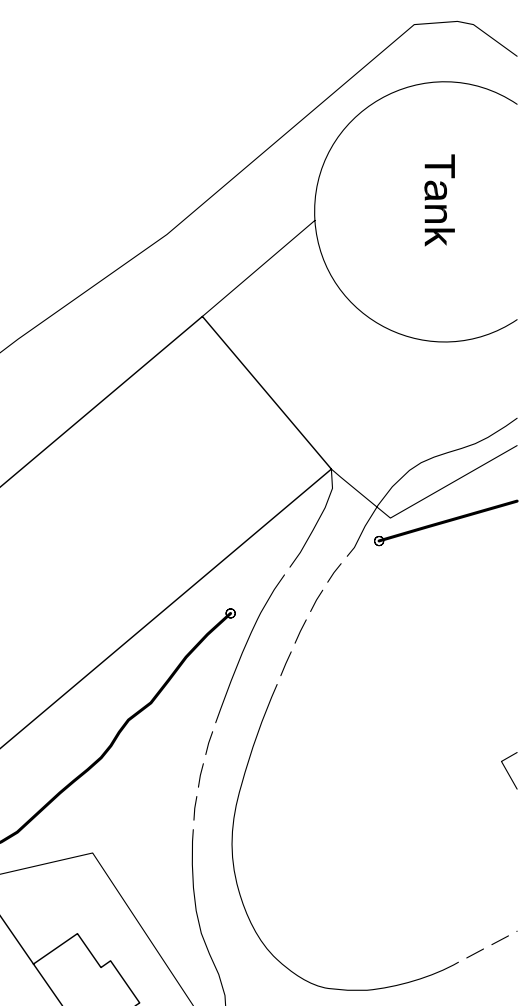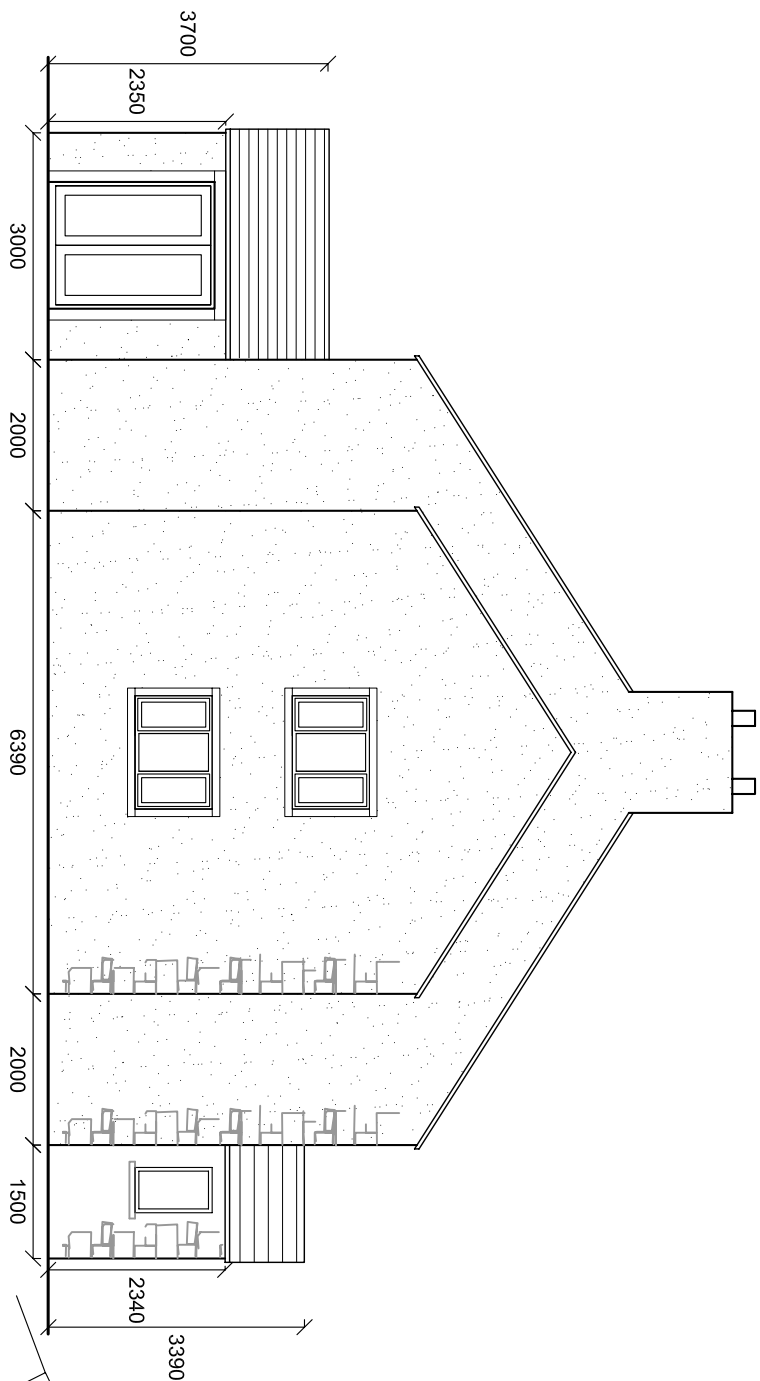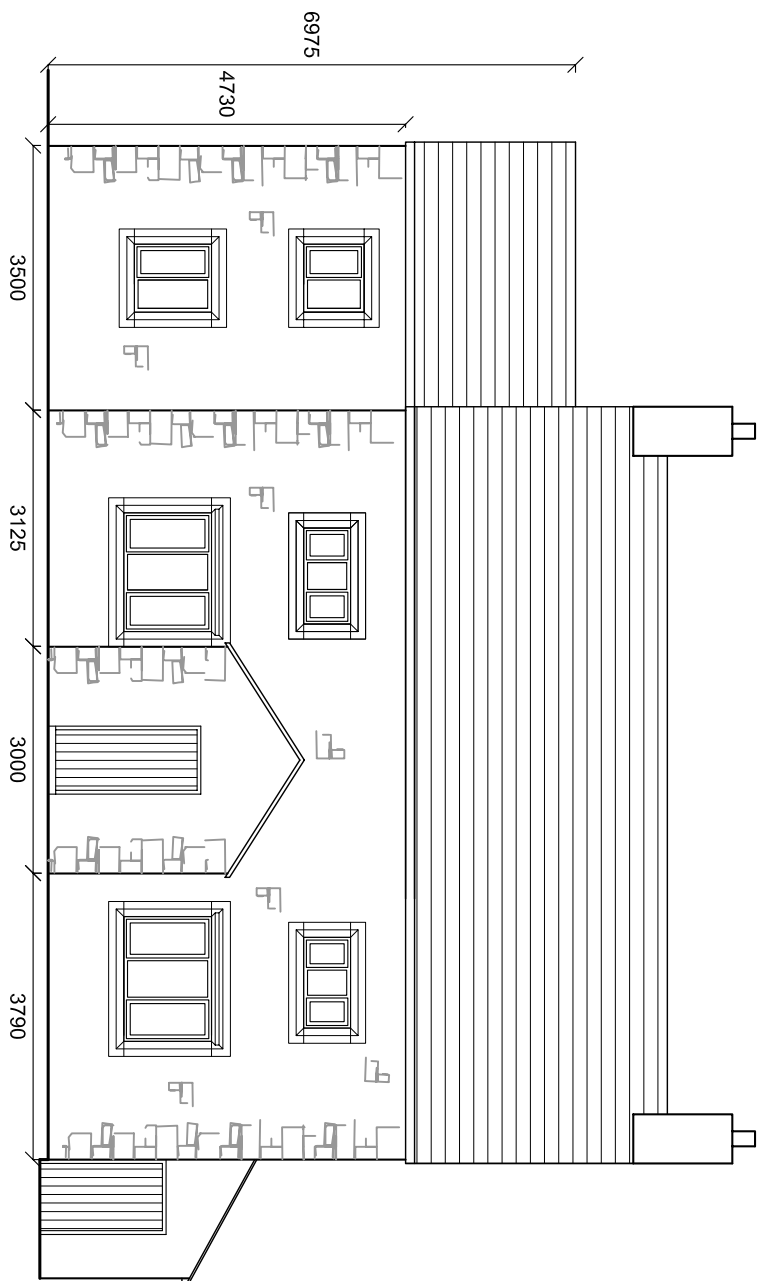

Town Planning - Architectural Design - Building Regulations - Surveying

Avalon  RTPI

Chartered Town Planning

Phone: 01782 834834 **Fax:** 01282 451666
Web: www.avalon.co.uk **Email:** planning@avalon.co.uk
Z Ruedy Building Centre, Redfern Road, Burnley, Lancashire, BB10 2TZ

PROPOSED PLANS AND ELEVATIONS									
Site: Ellenborough Mill Lane Gleburn									
Client: Mr Guy Hindley									
Date: 17.12.12			Scale: 1:100 @ A2						
Project No. : HIN/20 Dwg 02						Drawn: DS			
Amendments:									