




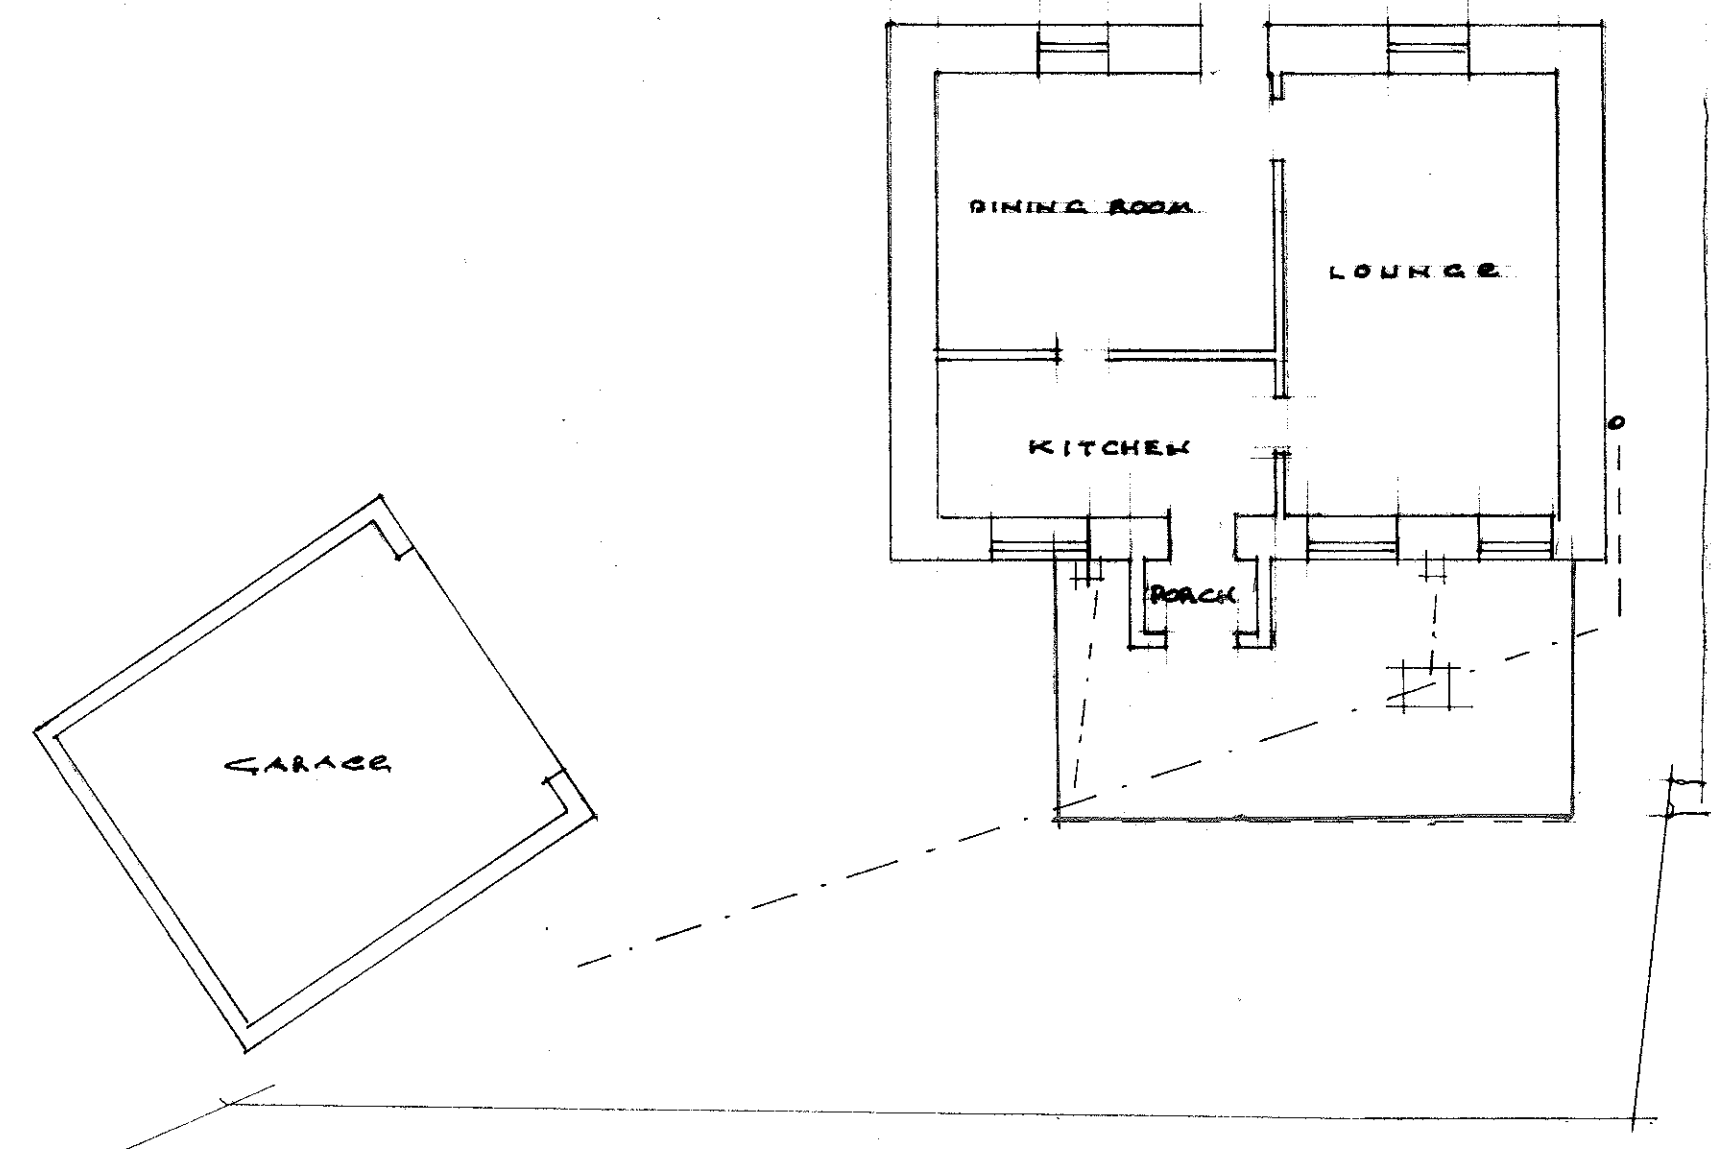


existing plan

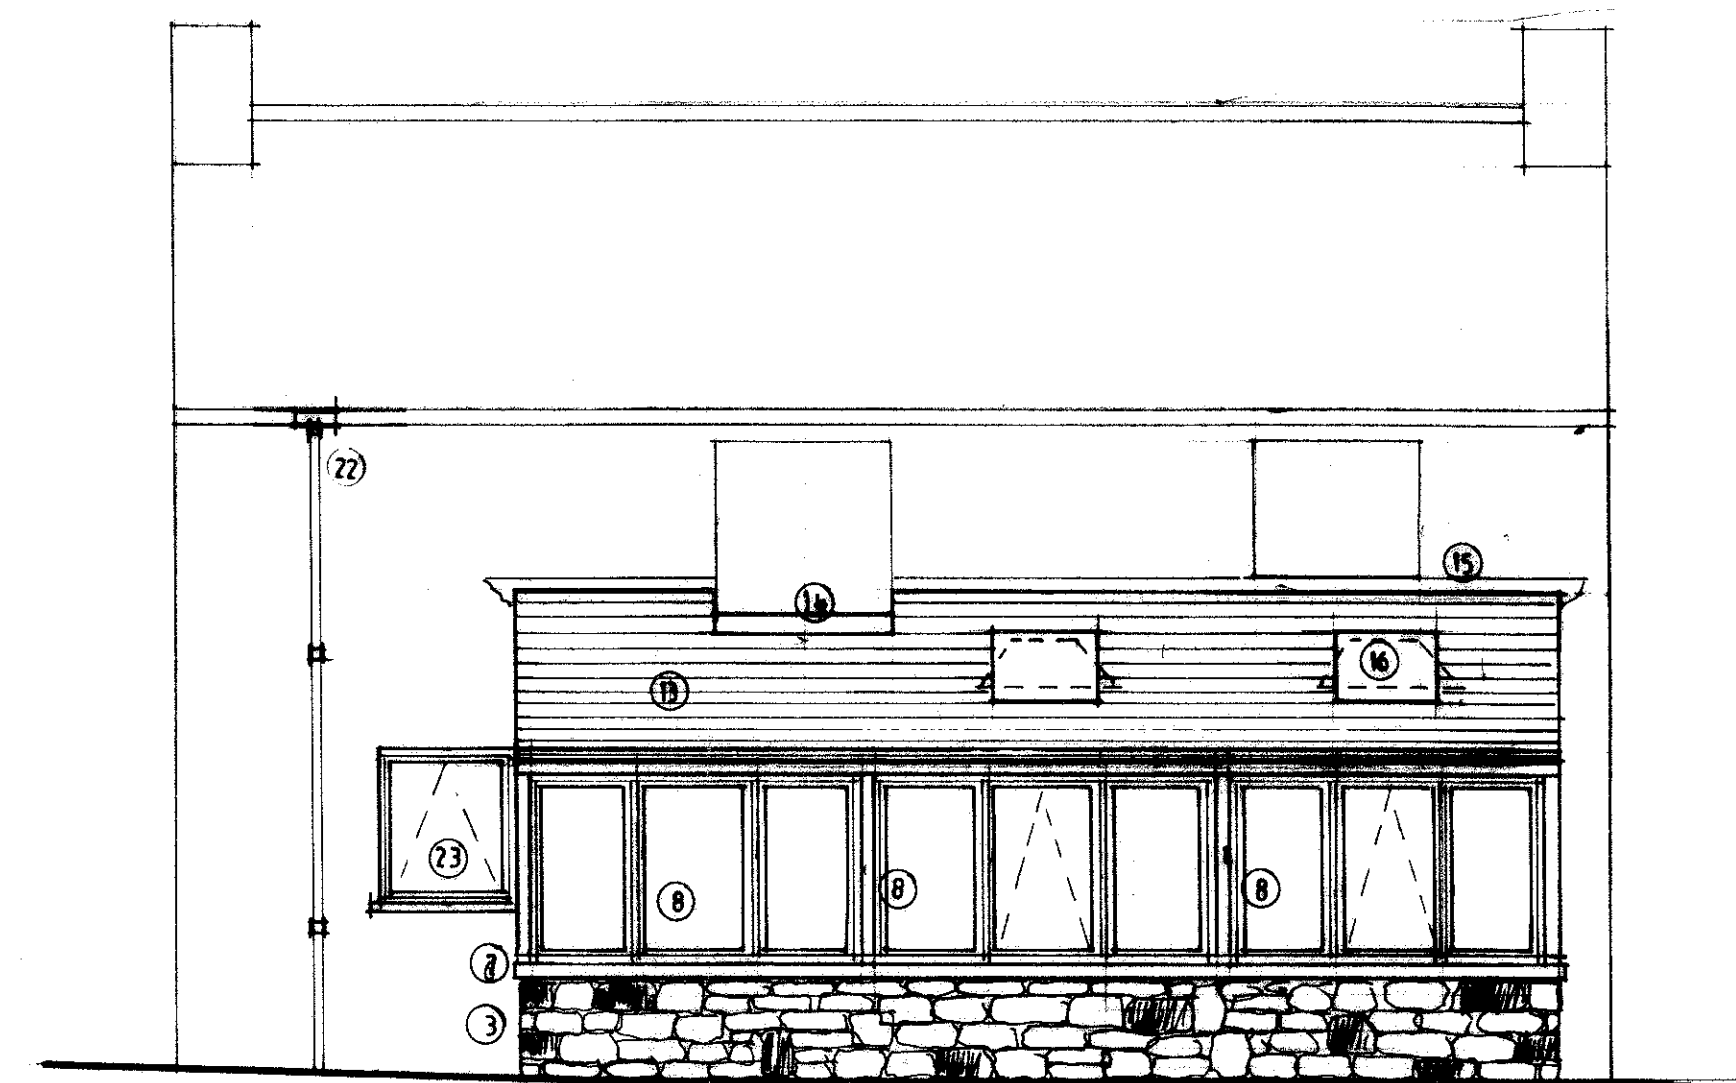


proposed west elevation

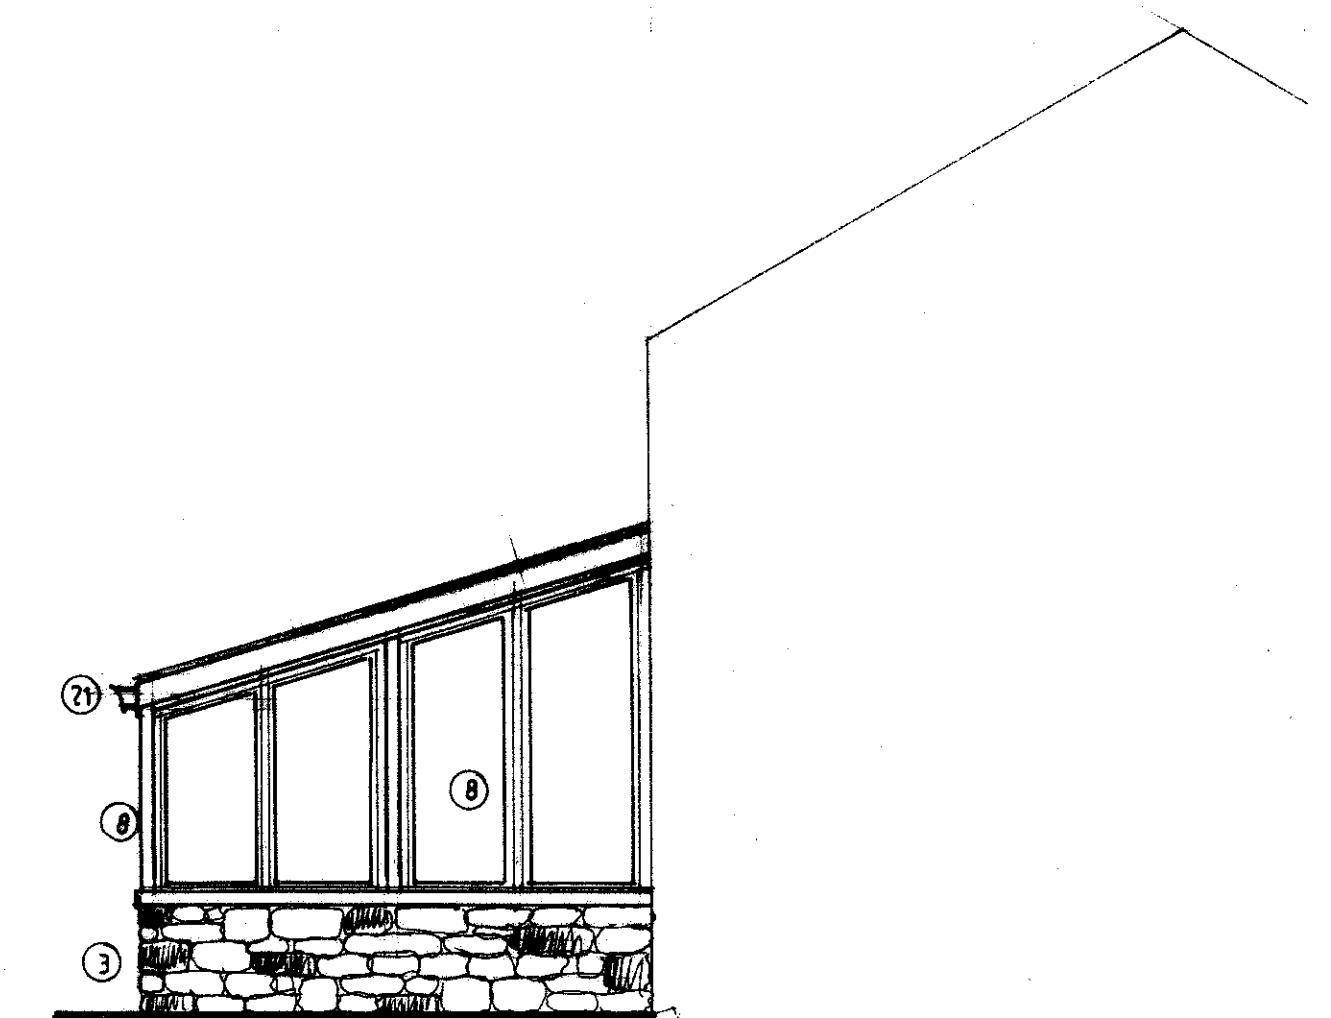

proposed south elevation

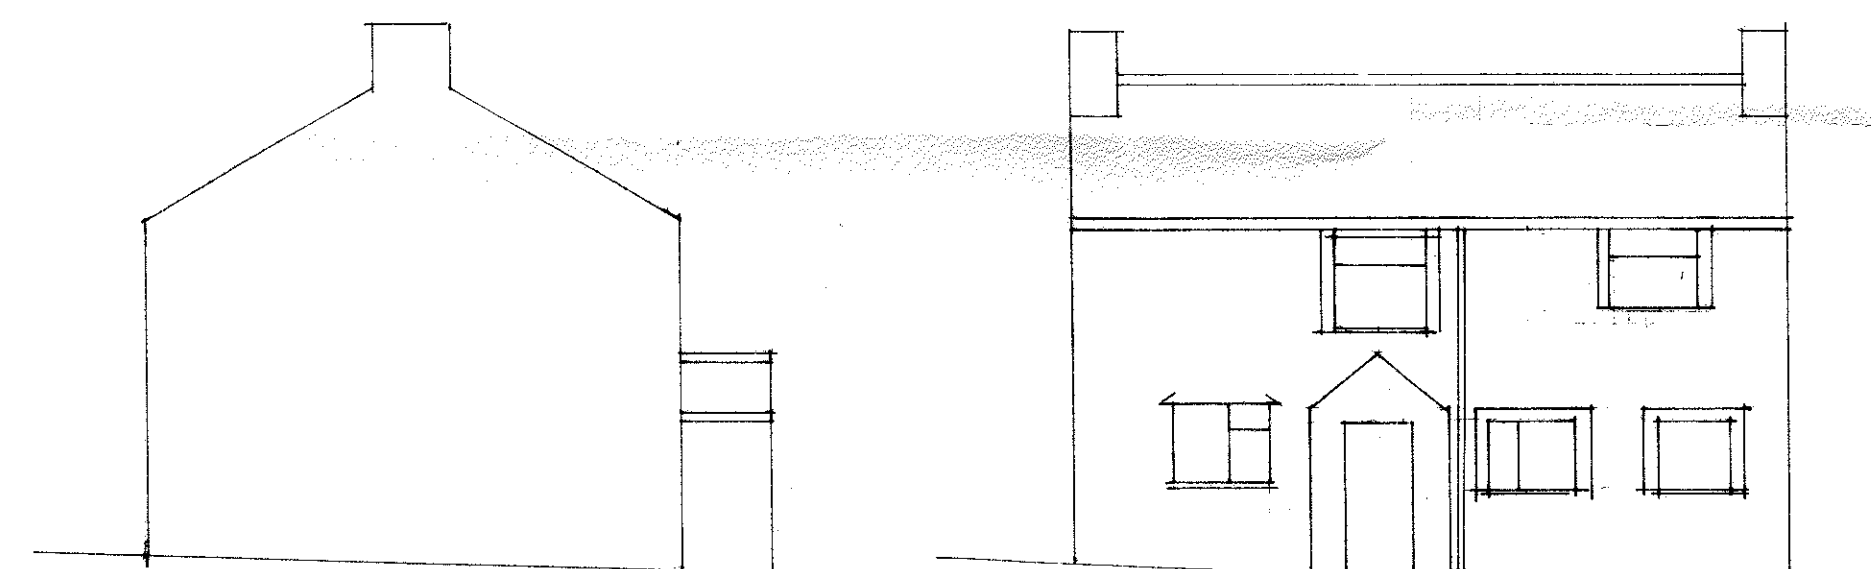


existing north

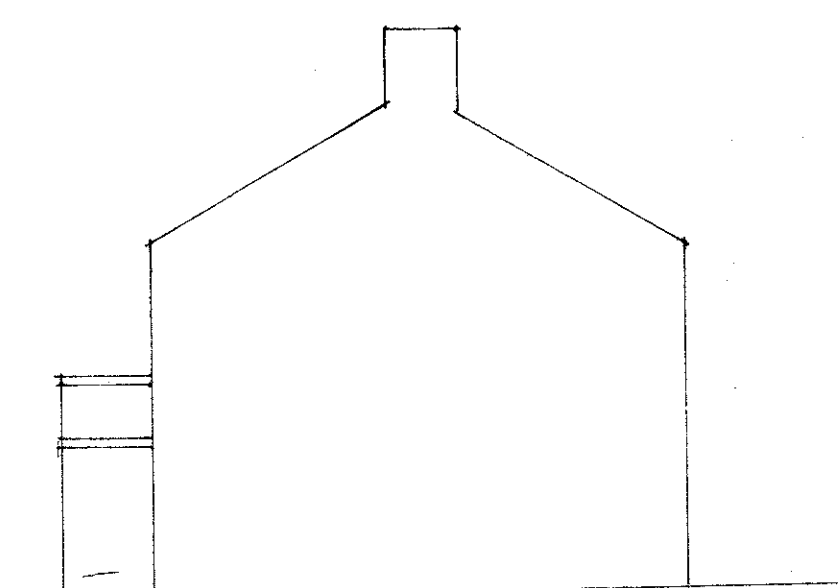


existing south


existing west

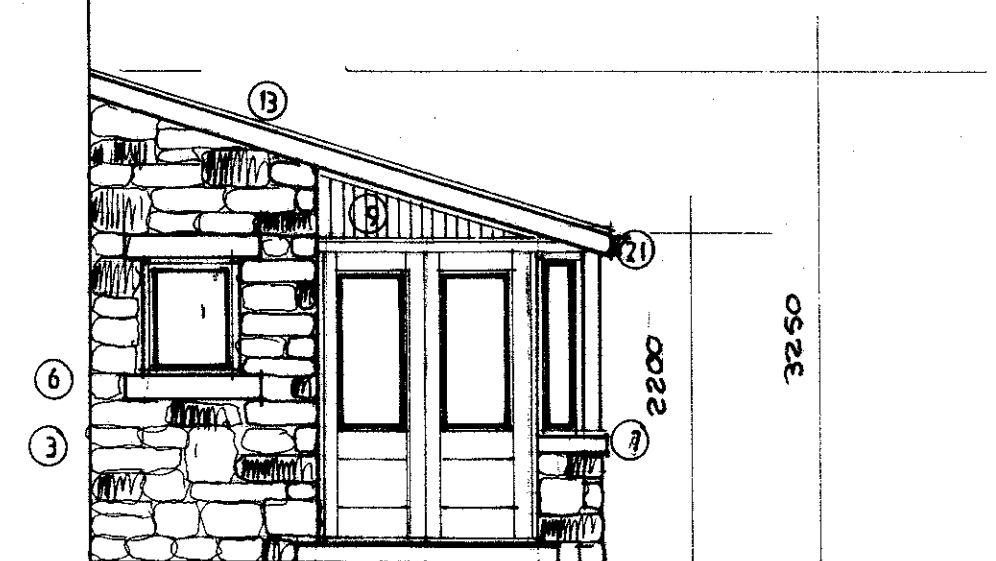

proposed north elevation

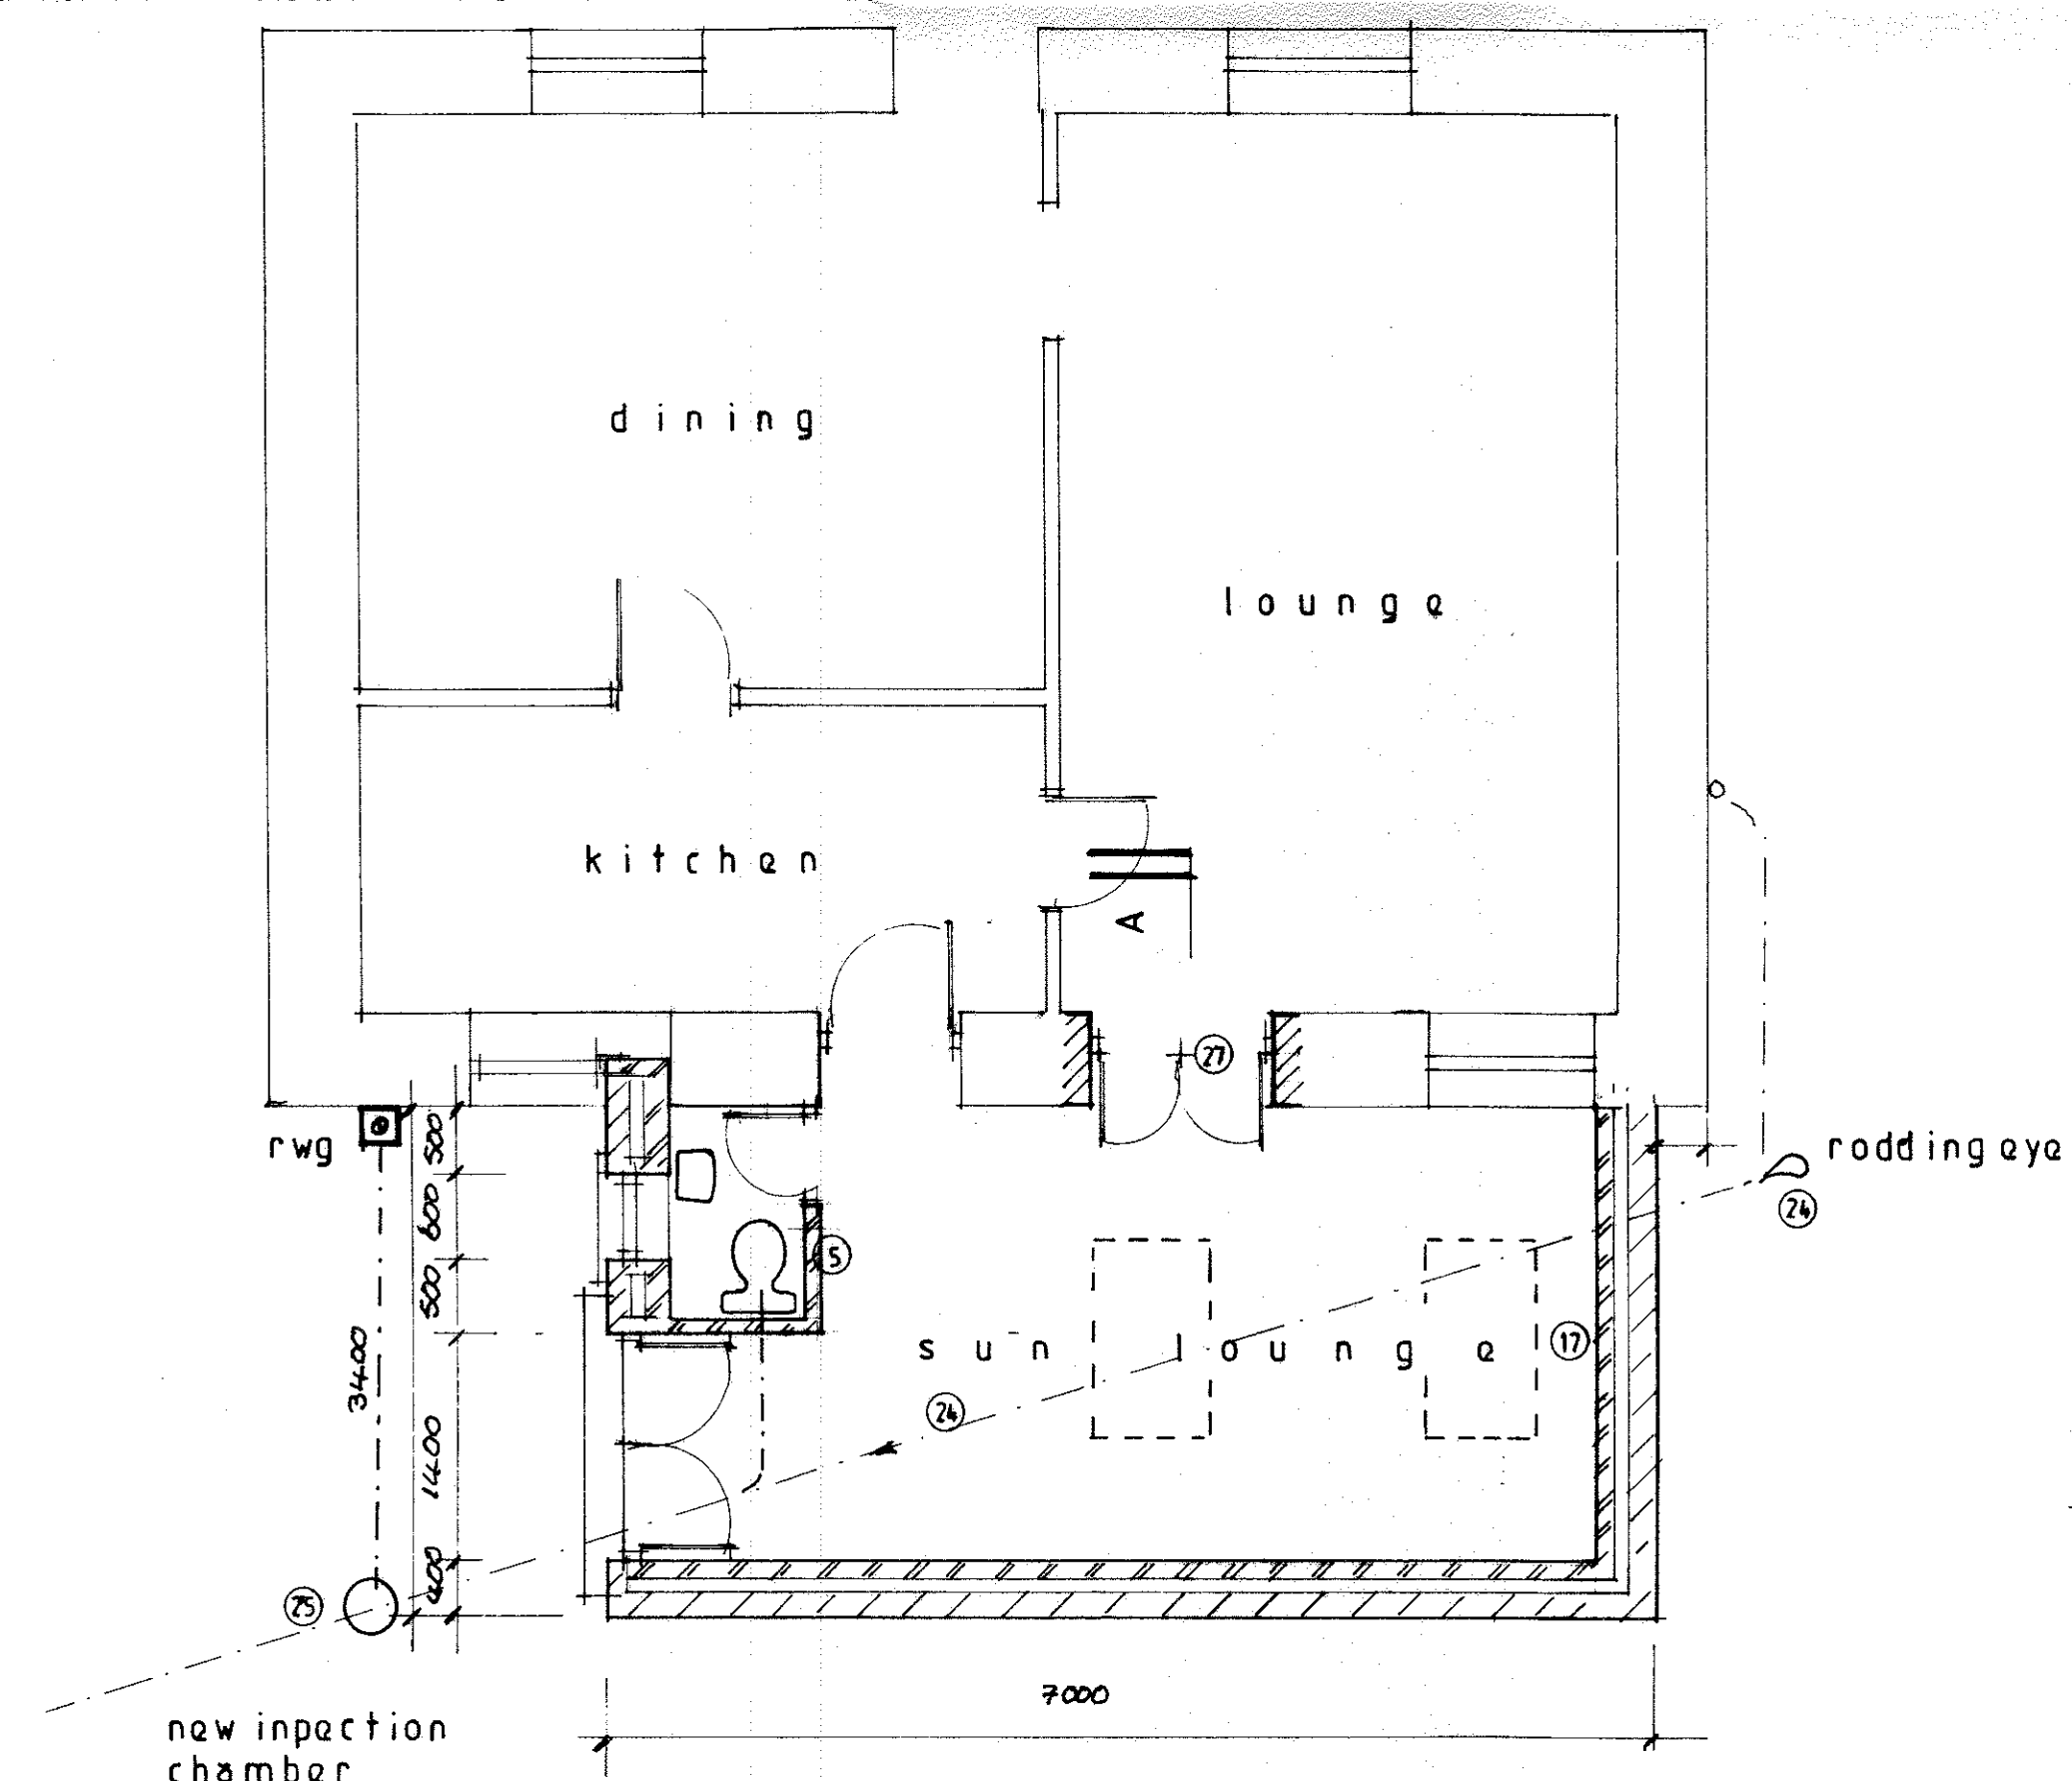

Proposed Plan

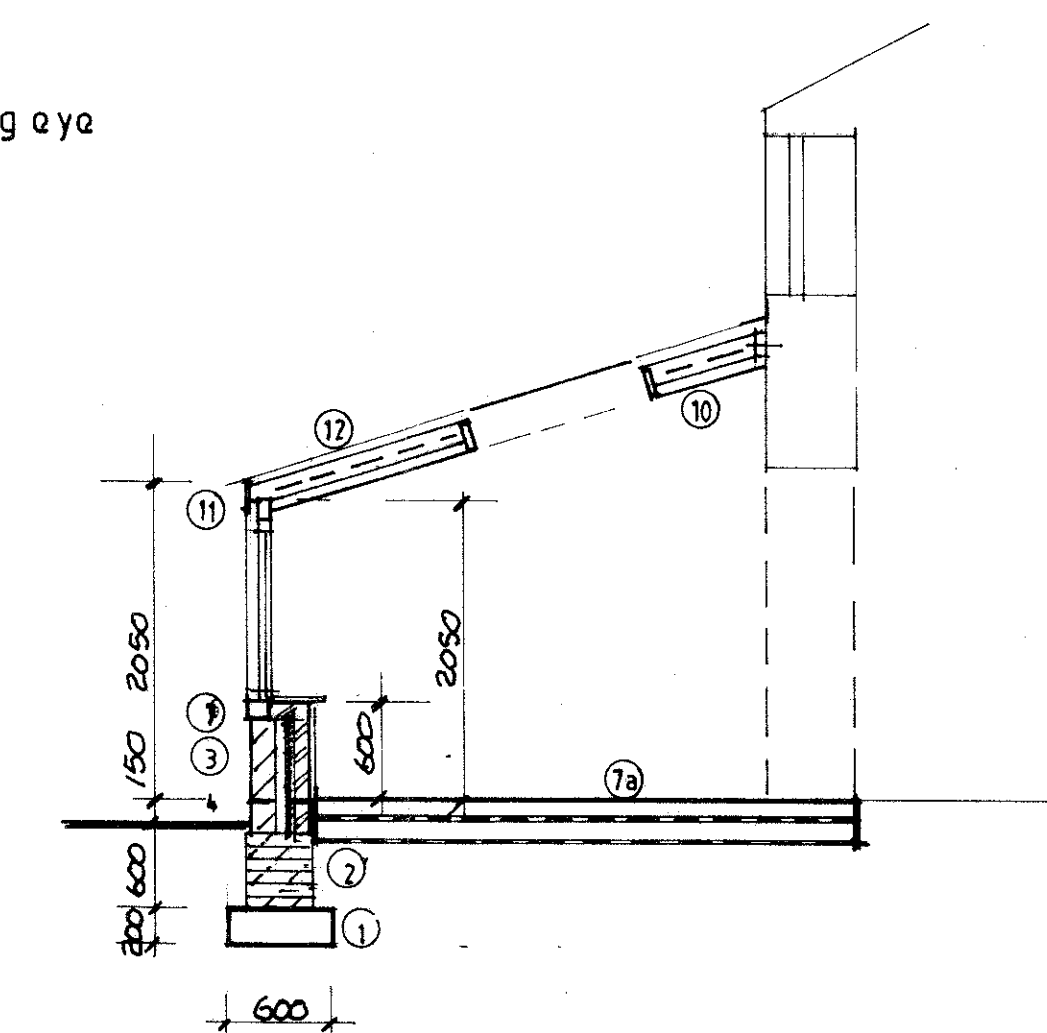

Section A-A

320130399P

SJ Bialecki Limited
Building Surveyors

Drawing no 5006

Scale 1:50 & 1:100

Proposed
Single Storey Extension
At
Dene Cottage
Back Lane
Wiswell