

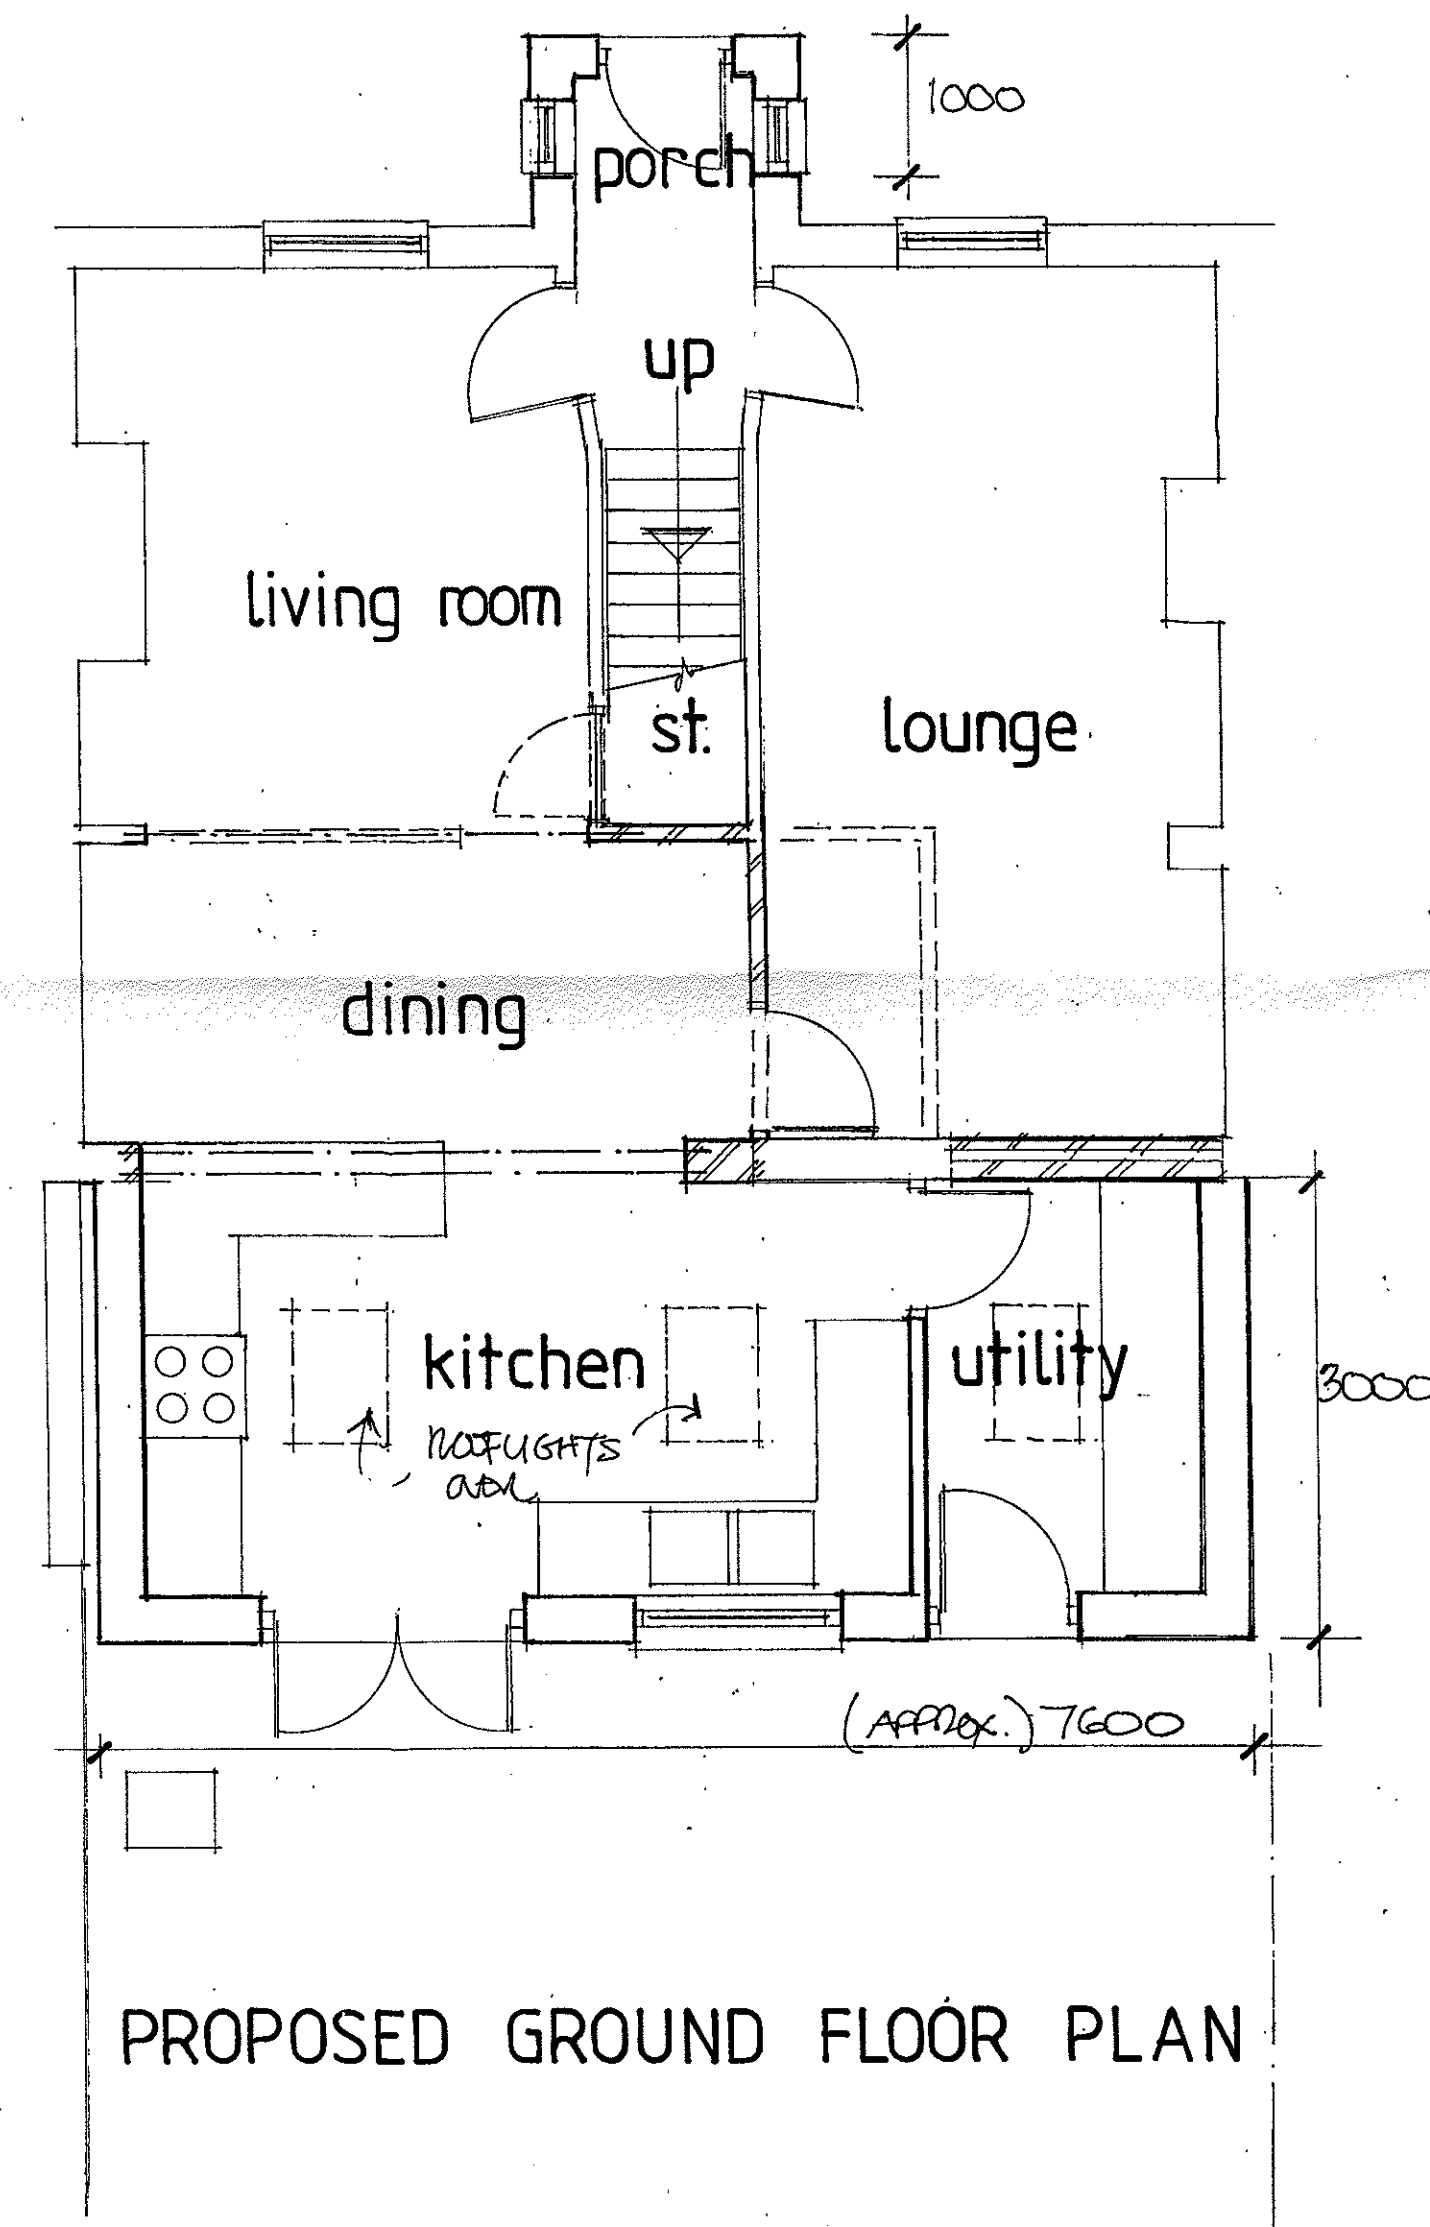


* BOTH SIDES 100% TUCK.
0 1 2 3 4 5 6 7 8
SCALE IN METRES @ 1:100

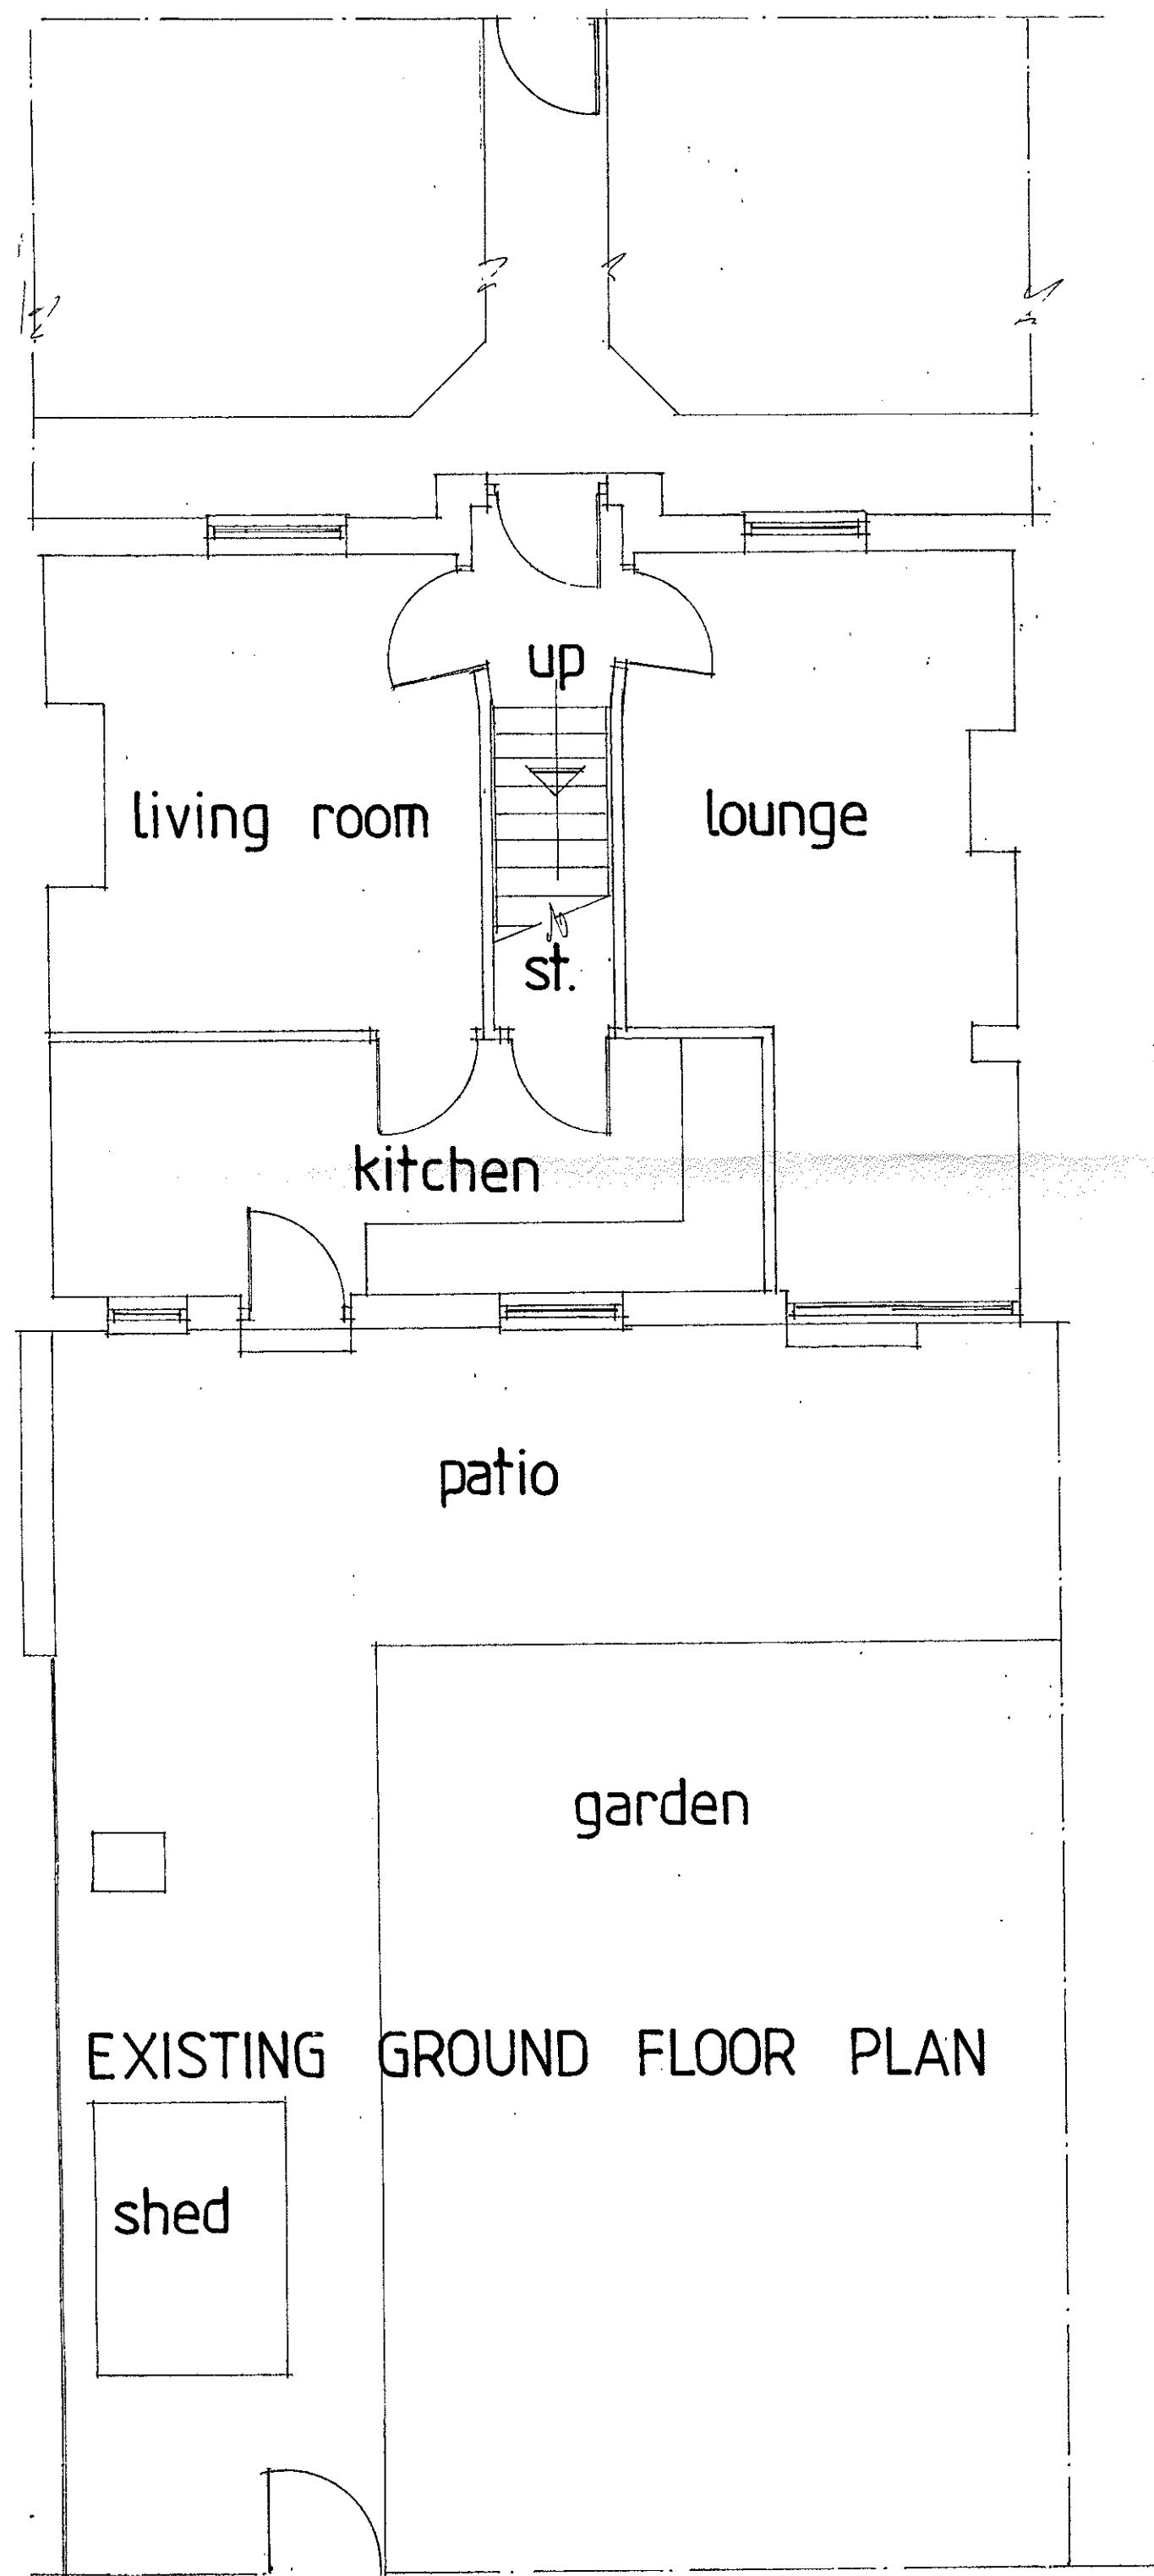

0 1 2 3 4 5 6 7 8
SCALE IN METRES @ 1:50

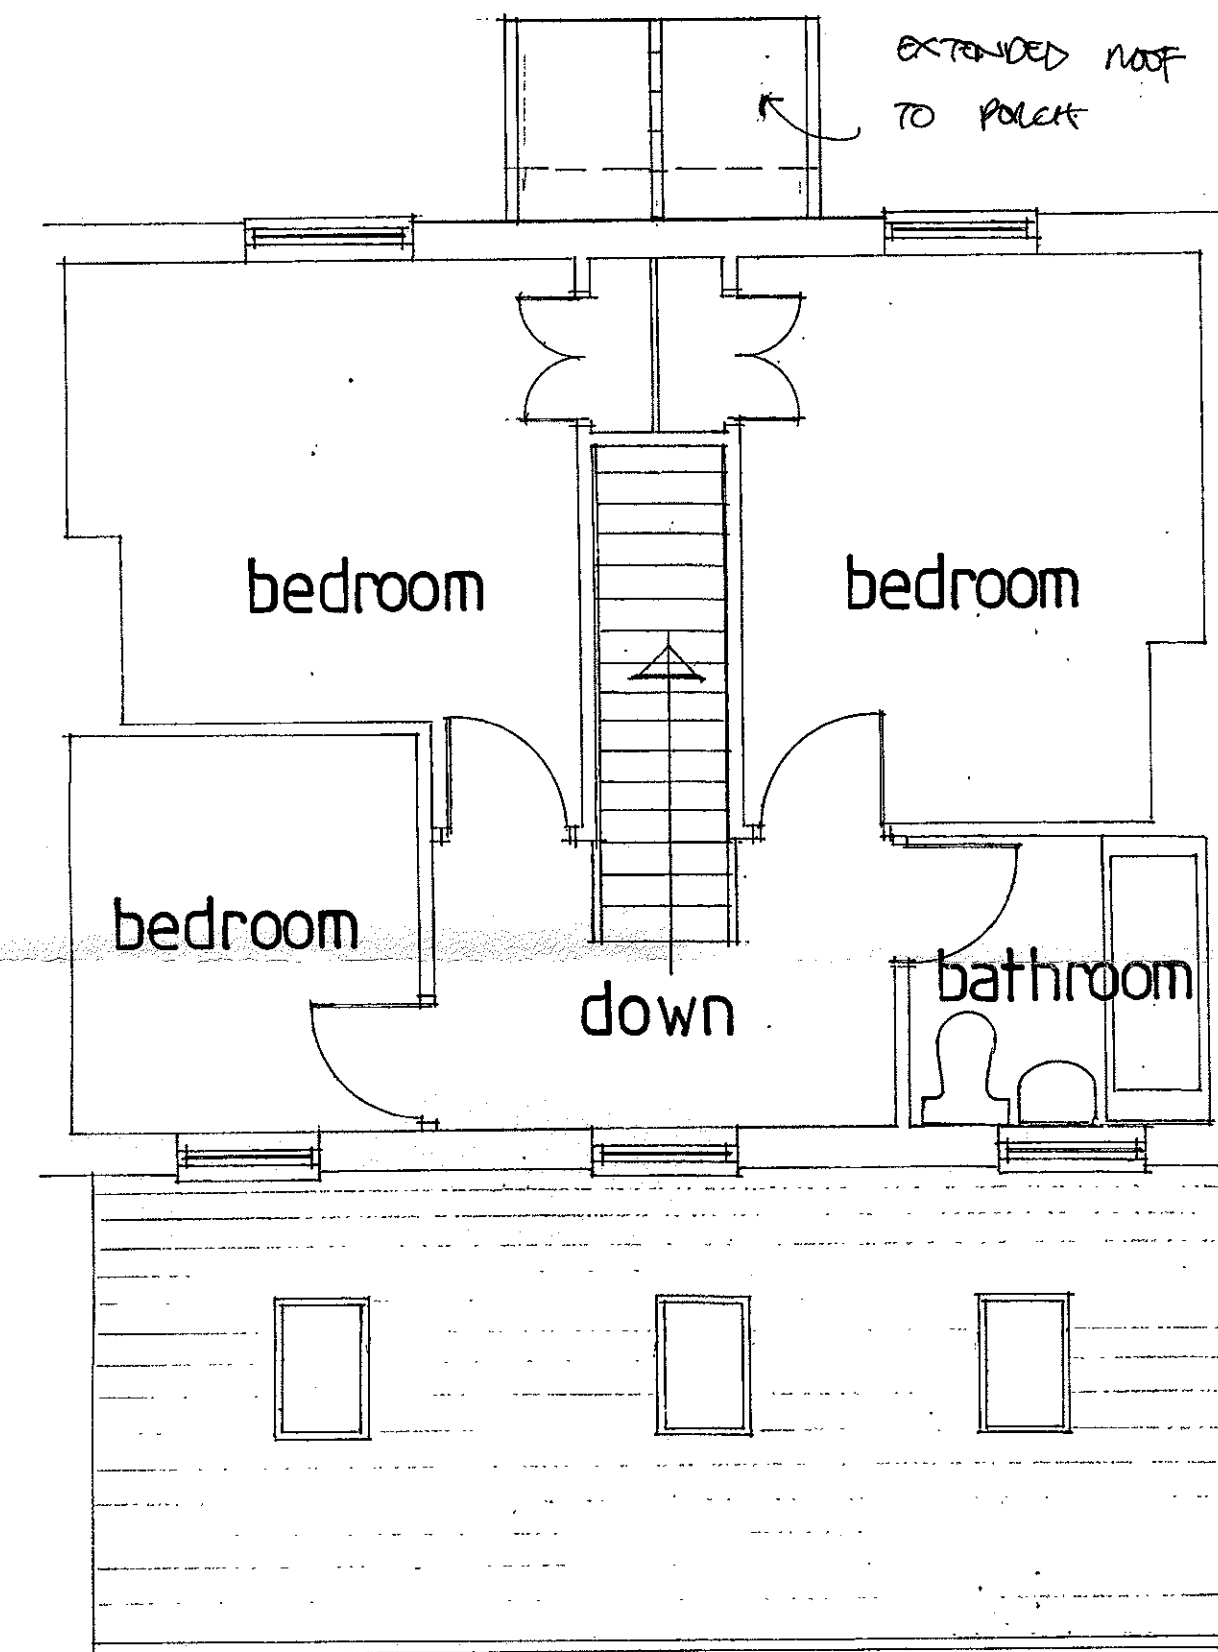

PROPOSED FIRST FLOOR PLAN

DRAWN BY ~ PETER J. HOLGATE

320130400P

Beardwood Design Ltd
14 Wyckollars Road Blackburn Lancs BB2 7AZ
Telephone 01254 676778

date	april 2013
scale	1:50, 1:100
ref. no.	13/2065/1