






rear elevation

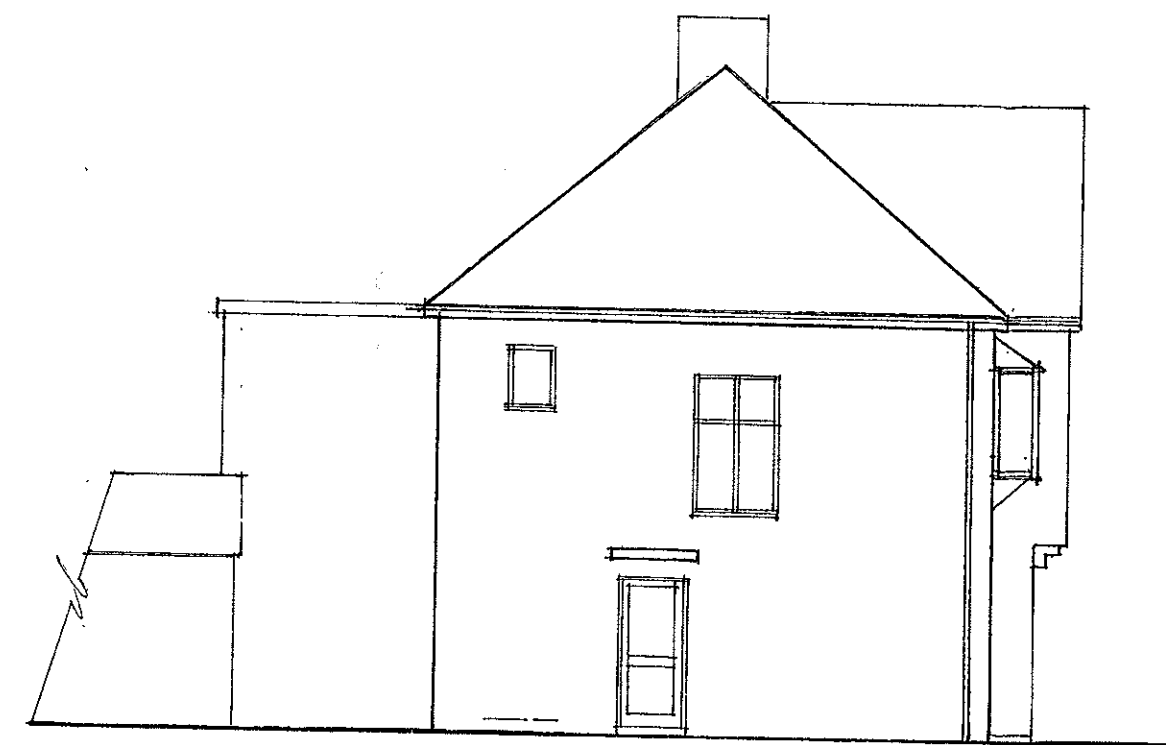

side elevation

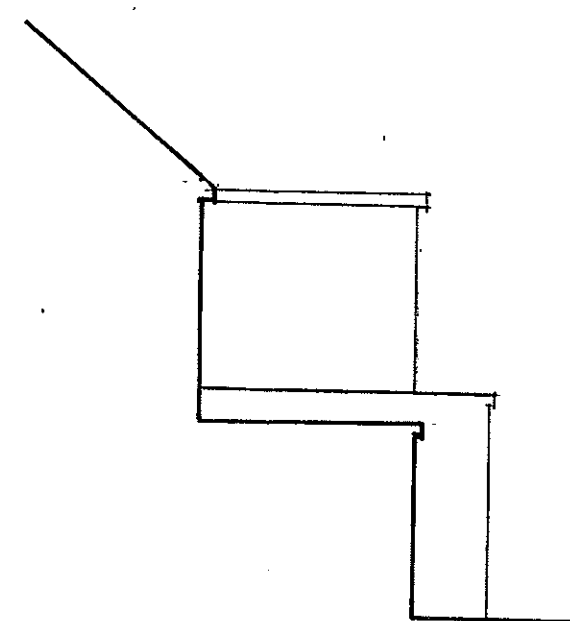


side elevation

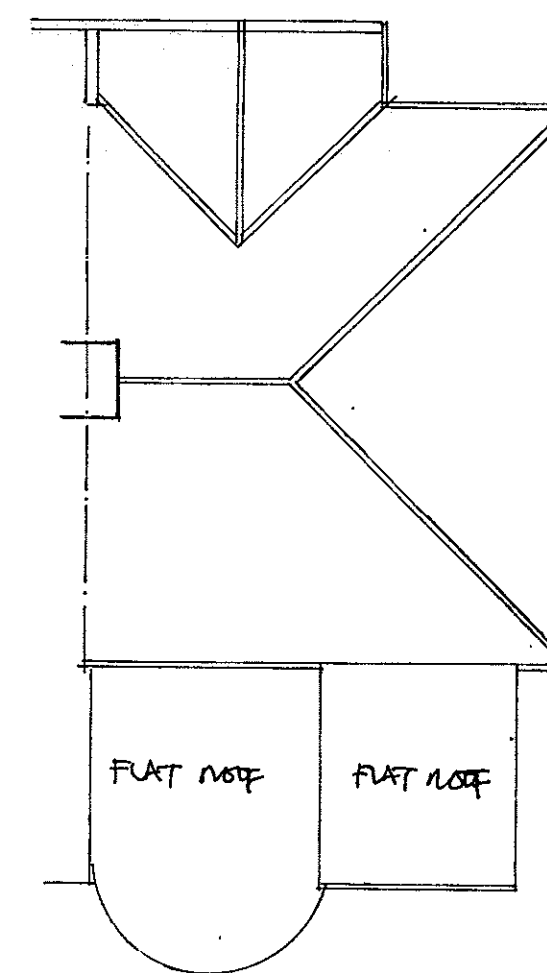


roof plan

0 1 2 3 4 5 6 7 8
SCALE IN METRES @ 1:100

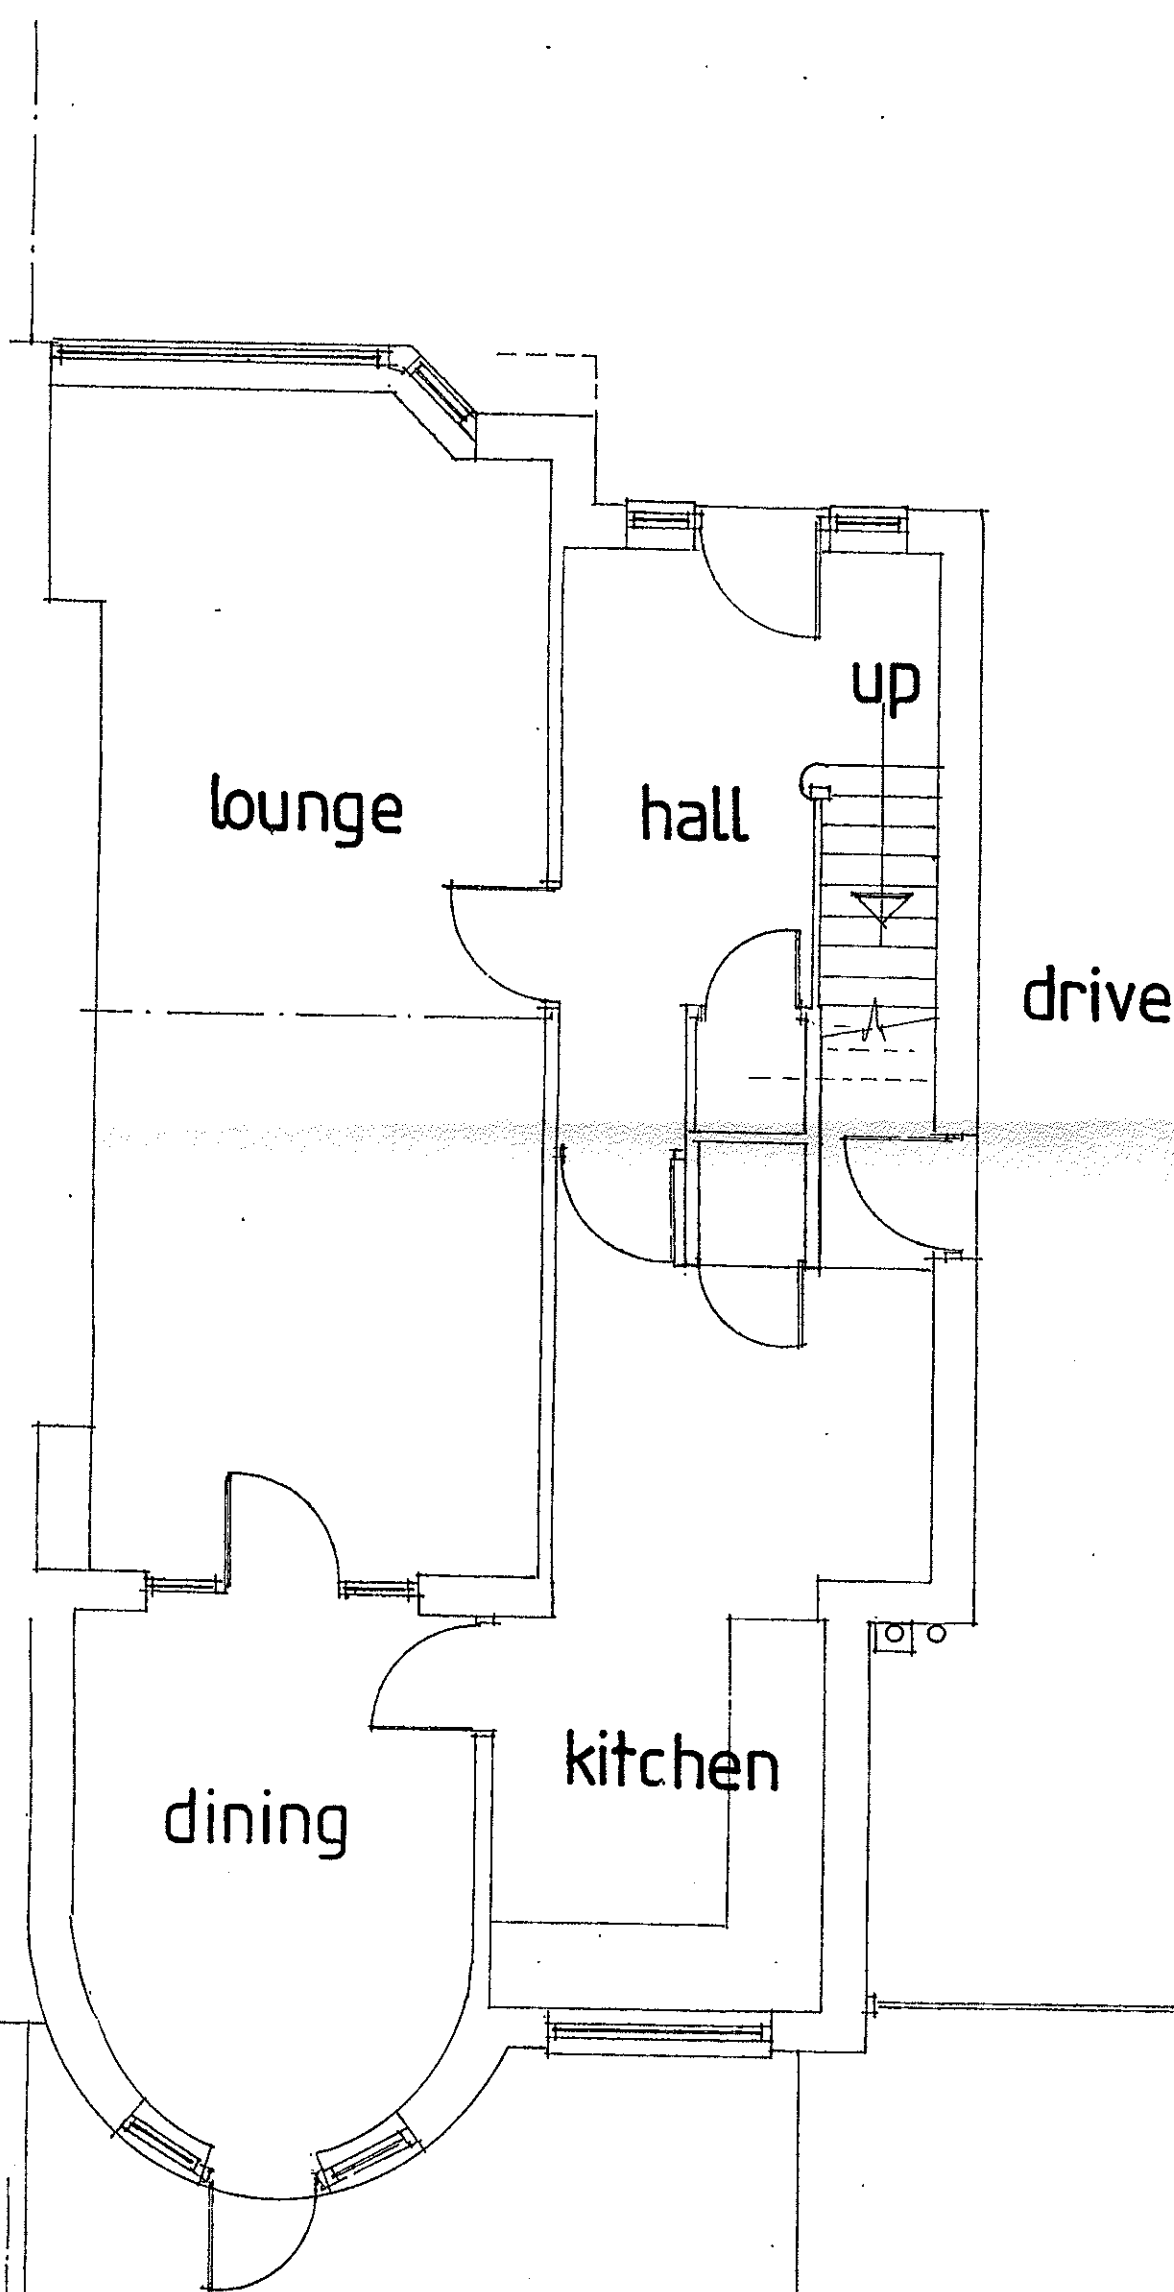

GROUND FLOOR PLAN

garden

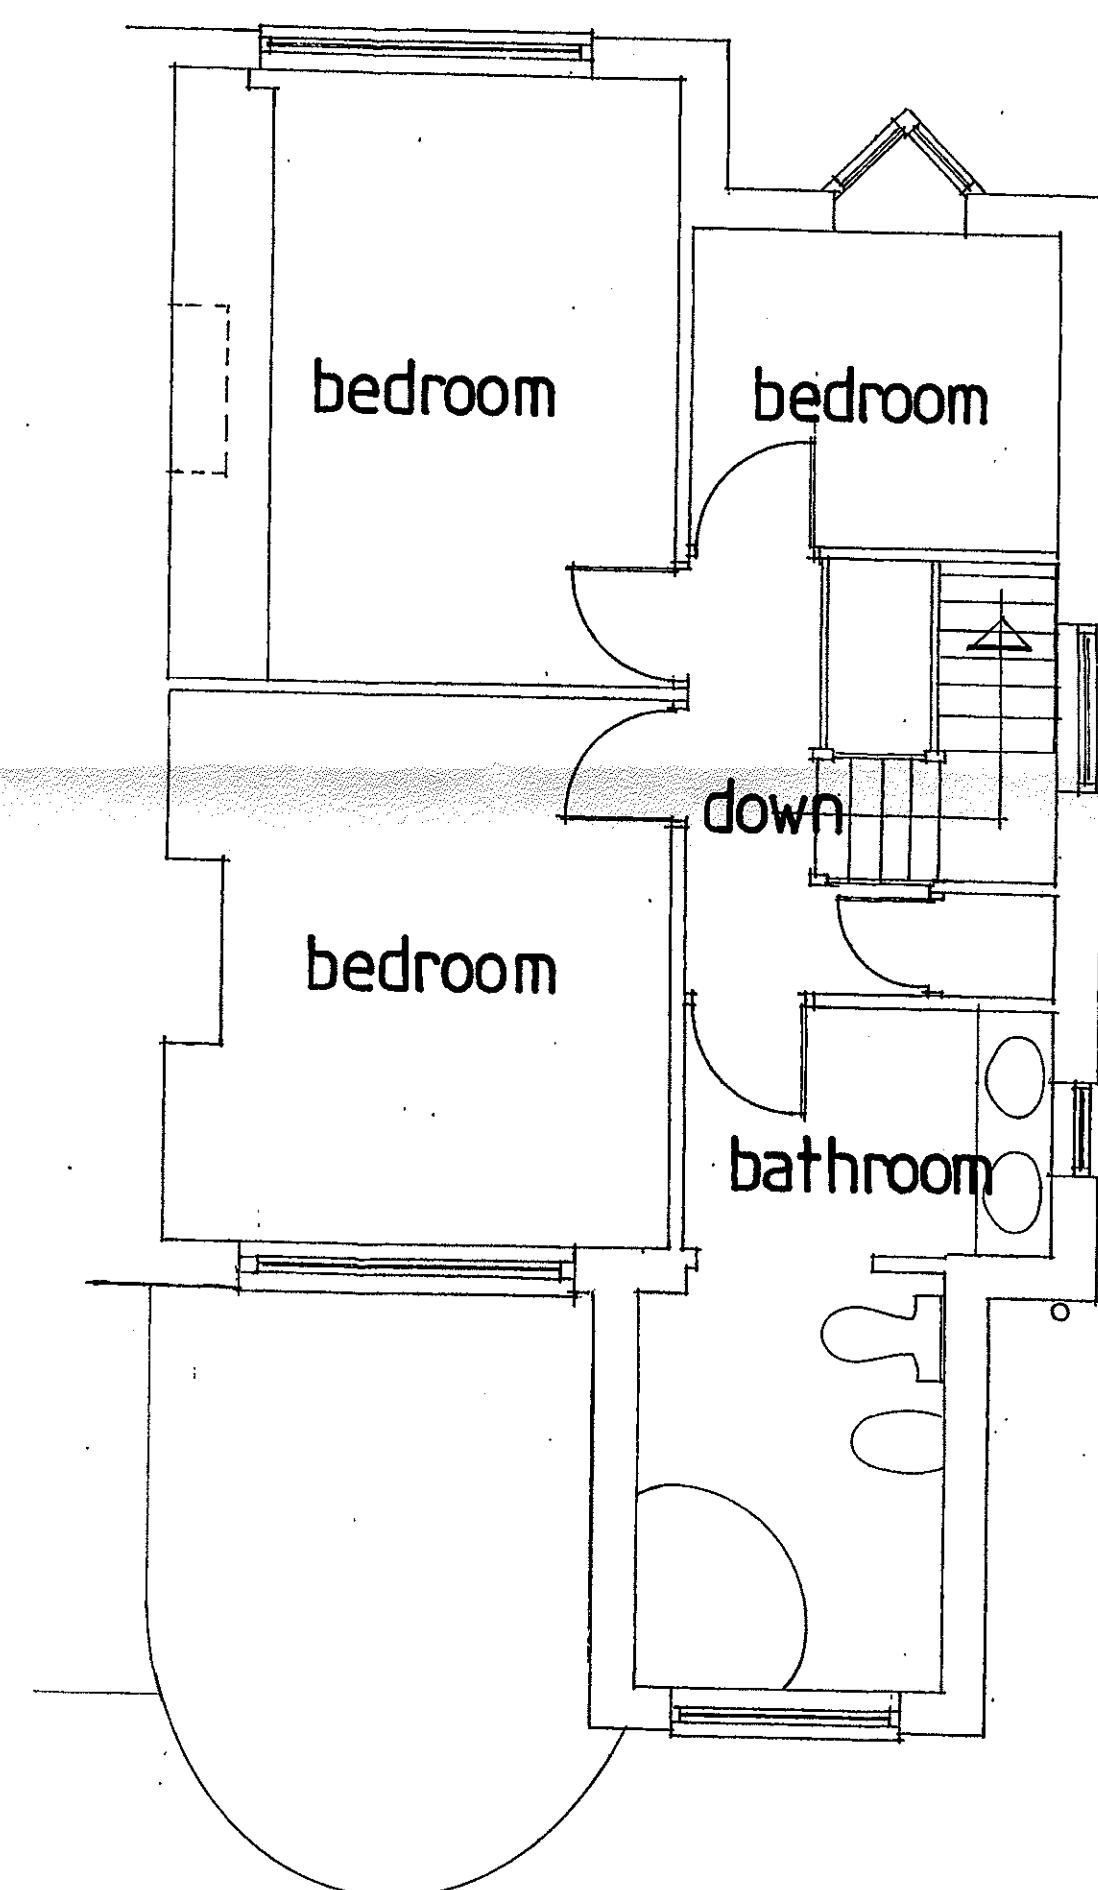

FIRST FLOOR PLAN

0 1 2 3 4 5 6 7 8
SCALE IN METRES @ 1:50

NOTES

320130402P

EXISTING PLANS

DRAWN BY ~ PETER J. HOLGATE

Beardwood Design Ltd
14 Wyckoll Road Blackburn Lancs BB2 7AZ
Telephone 01254 676778

date	march 2013
scale	1: 50, 1: 100
ref. no.	13/2064 / 1(S)

PROPOSED EXTENSION and ALTERATIONS at ~ 10 THE SANDS · WHALLEY for Mr. M. WEDDLE

(A1)