



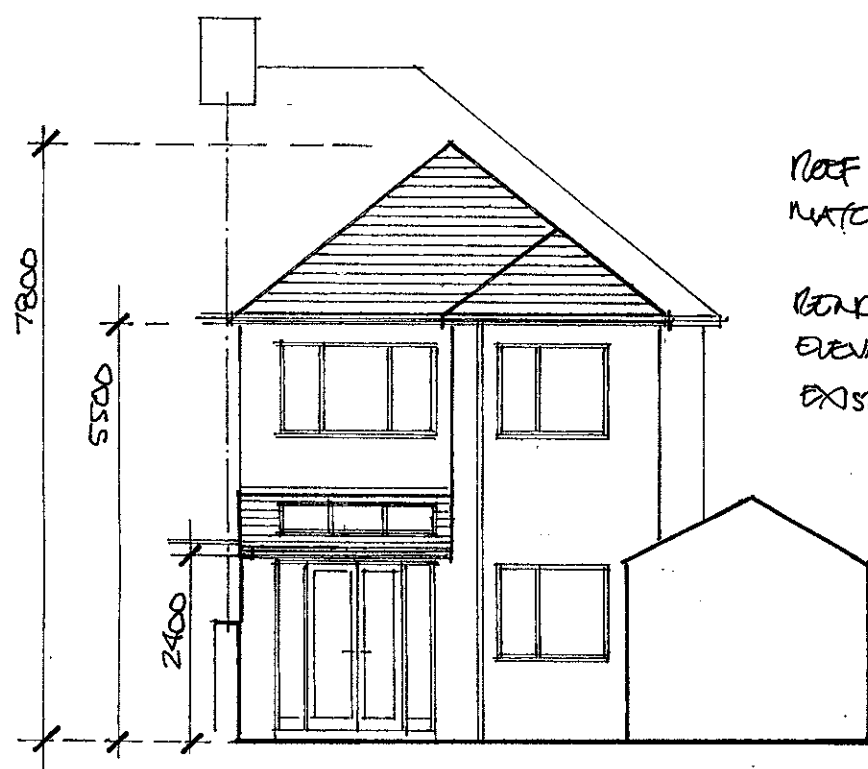


rear elevation

ROOF SLATER CHOSEN TO MATCH EXISTING


RENDER FINISH TO ALL ELEVATIONS TO MATCH EXISTING.

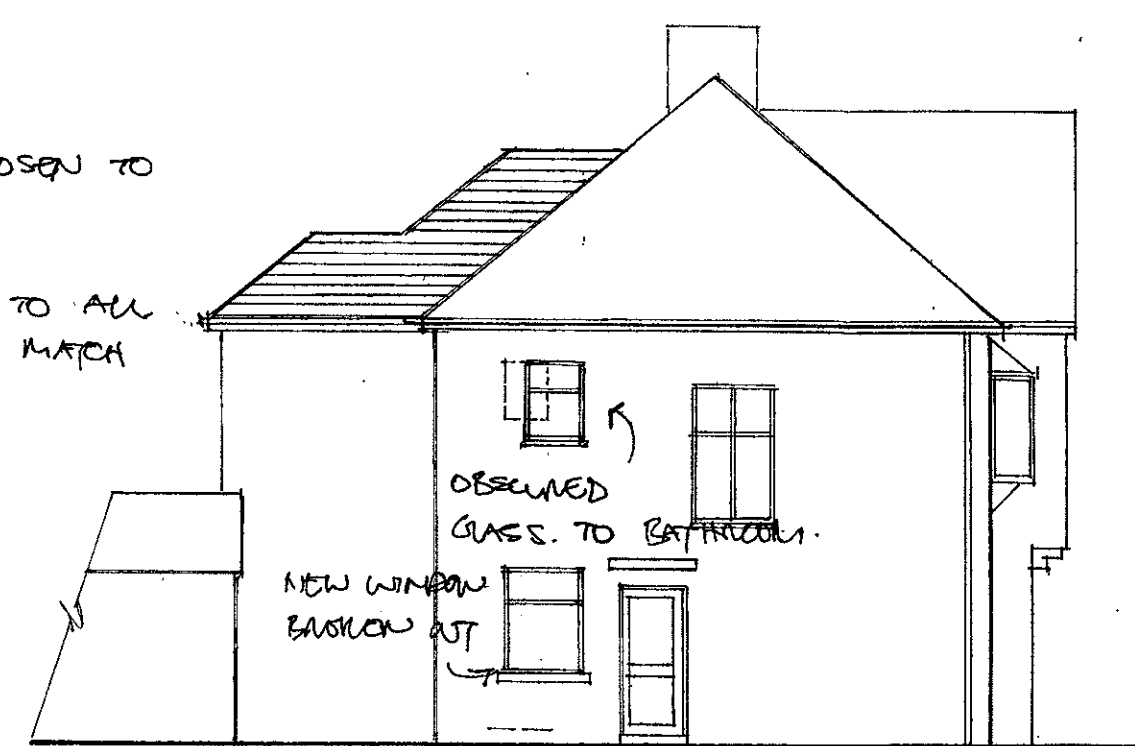

side elevation

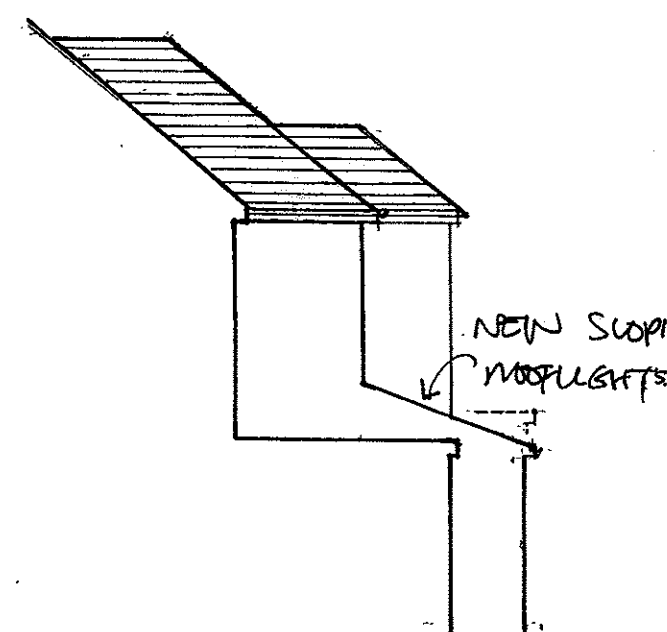


side elevation

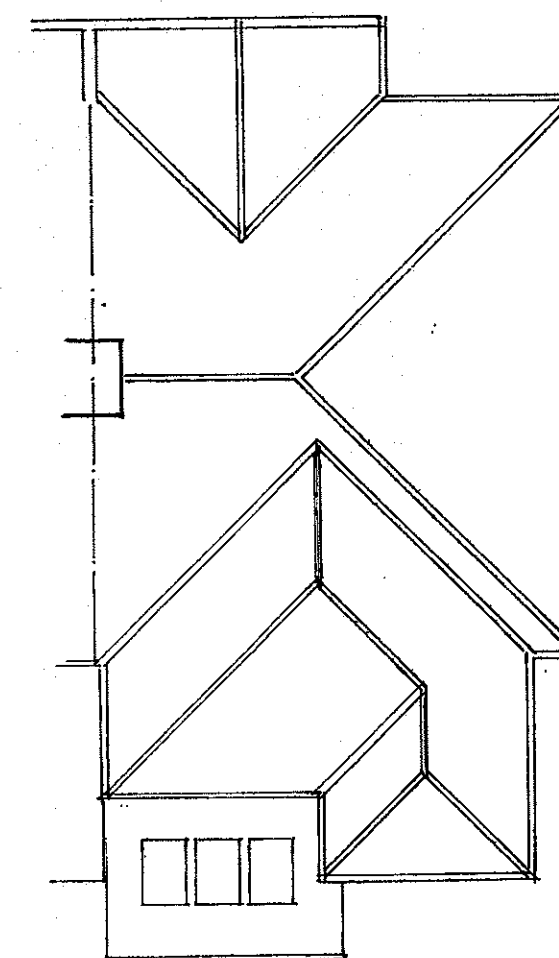


roof plan

0 1 2 3 4 5 6 7 8
SCALE IN METRES @ 1:100

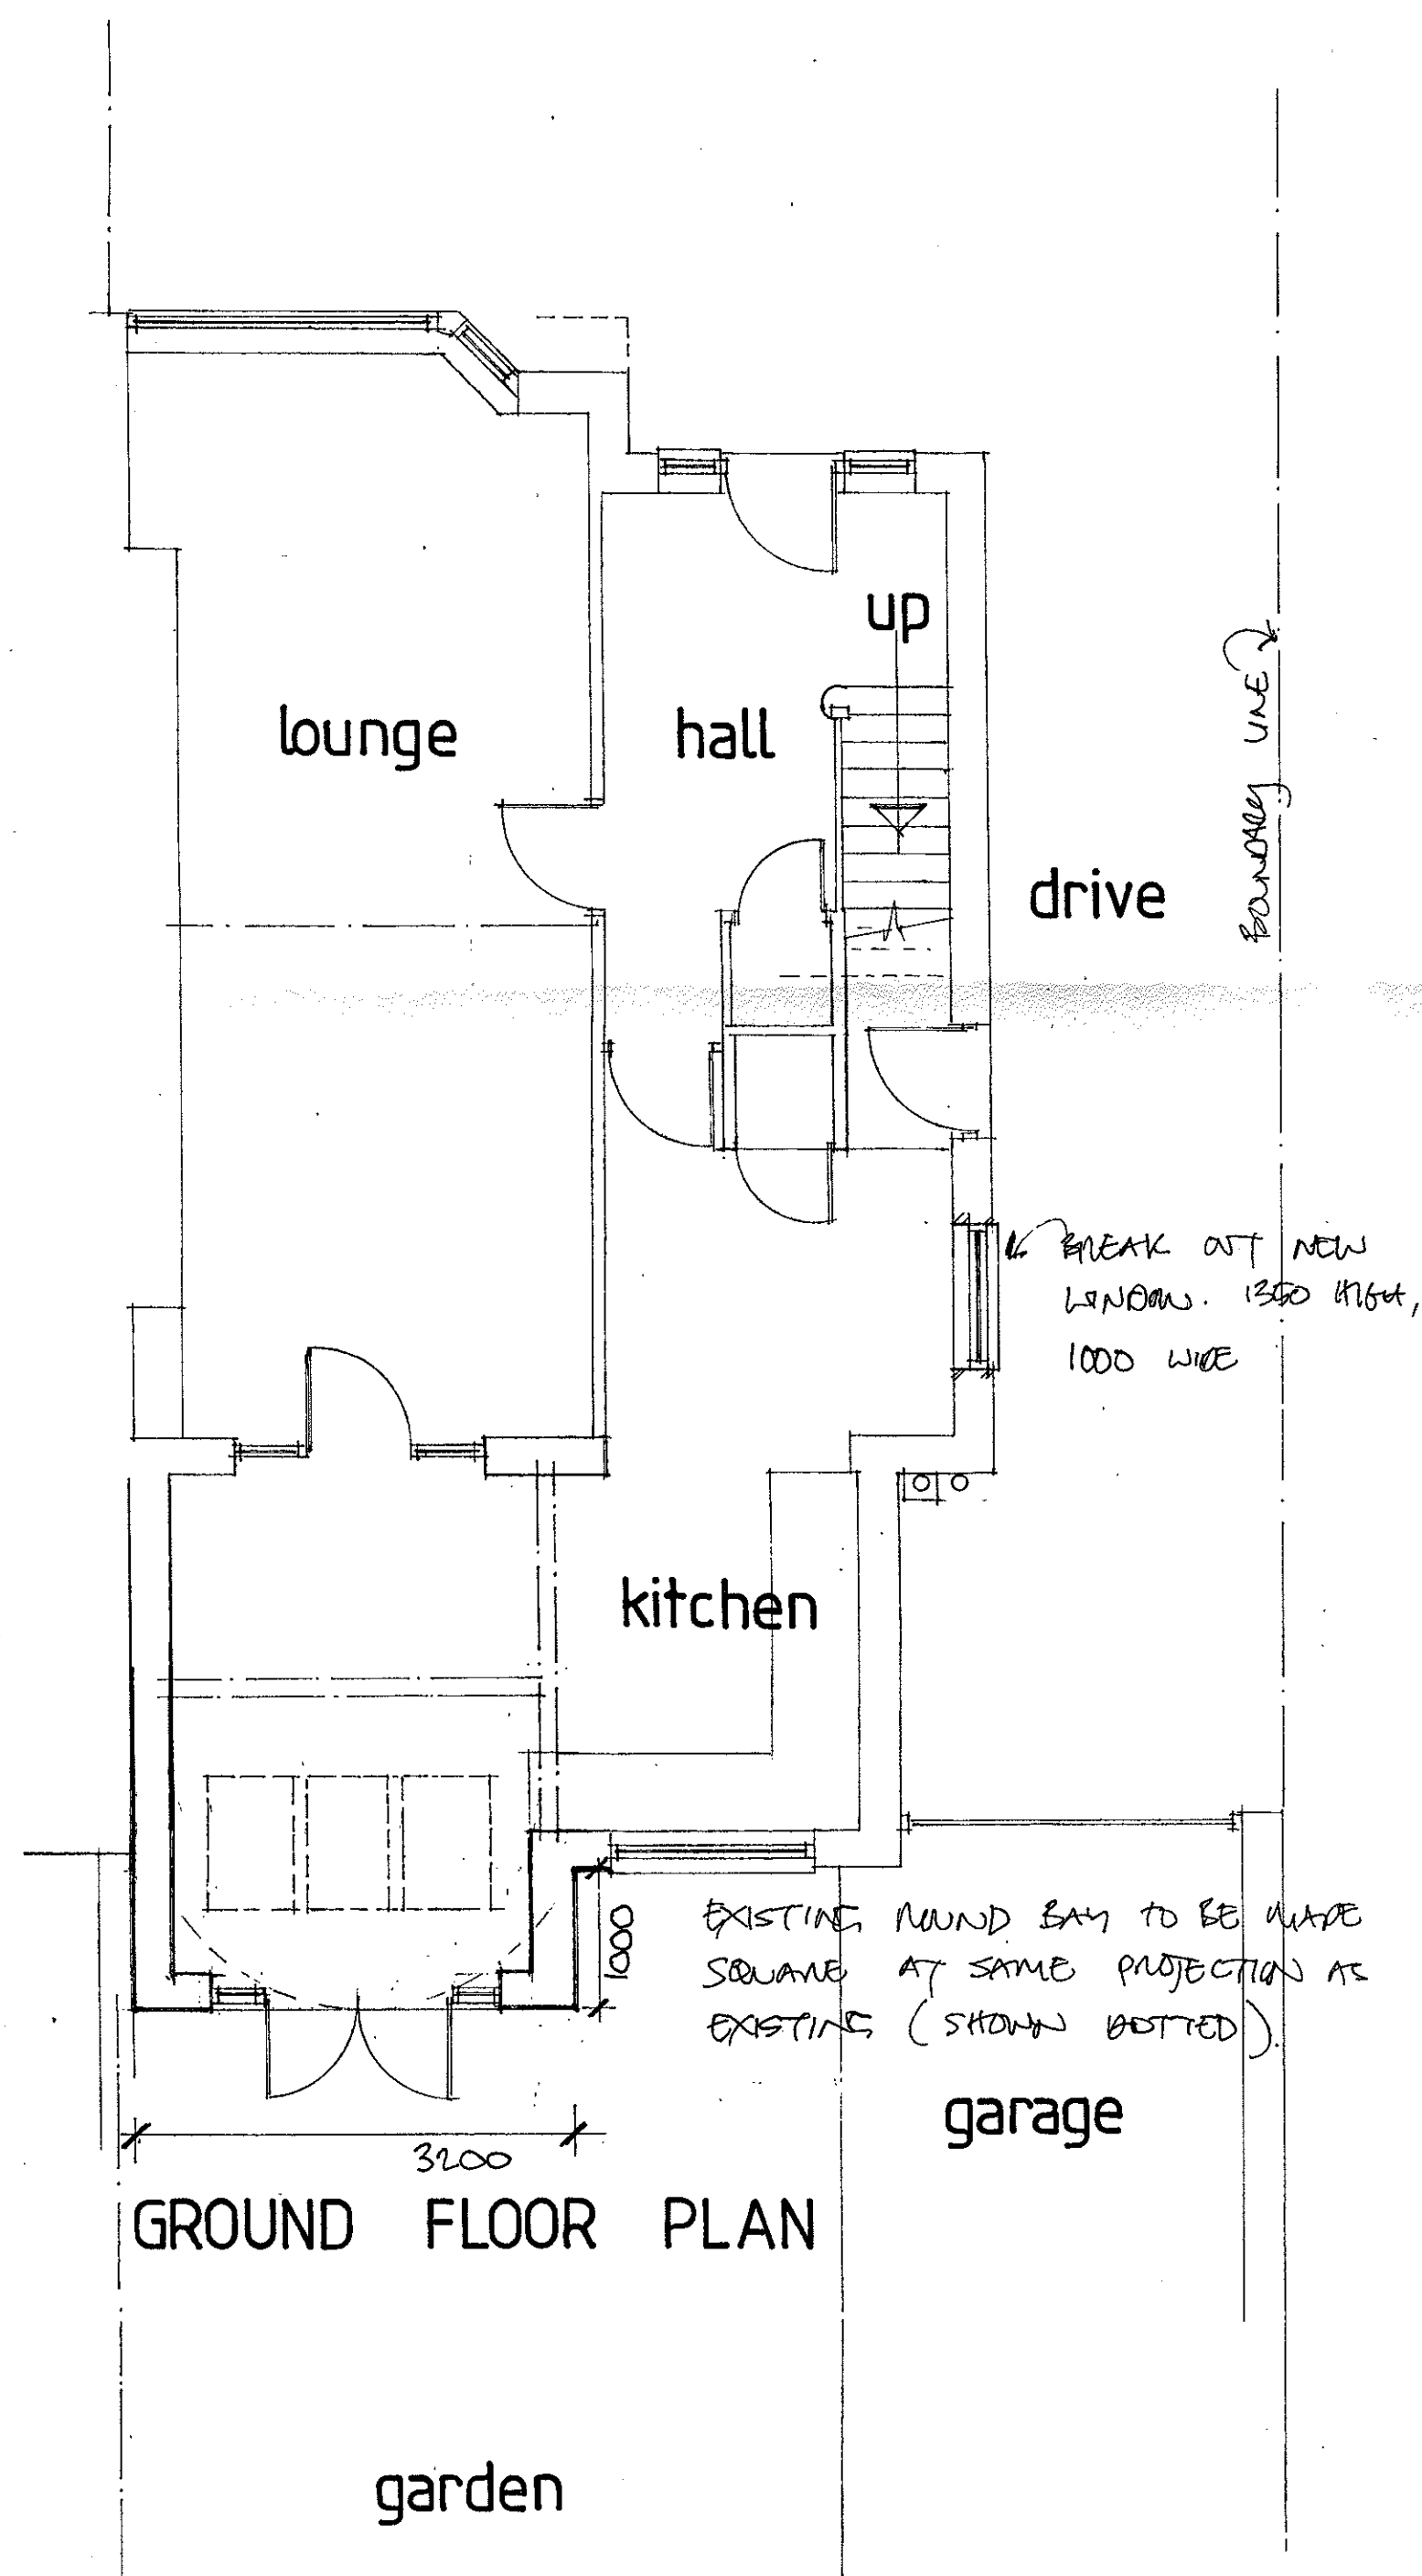

GROUND FLOOR PLAN

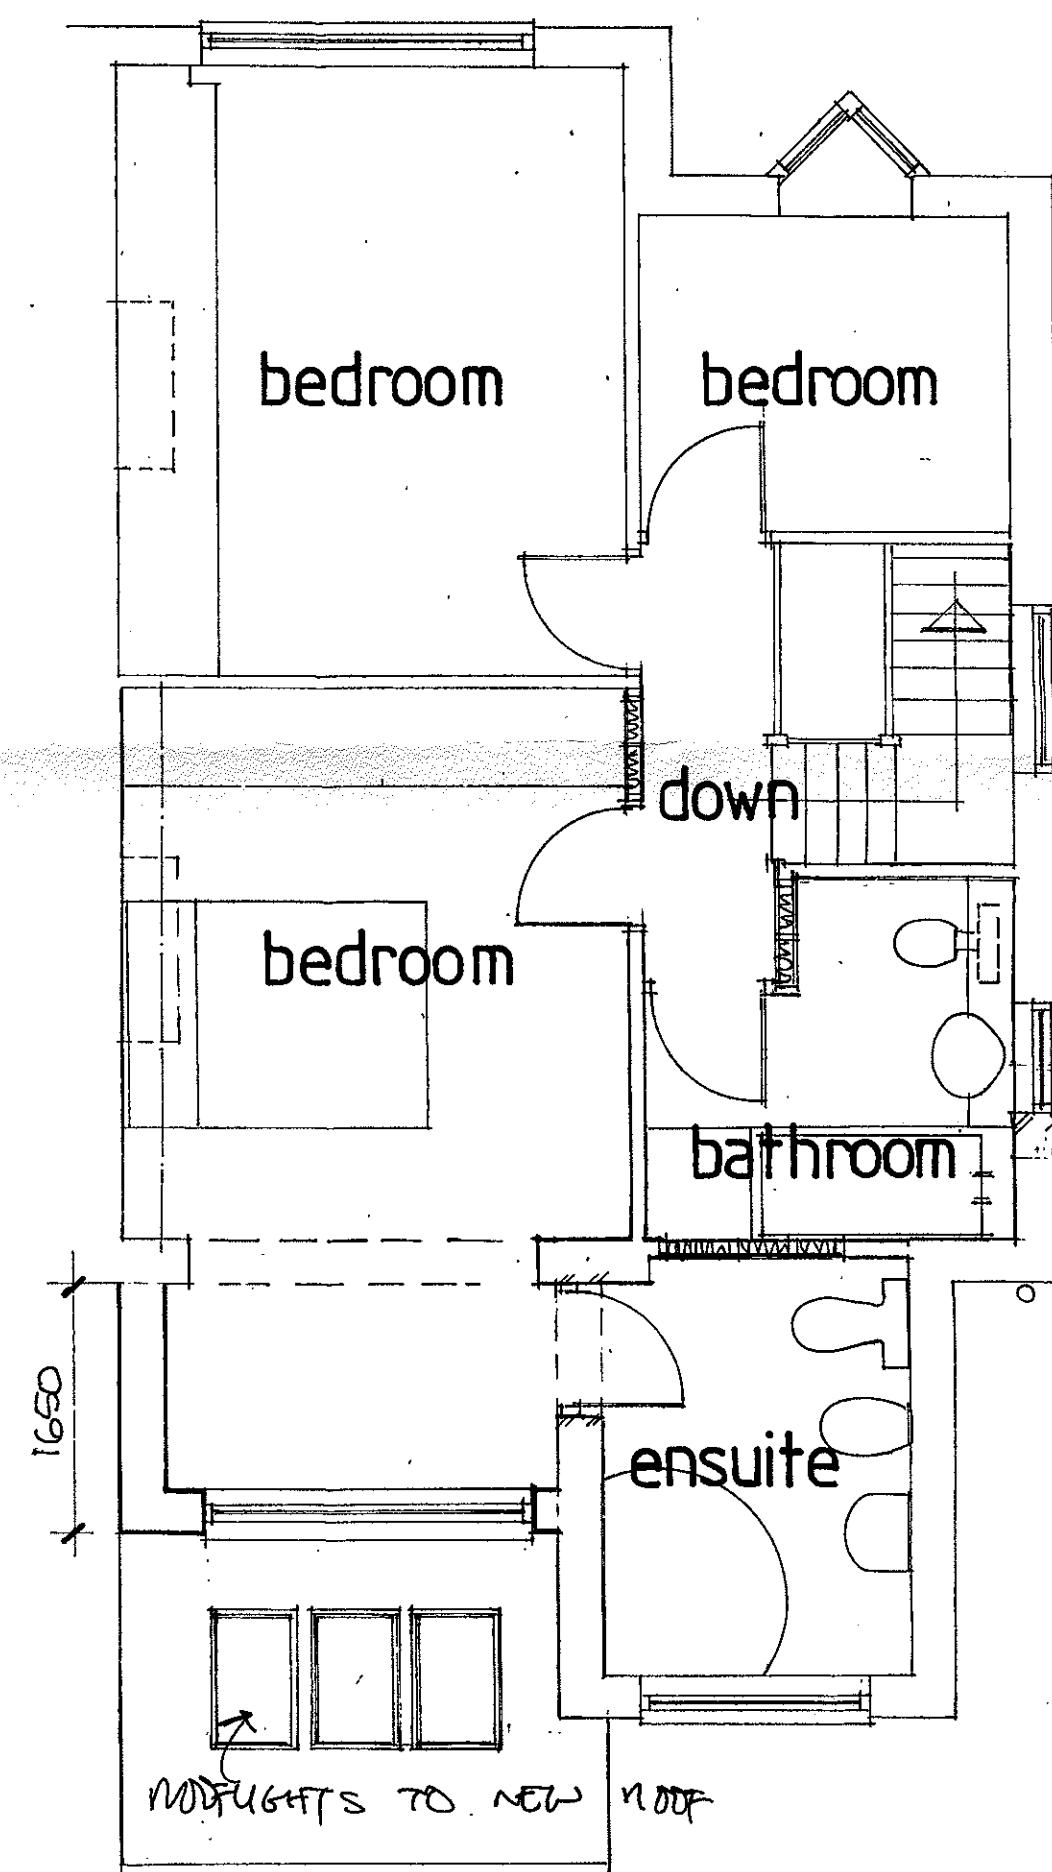

FIRST FLOOR PLAN

0 1 2 3 4 5 6 7 8
SCALE IN METRES @ 1:50

320130402P

DRAWN BY ~ PETER J. HOLGATE