



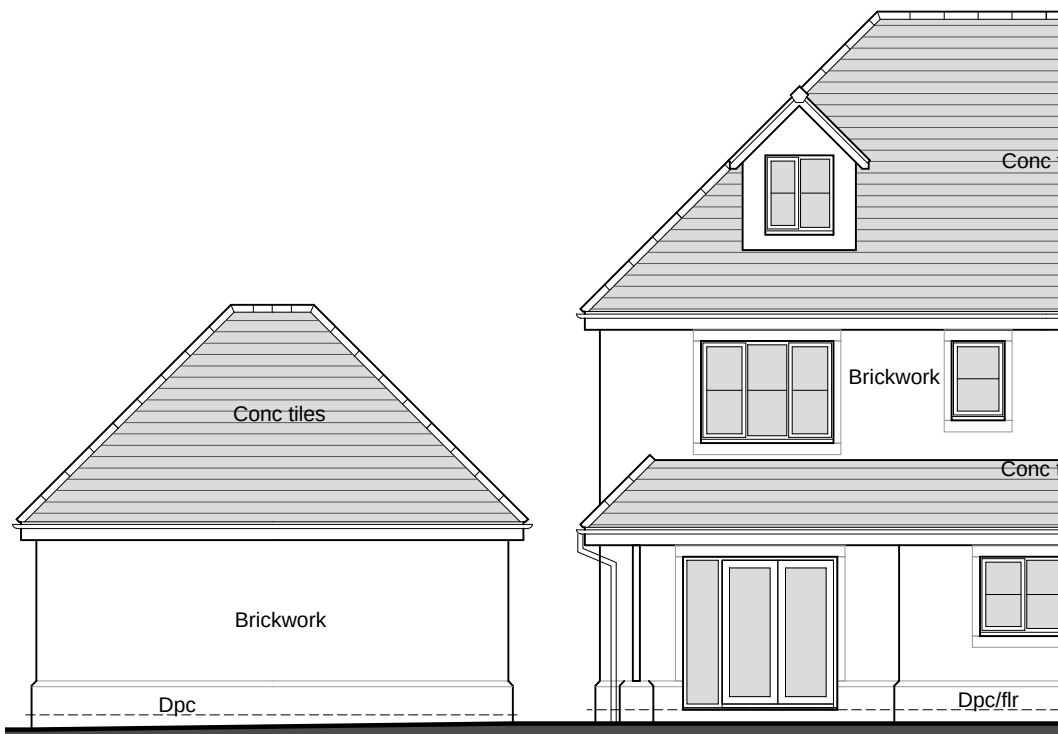


South West Elevation

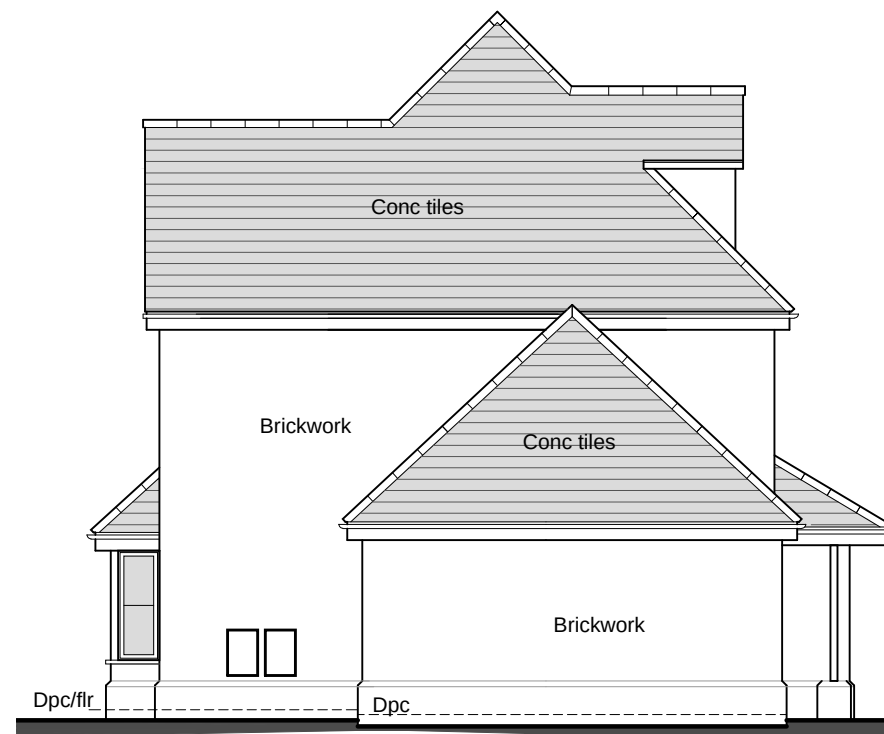

North West Elevation




North East Elevation

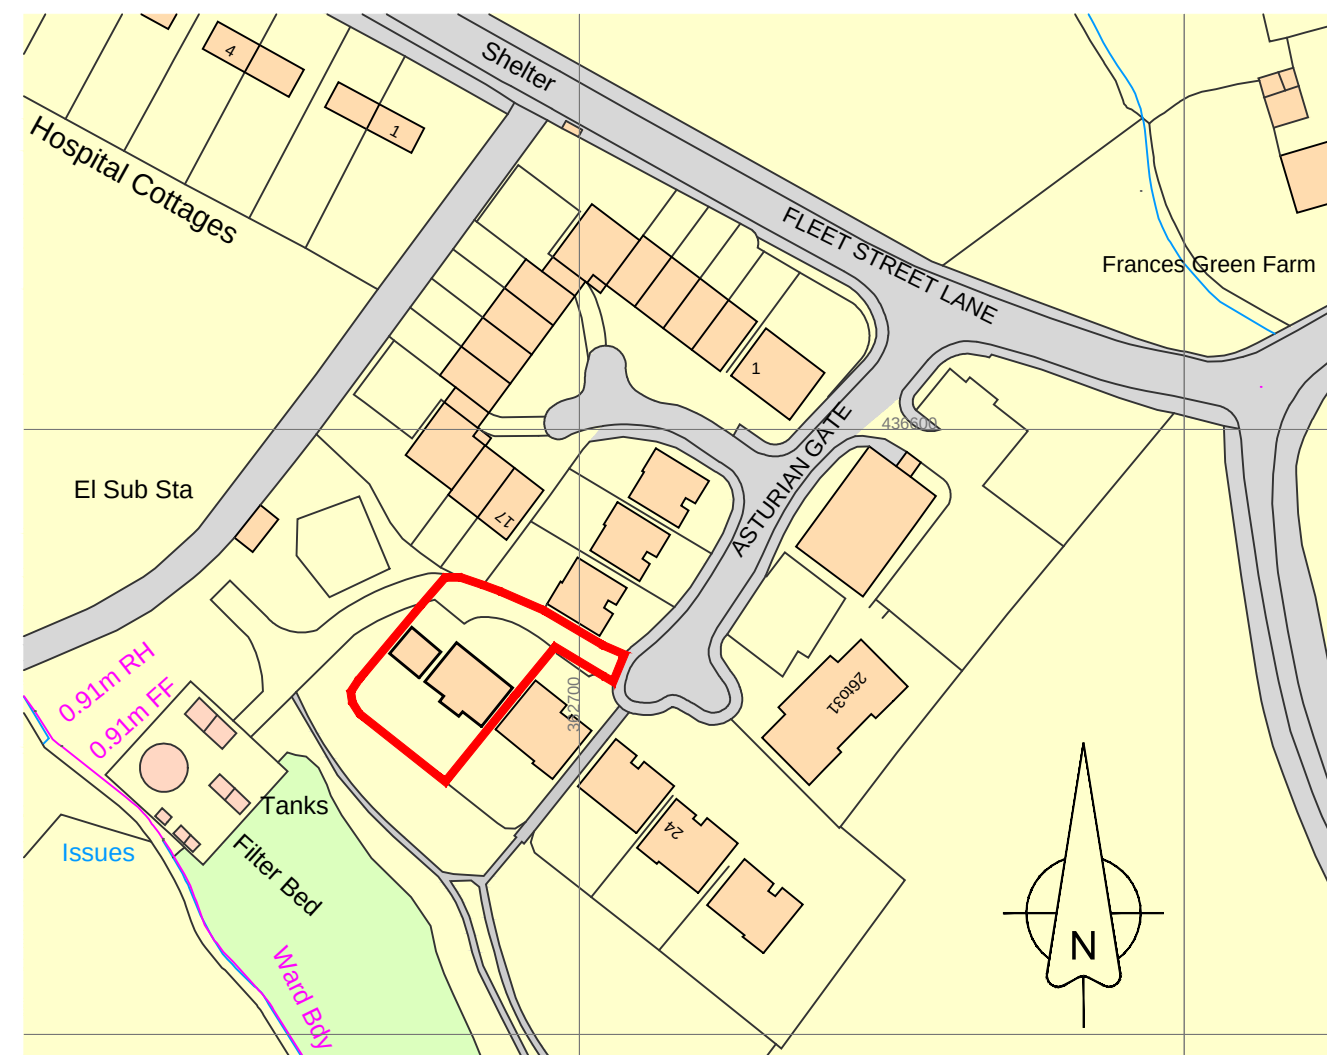

Ordnance Survey, (c) Crown Copyright 2013. All rights reserved. Licence number 100020449

Location Plan

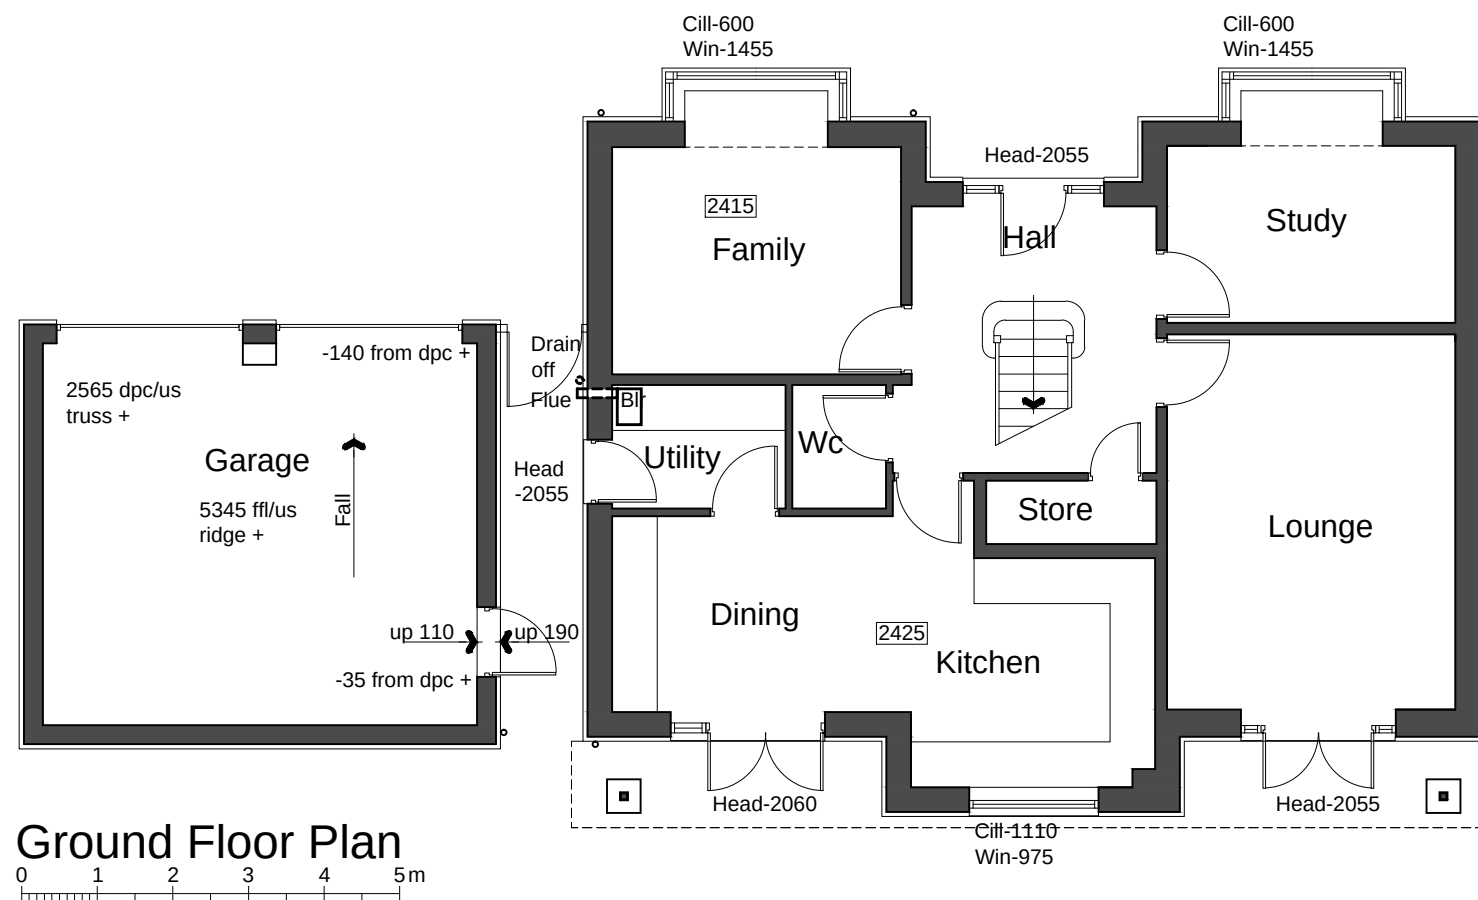

Ground Floor Plan

PGB Architectural Services LTD

Lily Cottage
12 Glen Avenue
Knowle Green
Preston
PR3 2ZQ

m. 07866 366565 t. 01254 820092 e. info@pgb-arch.com




CLIENT
Mr A Corless
21 Asturian Gate
Ribchester
PR3 3XQ

PAPER SIZE A3
DATE Jan 2013

PROJECT
Proposed Utility Extension
and Room over Garage
JOB NO. 2640
SCALE 1:100, 1:1250


DRAWING TITLE
Existing Plans and
Elevations and
Location Plan
DRAWING NO. 01
REVISION .

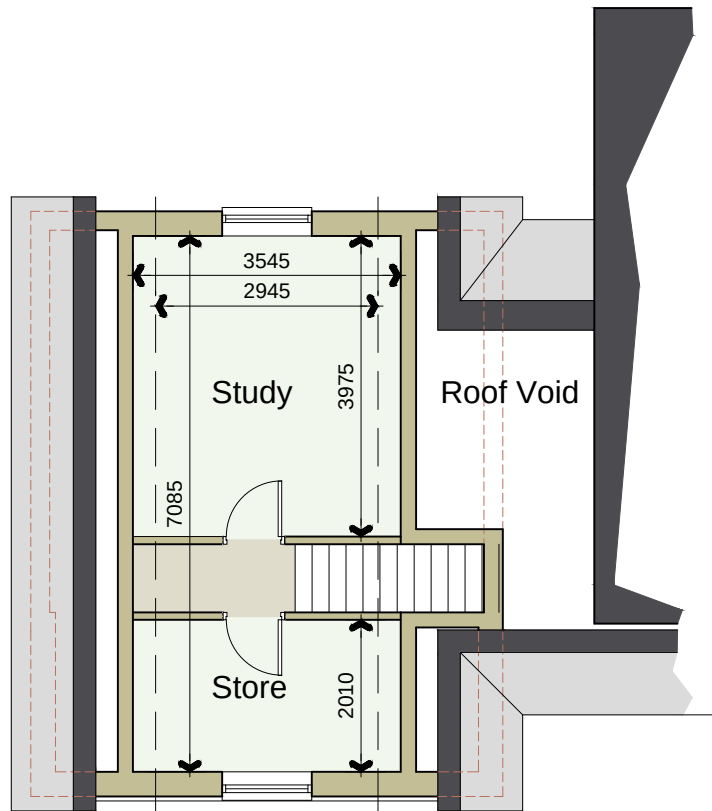

First Floor Plan



Proposed Block Plan

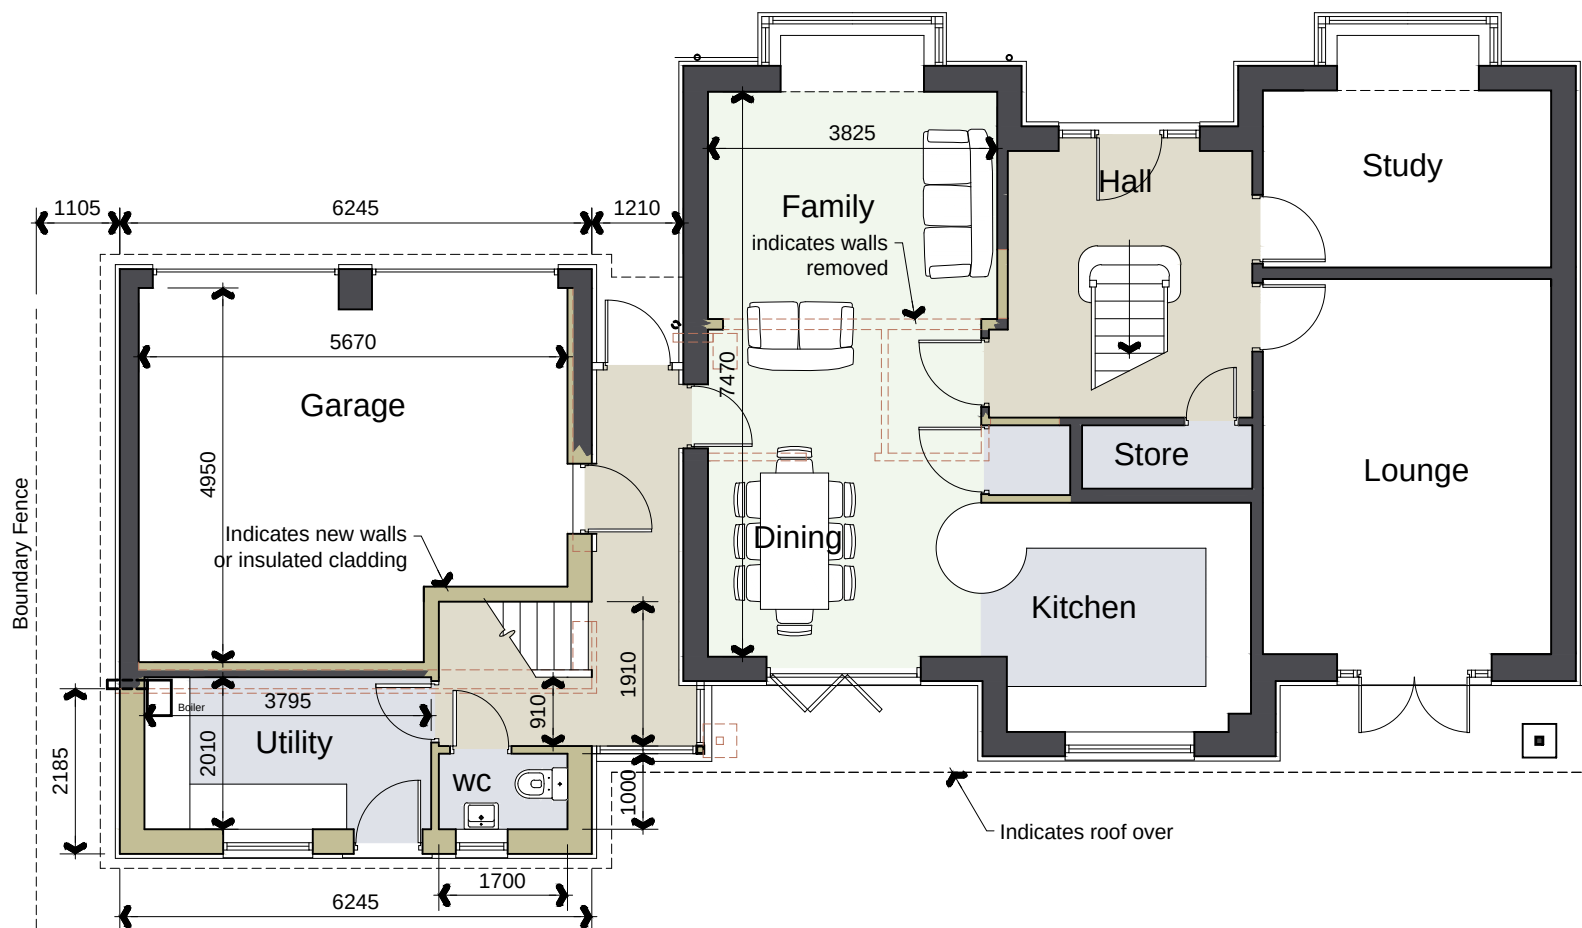

Ground Floor Plan

PGB Architectural Services LTD

Lily Cottage
12 Glen Avenue
Knowle Green
Preston
PR3 2ZQ



m. 07866 366565 t. 01254 820092 e. info@pgb-arch.com

CLIENT
Mr A Corless
21 Asturian Gate
Ribchester
PR3 3XQ

PAPER SIZE A3
DATE Jan 2013

PROJECT
Proposed Utility Extension
and Room over Garage


JOB NO. 2640
SCALE 1:100, 1:200

DRAWING TITLE
Proposed Plans including
Block Plan

DRAWING NO. 02
REVISION .



North East Elevation

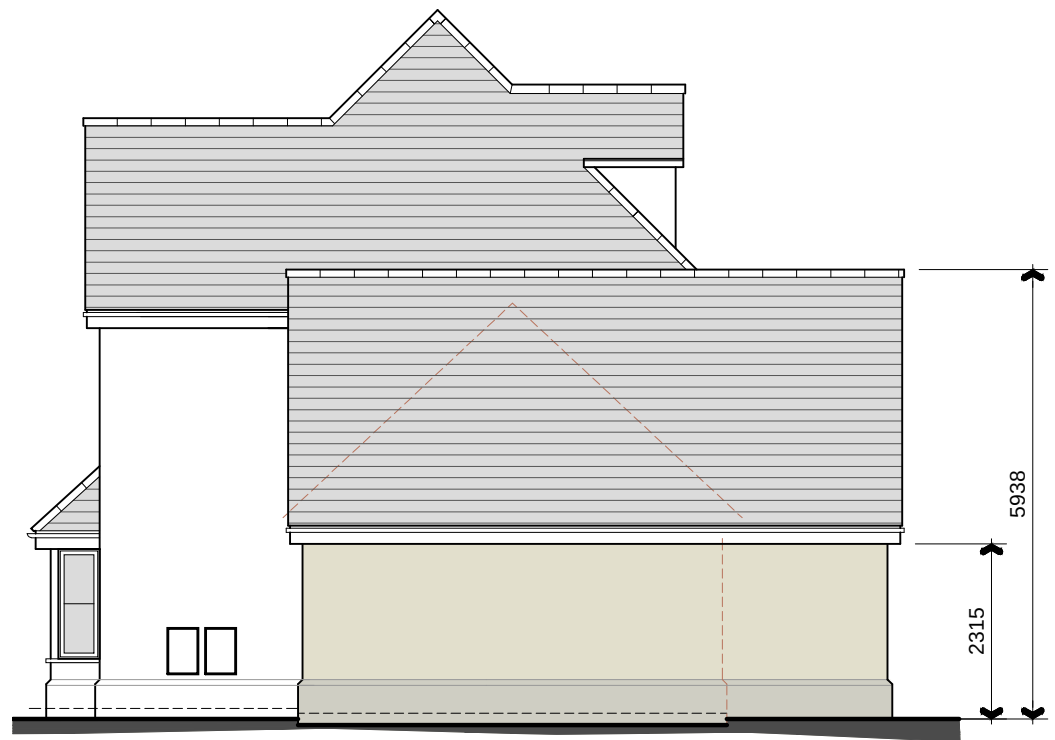

North West Elevation



South West Elevation

PGB Architectural Services LTD

Lily Cottage
12 Glen Avenue
Knowle Green
Preston
PR3 2ZQ

m. 07866 366565 t. 01254 820092 e. info@pgb-arch.com



CLIENT
Mr A Corless
21 Asturian Gate
Ribchester
PR3 3XQ

PAPER SIZE A3
DATE Jan 2013

PROJECT
Proposed Utility Extension
and Room over Garage

JOB NO. 2640
SCALE 1:100

DRAWING TITLE
Proposed Elevations

DRAWING NO. 03
REVISION