

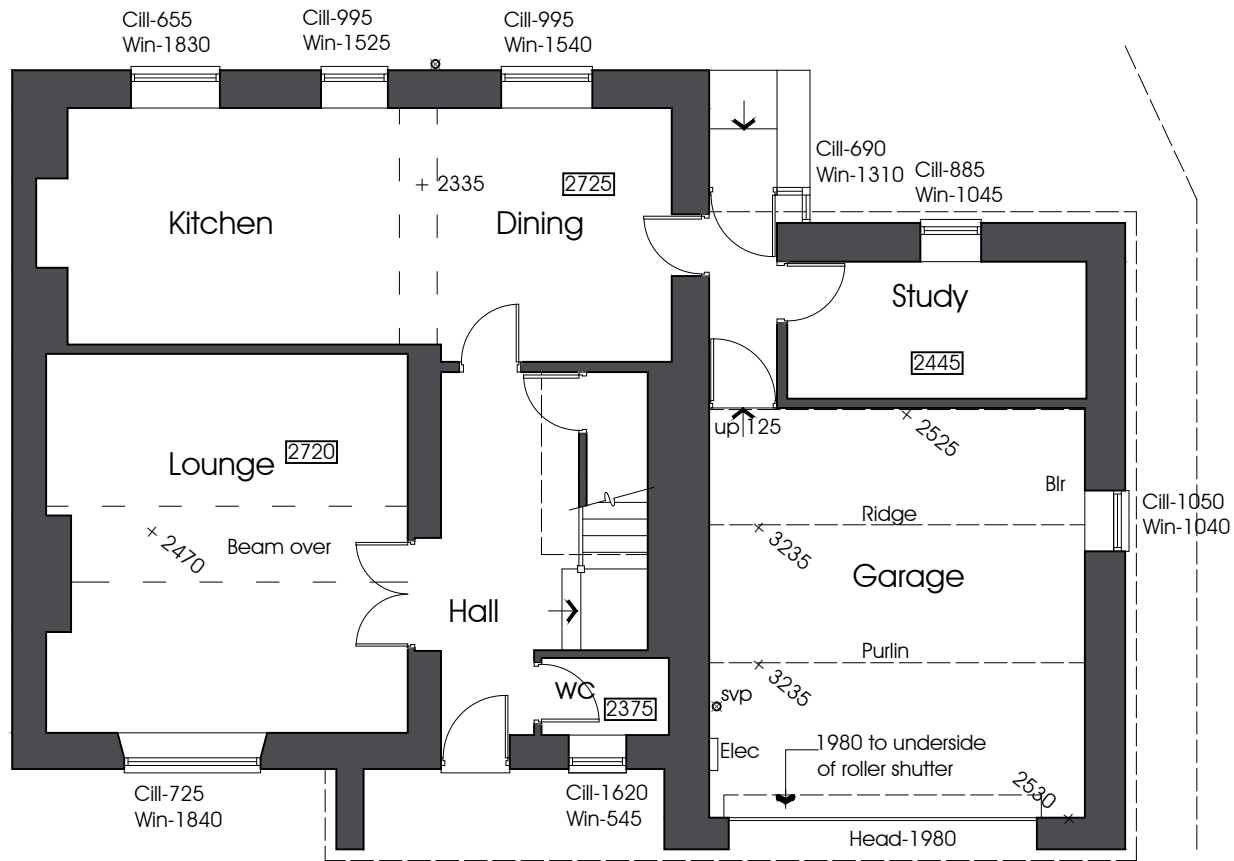


NOTES:
1: Do not scale this drawing, use figured dimensions only 2: The Contractor, Sub Contractor or specialist supplier are responsible for confirming site dimensions prior to fabrication 3: Any dimensional discrepancies are to be reported to the Architect immediately

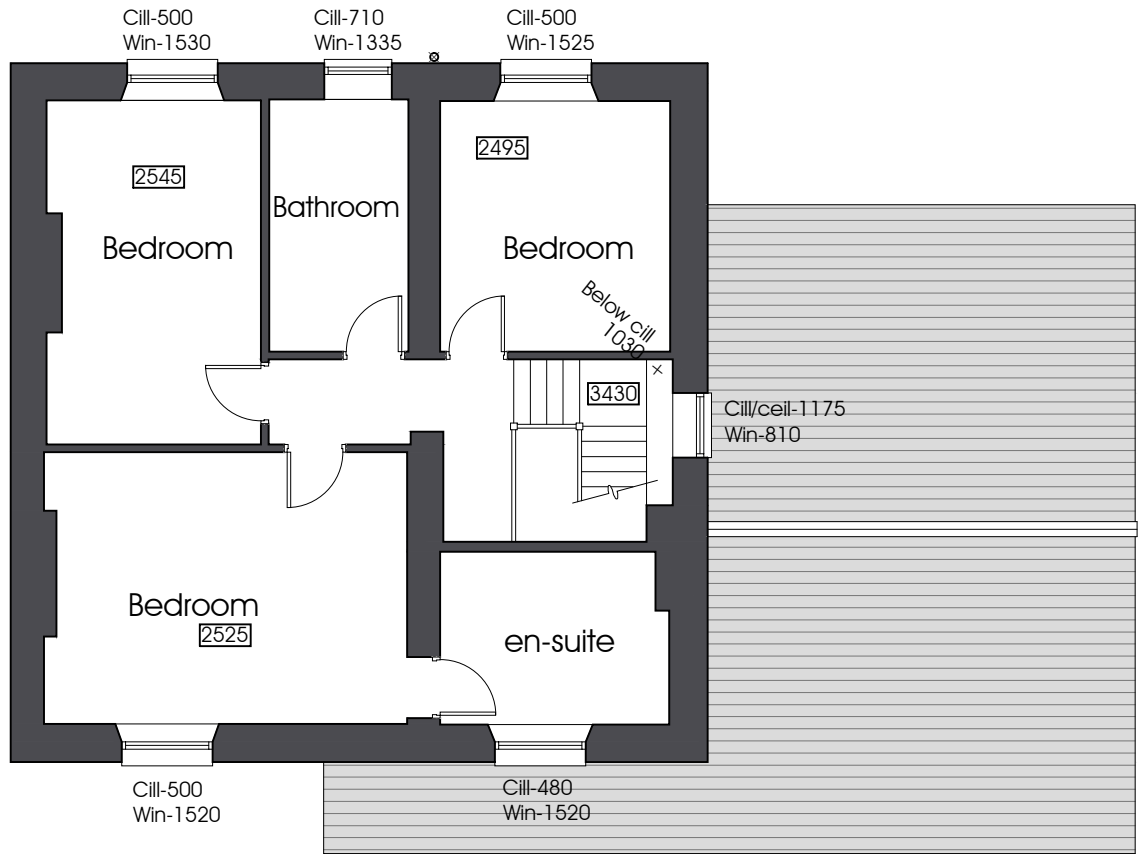

Ground Floor Plan

 

First Floor Plan

PGB Architectural Services LTD

Lily Cottage
12 Glen Avenue
Knowle Green
Preston
PR3 2ZQ



m. 07866 366565 t. 01254 820092 e. info@pgb-arch.com

CLIENT
Mr Ian Mills
Grimbledeston Farm
Preston Road
PR3 3BD

PAPER SIZE A3
DATE Feb 2013

PROJECT
Sitting Room/Bedroom
Extension

JOB NO. 2649
SCALE 1:100

DRAWING TITLE
Plans as Existing


DRAWING NO. 001
REVISION

NOTES:
1: Do not scale this drawing, use figured dimensions only 2: The Contractor, Sub Contractor or specialist supplier are responsible for confirming site dimensions prior to fabrication 3: Any dimensional discrepancies are to be reported to the Architect immediately



East Elevation


0 1 2 3 4 5m

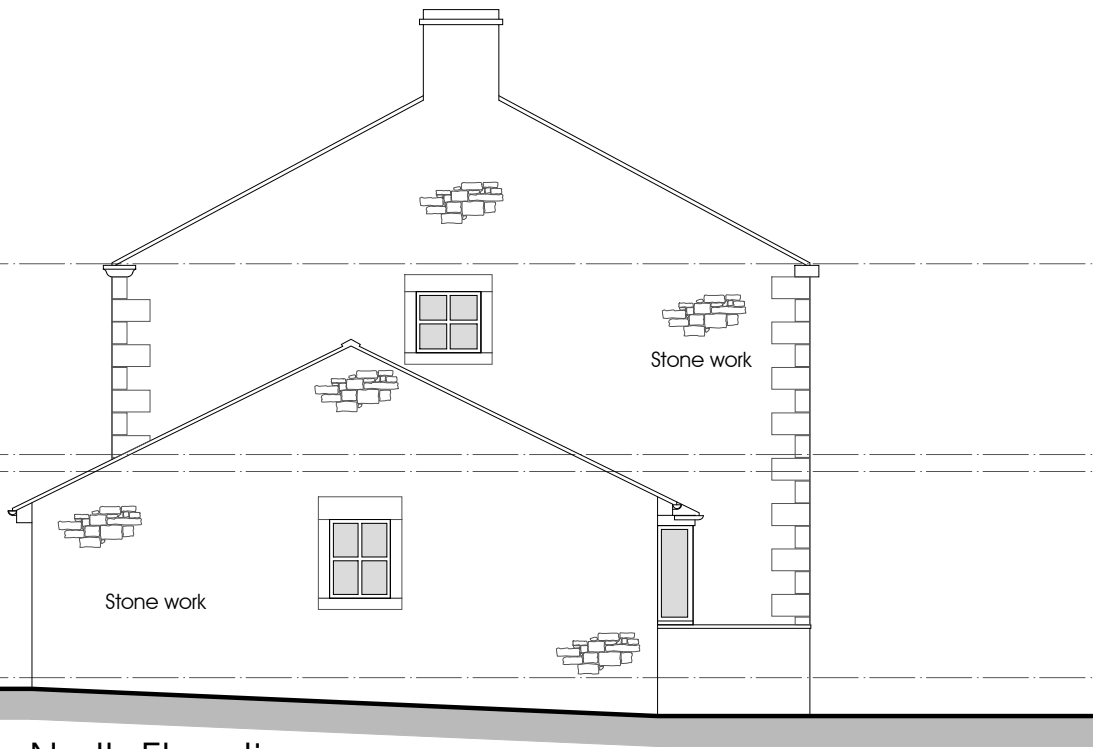

North Elevation



West Elevation

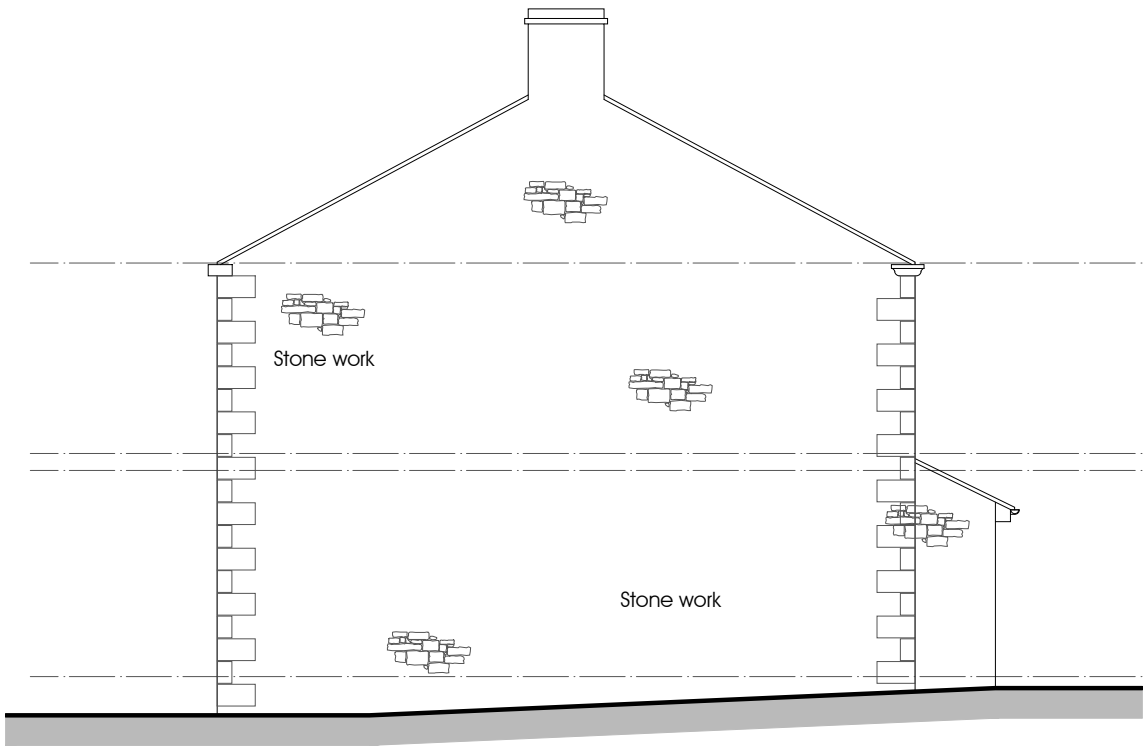

South Elevation

PGB Architectural Services LTD

Lily Cottage
12 Glen Avenue
Knowle Green
Preston
PR3 2ZQ



m. 07866 366565 t. 01254 820092 e. info@pgb-arch.com

CLIENT
Mr Ian Mills
Grimbledeston Farm
Preston Road
PR3 3BD

PAPER SIZE A3
DATE Feb 2013


PROJECT
Sitting Room/Bedroom
Extension

JOB NO. 2649
SCALE 1:100


DRAWING TITLE
Elevations as Existing

DRAWING NO. 002
REVISION

NOTES:
1: Do not scale this drawing, use figured dimensions only 2: The Contractor, Sub Contractor or specialist supplier are responsible for confirming site dimensions prior to fabrication 3: Any dimensional discrepancies are to be reported to the Architect immediately

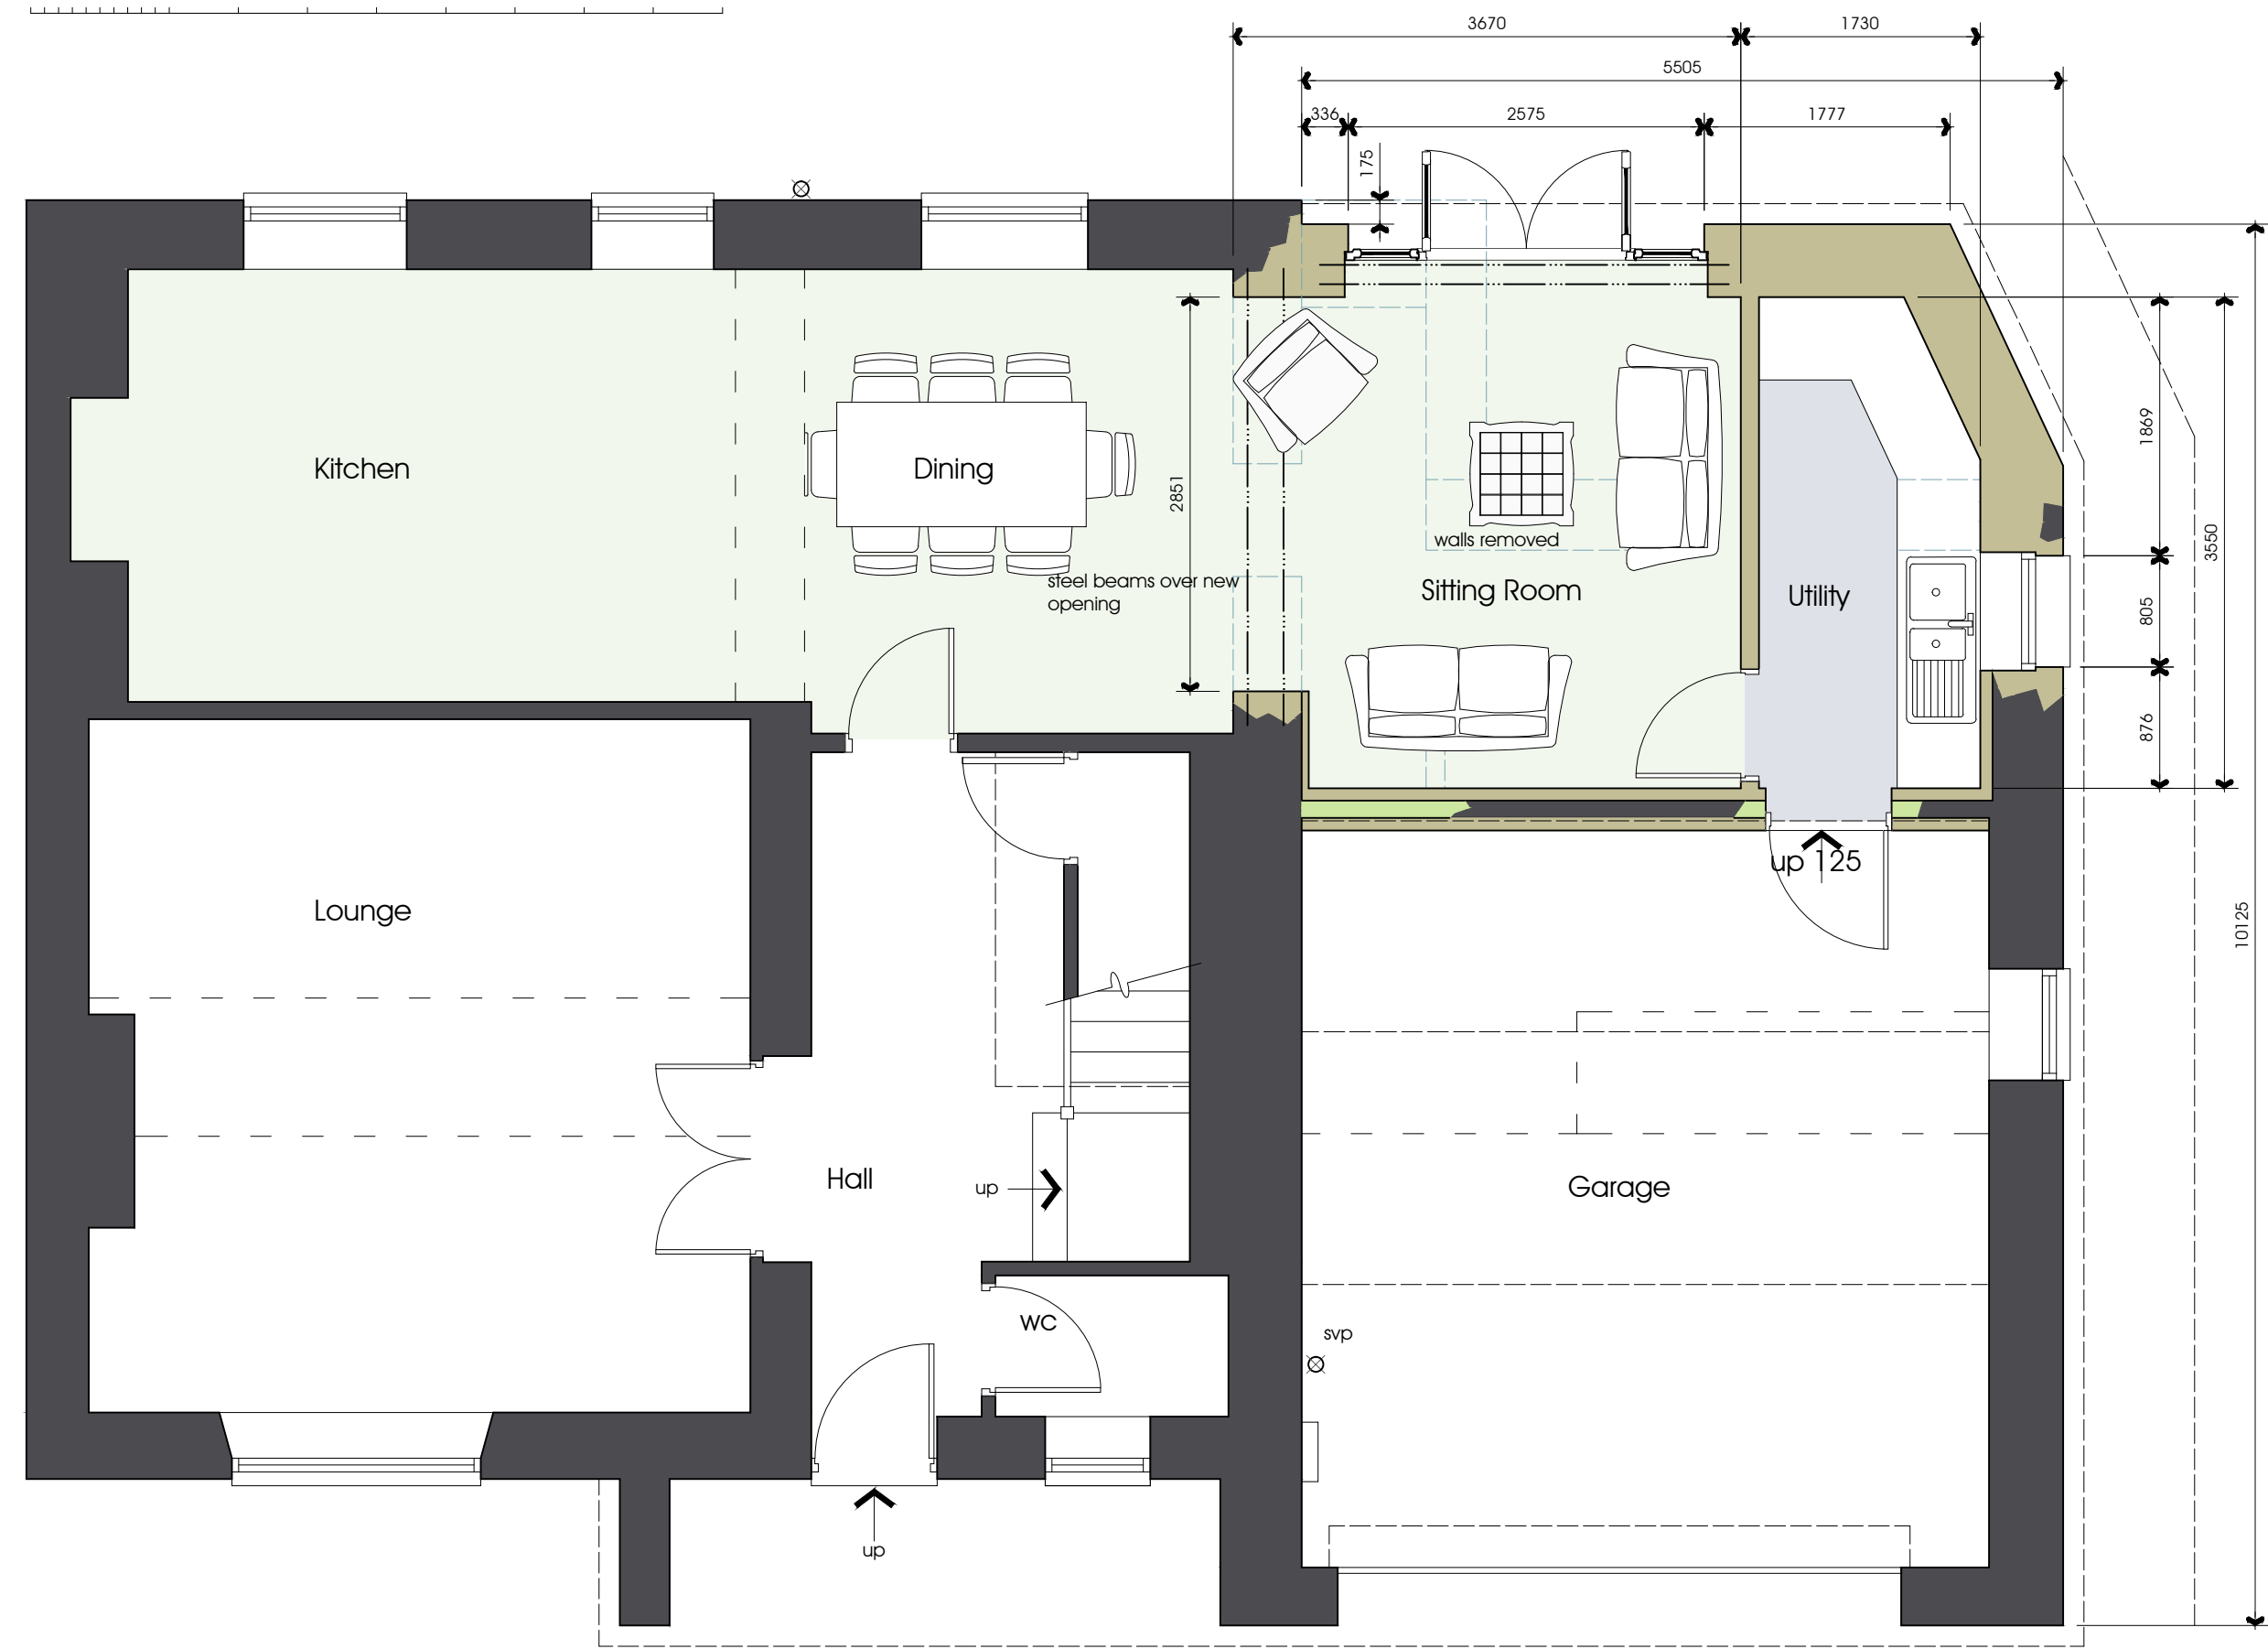

Ground Floor Plan

 

PGB Architectural Services LTD

Lily Cottage
12 Glen Avenue
Knowle Green
Preston
PR3 2ZQ

m. 07866 366565 t. 01254 820092 e. info@pgb-arch.com

CLIENT
Mr Ian Mills
Grimbledeston Farm
Preston Road
PR3 3BD

PAPER SIZE A3
DATE Mar 2013


PROJECT
Sitting Room/Bedroom
Extension

JOB NO. 2649
SCALE 1:50

DRAWING TITLE
Proposed
Ground Floor

DRAWING NO. 003
REVISION

NOTES:
1: Do not scale this drawing, use figured dimensions only 2: The Contractor, Sub Contractor or specialist supplier are responsible for confirming site dimensions prior to fabrication 3: Any dimensional discrepancies are to be reported to the Architect immediately

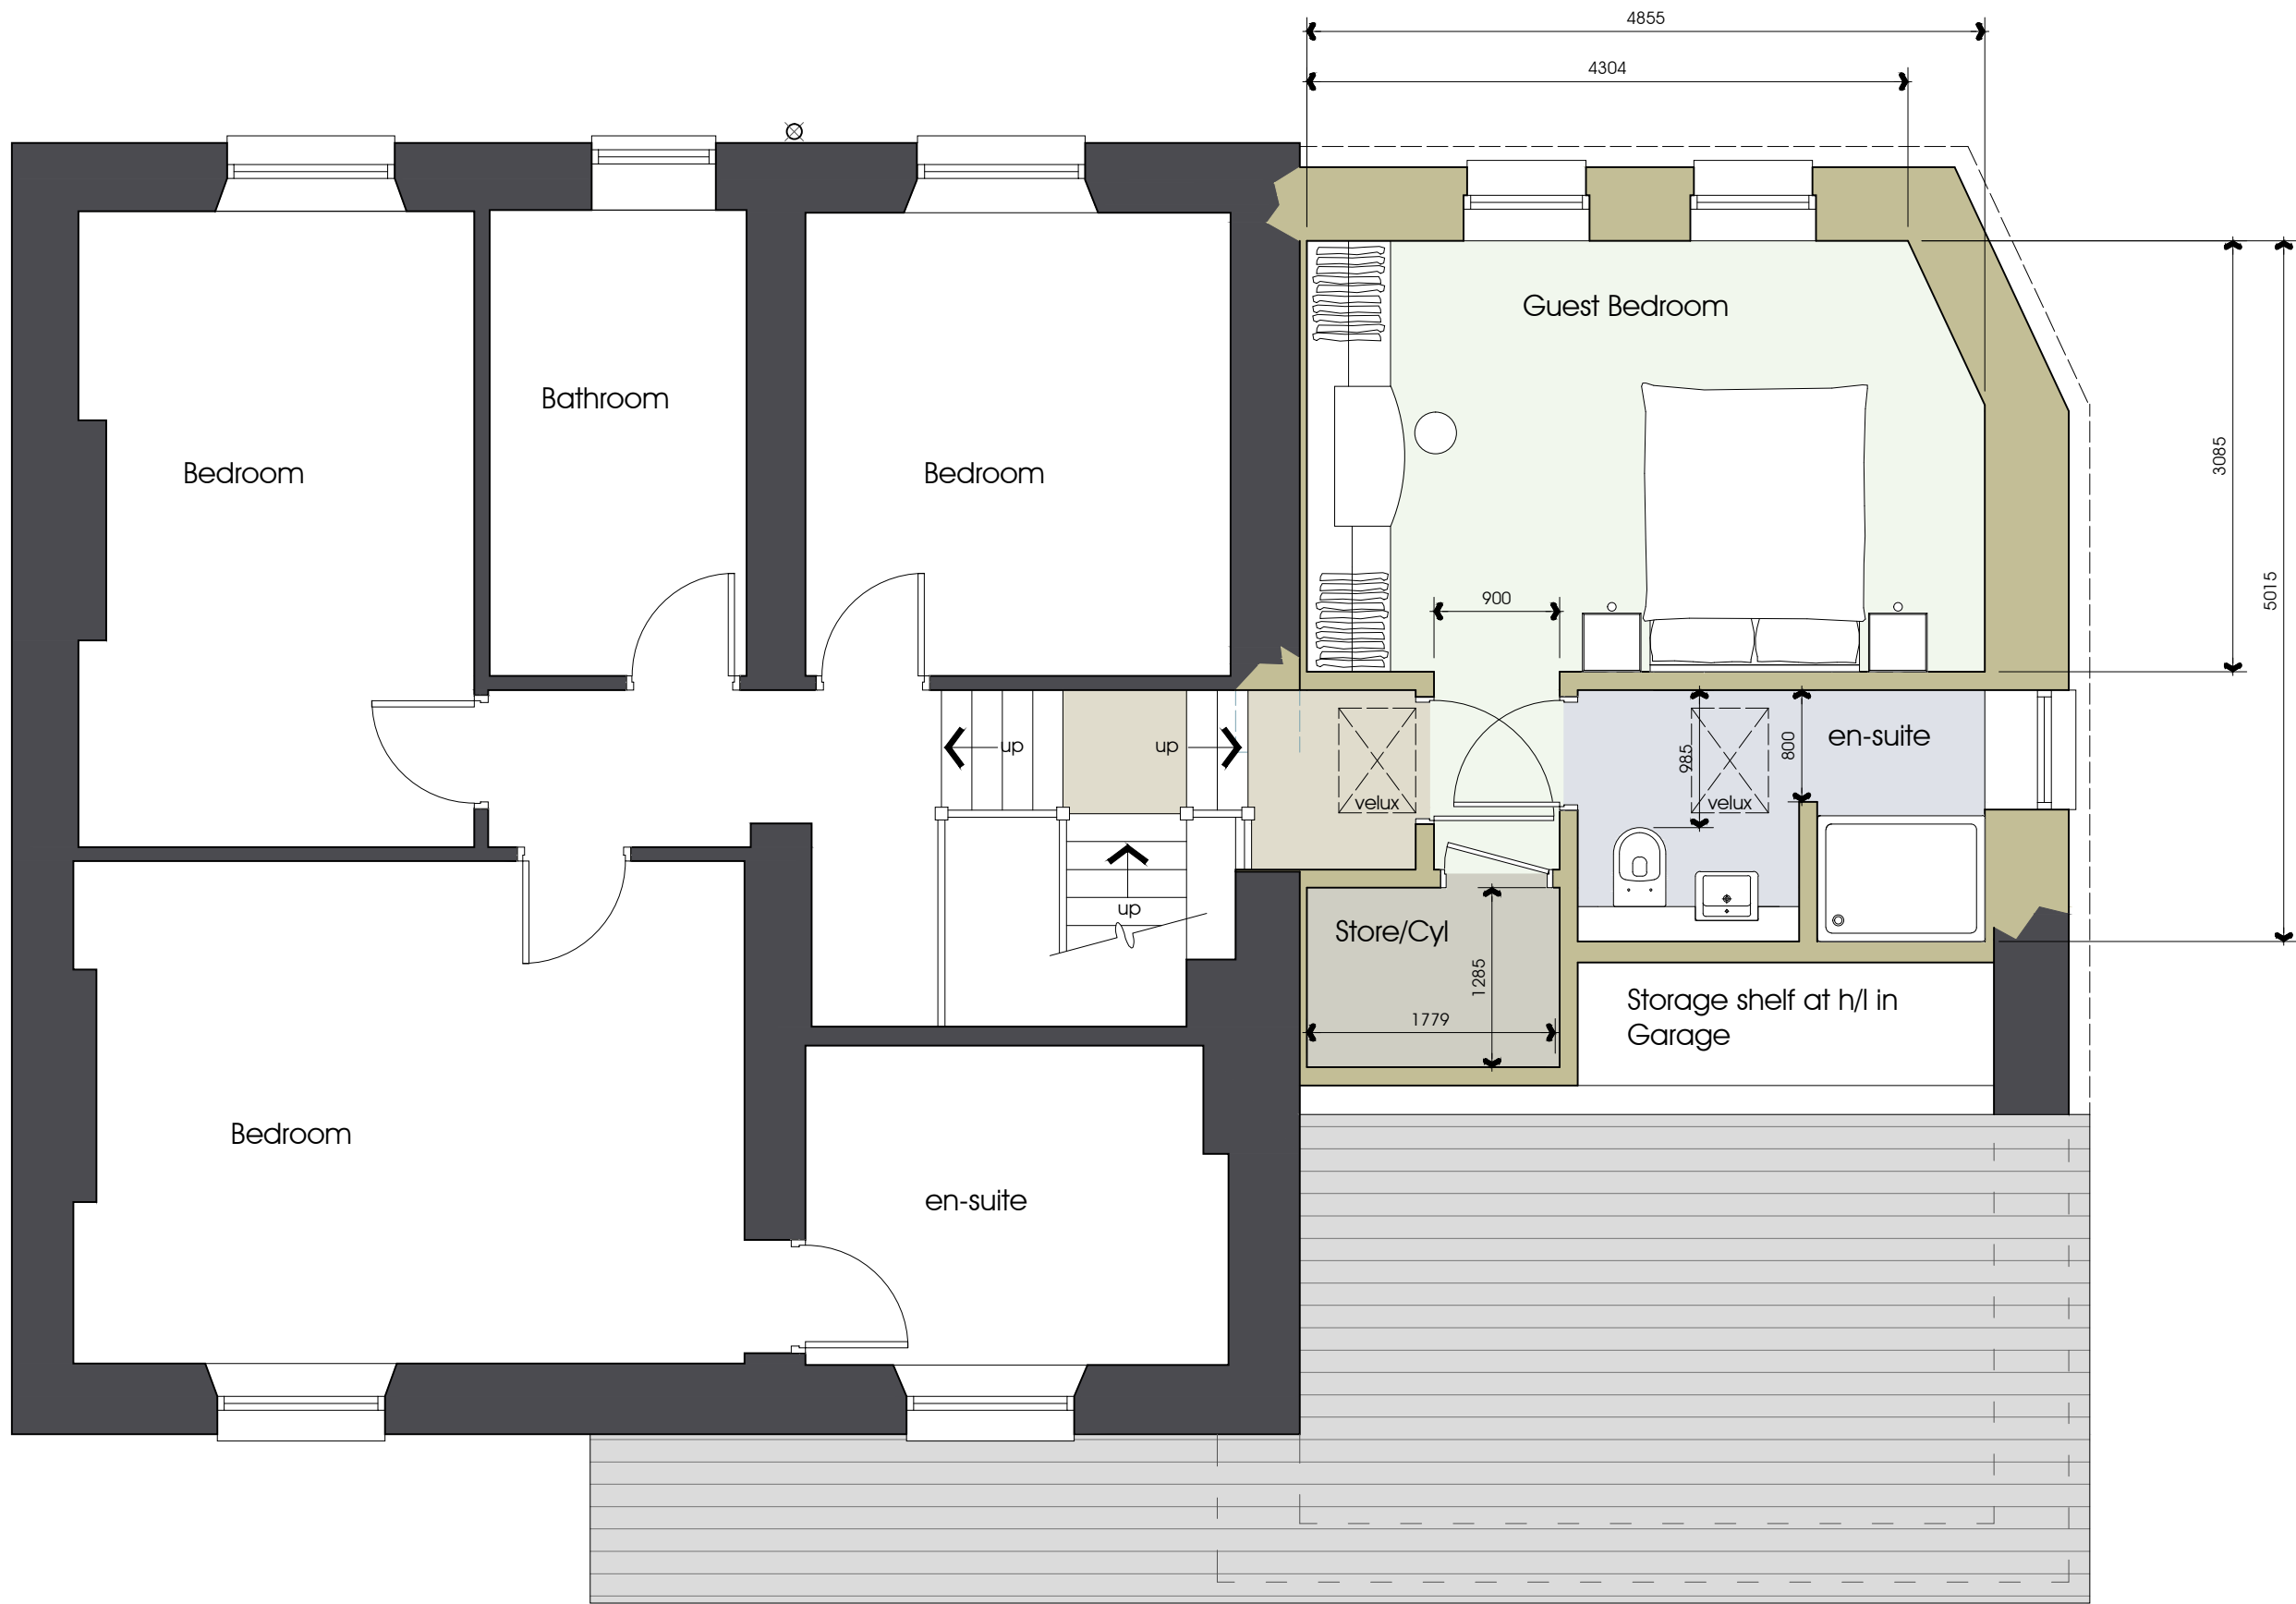

First Floor Plan

PGB Architectural Services LTD

Lily Cottage
12 Glen Avenue
Knowle Green
Preston
PR3 2ZQ



CLIENT
Mr Ian Mills
Grimbledeston Farm
Preston Road
PR3 3BD

PAPER SIZE A3
DATE Mar 2013

PROJECT
Sitting Room/Bedroom
Extension

JOB NO. 2649
SCALE 1:50

DRAWING TITLE
Proposed
First Floor



DRAWING NO. 004
REVISION

m. 07866 366565 t. 01254 820092 e. info@pgb-arch.com

NOTES:
1: Do not scale this drawing, use figured dimensions only 2: The Contractor, Sub Contractor or specialist supplier are responsible for confirming site dimensions prior to fabrication 3: Any dimensional discrepancies are to be reported to the Architect immediately



East Elevation

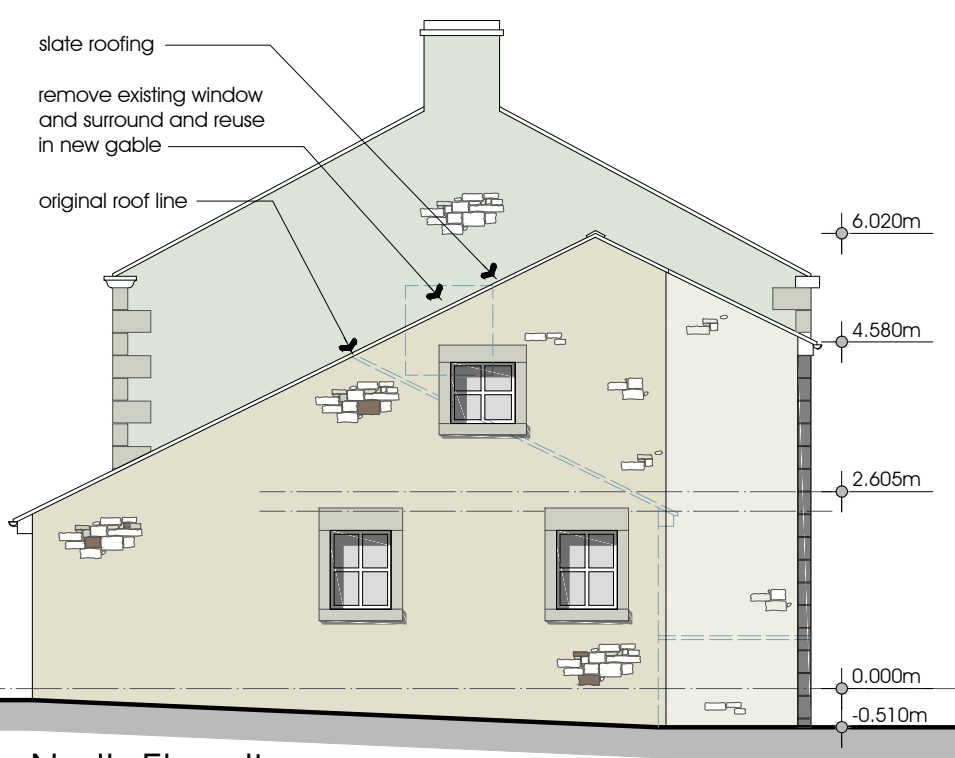 


North Elevation



West Elevation

pointed timber double glazed doors and windows

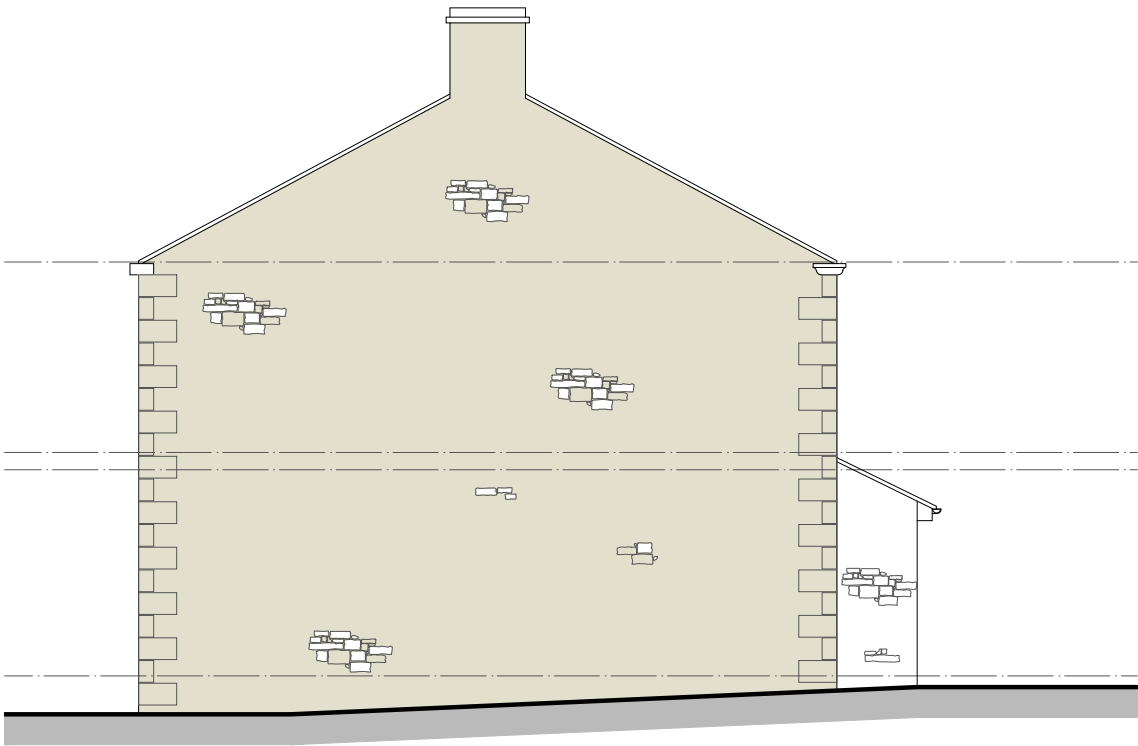

South Elevation

PGB Architectural Services LTD

Lily Cottage
12 Glen Avenue
Knowle Green
Preston
PR3 2ZQ

m. 07866 366565 t. 01254 820092 e. info@pgb-arch.com



CLIENT
Mr Ian Mills
Grimbledeston Farm
Preston Road
PR3 3BD

PAPER SIZE A3
DATE Mar 2013


PROJECT
Sitting Room/Bedroom
Extension

JOB NO. 2649
SCALE 1:100

DRAWING TITLE
Proposed
Elevations

DRAWING NO. 005
REVISION

NOTES:
1: Do not scale this drawing, use figured dimensions only 2: The Contractor, Sub Contractor or specialist supplier are responsible for confirming site dimensions prior to fabrication 3: Any dimensional discrepancies are to be reported to the Architect immediately

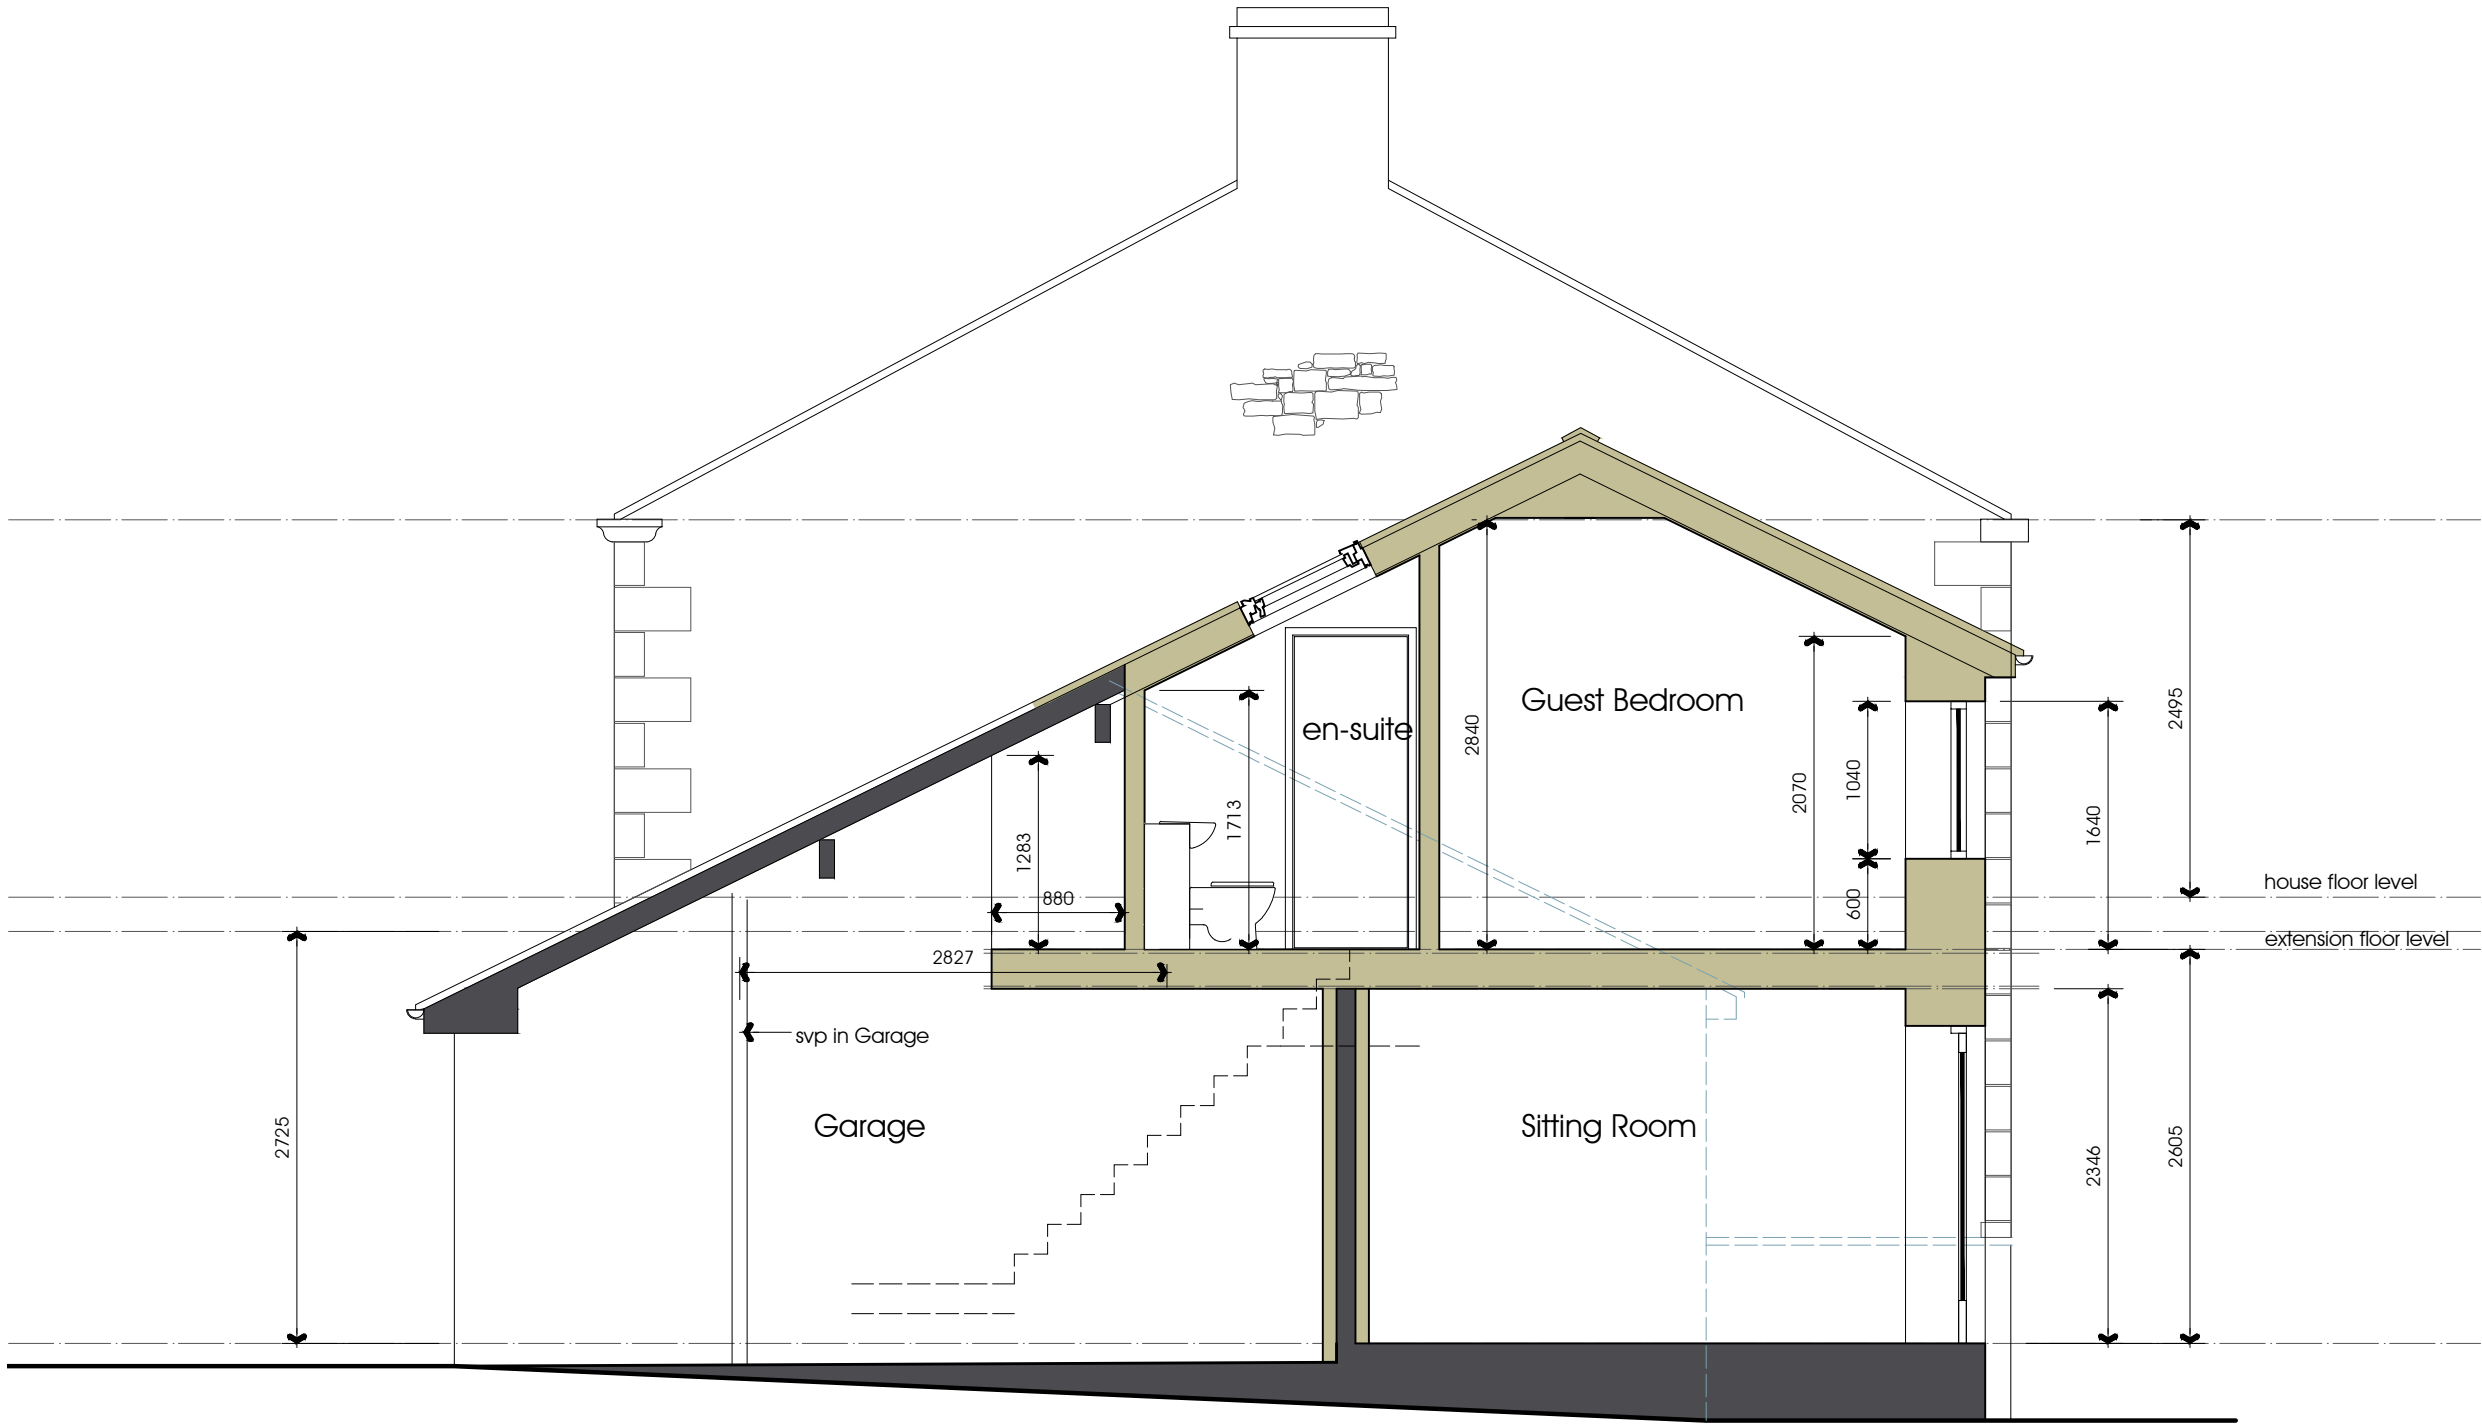


Section



PGB Architectural Services LTD

Lily Cottage
12 Glen Avenue
Knowle Green
Preston
PR3 2ZQ

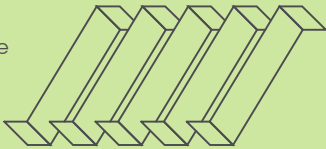

m. 07866 366565 t. 01254 820092 e. info@pgb-arch.com

CLIENT
Mr Ian Mills
Grimbledeston Farm
Preston Road
PR3 3BD

PAPER SIZE A3
DATE Mar 2013




PROJECT
Sitting Room/Bedroom
Extension

JOB NO. 2649
SCALE 1:50

DRAWING TITLE
Proposed
Section

DRAWING NO. 006
REVISION

NOTES:
1: Do not scale this drawing, use figured dimensions only 2: The Contractor, Sub Contractor or specialist supplier are responsible for confirming site dimensions prior to fabrication 3: Any dimensional discrepancies are to be reported to the Architect immediately

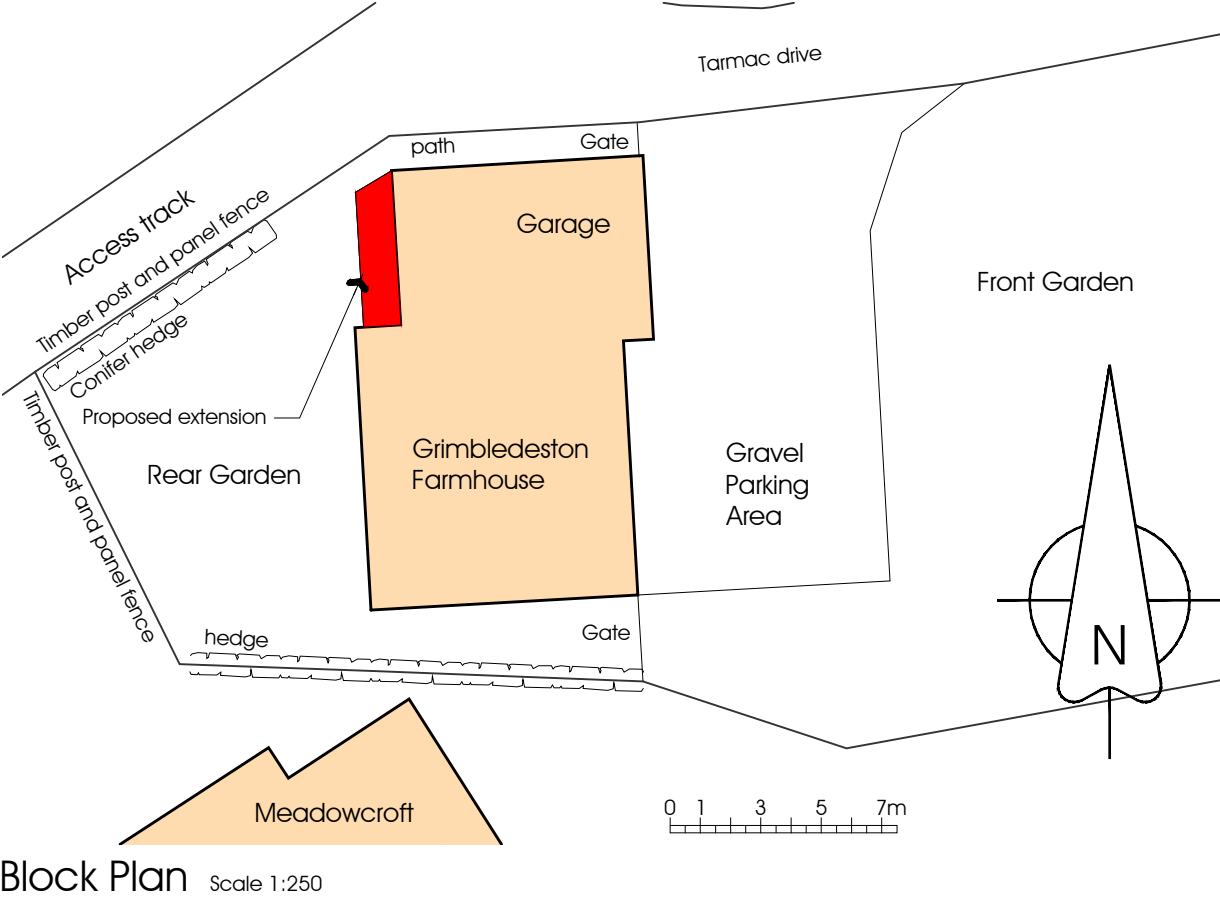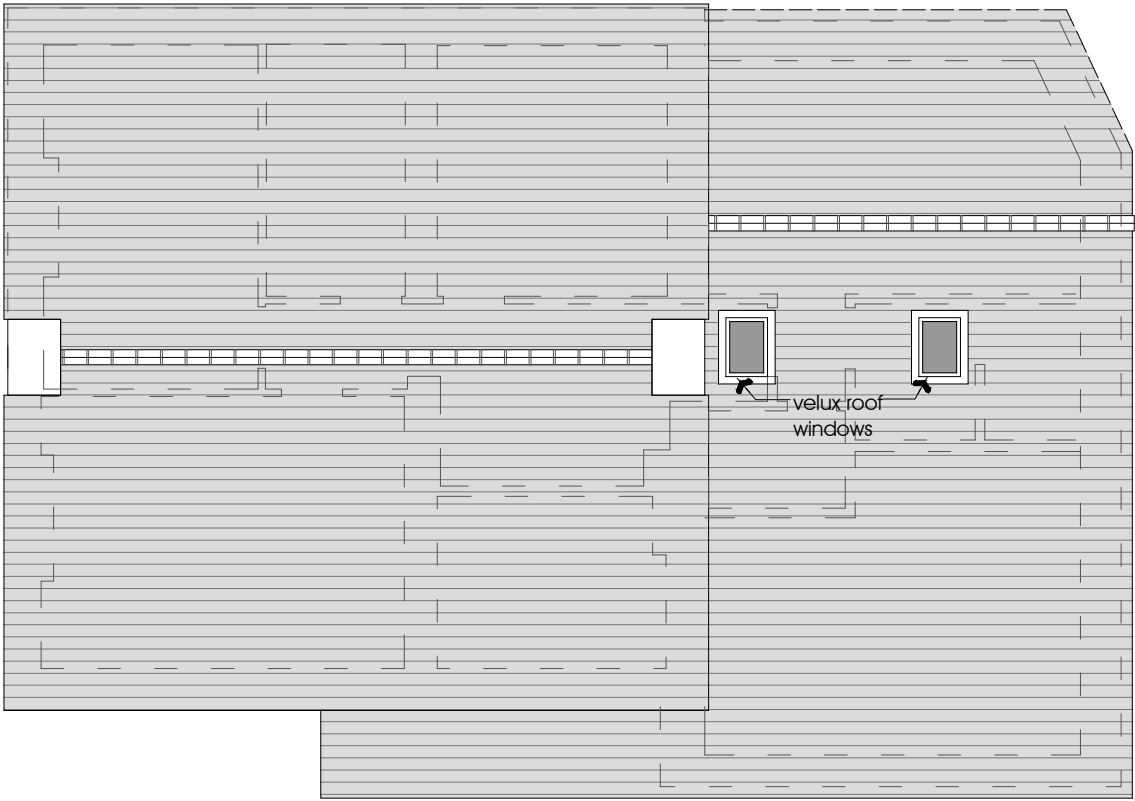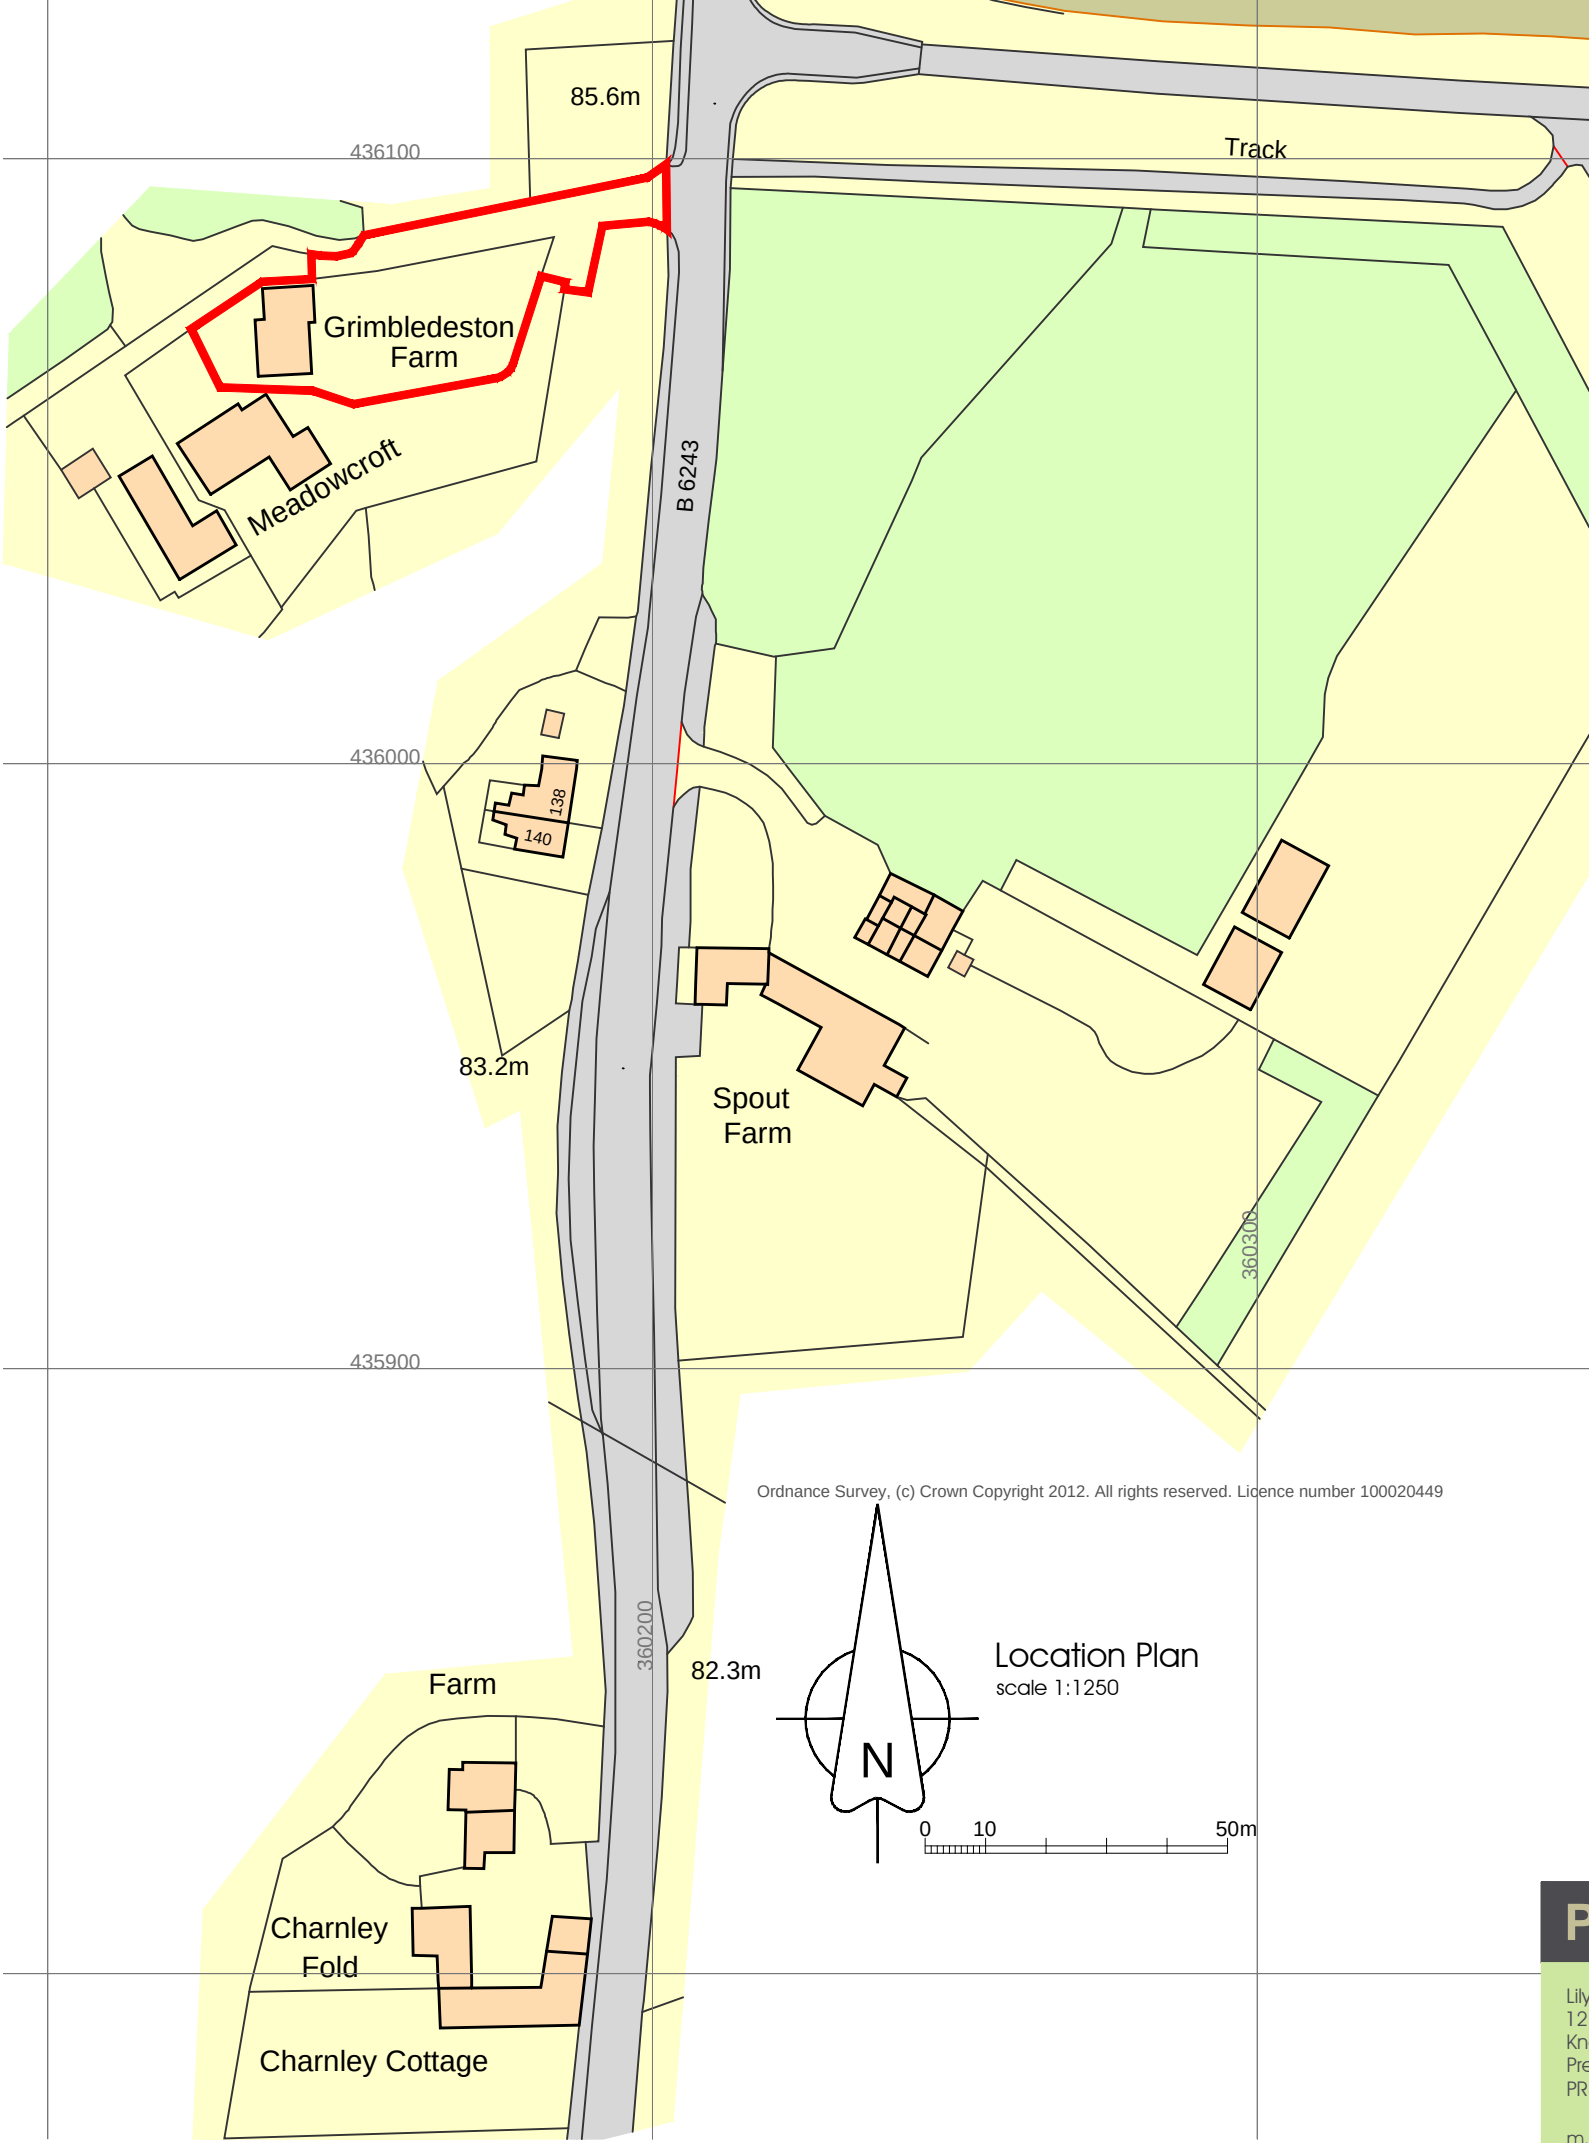

PGB Architectural Services LTD				
Lily Cottage 12 Glen Avenue Knowle Green Preston PR3 2ZQ m. 07866 366565 t. 01254 820092 e. info@pgb-arch.com		CLIENT Mr Ian Mills Grimbledeston Farm Preston Road PR3 3BD PAPER SIZE A3 DATE Mar 2013	PROJECT Sitting Room/Bedroom Extension JOB NO. 2649 SCALE 1:1250, 100, 250	DRAWING TITLE Location Plan and Roof Plan DRAWING NO. 007 REVISION