


OTES: Do not scale this drawing, use figured dimensions only 2: The Contractor, Sub Contractor or specialist supplier are responsible for confirming site dimensions prior to fabrication 3: Any dimensional discrepancies are to be reported to the Architect immediately

3 20130405 P

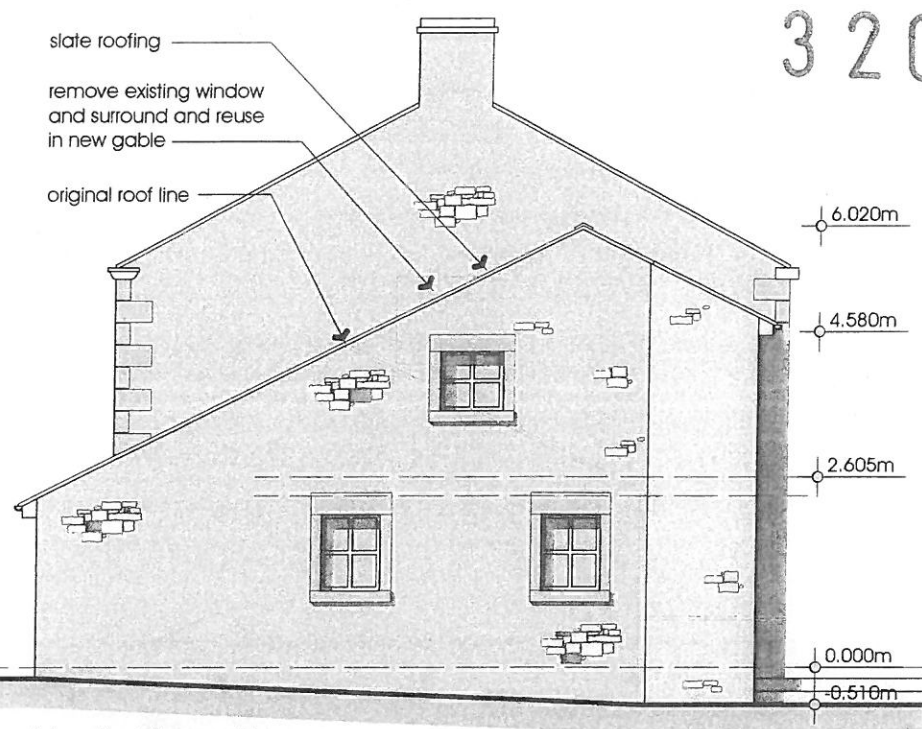


East Elevation



North Elevation




West Elevation

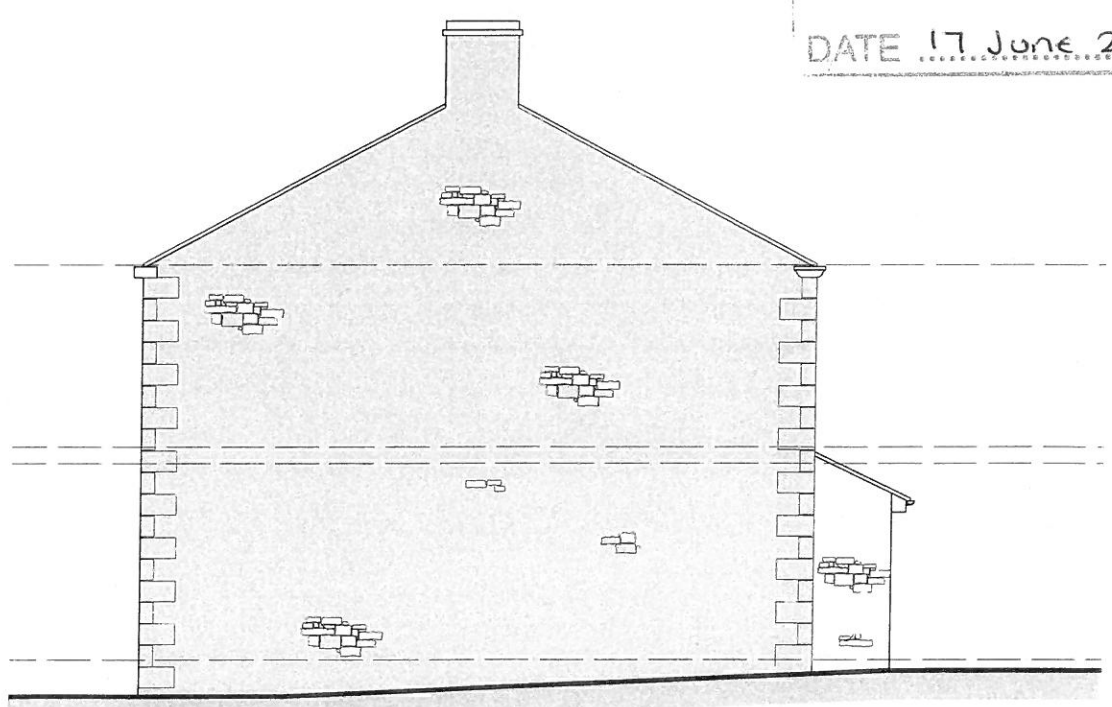


South Elevation



AMENDED PLANS RECEIVED
DATE 17 June 2013

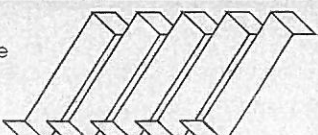PGB Architectural Services LTD			
Lily Cottage 12 Glen Avenue Knowle Green Preston PR3 2ZQ		CLIENT Mr Ian Mills Grimbleston Farm Preston Road PR3 3BD	PROJECT Sitting Room/Bedroom Extension
m. 07866 366565 t. 01254 820092 e. info@pgb-arch.com		PAPER SIZE A3	JOB NO. 2649
		DATE Mar 2013	SCALE 1:100
		DRAWING NO. 005	REVISION A

3 20130405 P

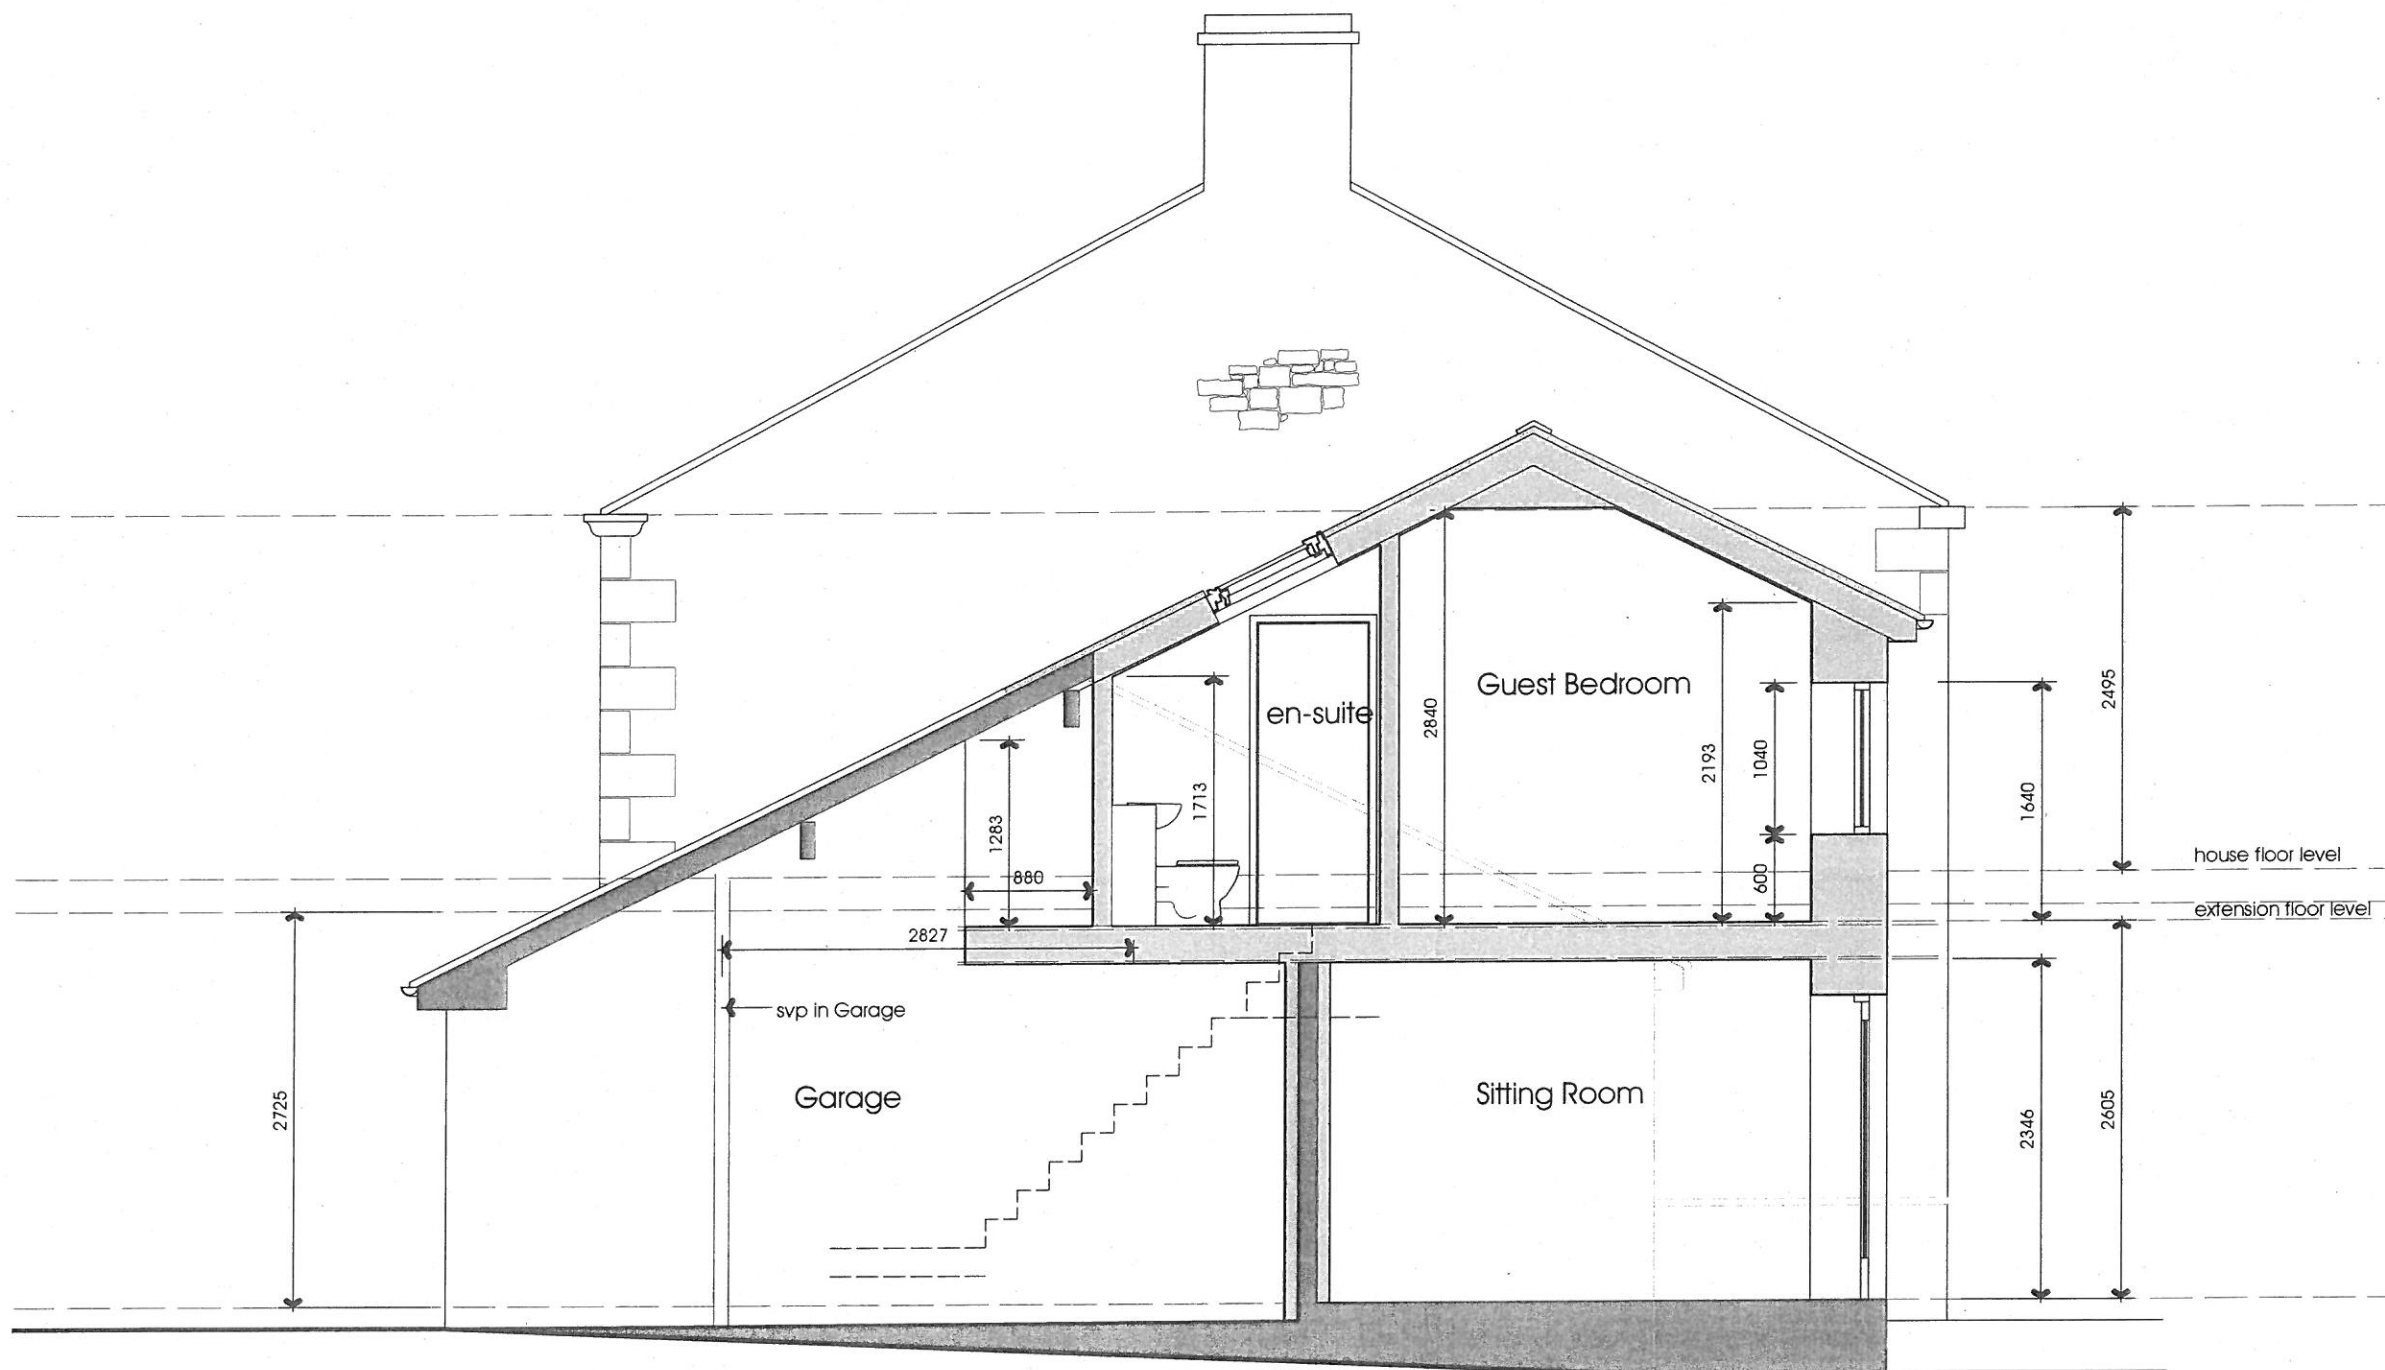


Section

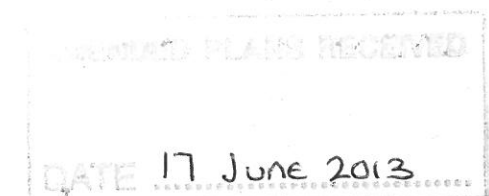 

NOTES:
1: Do not scale this drawing, use figured dimensions only 2: The Contractor, Sub Contractor or specialist supplier are responsible for confirming site dimensions prior to fabrication 3: Any dimensional discrepancies are to be reported to the Architect immediately

PGB Architectural Services LTD

Lily Cottage
12 Glen Avenue
Knowle Green
Preston
PR3 2ZQ

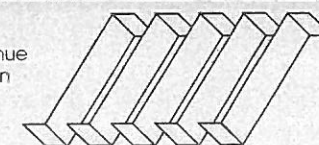

m. 07866 366565 t. 01254 820092 e. info@pgb-arch.com

CLIENT
Mr Ian Mills
Grimbleston Farm
Preston Road
PR3 3BD

PAPER SIZE A3
DATE Mar 2013


PROJECT
Sitting Room/Bedroom
Extension

JOB NO. 2649
SCALE 1:50

DRAWING TITLE
Proposed
Section

DRAWING NO. 006
REVISION A

NOTES: 1: Do not scale this drawing, use figured dimensions only 2: The Contractor, Sub Contractor or specialist supplier are responsible for confirming site dimensions prior to fabrication 3: Any dimensional discrepancies are to be reported to the Architect immediately

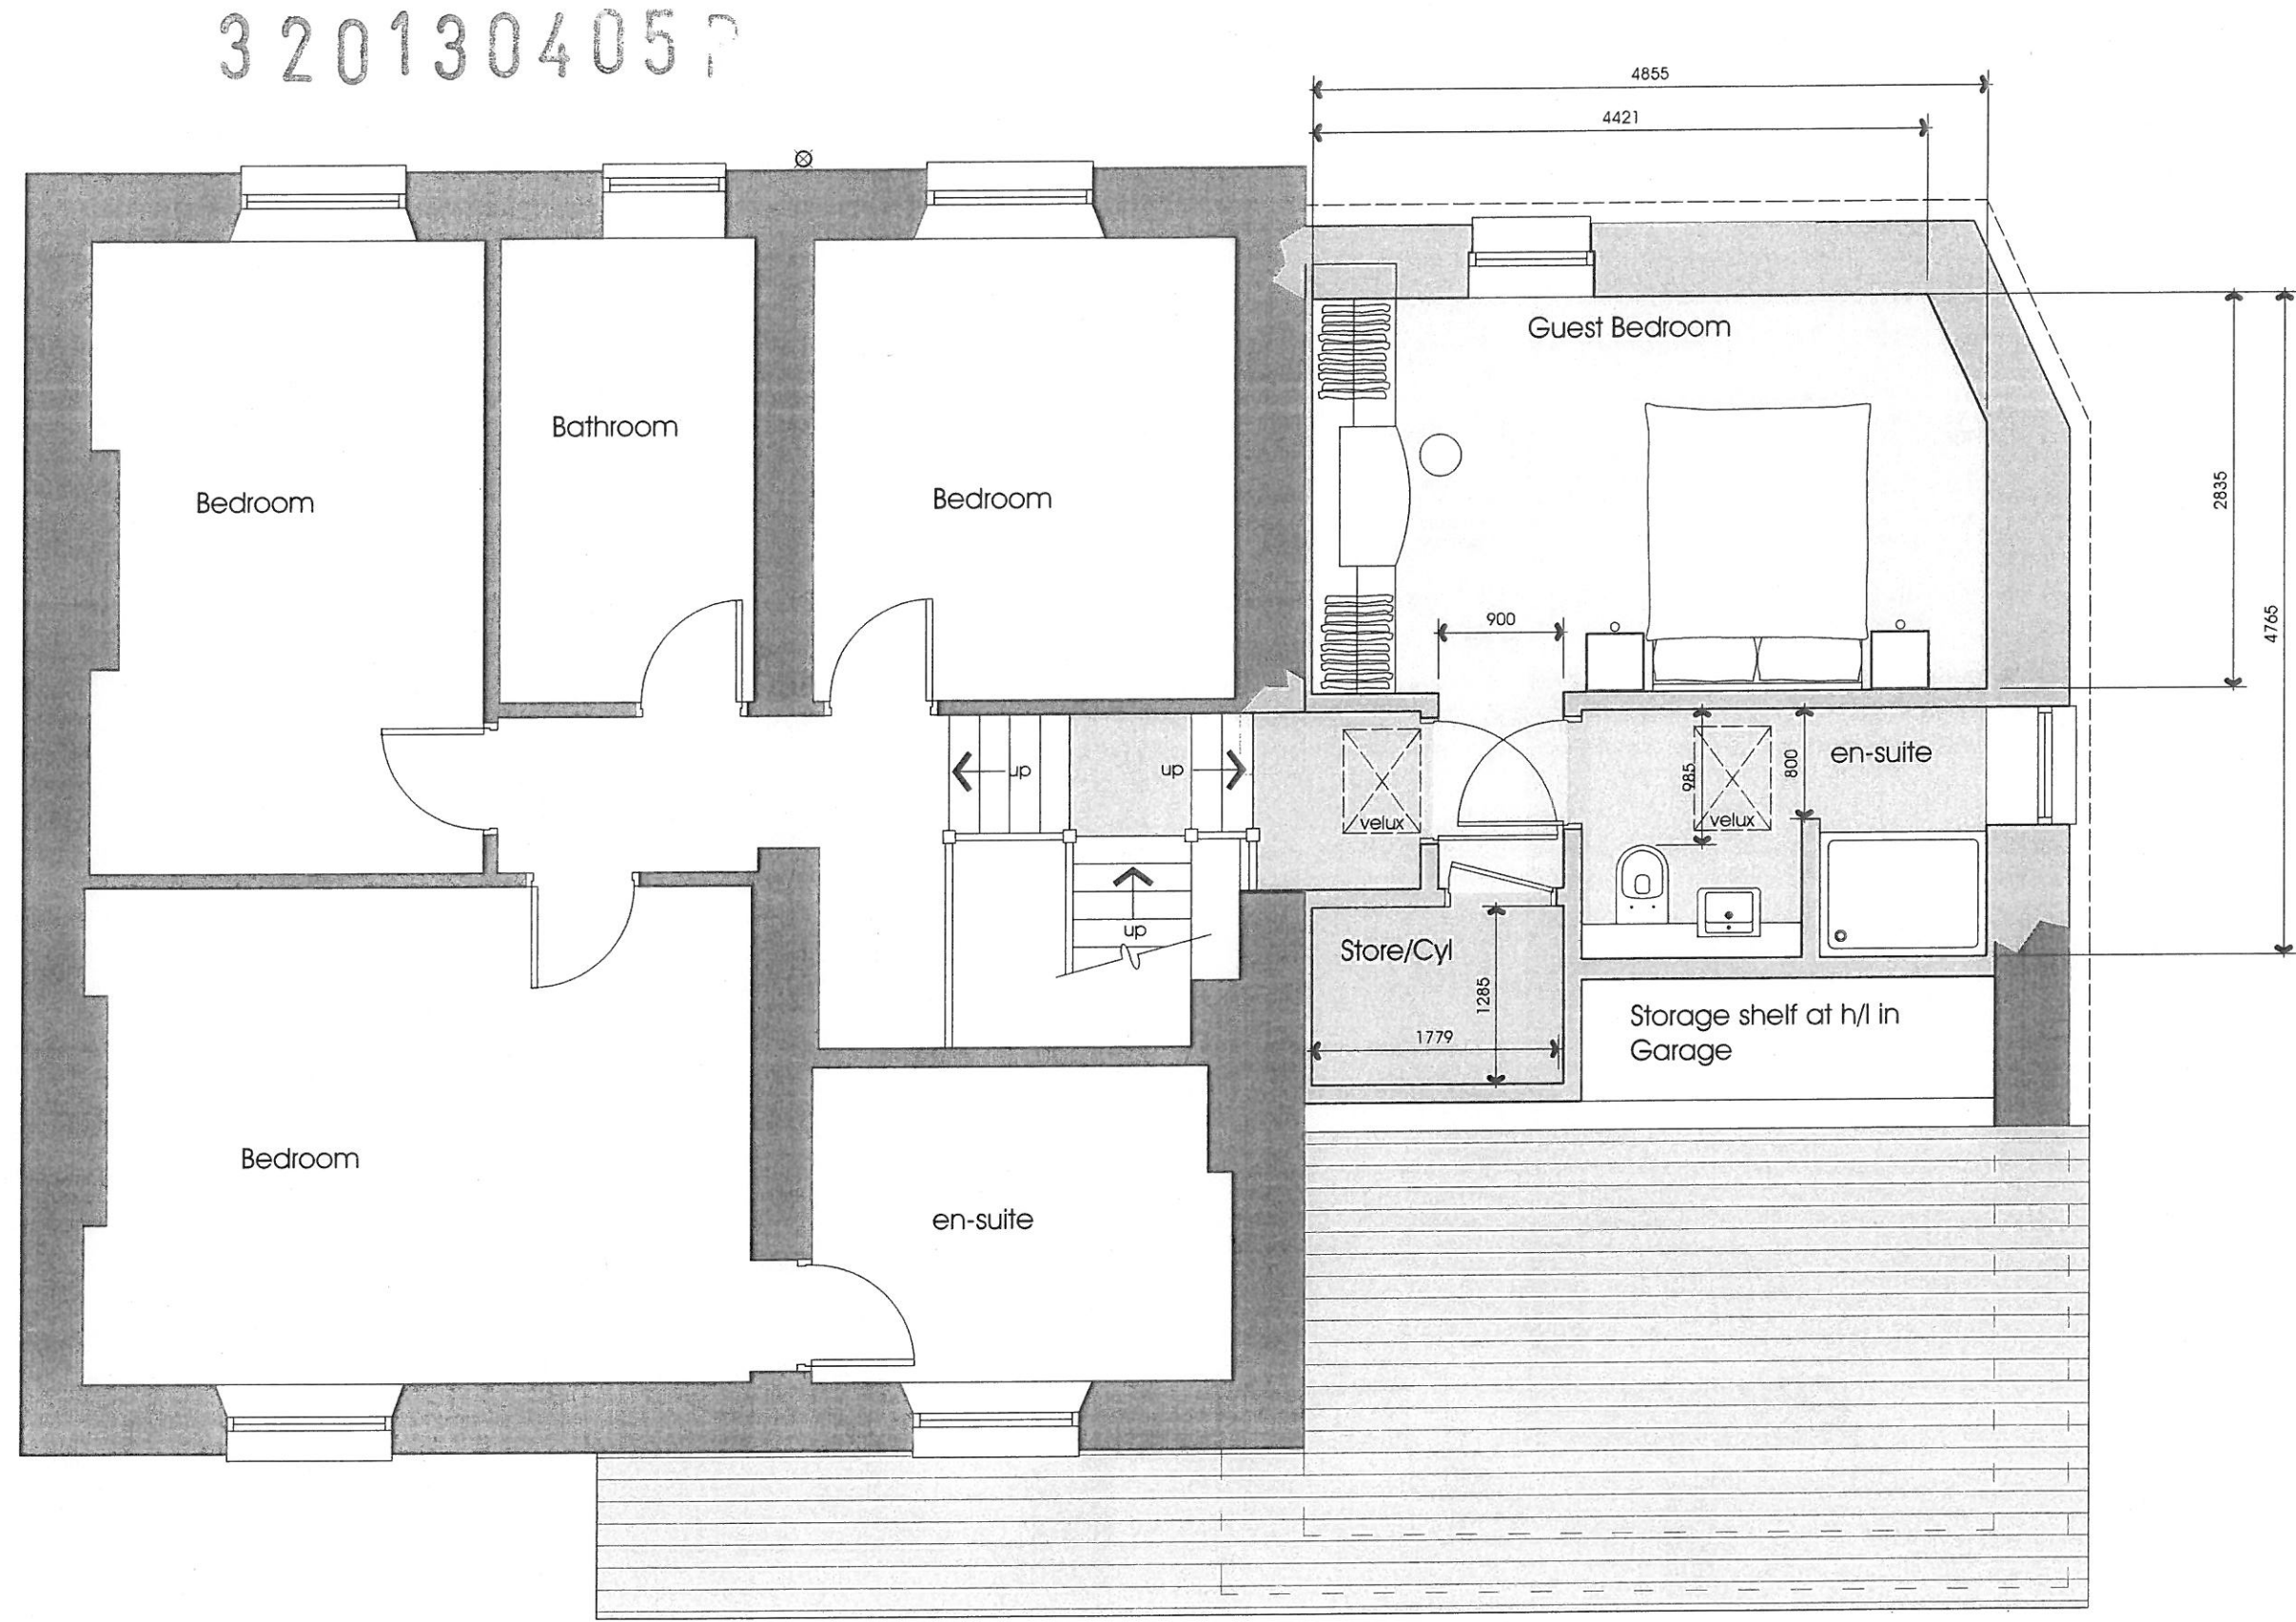




First Floor Plan

AMENDED PLANS RECEIVED

DATE 17 June 2013

PGB Architectural Services Ltd		CLIENT	PROJECT	DRAWING TITLE
Lily Cottage 12 Glen Avenue Knowle Green Preston PR3 2ZQ		Mr Ian Mills Grimbleston Farm Preston Road PR3 3BD	Sitting Room/Bedroom Extension	Proposed First Floor
m. 07866 366565 t. 01254 820092 e. info@pgb-arch.com		PAPER SIZE A3 DATE Mar 2013	JOB NO. 2649 SCALE 1:50	DRAWING NO. 004 REVISION A

320130405 D

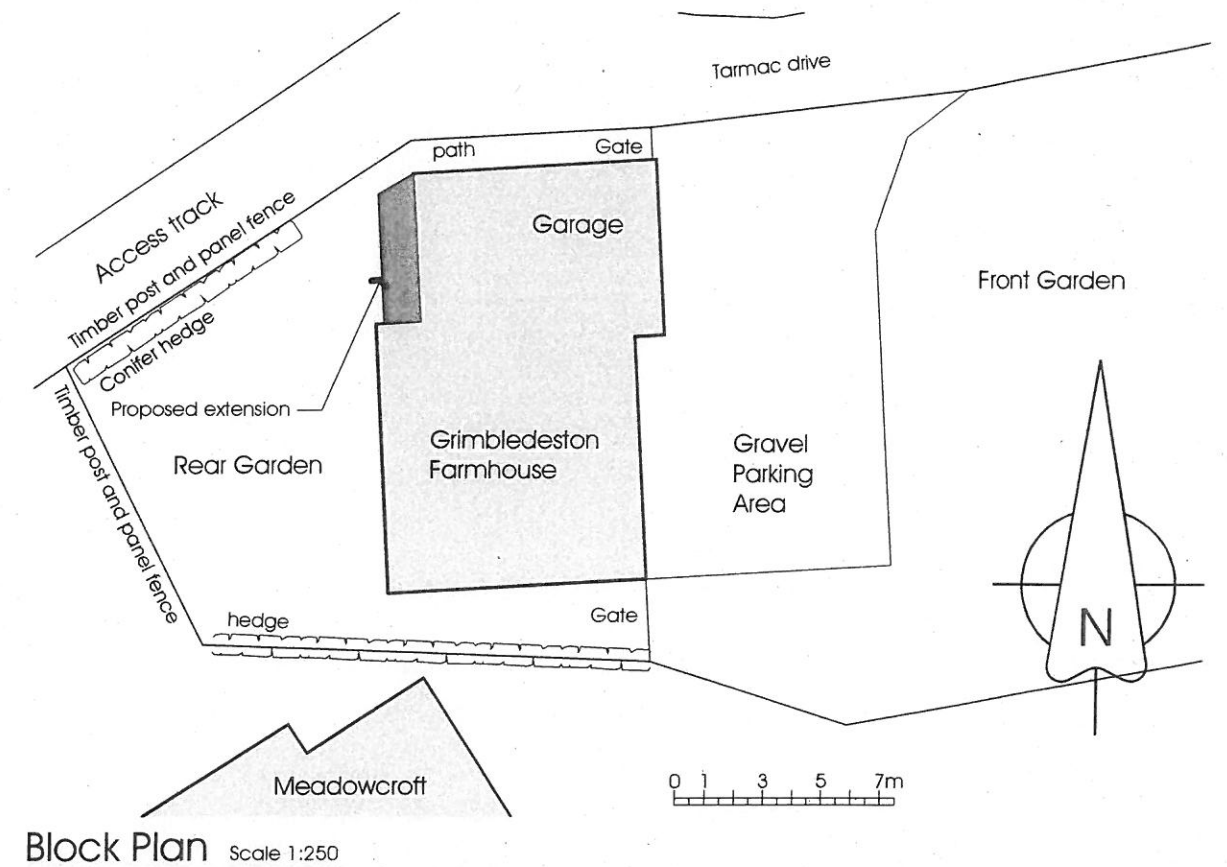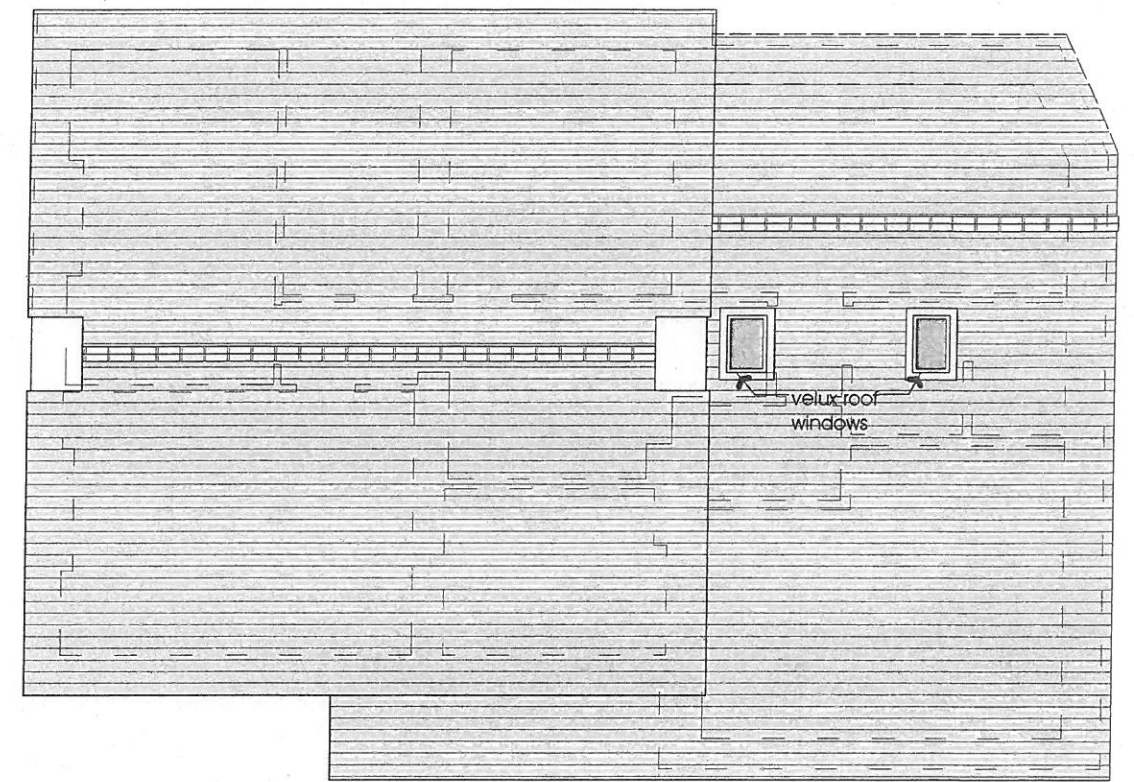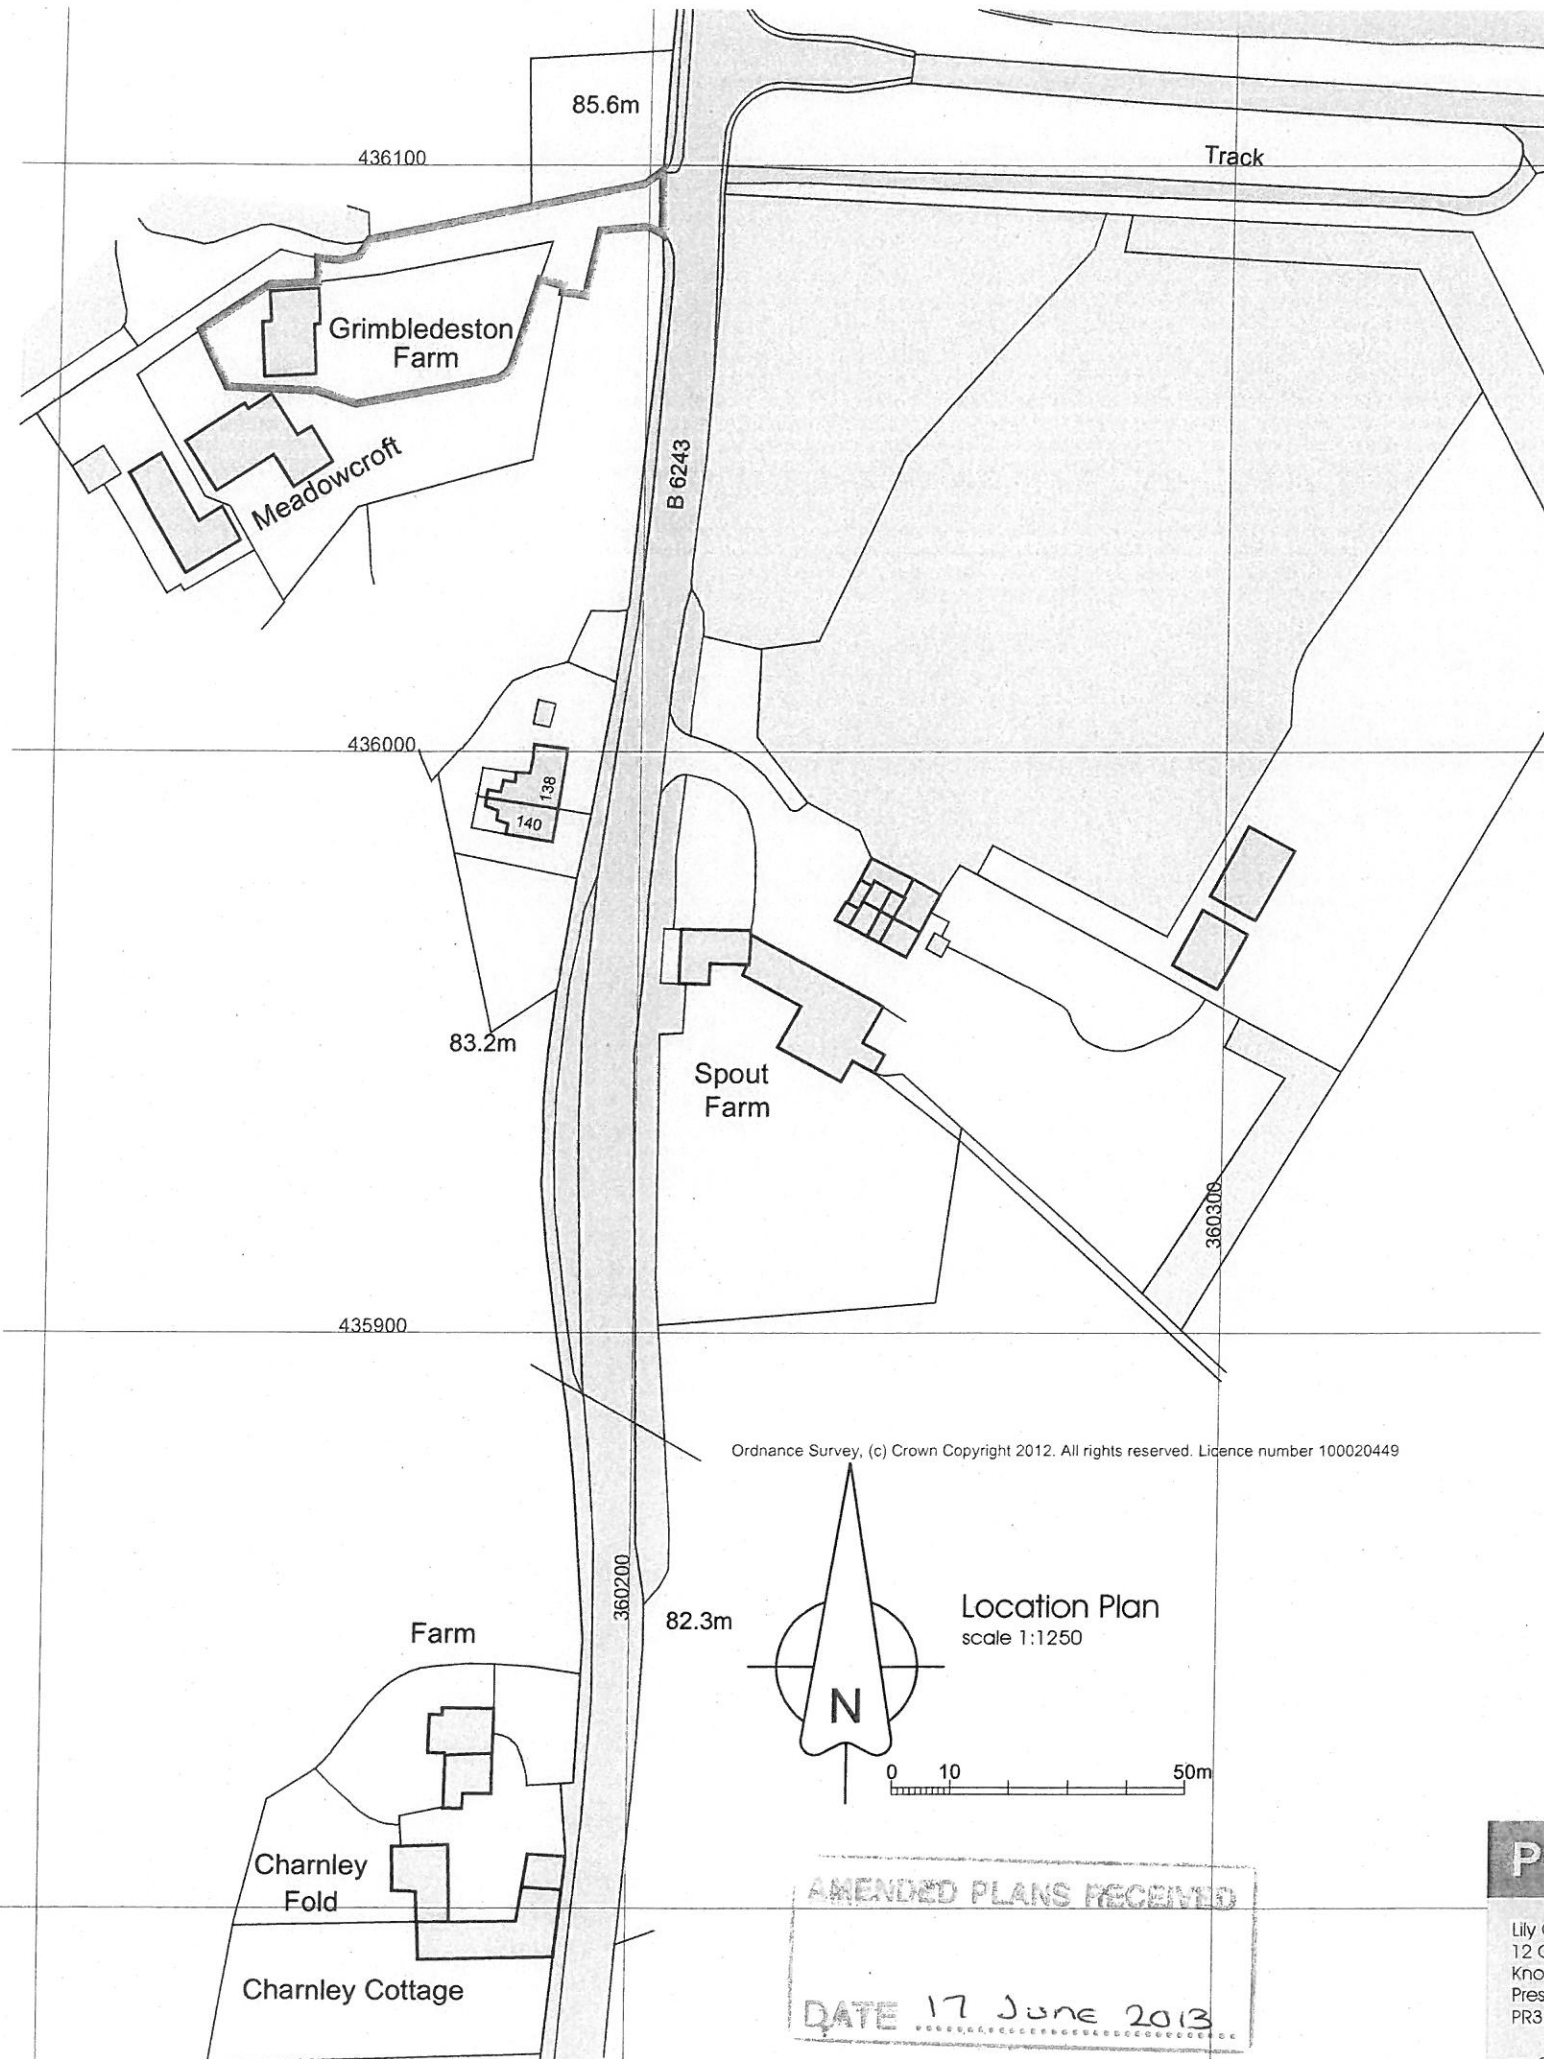

PGB Architectural Services Ltd

Lily Cottage
12 Glen Avenue
Knowle Green
Preston
PR3 2ZQ

m. 07866 366565 f. 01254 820092 e. info@pgb-arch.com

CLIENT
Mr Ian Mills
Grimbledeston Farm
Preston Road
PR3 3BD

PAPER SIZE
DATE

PROJECT
Sitting Room/Bedroom
Extension

JOB NO. 2649
SCALE 1:1250, 100, 250

DRAWING TITLE
Location Plan
and Roof Plan

DRAWING NO. 007
REVISION A

AMENDED PLANS RECEIVED

DATE 17 June 2013

NOTES:
1: Do not scale this drawing, use figured dimensions only 2: The Contractor, Sub Contractor or specialist supplier are responsible for confirming site dimensions prior to fabrication 3: Any dimensional discrepancies are to be reported to the Architect immediately