



NORTH EAST ELEVATION

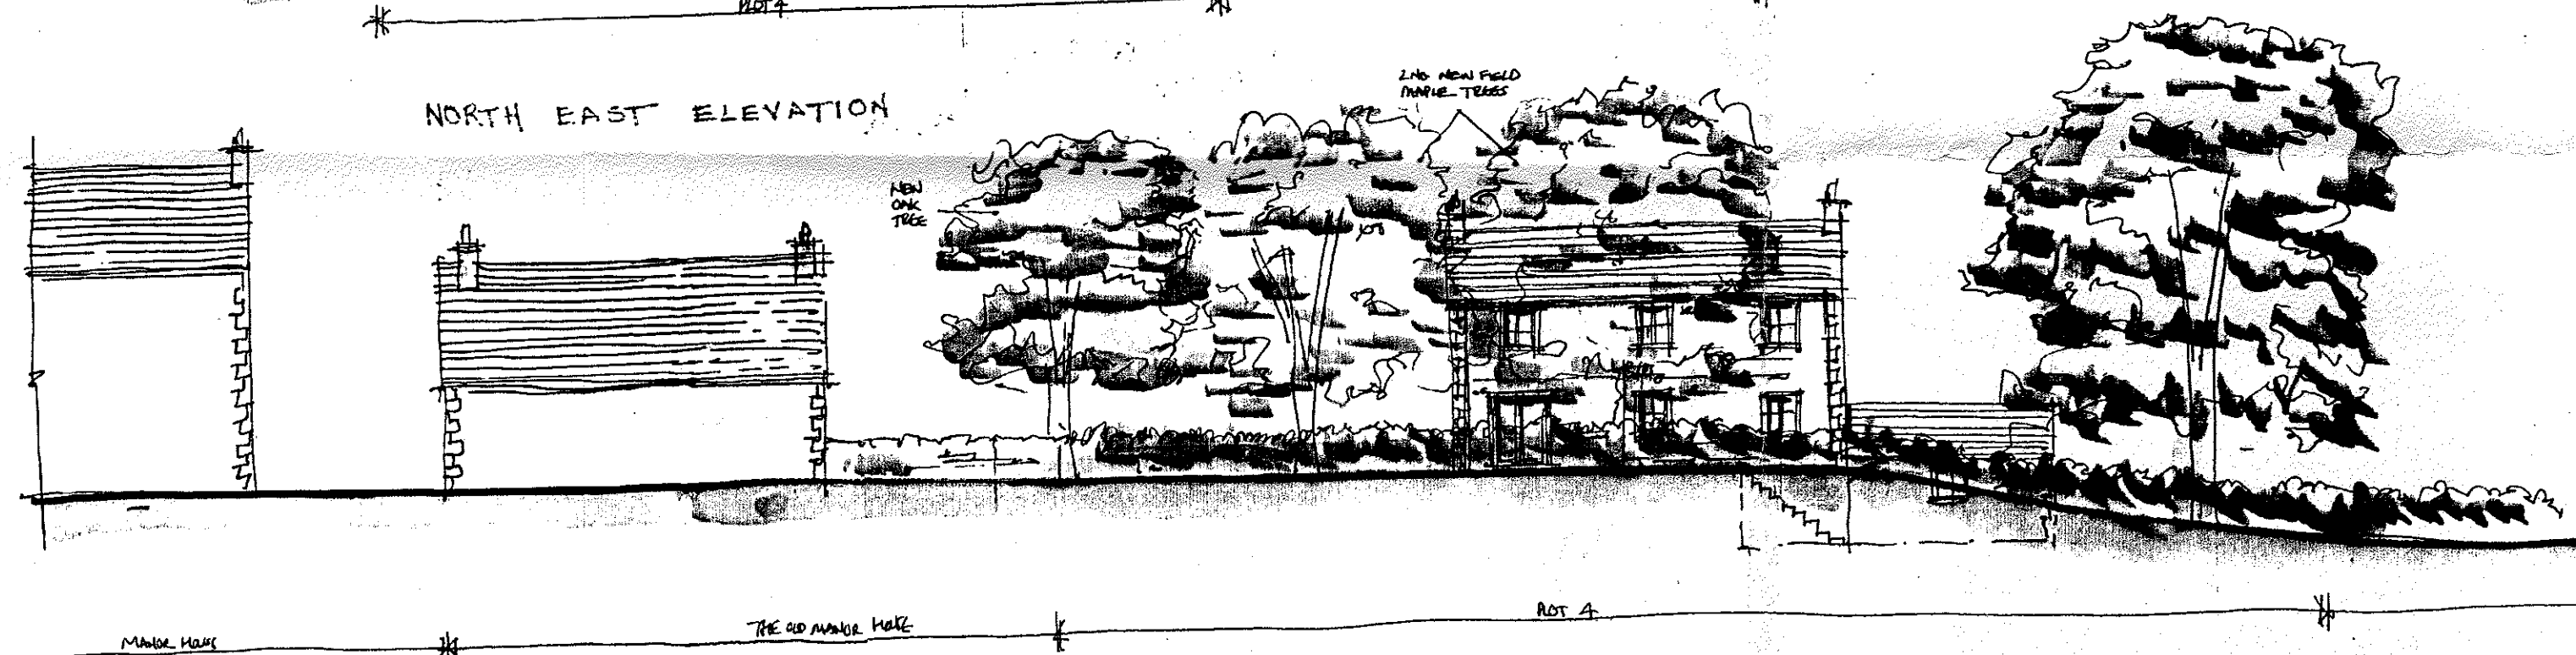

SOUTH EAST ELEVATION

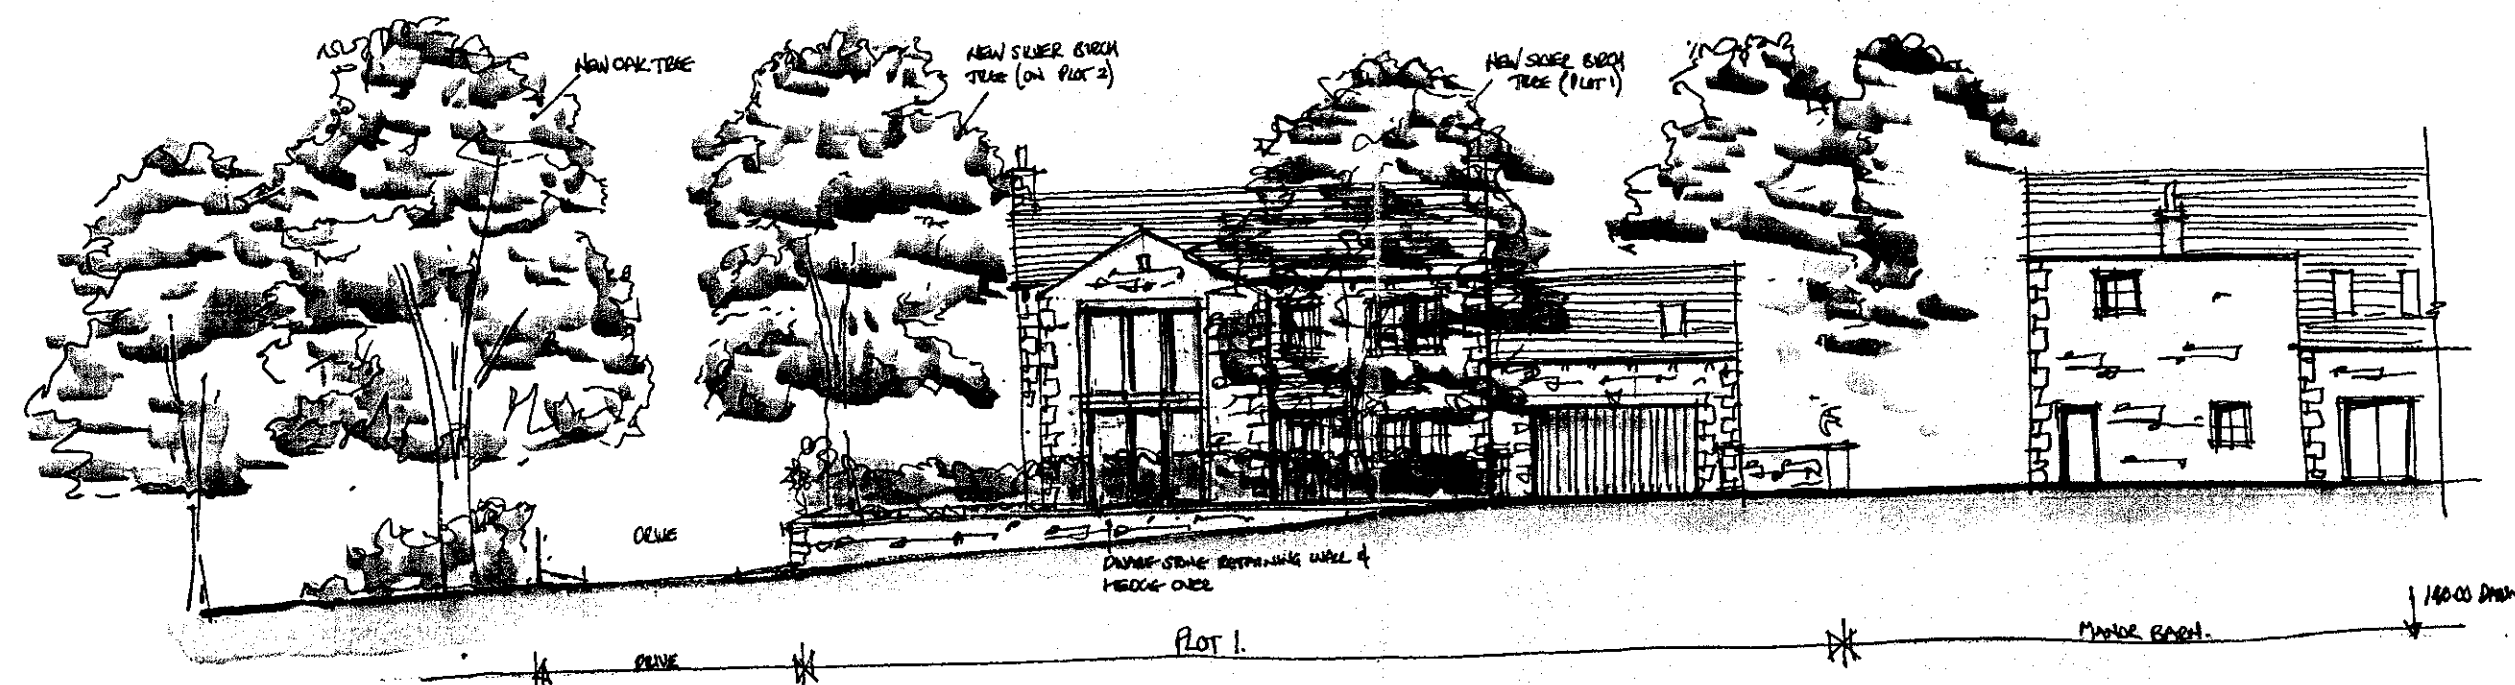

NORTH WEST ELEVATION

REV A MANOR HOUSE SHOWN ON THE S.E. ELEVATION 11/04/13 SCH

Client

MANOR H. SMITH

Job Title

PROPOSED DEVELOPMENT OF
LAND ADJACENT MANOR BARN
RIMINGTON
RIMINGTON

3 201304 16 P

Drawing Title

PROPOSED SKETCH ELEVATIONS

Scale
1:200 c.A2

Date
APRIL 2013

Drawn
SCH.

spa
ARCHITECTS
SUNDERLAND PEACOCK
SUNDERLAND PEACOCK & ASSOCIATES LTD.
HAZELMERE, PIMLICO ROAD, CLITHEROE,
LANCASHIRE, BB7 2AG
T 01200 423178 F 01200 427328
E info@sunderlandpeacock.com
www.sunderlandpeacock.com

4363 = 06A