




EXISTING ELEVATIONS 1:100

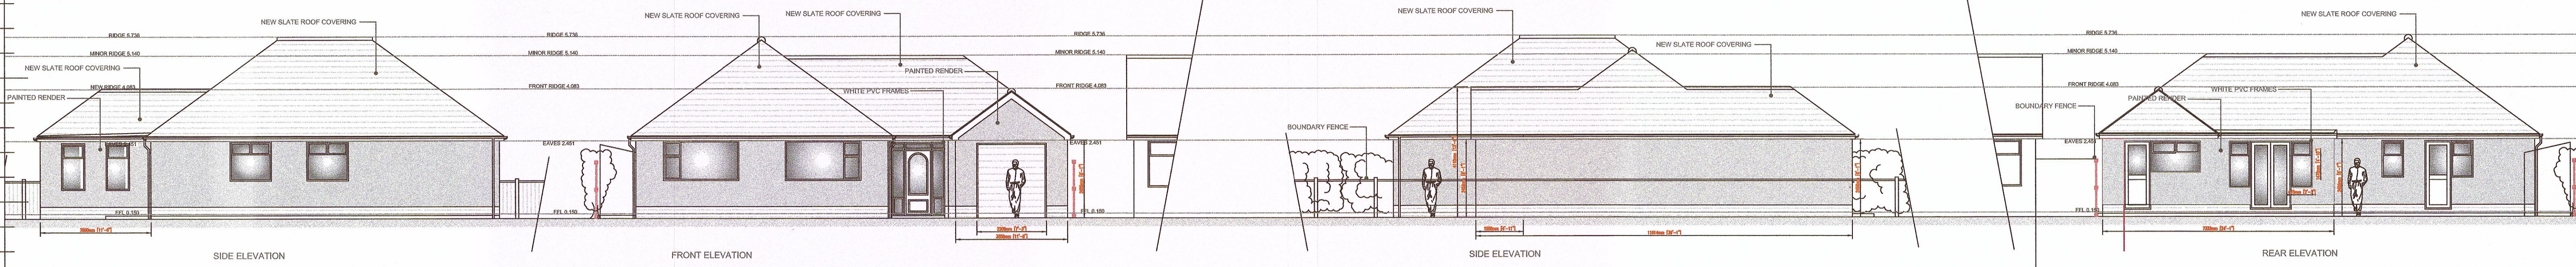


PROPOSED ELEVATIONS 1:100

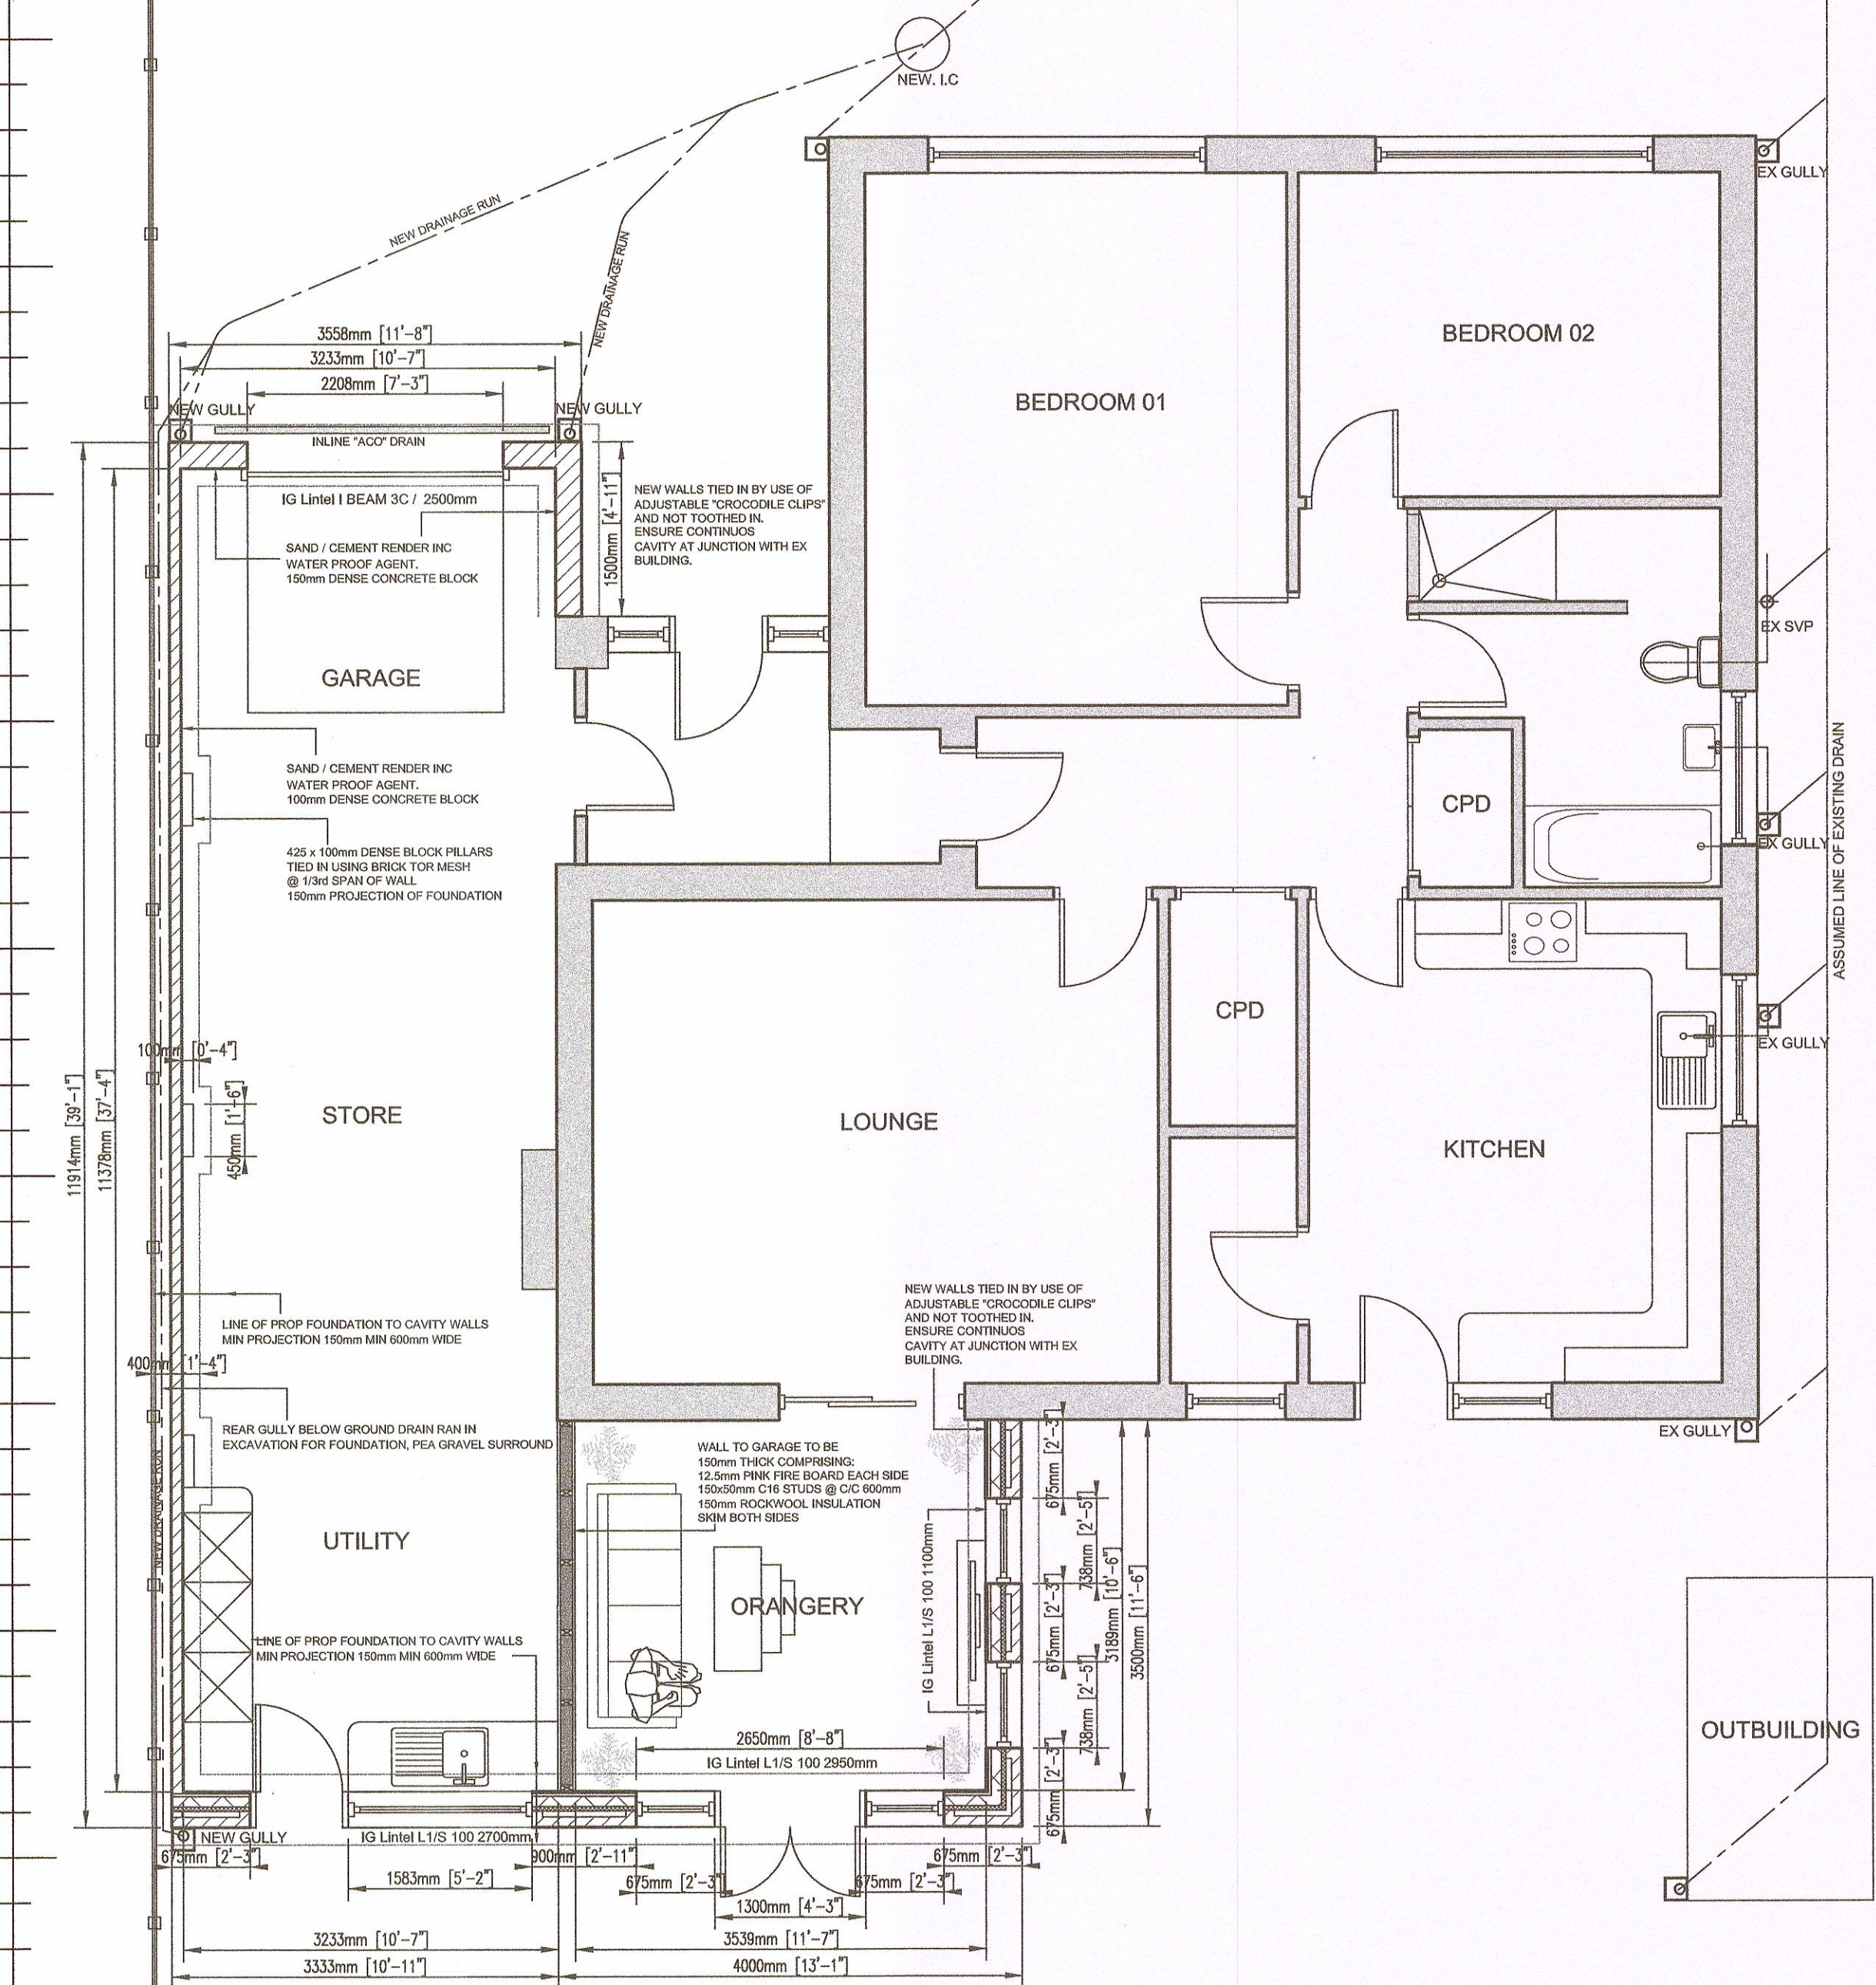


PROPOSED SF PLANS 1:50

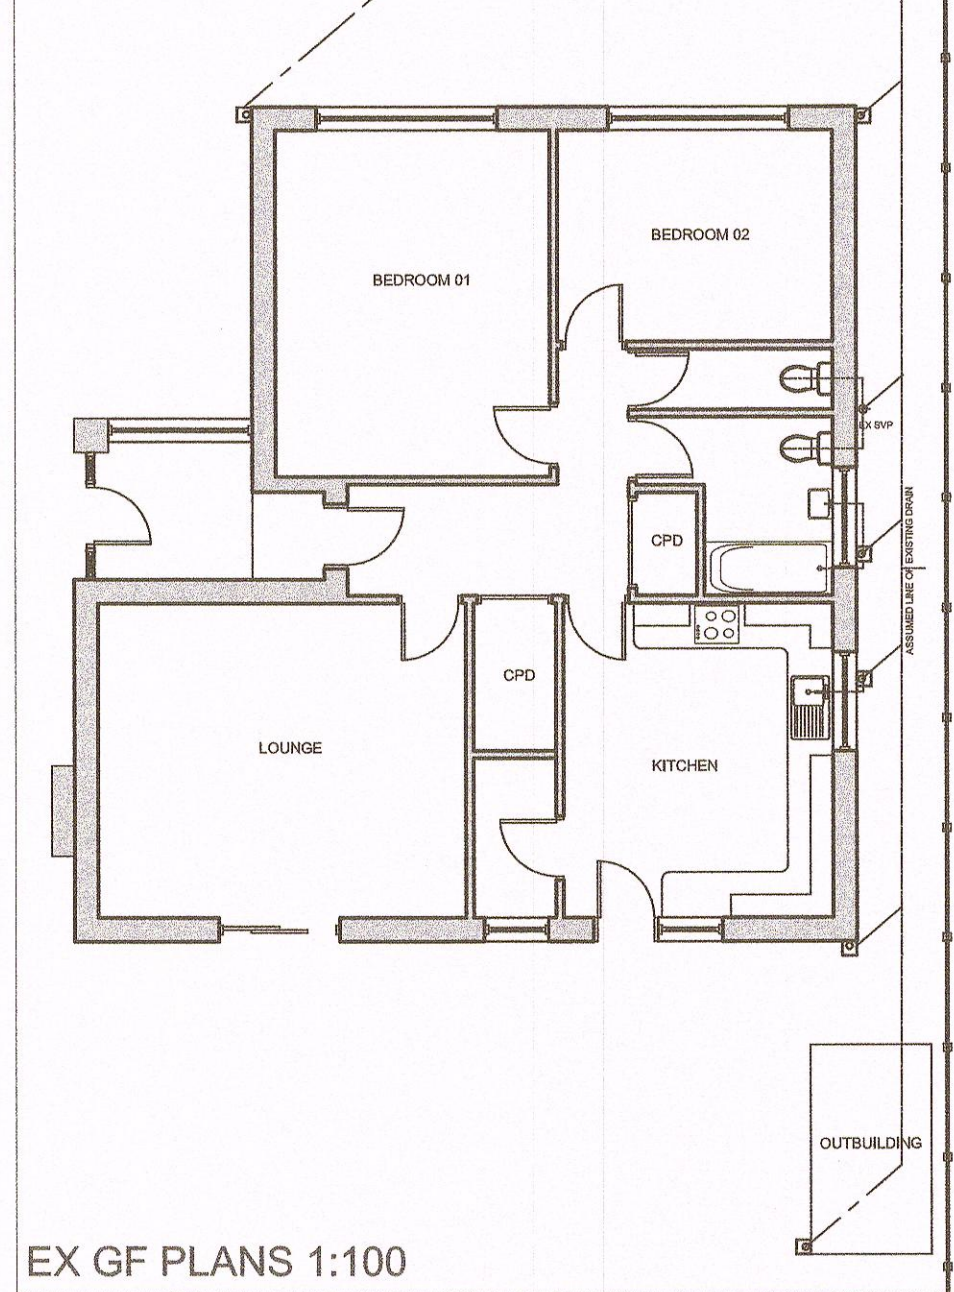

EX GF PLANS 1:100

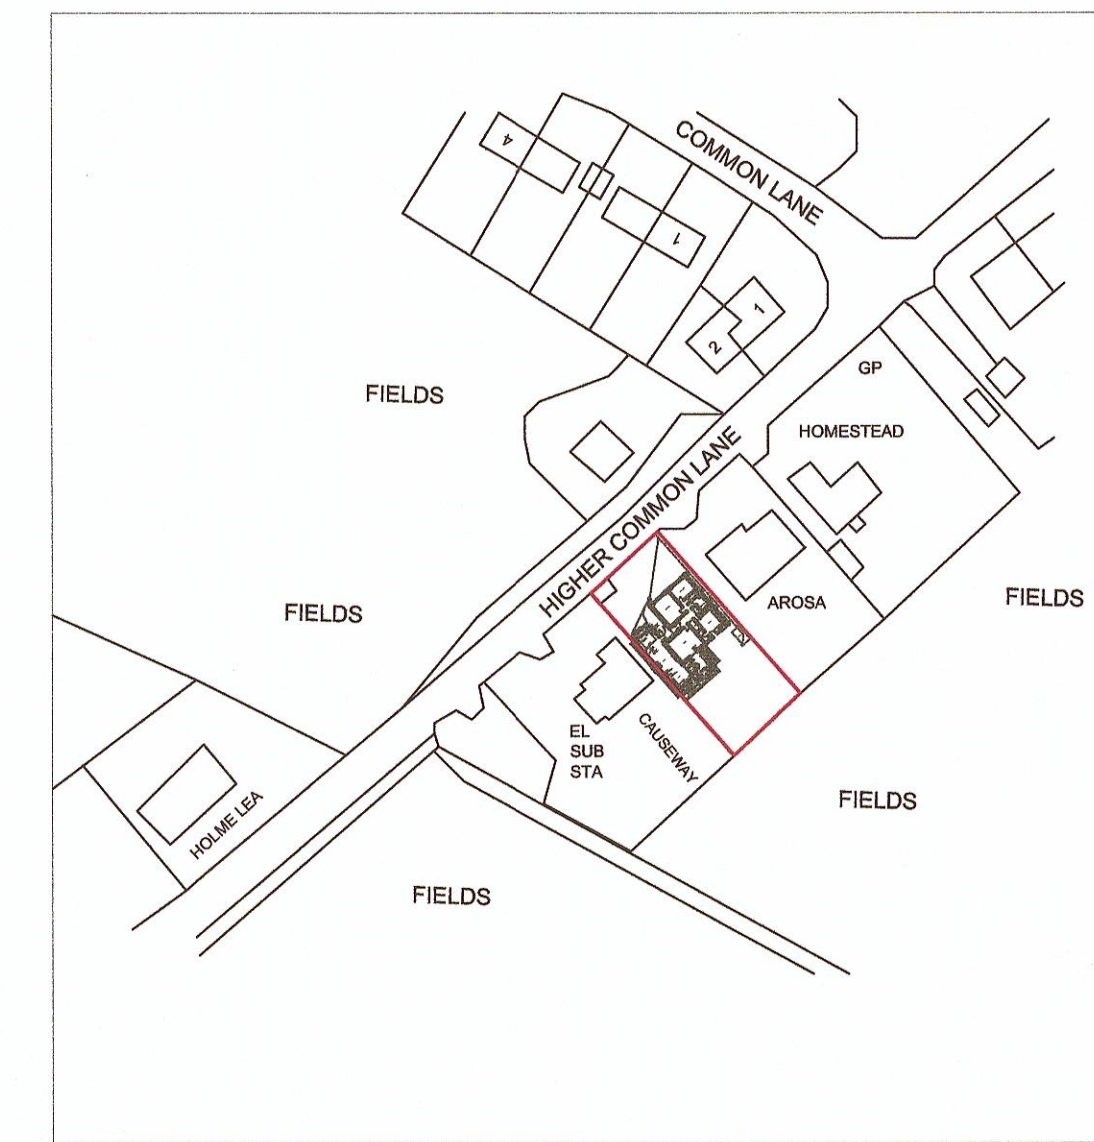

LOCATION PLANS 1:1250

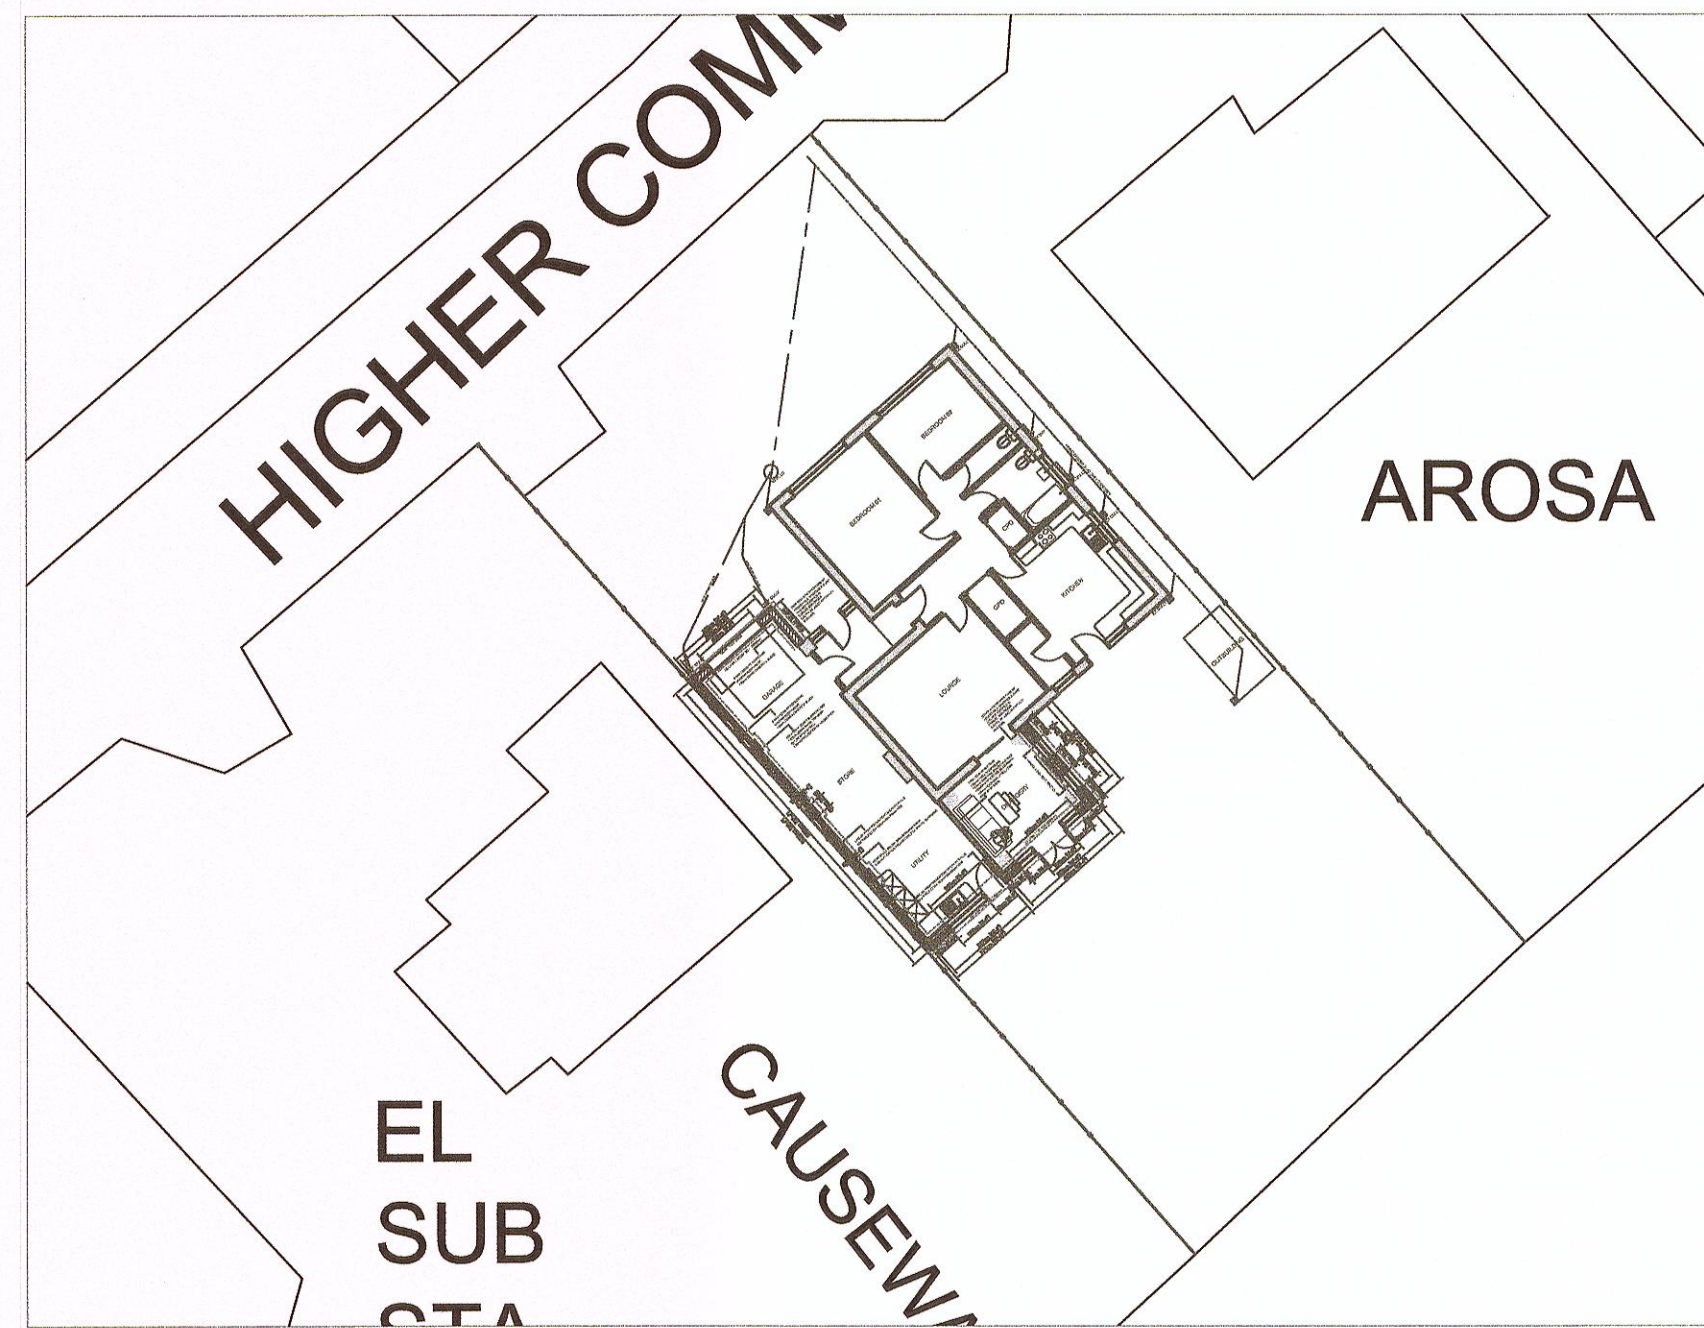

SITE PLANS 1:250

DO NOT SCALE FROM DRAWING

1. ALL DIMENSIONS ARE IN MILLIMETRES.
2. DO NOT SCALE FROM THIS DRAWING.
3. THIS DRAWING IS TO BE READ IN CONJUNCTION WITH ALL OTHER RELATED DRAWINGS AND DOCUMENTS.
4. THE USER SHOULD CONSULT THE DRAWING ISSUE REGISTER FOR DETAILS.
5. THE ENGINEER/ARCHITECT SHOULD BE CONTACTED IMMEDIATELY IF THE ASSUMPTIONS USED IN THE DESIGN AND DRAWING PREPARATION DIFFER TO THAT FOUND ON SITE.

320130437P

AMENDED PLANS RECEIVED
DATE 15/06/13

REV	DATE	DESCRIPTION	DRWN BY	CHKD BY
-----	------	-------------	---------	---------

TRU-PLAN

TRU-PLAN LIMITED
CARTER HOUSE, ALDON ROAD
POULTON BUSINESS PARK
POULTON LE FYLDE
LANCASHIRE FY6 6JL
Tel: 01253 318470
info@truplan.co.uk
www.truplan.co.uk

Location:
RHO-HAR
HIGHER COMMON LANE
BLACKBURN
BB2 7LR

Project Title:
SIDE AND REAR SINGLE
STOREY EXTENSION

Drawing Title:
PLANNING APPLICATION

Drawn By: DK	Date:	AS-SHOWN@1
Checked By: CC	Scale:	
Drawing No:	Rev: 0-1	