

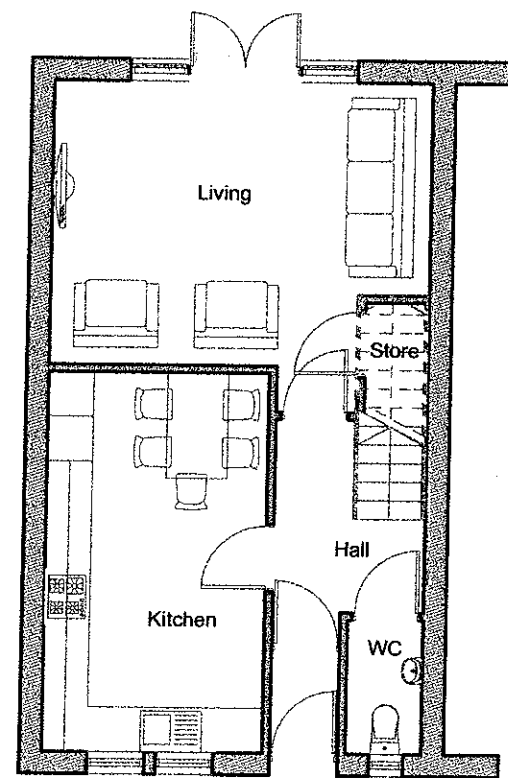
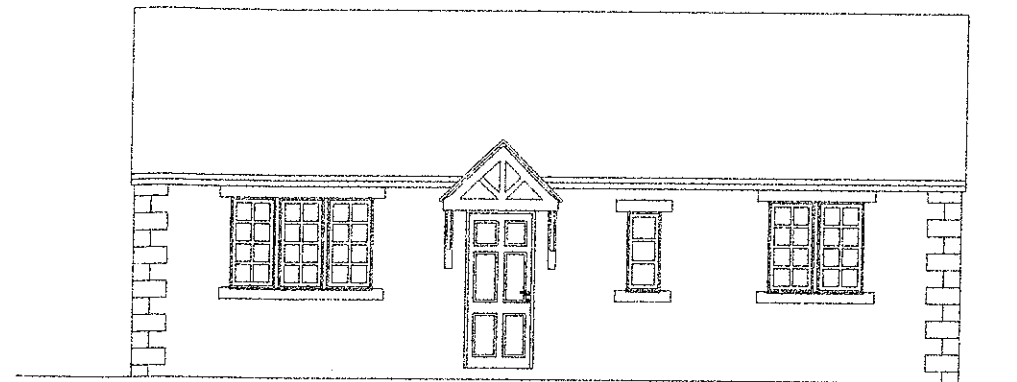



DO NOT SCALE FROM THIS DRAWING.
Use written dimensions only, if in doubt ASK
This drawing is protected under the copyright of 3D.G design

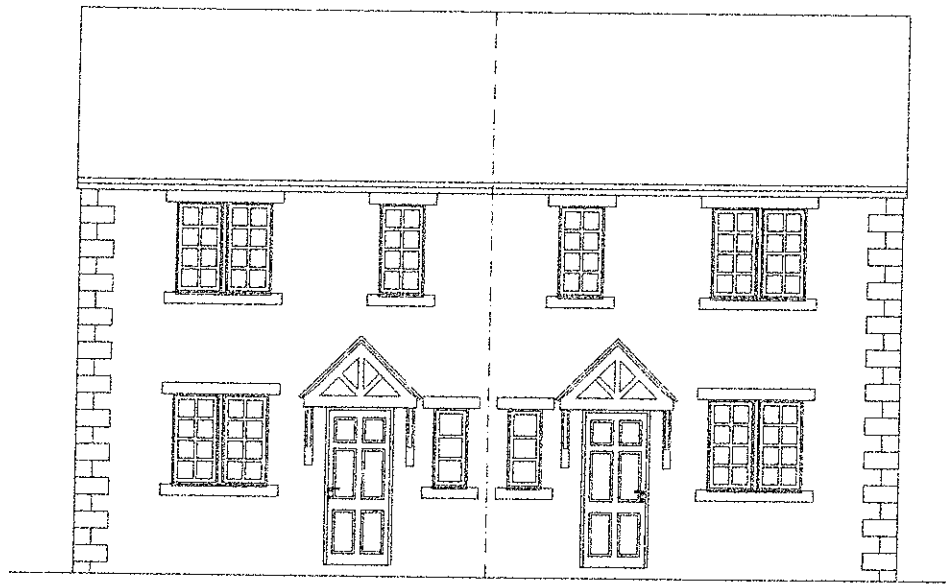


Ground Floor Plan

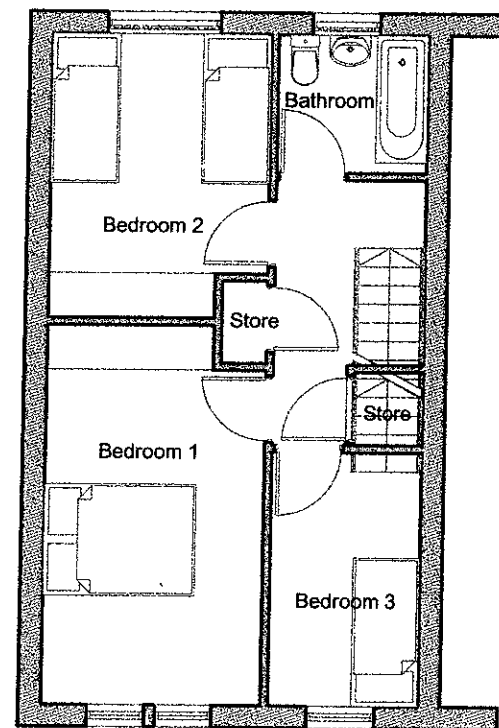

First Floor Plan

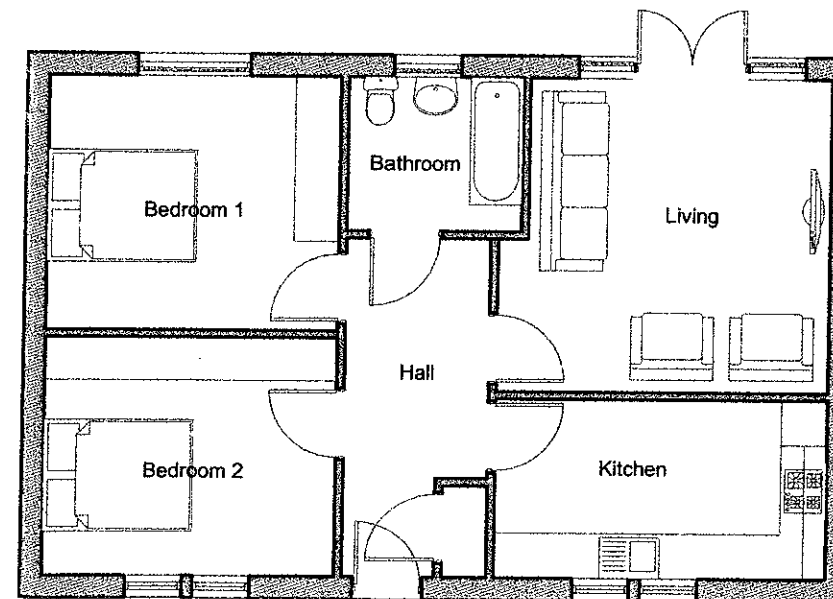


Plots 2 & 3 Ground Floor Plan

 


3 20130440 P

Rev	Description	Date
Project: Pendle Street East Sabden		
Status: Planning Application		
Drawing Title: Indicative Unit Plans & Elevations		
Project No: 010-223		
Drg No: 14	Rev:	
Scale: 1:100@A3		
3D.G design architectural consultants 11 Leyland House Lancashire Business Park Centurion Way Leyland Lancashire PR26 6TY t: 01772 967 150 e: studio@3dgdgdesign.co.uk w: www.3dgdgdesign.co.uk		

DO NOT SCALE FROM THIS DRAWING.
Use written dimensions only, if in doubt ASK
This drawing is protected under the copyright of 3D.G design

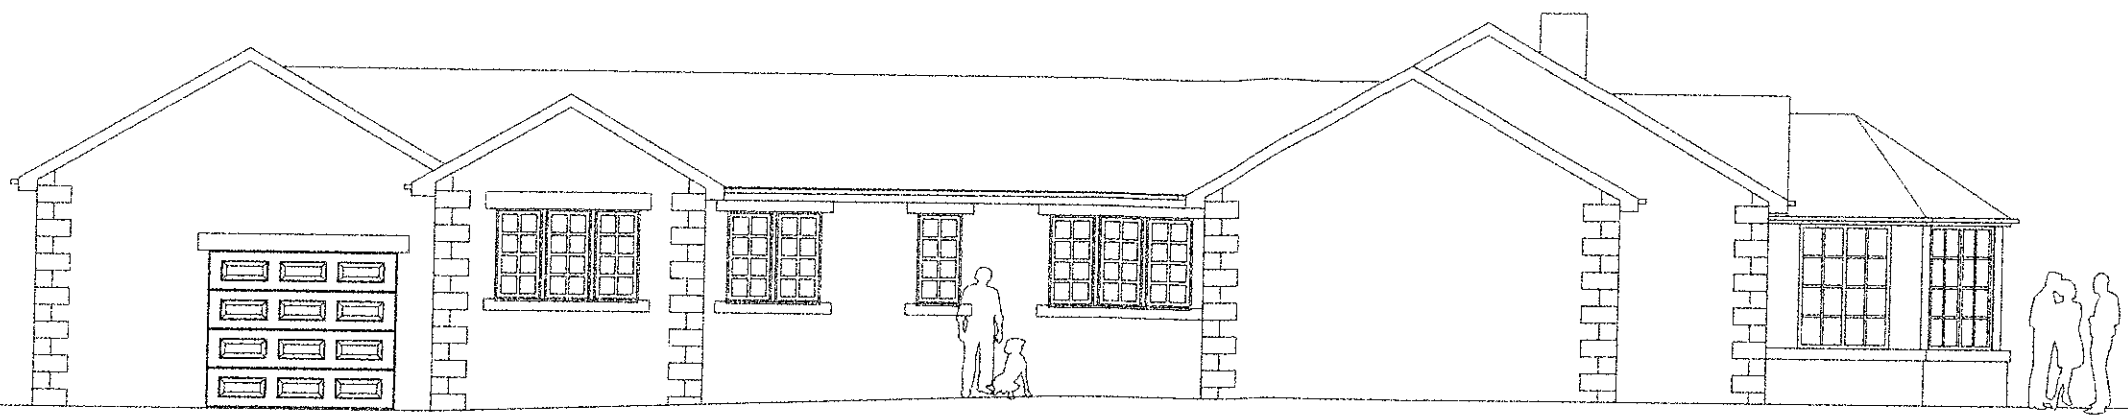

Elevation facing west

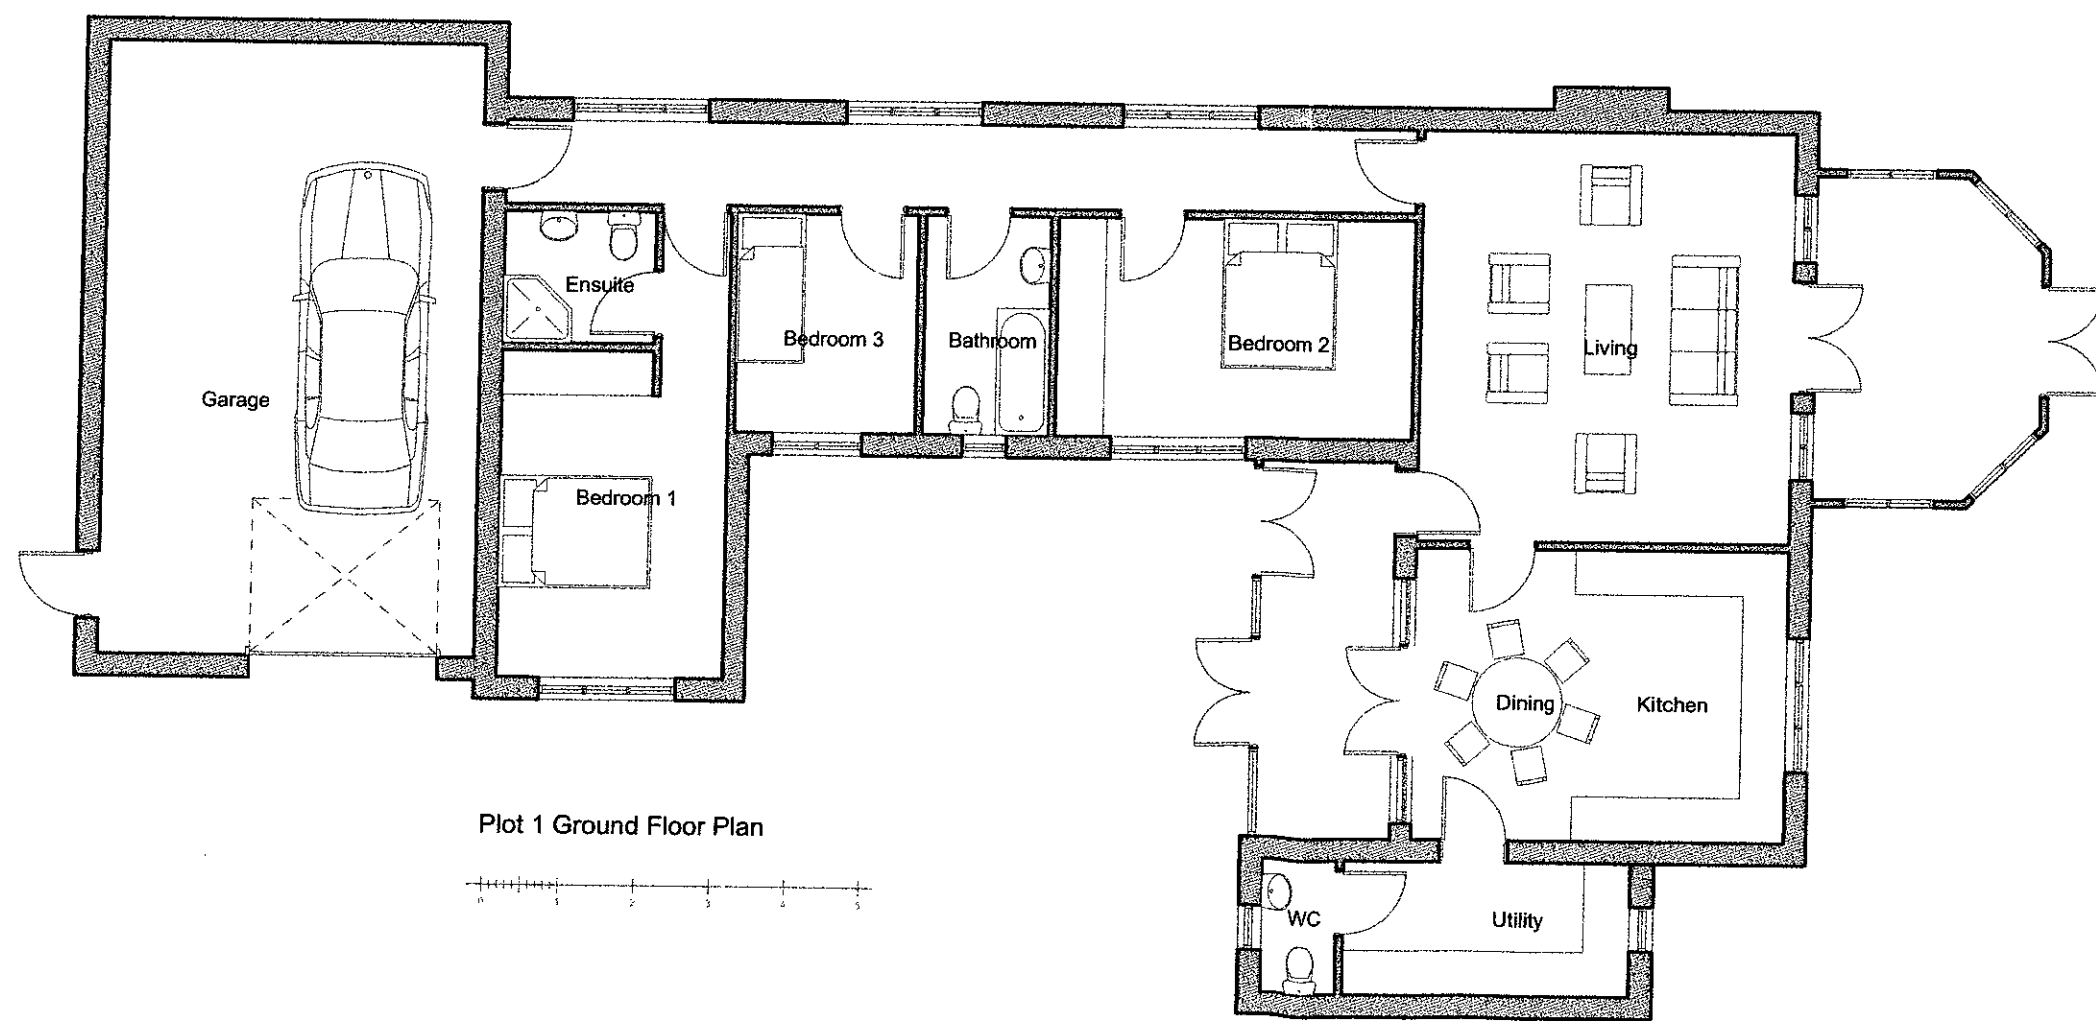

Plot 1 Ground Floor Plan



3 2 0 1 3 0 4 4 0 P

Rev	Description	Date
Project: Pendle Street East Sabden		
Status: Planning Application		
Drawing Title: Plot 1-Indicative Plan & Elevation		
Project No: 010-223		
Drg No: 13	Rev:	
Scale: 1:100@A3		
3D.G design architectural consultants 11 Leyland House Lancashire Business Park Centurion Way Leyland Lancashire PR26 6TY t: 01772 367 150 e: studio@3dgdgdesign.co.uk w: www.3dgdgdesign.co.uk		

DO NOT SCALE FROM THIS DRAWING.
Use written dimensions only, if in doubt ASK
This drawing is protected under the copyright of 3D.G design



3 2 0 1 3 0 4 4 0 P

Rev	Description	Date
Project: Pendle Street East Sabden		
Status: Planning Application		
Drawing Title: Site Plan & Street Elevation		
Project No: 010-223		
Drg No: 12	Rev:	
Scale: 1:500@A3		
3D.G design architectural consultants 11 Leyland House Lancashire Business Park Centurion Way Leyland Lancashire PR26 6TY t: 01772 367 150 e: studio@3dgdgdesign.co.uk w: www.3dgdgdesign.co.uk		

Site section looking West 1:500

DO NOT SCALE FROM THIS DRAWING.
Use written dimensions only, if in doubt ASK
This drawing is protected under the copyright of 3D.G design



Rev	Description	Date
-----	-------------	------

Project:	Pendle Street East Sabden
----------	---------------------------

Status:	Planning Application
---------	----------------------

Drawing Title:	Existing Site Plan
----------------	--------------------


Project No:	010-223
-------------	---------

Drg No:	01
---------	----

Scale:	1:500@A3
--------	----------

3D.G design
architectural consultants
11 Leyland House Lancashire Business Park
Centurion Way Leyland Lancashire PR26 6TY
t: 01772 367 150
e: studio@3dgdesign.co.uk
w: www.3dgdesign.co.uk

DO NOT SCALE FROM THIS DRAWING.
Use written dimensions only, if in doubt ASK
This drawing is protected under the copyright of 3D.G design

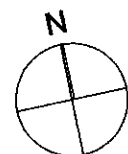

0 5 10

PENDLE STREET EAST

42000
MH
CL 146.18

27

29

41

320130440P

C	Sheet revised to A3	24.04.13
B	Vision splay revised	19.11.12
A	Kerb radius reduced to 4.2m	16.10.12
Rev	Description	Date

Project: Pendle Street East Sabden

Status: Planning Application

Drawing Title: Road Entrance

Project No: 010-223

Drg No: 07 Rev: C

Scale: 1:200@A3

3D.G design
architectural consultants
11 Leyland House Lancashire Business Park
Centurion Way Leyland Lancashire PR26 6TY
t: 01772 367 150
e: studio@3dgdgdesign.co.uk
w: www.3dgdgdesign.co.uk