


NOTES:

© This drawing is copyright of Wade Group and may not be re-produced.
All dimensions are to be checked on site. DO NOT SCALE.
Work to figure of dimensions only. Please refer queries with Wade Group.

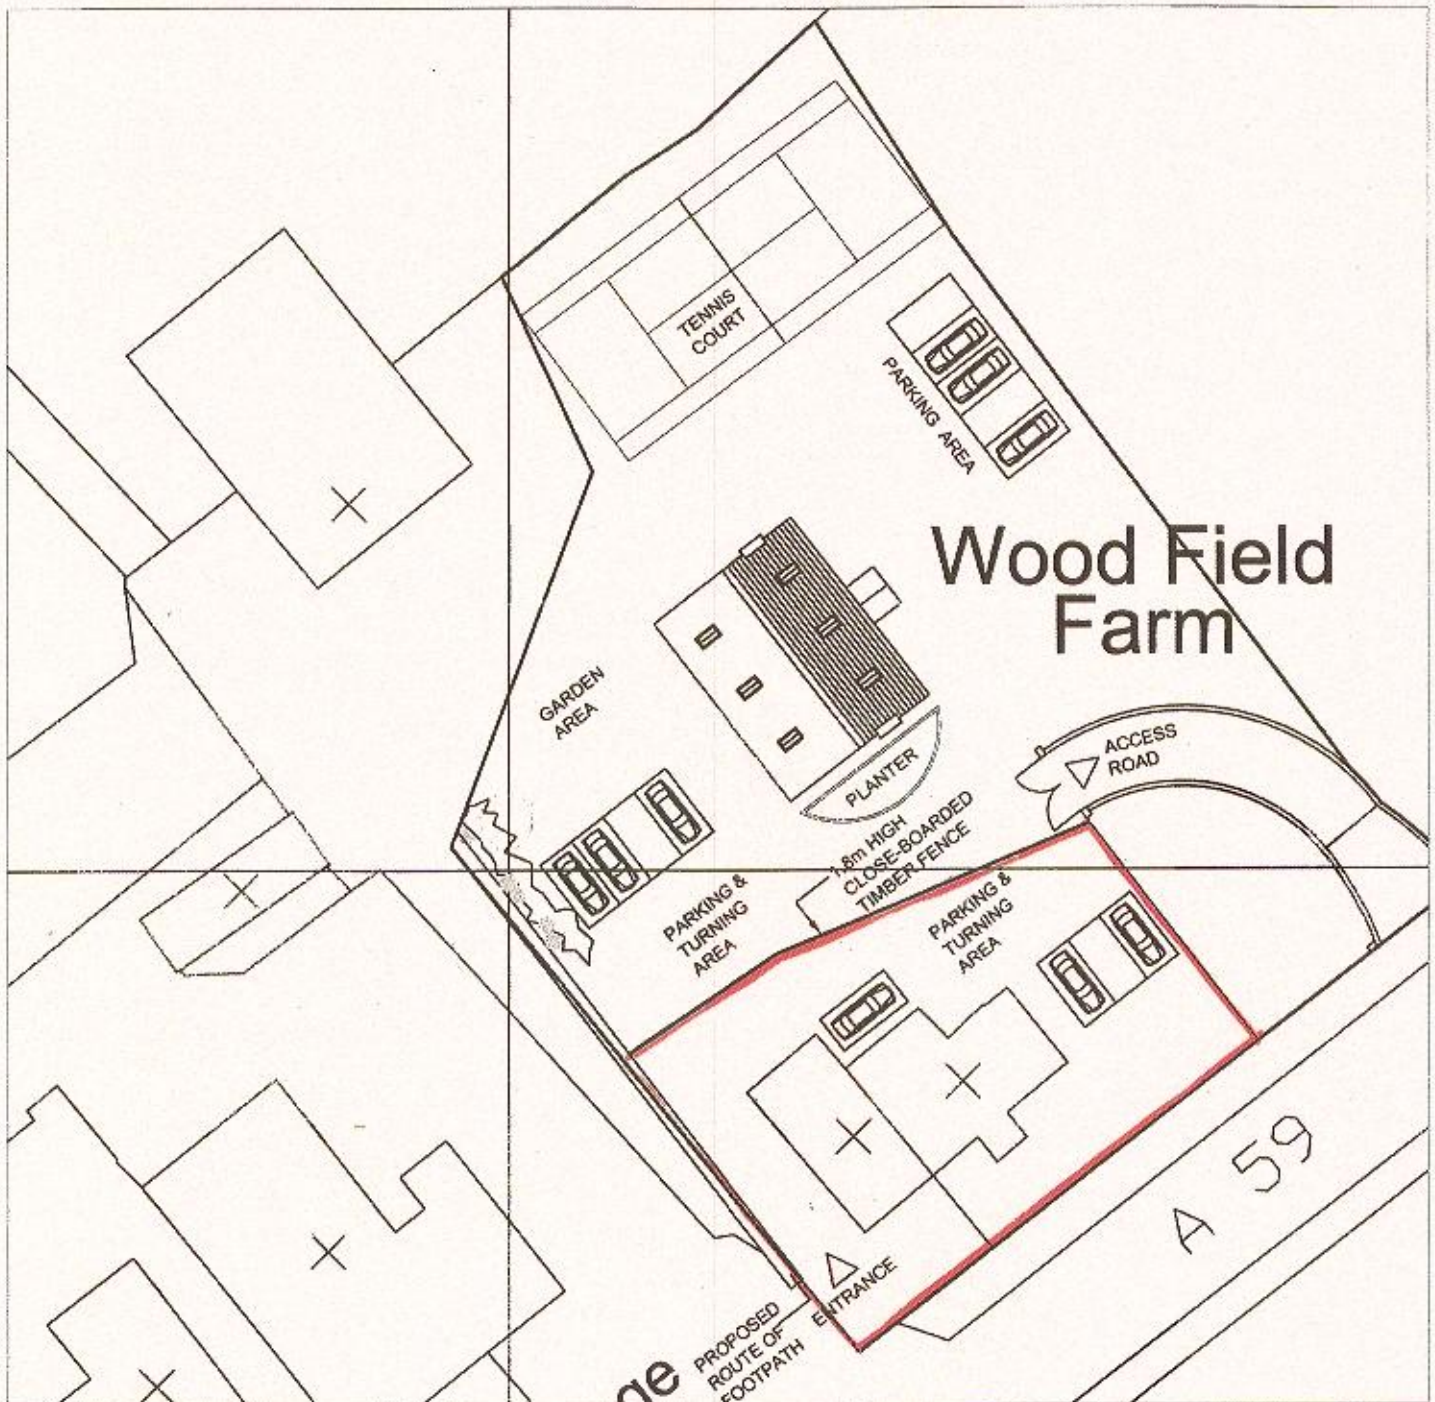

PROPOSED SITE PLAN 1:500

— Proposed curtilage of the proposed dwelling

320130442P

AMENDED PLANS RECEIVED

DATE

20/05/14

PLANNING ISSUE DRAWING

DRAWING
EXISTING AND PROPOSED
SITE PLAN

PROJECT

Woodfield Farm, Longsight Rd.

SCALE

1:500 @ A3

Draw. No.

2013/Woodfield
Curtilage

REVISION

—

DATE

06/05/14

DRAWN BY

M.M.

CHECKED BY

—

WADE GROUP

(John Wade Groundworks Ltd.)

Oak Bank Farm


Stoneypate Lane

Ribblesdale

Leeds LS16 5TH

Tel: 01254 820350

e-mail: leeds@wadegroup.org

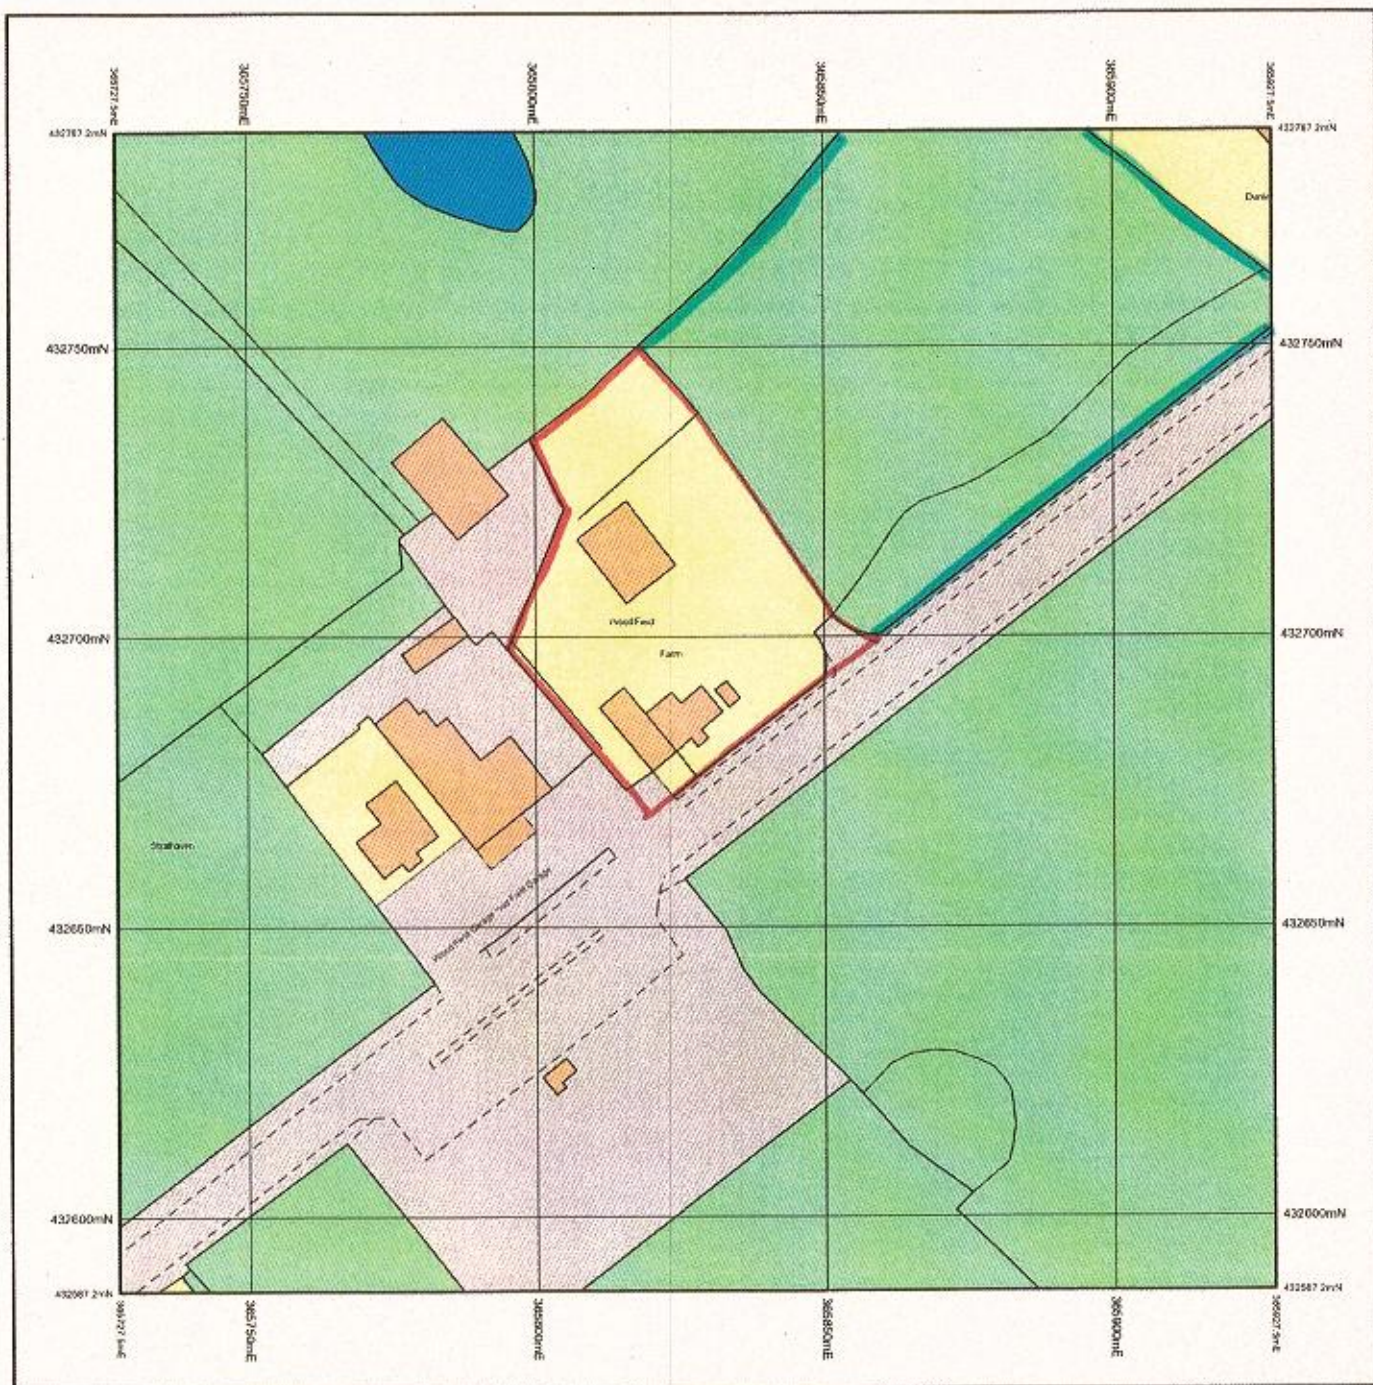

© Crown Copyright and database rights 2013 Ordnance Survey 100048957. The representation of road, track or path is no evidence of a boundary or right of way. The representation of features as lines is no evidence of a property boundary.

Supplied by: www.ukmapcentre.com
Serial Number: 26501
Centre Coordinates: 365827.5, 432687.2
Production Date: 09 Apr 2013 15:32

AMENDED PLANS RECEIVED



DATE

20/05/14



Woodfield Farm

320130442P





EXISTING

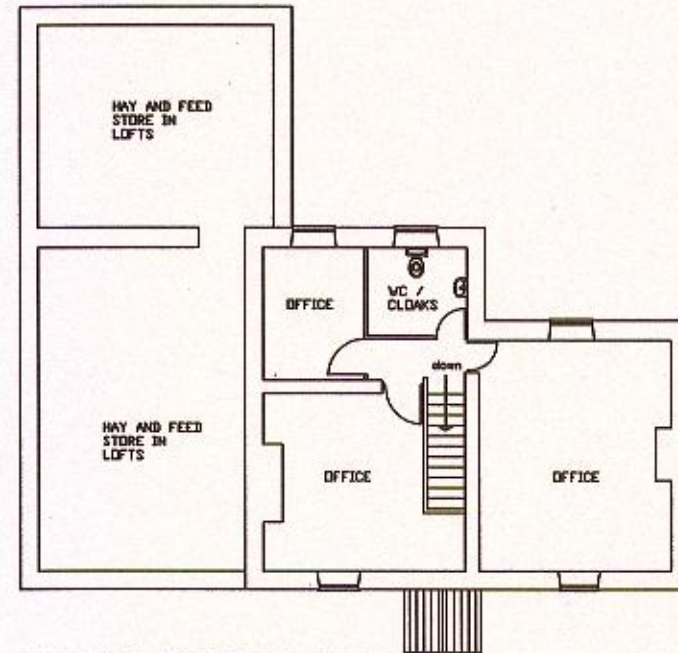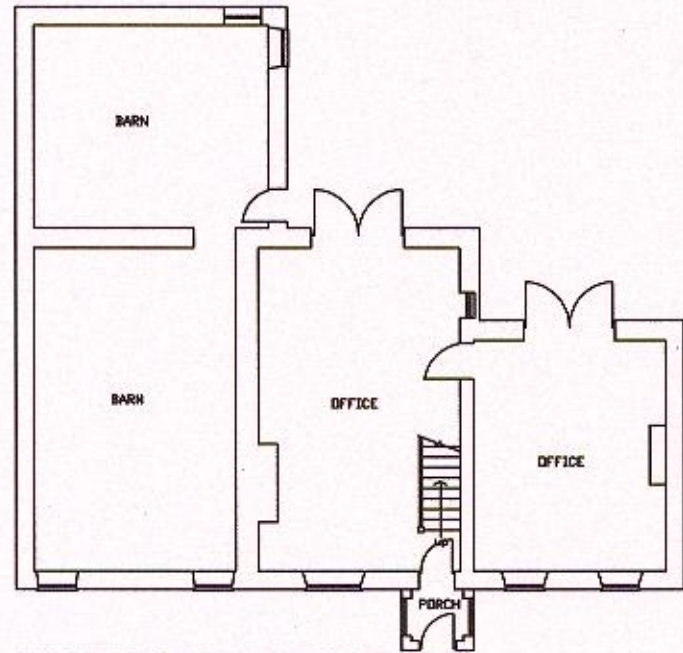

PROPOSED

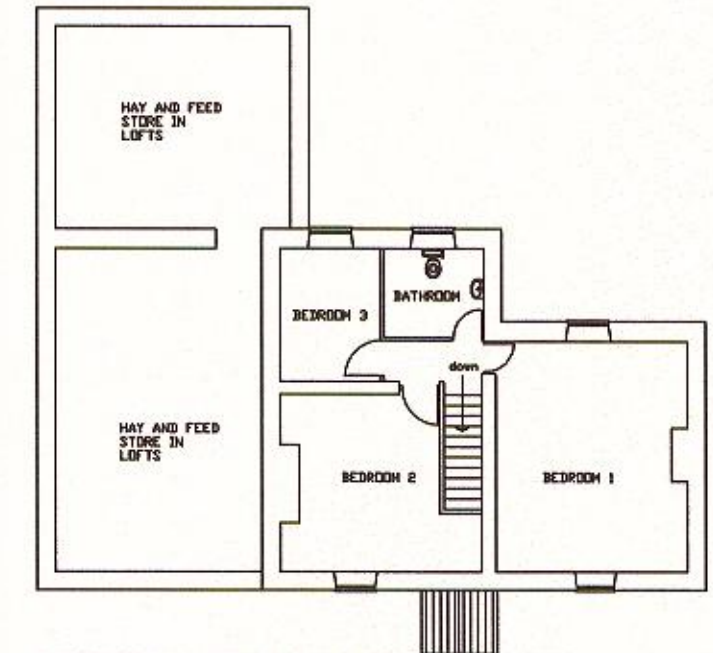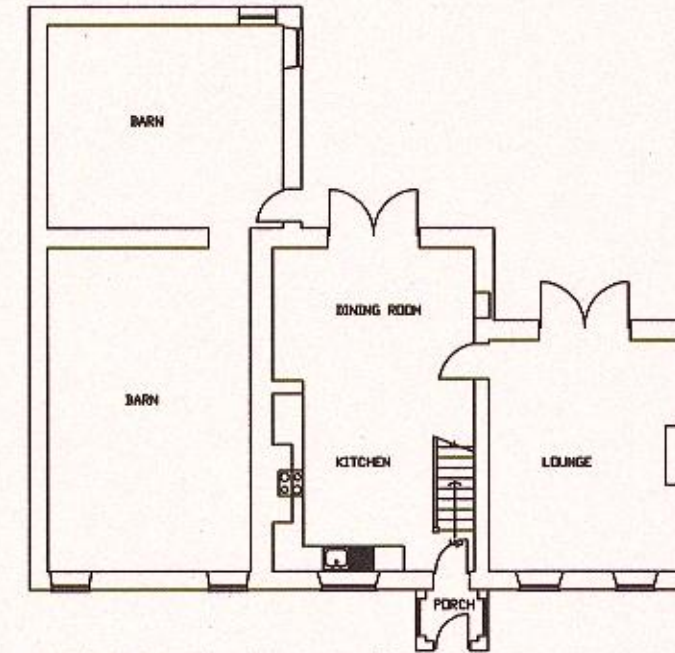


NOTES:
 1. The drawing is a copyright of Wade Group and may not be reproduced
 2. All dimensions are to be checked on site. DO NOT SCALE
 3. Refer to figure of dimensions only. Please note checks with Wade Group.

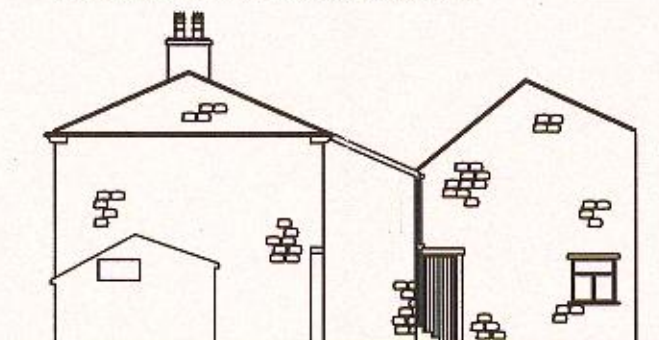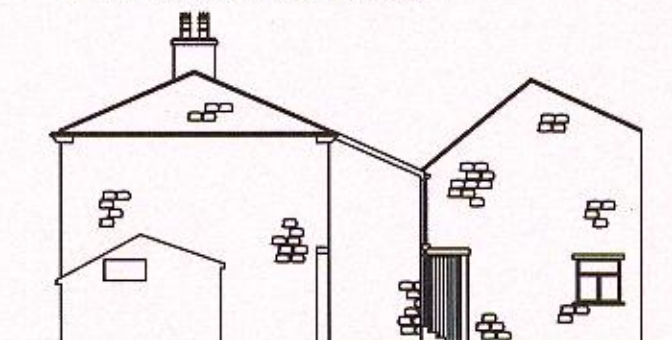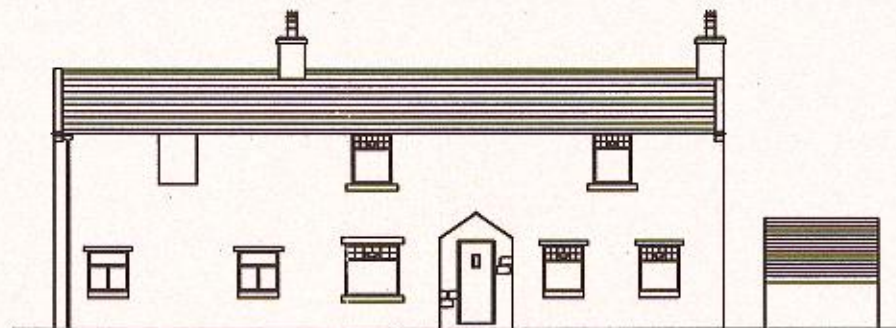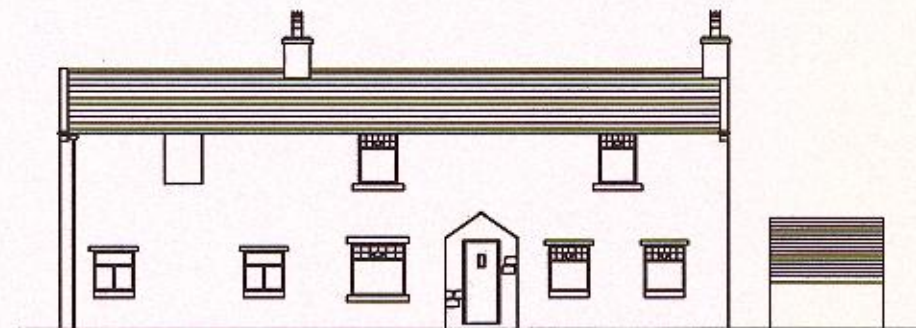


320130442P
 AMENDED PLANS RECEIVED
 DATE 20/05/14

PLANNING ISSUE DRAWING		
DRAWING EXISTING AND PROPOSED PLANS AND ELEVATIONS		
PROJECT Woodfield Farm, Longsight Rd.		
SCALE 1:200 @ A3	DWG. NO. 2013 /Woodfield	REVISION A
DATE 06/05/14	DRAWN BY M.M.	CHECKED BY -
WADE GROUP (John Wade Groundworks Ltd.) Oak Bank Farm Stoneygate Lane Rochester Lincolnshire PE3 3YH Tel: 01254 820930 e-mail: team@wadegroup.org		

NOTES:
 1. This drawing is a copy of the original drawing and may not be reproduced.
 2. All dimensions are to be checked on site. DO NOT SCALE.
 3. Mark to figure of dimensions only. Please refer to the site plan.

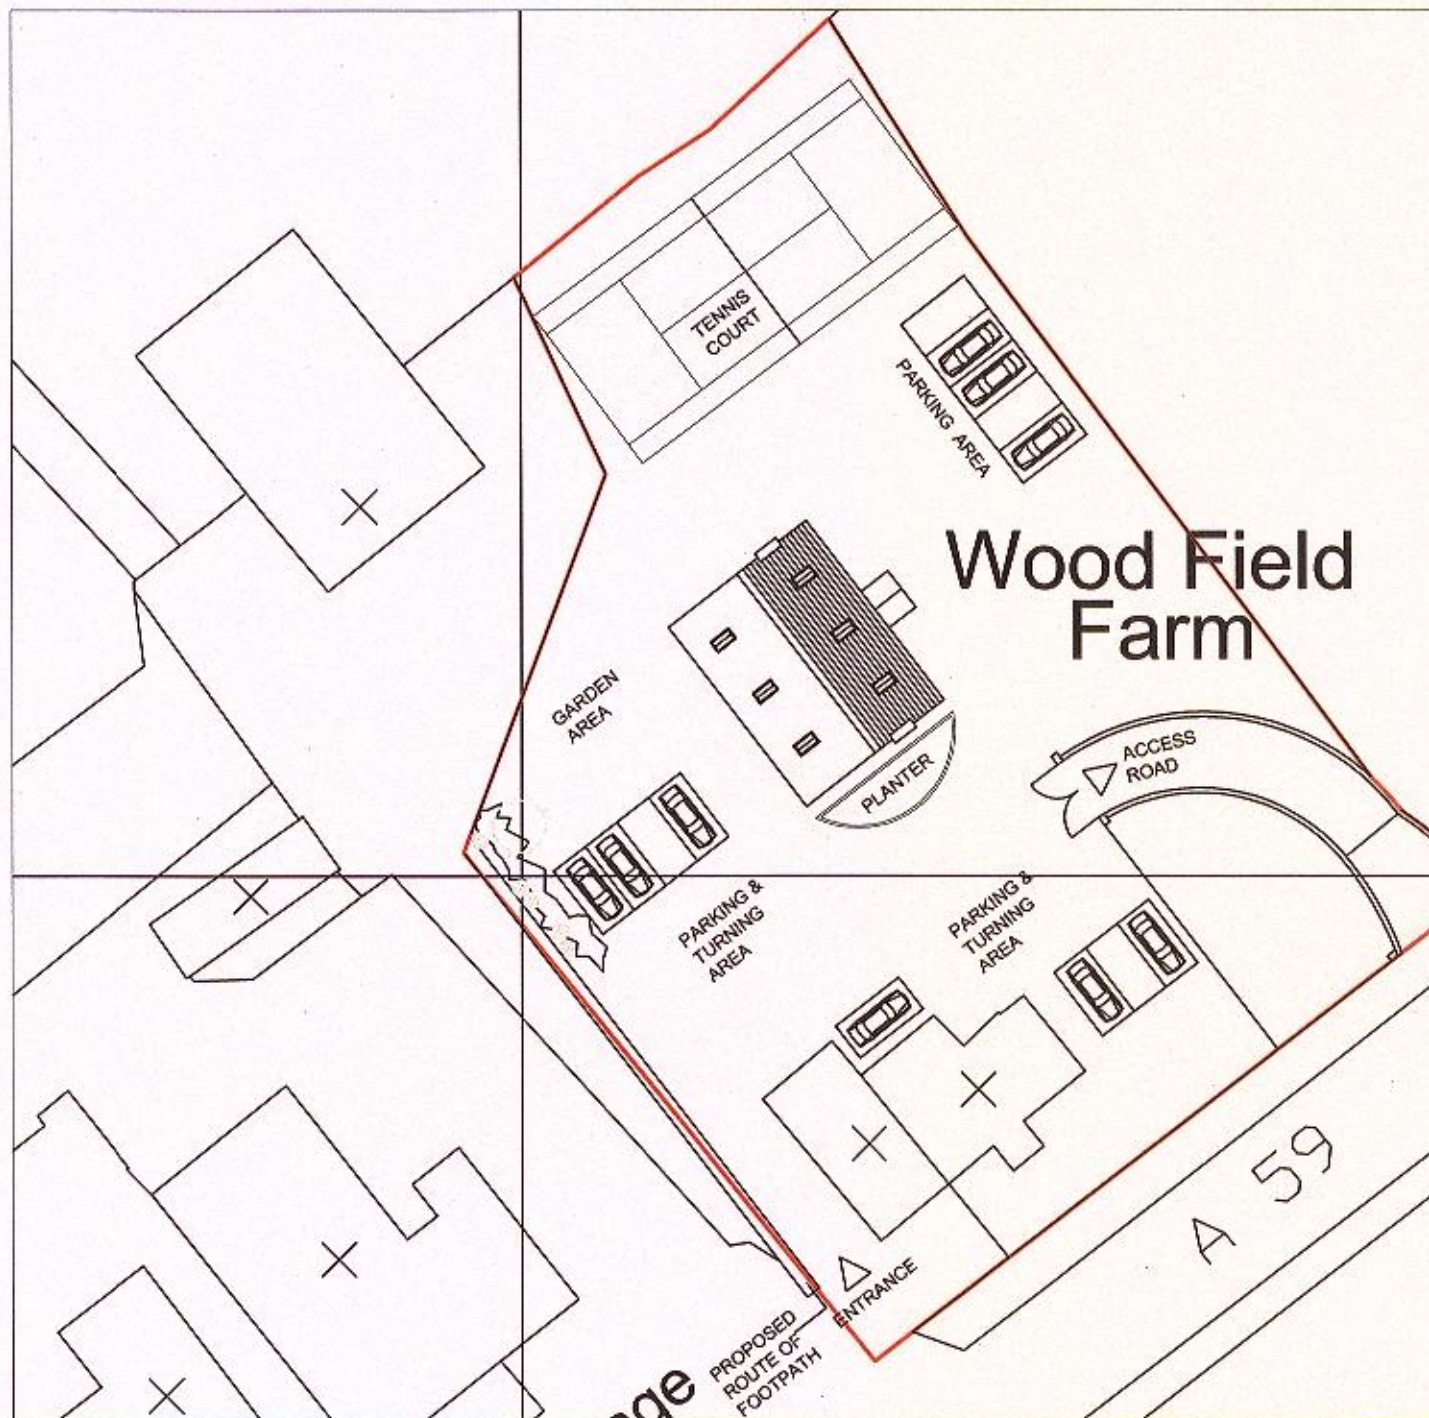

EXISTING SITE PLAN 1:500

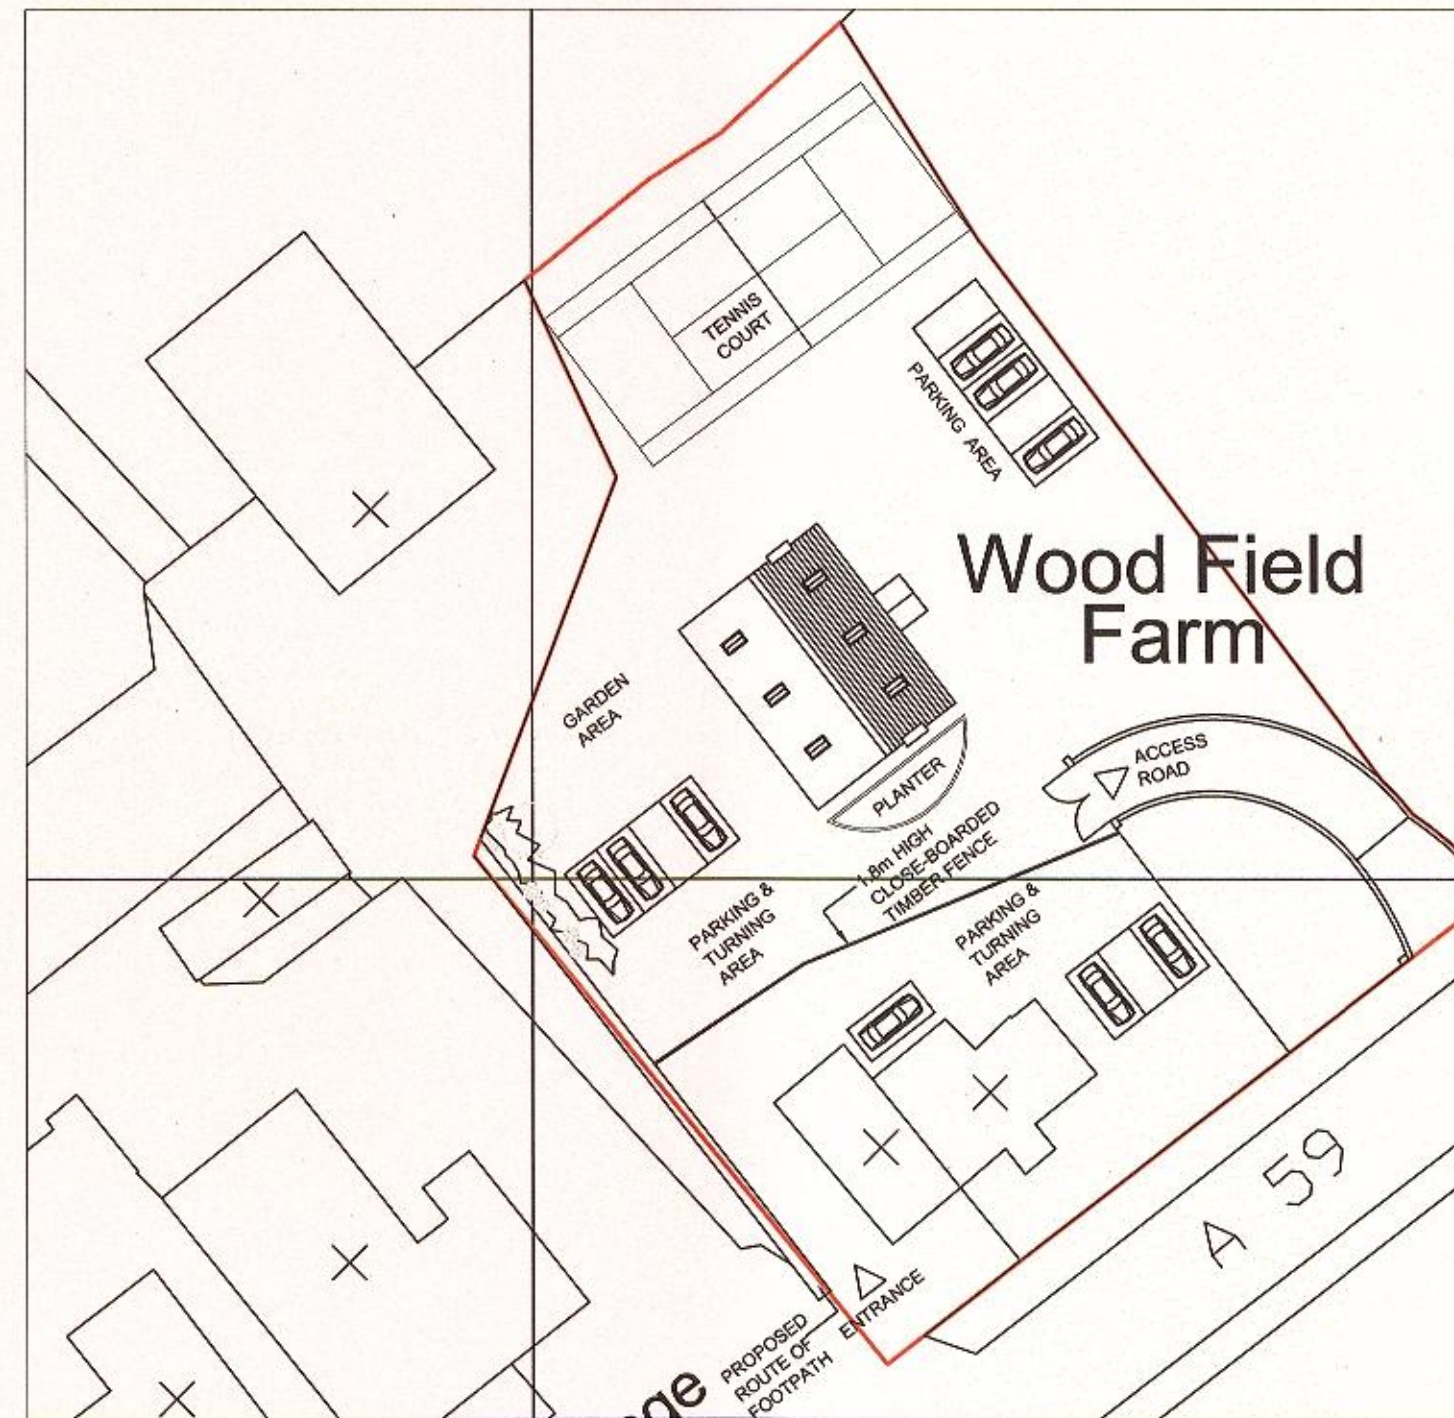

PROPOSED SITE PLAN 1:500

320130442P
 320130442P

AMENDED PLANS RECEIVED

DATE 20/05/14

PLANNING ISSUE DRAWING		
DRAWING EXISTING AND PROPOSED SITE PLAN		
PROJECT Woodfield Farm, Longsight Rd.		
SCALE 1:500 @ A3	Des. No. 2013 /Woodfield	REVISION —
DATE 06/05/14	DRAWN BY M.M.	CHECKED BY —
WADE GROUP (John Wade Groundworks Ltd.) Oak Bank Farm Storeygate Lane Huddersfield Lancashire PR3 3YN Tel: 01254 820930 e-mail: team@wadegroup.org		