




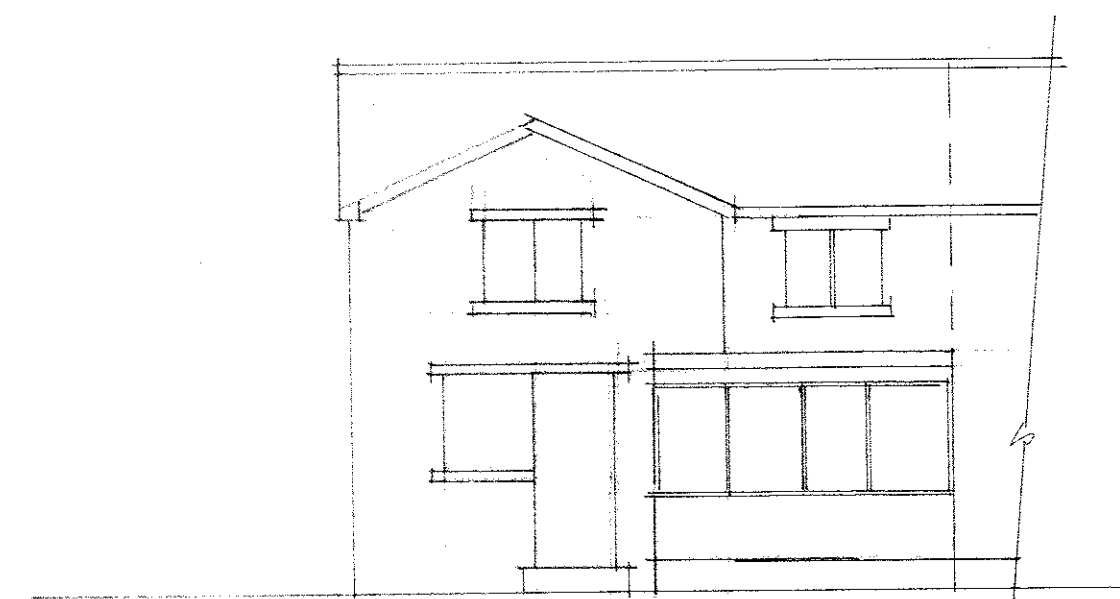


existing north elevation

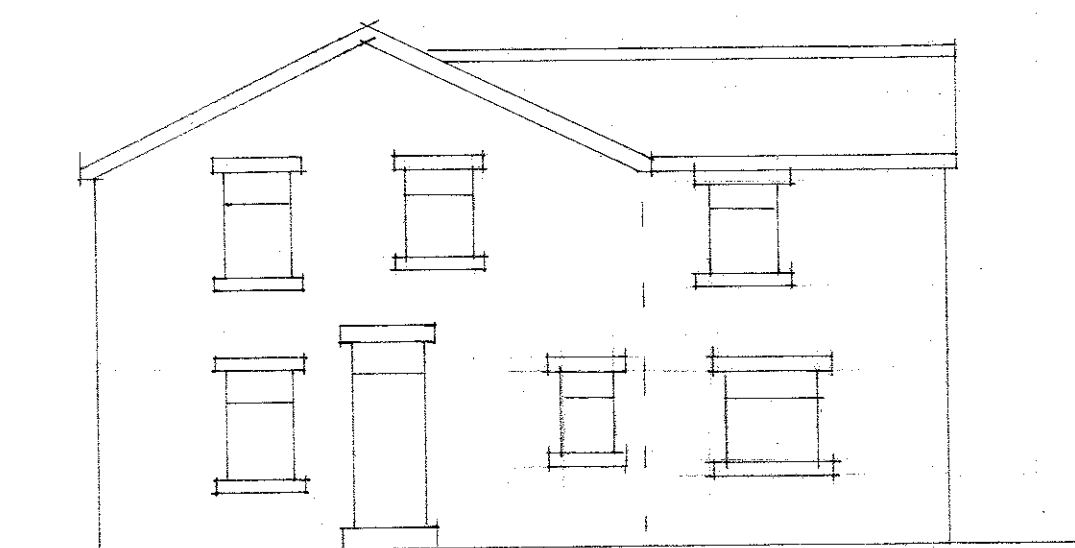


existing east (side)

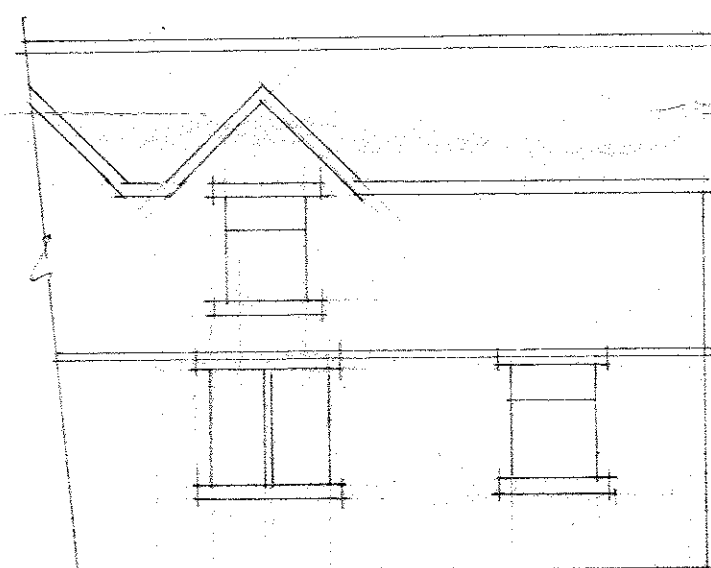


existing south (front)

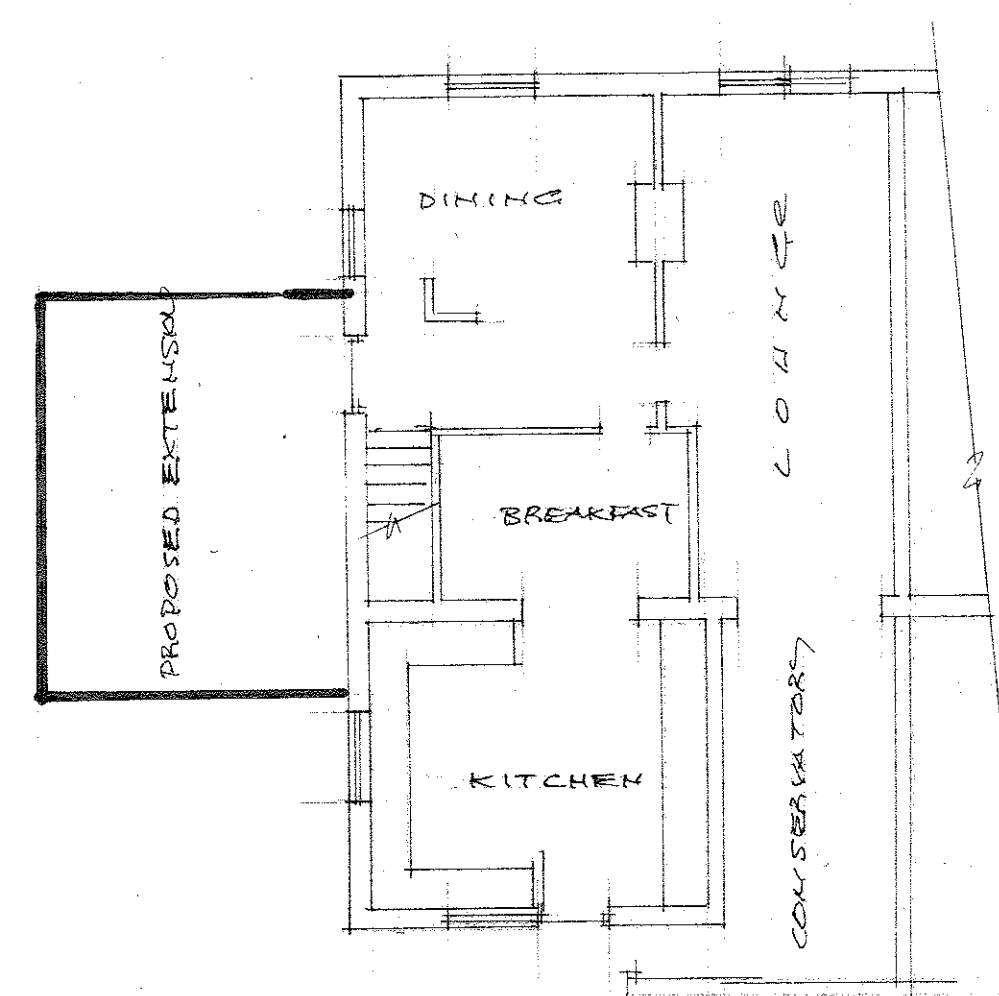


existing ground floor

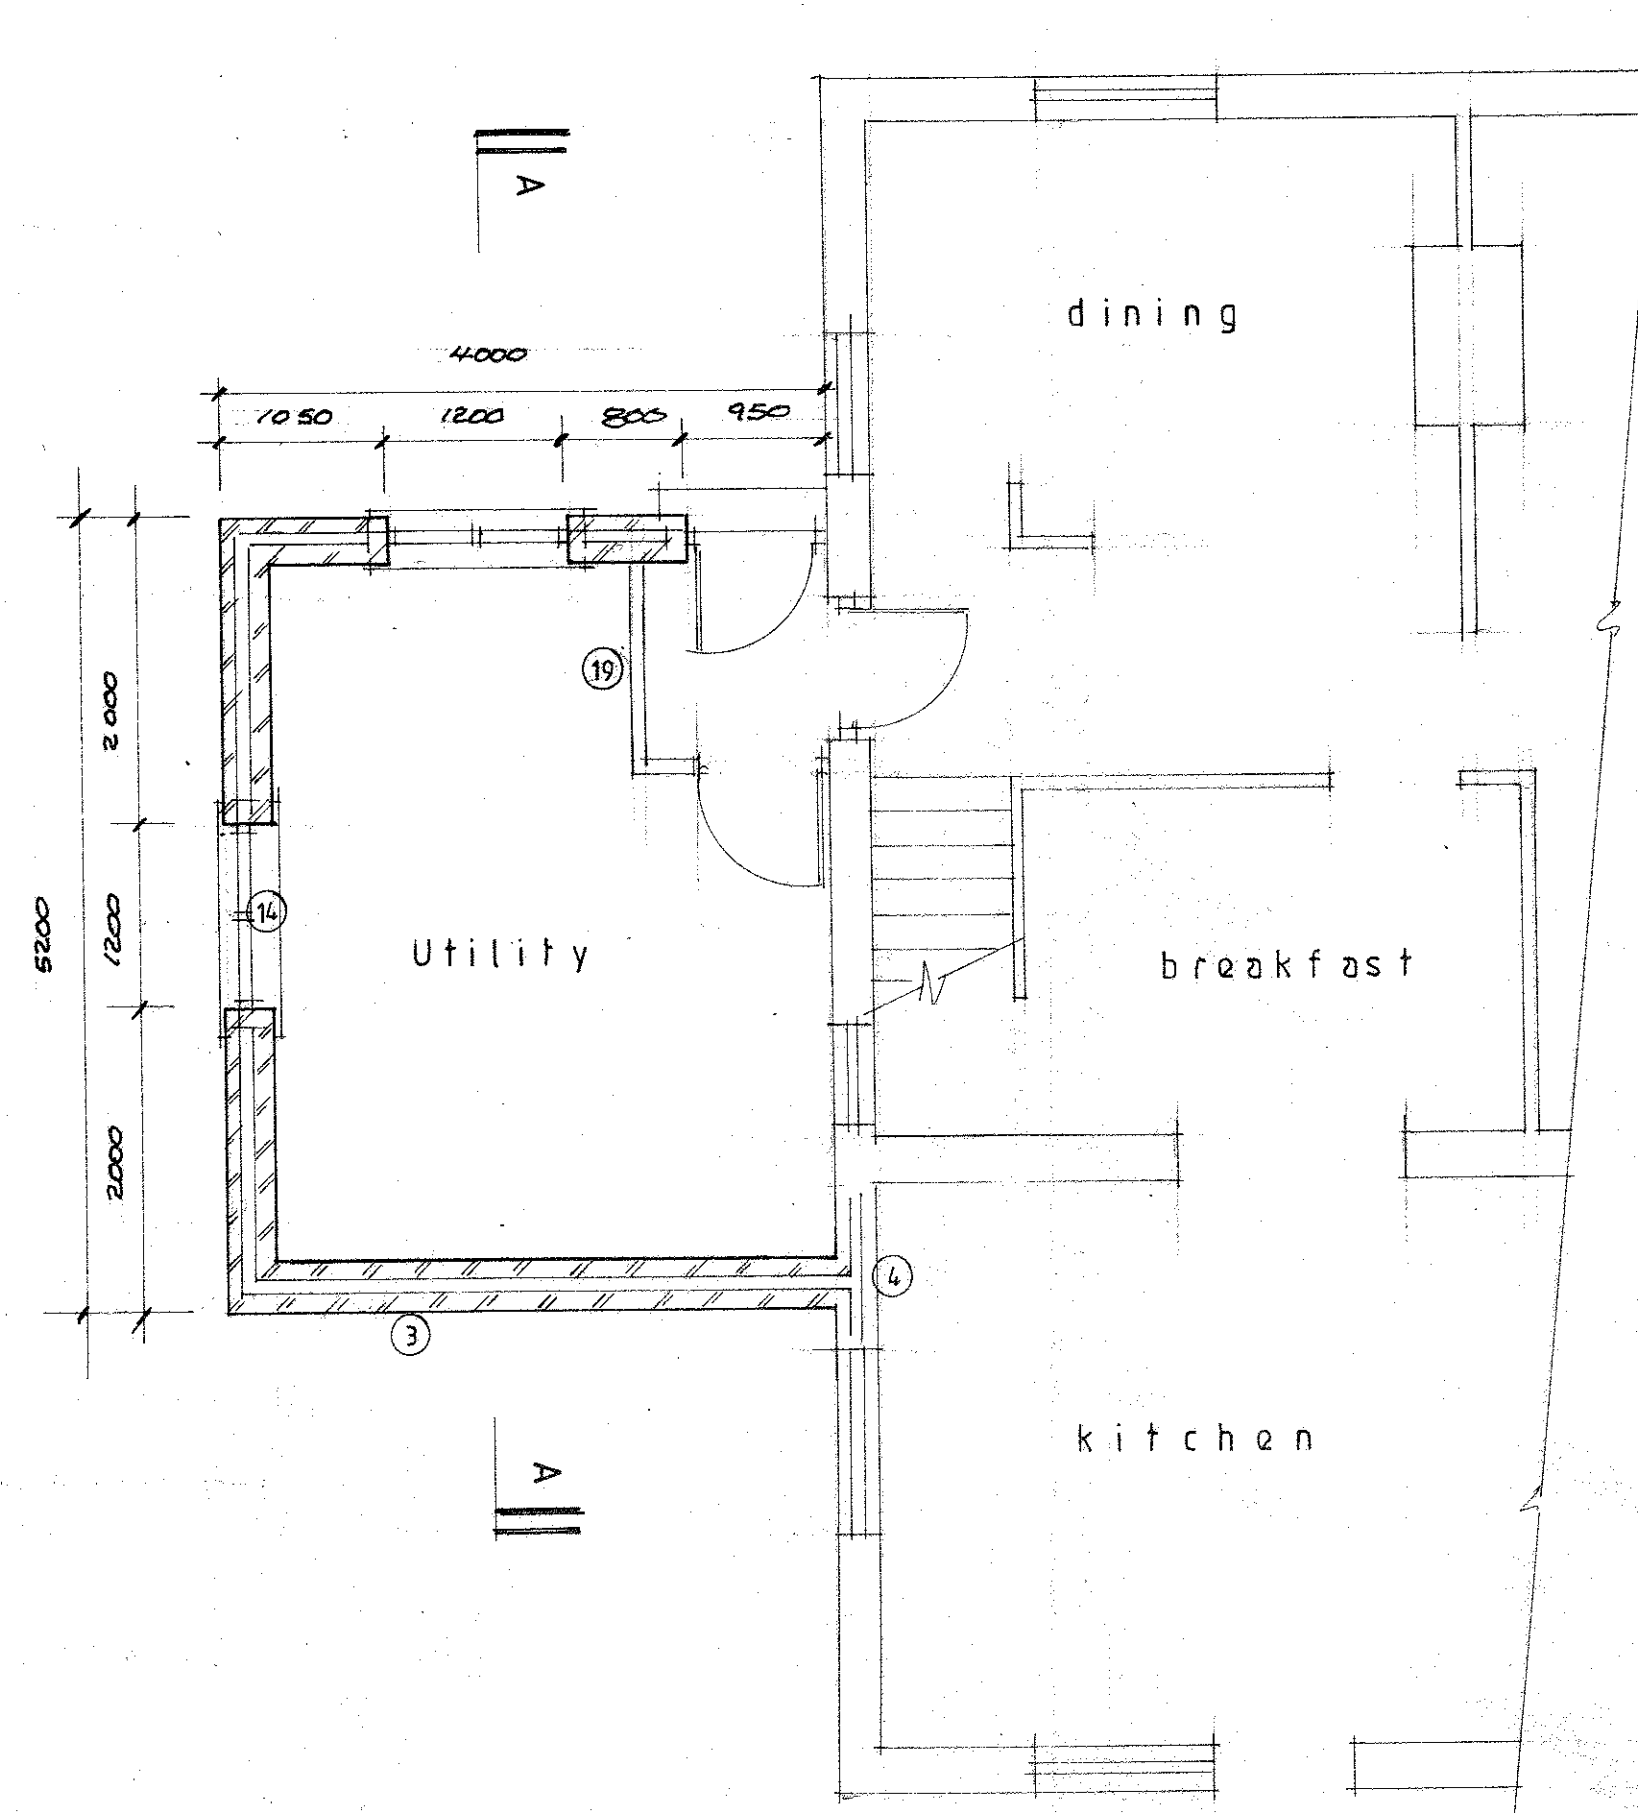

Proposed Plan

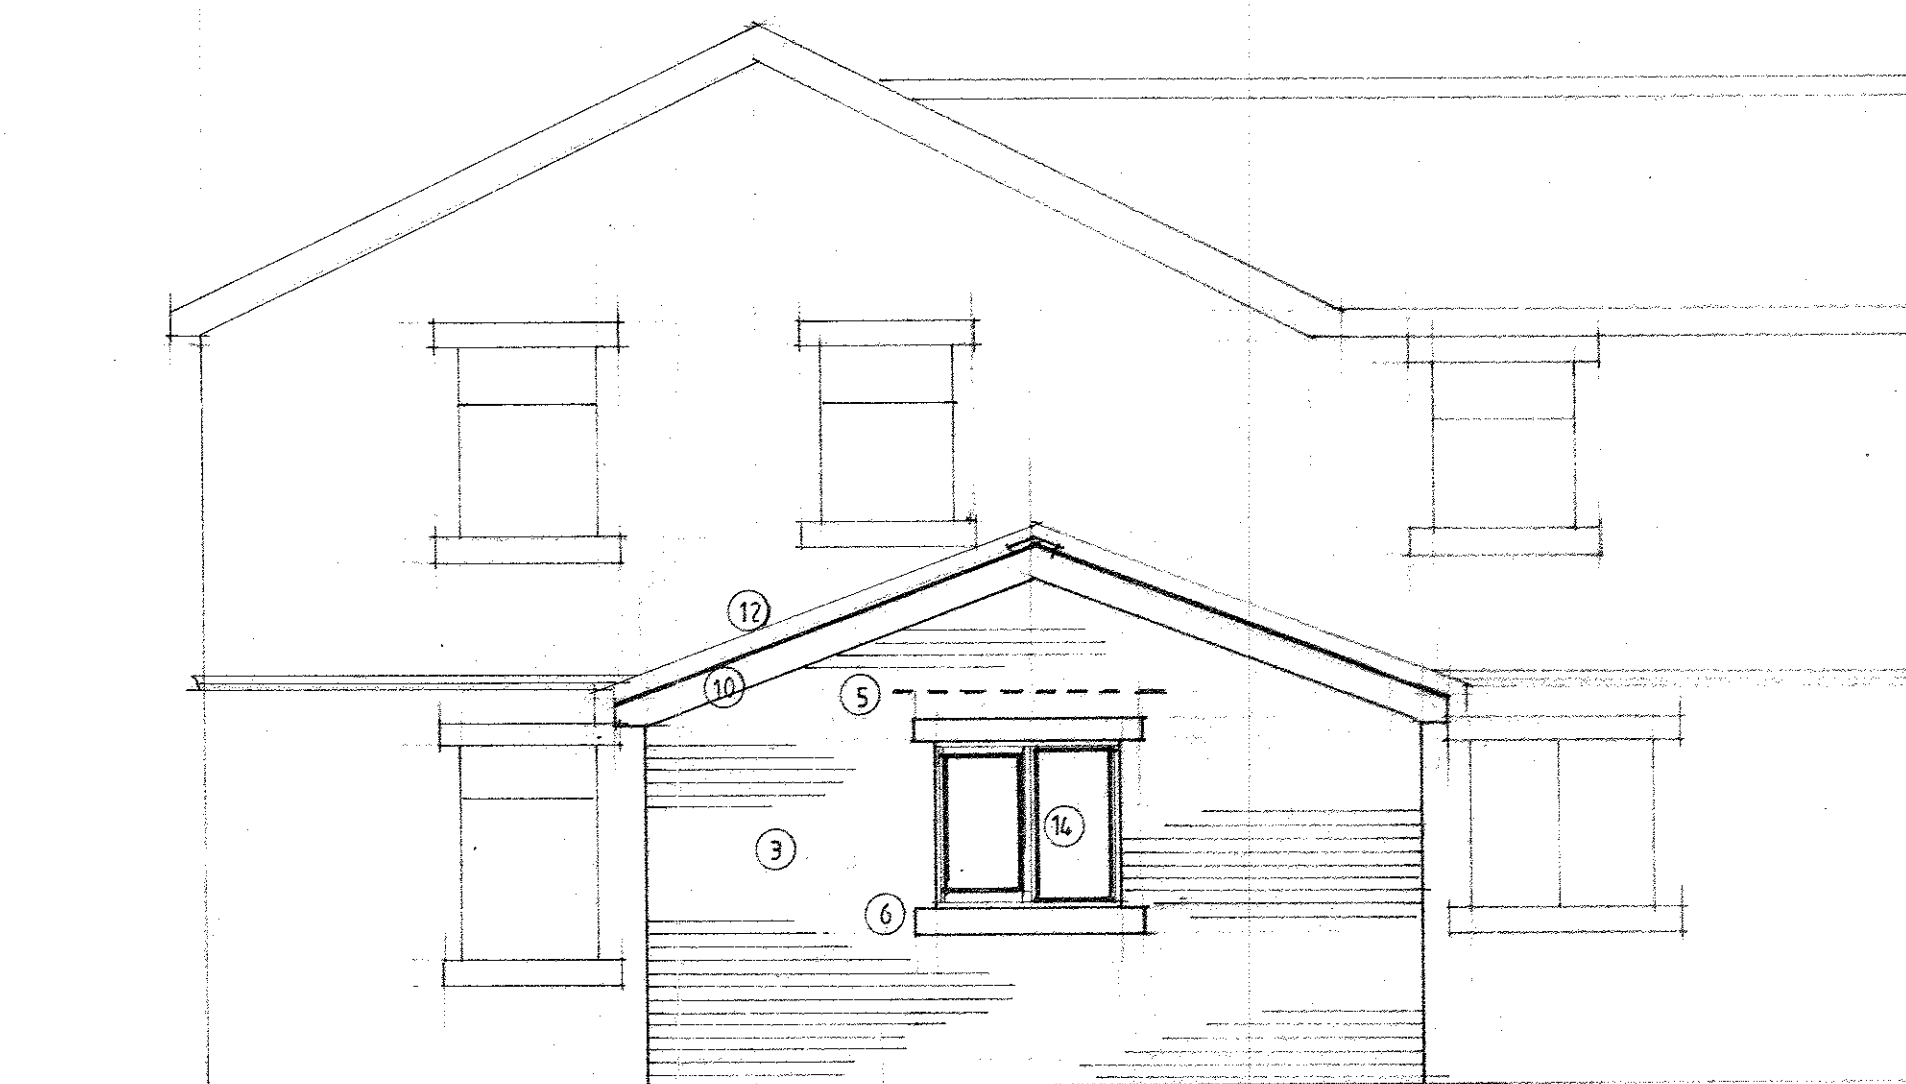

Proposed East Elevation (side)

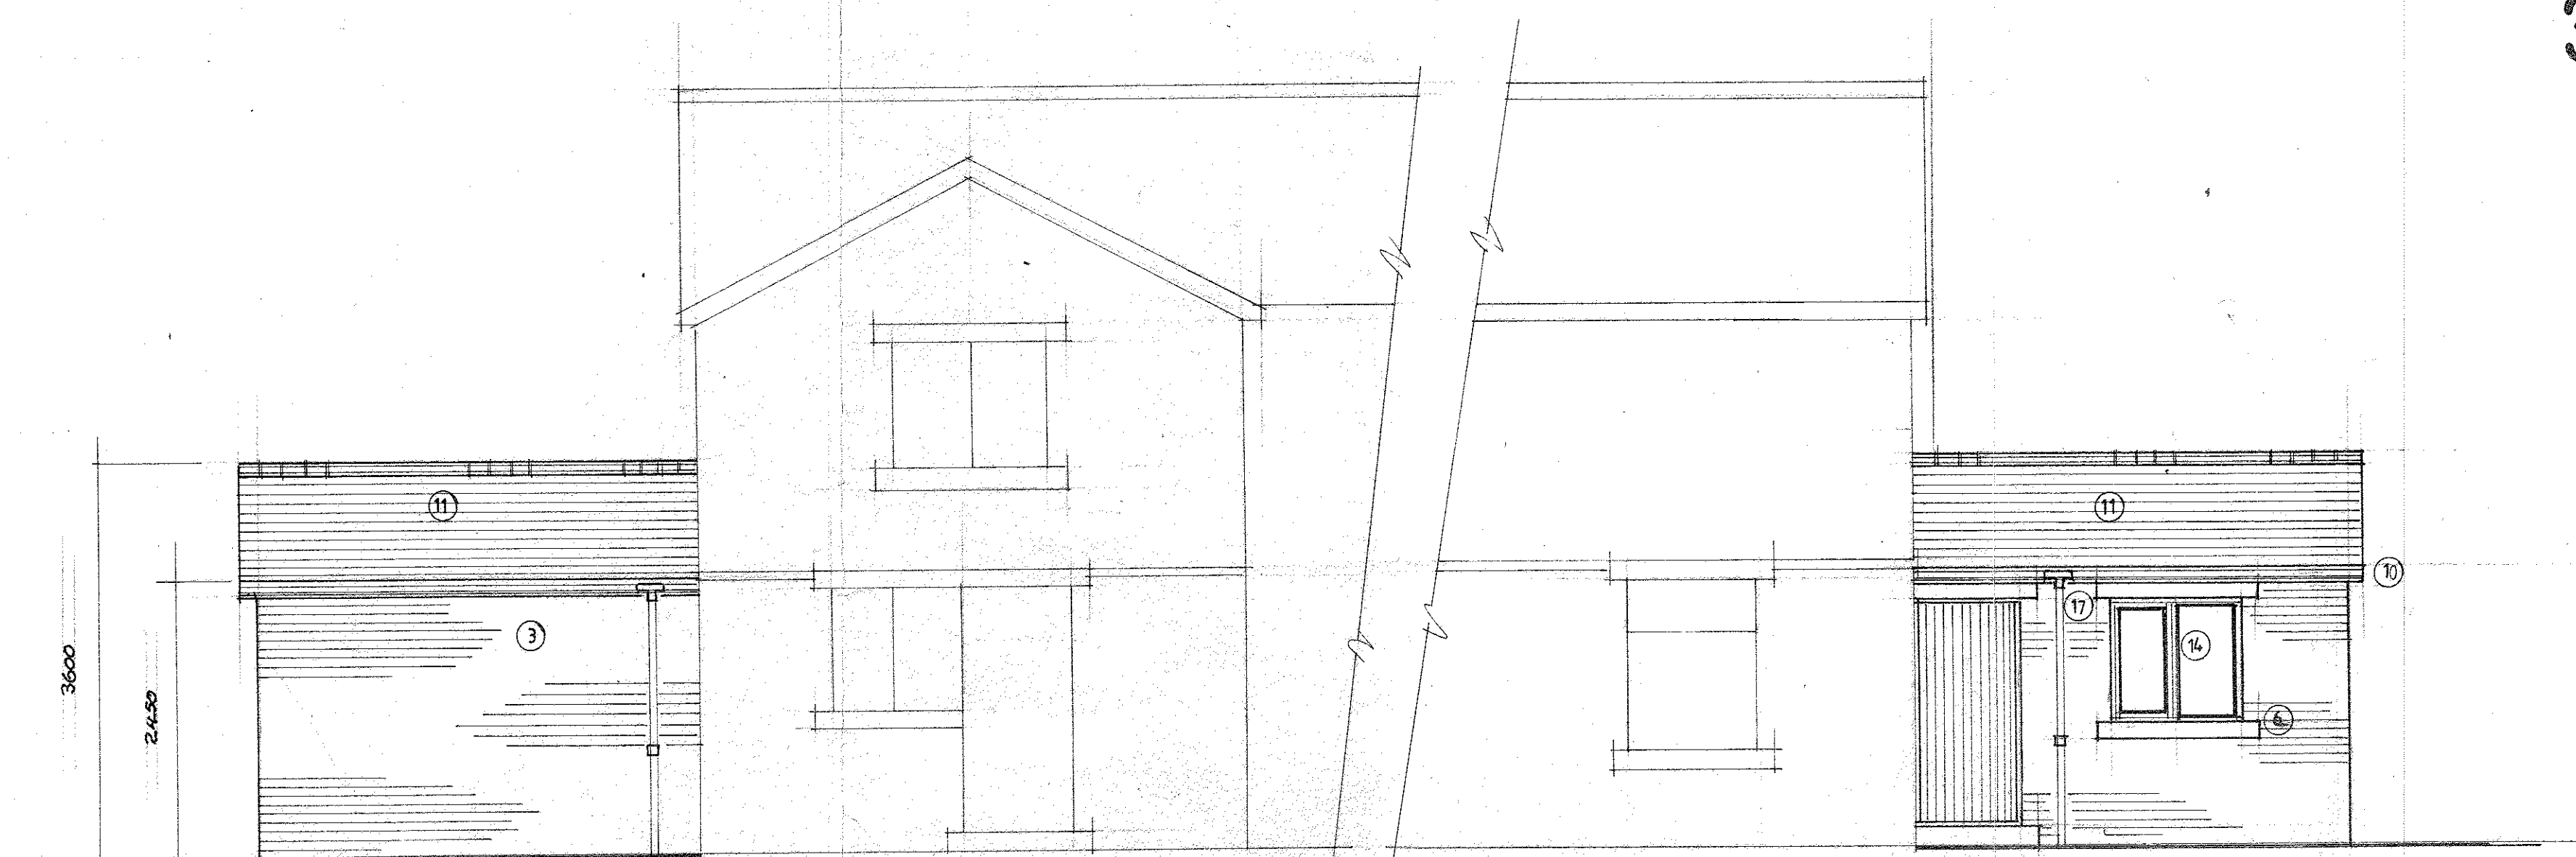

Proposed North Elevation (rear)

Proposed South Elevation (front)

320130446P

S.J. Biulecki Limited
Building Surveyors

Drawing no 7007

Scale 1:100 & 1:50

Proposed
Single Storey Extension
At
5 Limefield Avenue
Whalley